



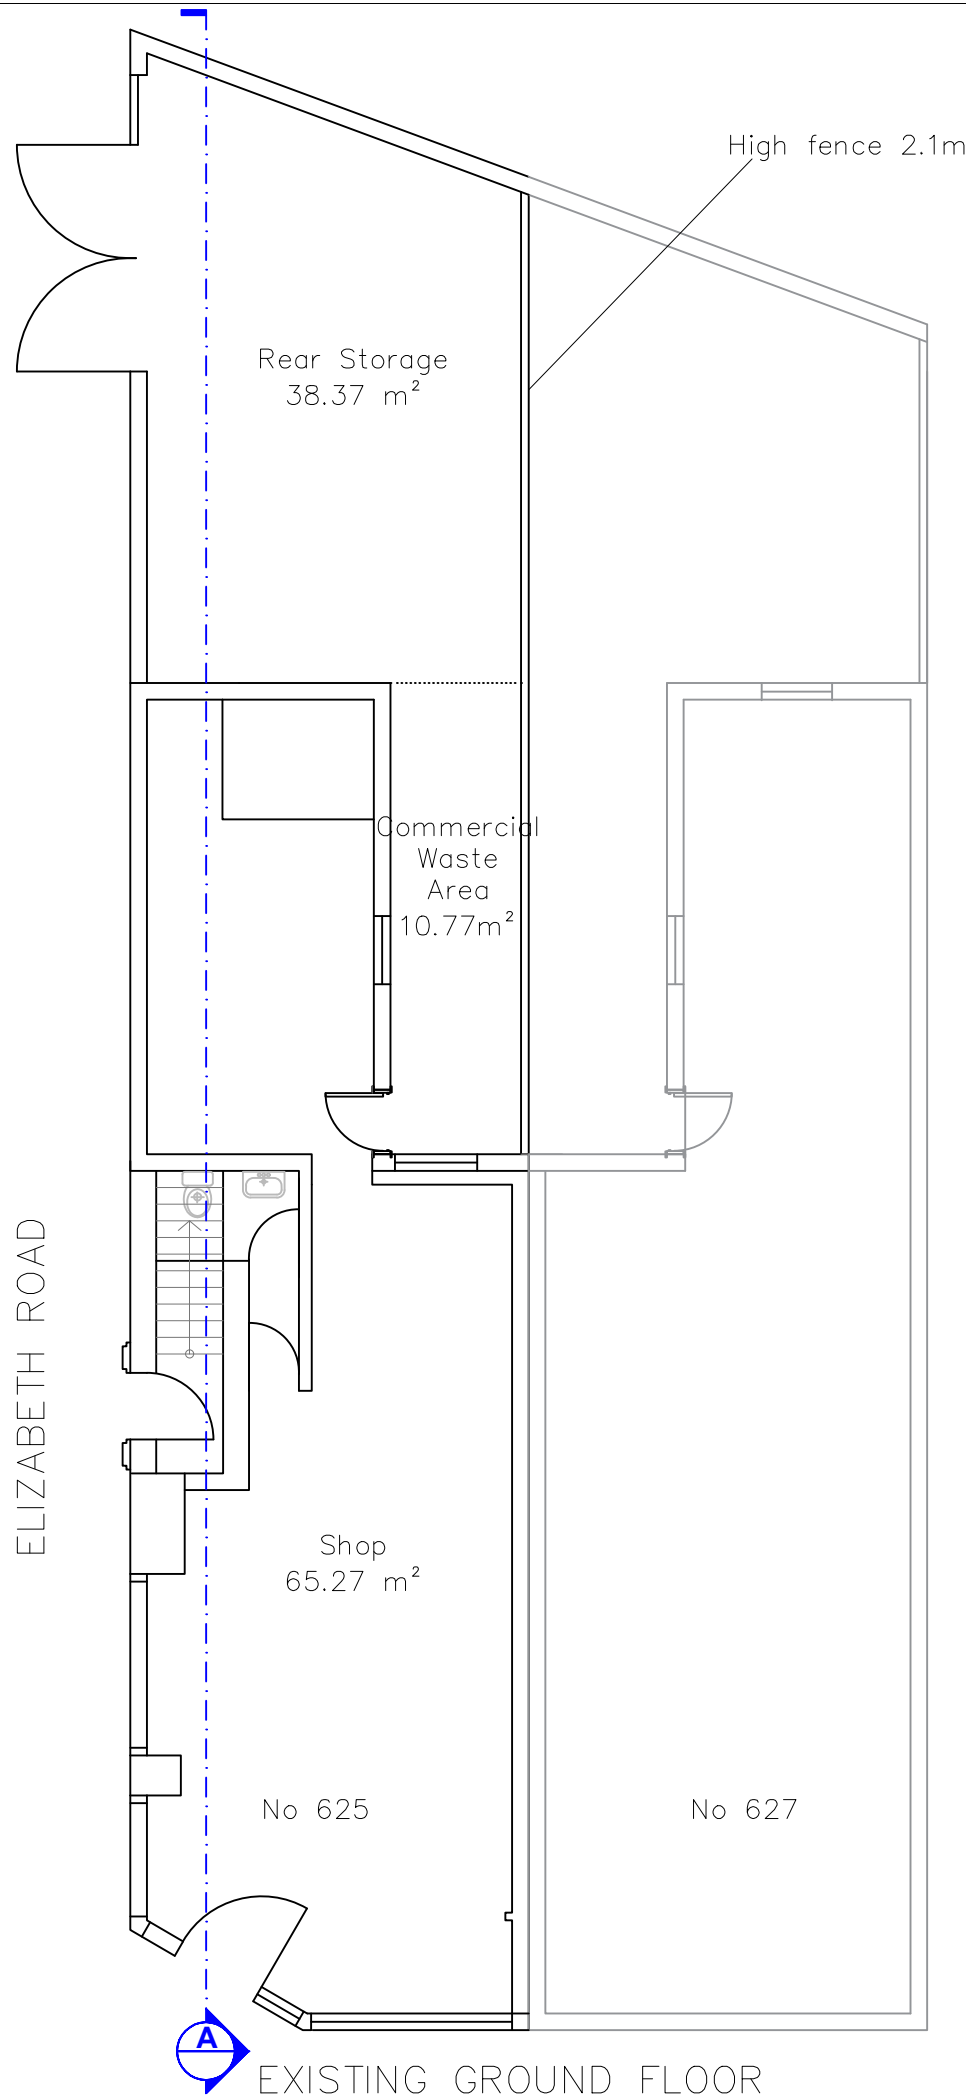

EXISTING GROUND FLOOR

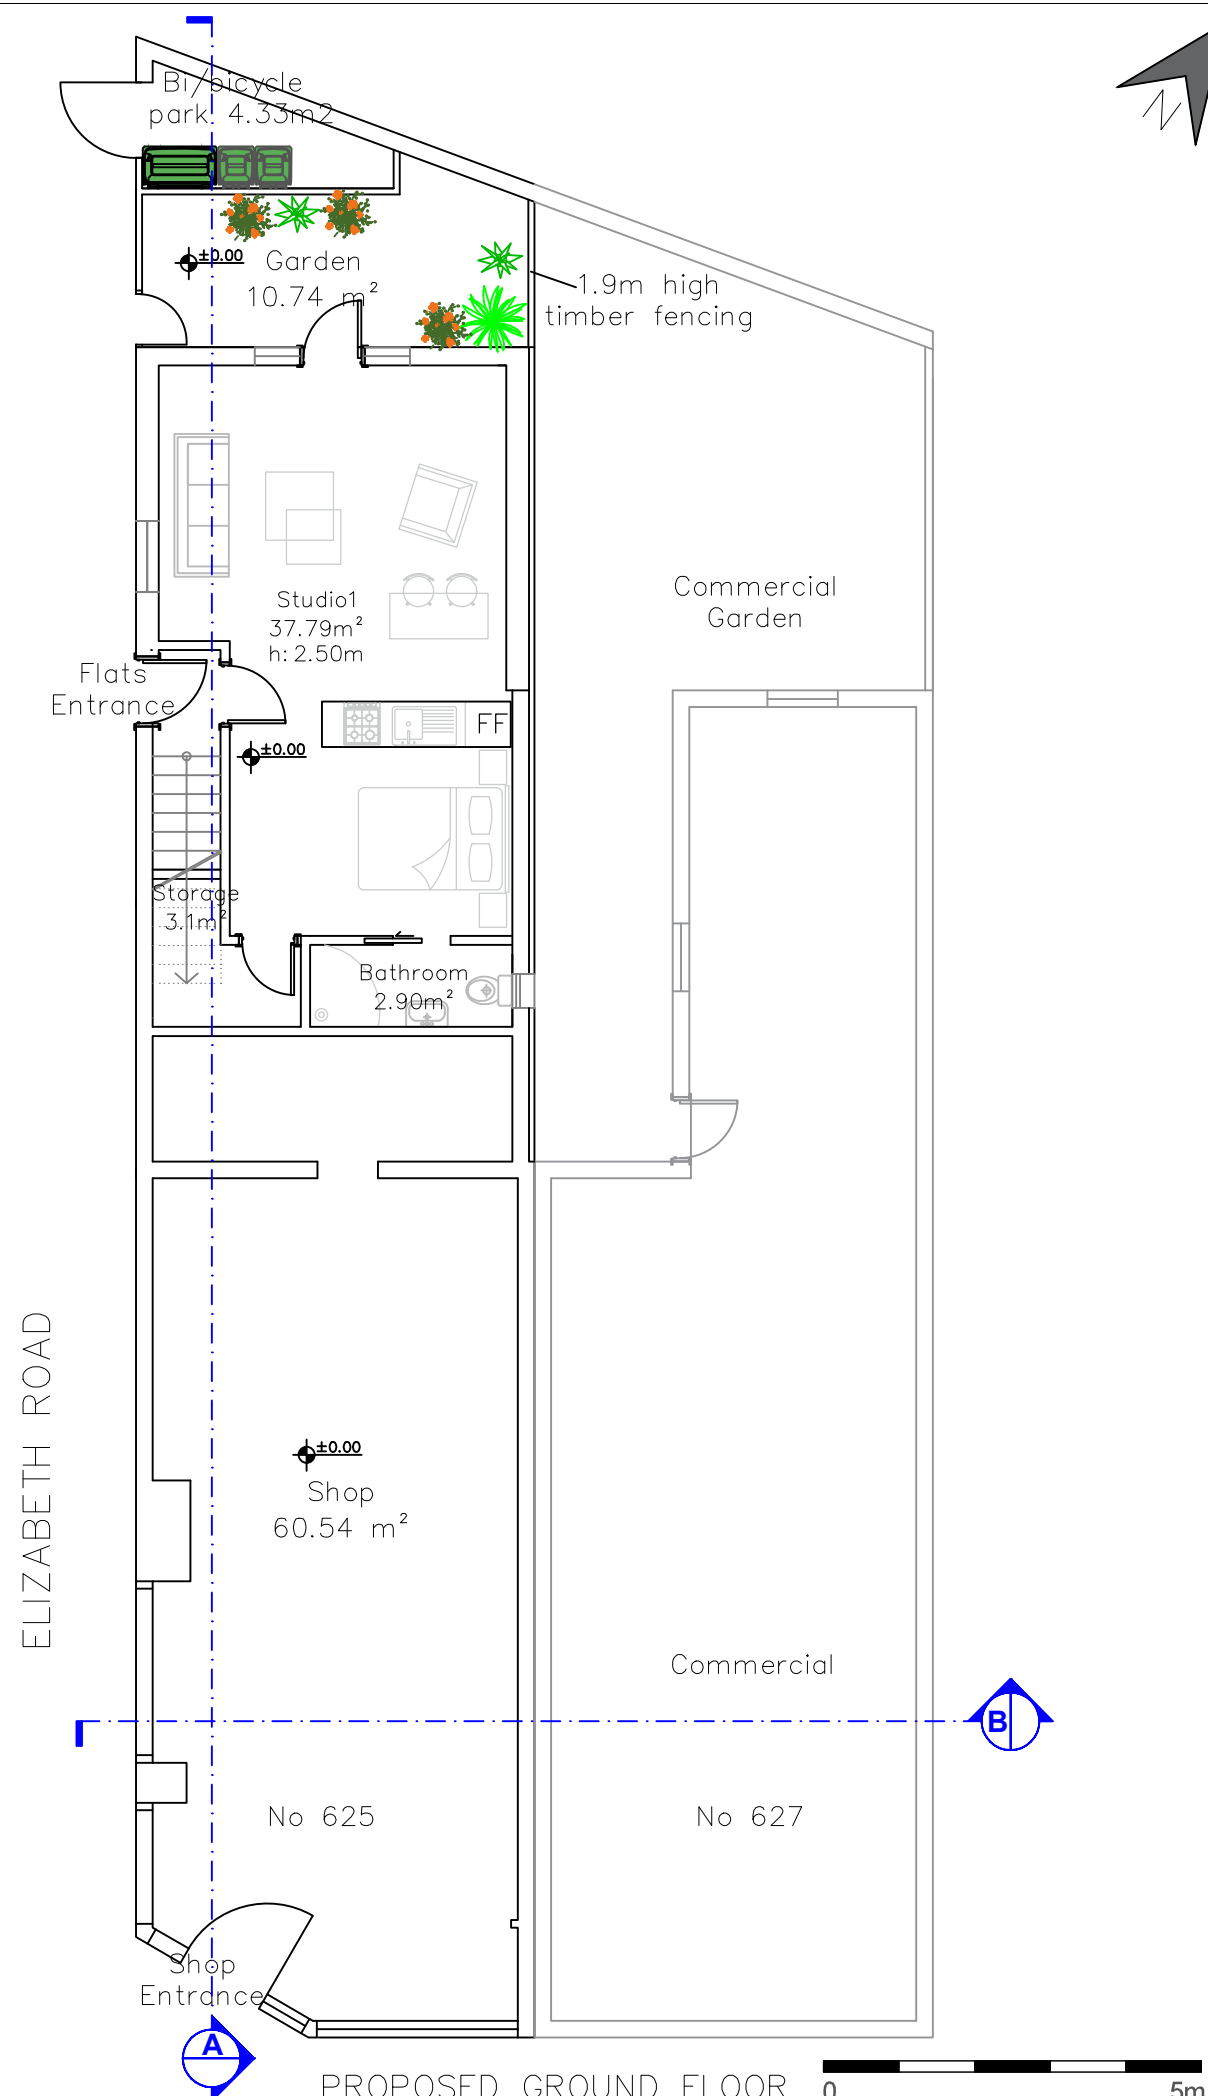

PROPOSED GROUND FLOOR



© This Drawing remains the property of Alliyon Ltd, trading name as Enki Design, and shall not be reproduced in part or whole without the written consent of Enki Design.
Do not Scale this drawing.
All Dimensions to be verified on site by Main Contractor before the commencement of any work.
Report all discrepancies to Architect immediately.
This drawing is to be read with all related Architects and Engineers drawings and other relevant information.

Rev.	Description	Date	By

ENKI Design
34 Upper Street,
Angel, N1 0PN
Tel: 07915094961
enkidesignandbuild@gmail.com

Purpose	Mr. Firat
Project	
Address	625 Seven Sisters Rd. N15 5LE
Project Title	
Extension Project	
Drawing Title	Existing and Proposed Ground Floor Plan

Client	Date Drawn
Mr. Firat	23.12.2022
Project No	Drawn By
22002	T.G.
Drawing No	Rev.
22002-A1-02	Scale
	1:100@A3