


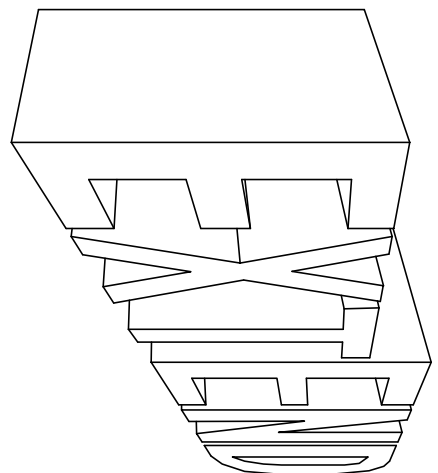

Complete Project Management

89 Queens Street, Hitchin SG4 8TS 01462 436480

Client

Ms Walker

Project

**29 Woodland Rise
LONDON
N10 3UP**

Drawing Title


**Rear extension and loft
conversion with dormer**

Scale	Date	Drawn by
1:50	11/20	DP



Dwg. No.	Rev.
DP 1070/01	A

A Box dormer loft conversion 01/23


- ⊗ - double window
- ⊙ - LED downlight
- ⬇ - 13s double socket
- ⊠ - mechanical extract

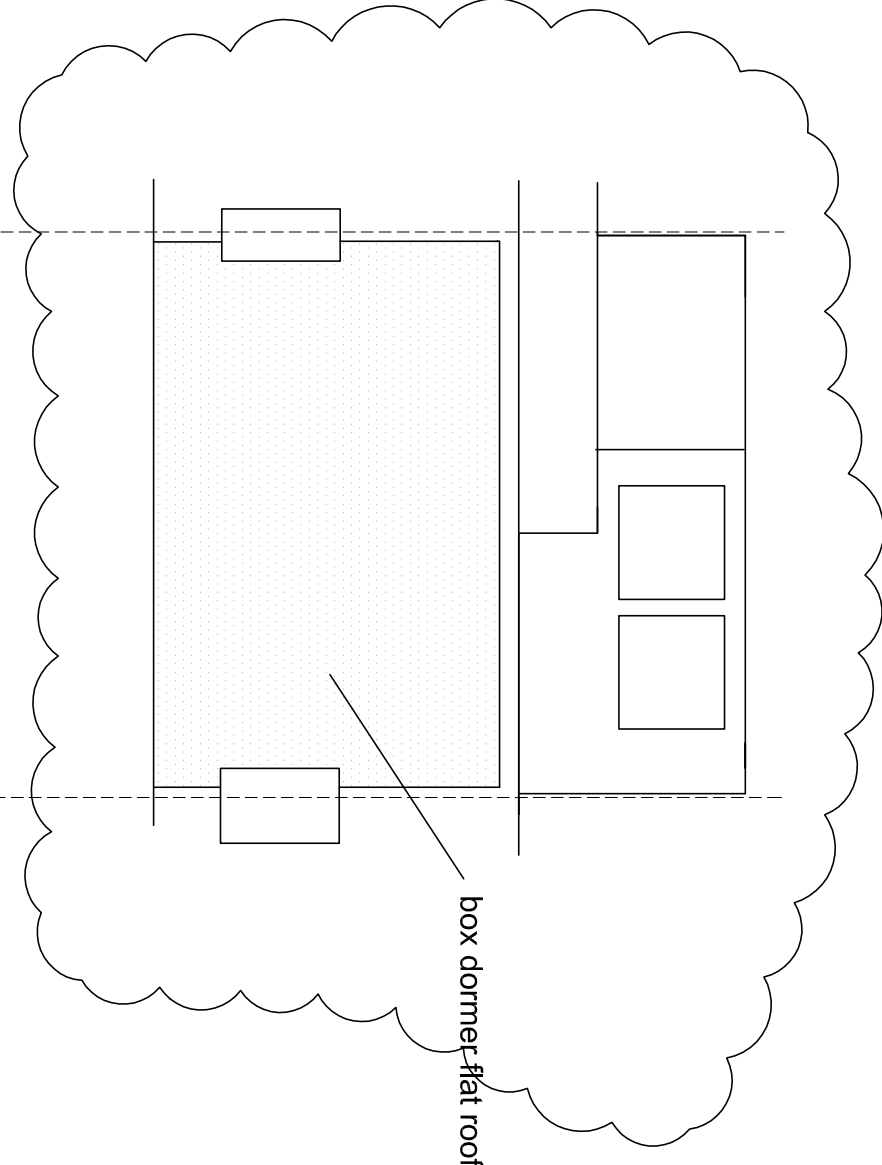


Roof Plan 1:100

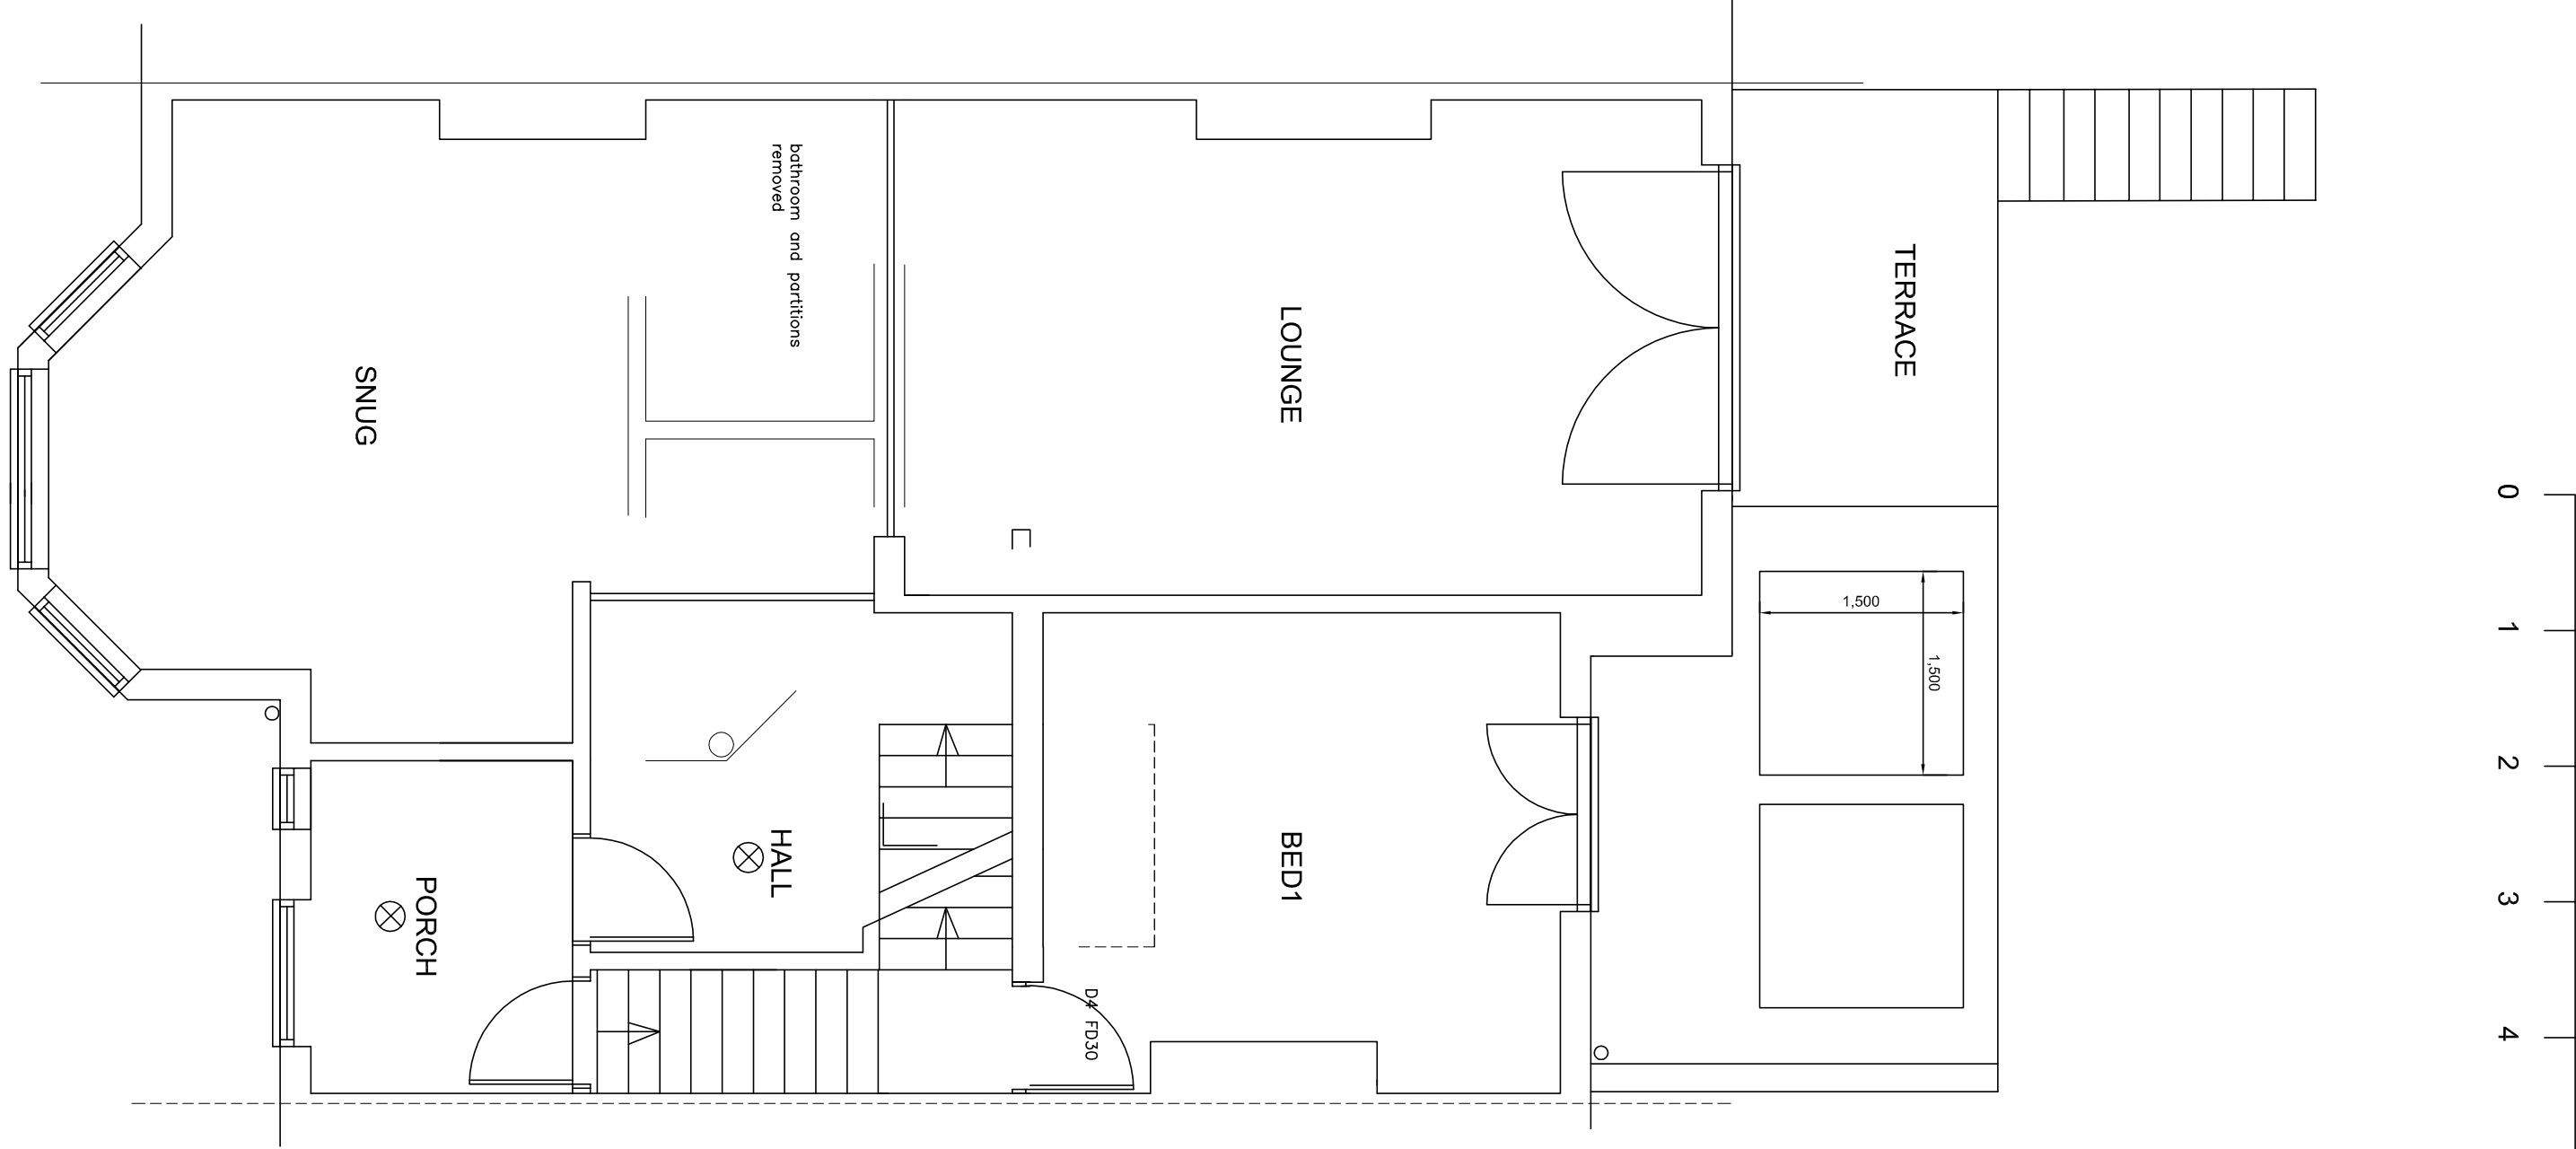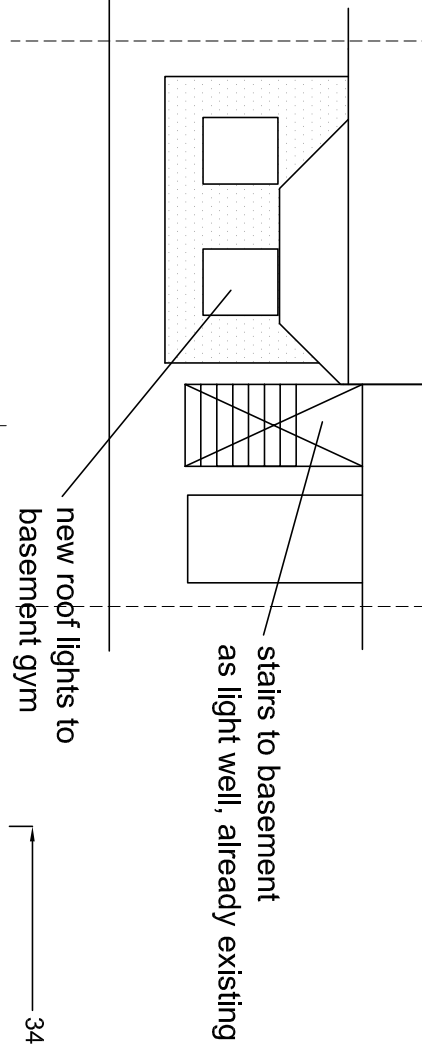


GROUND FLOOR PLAN

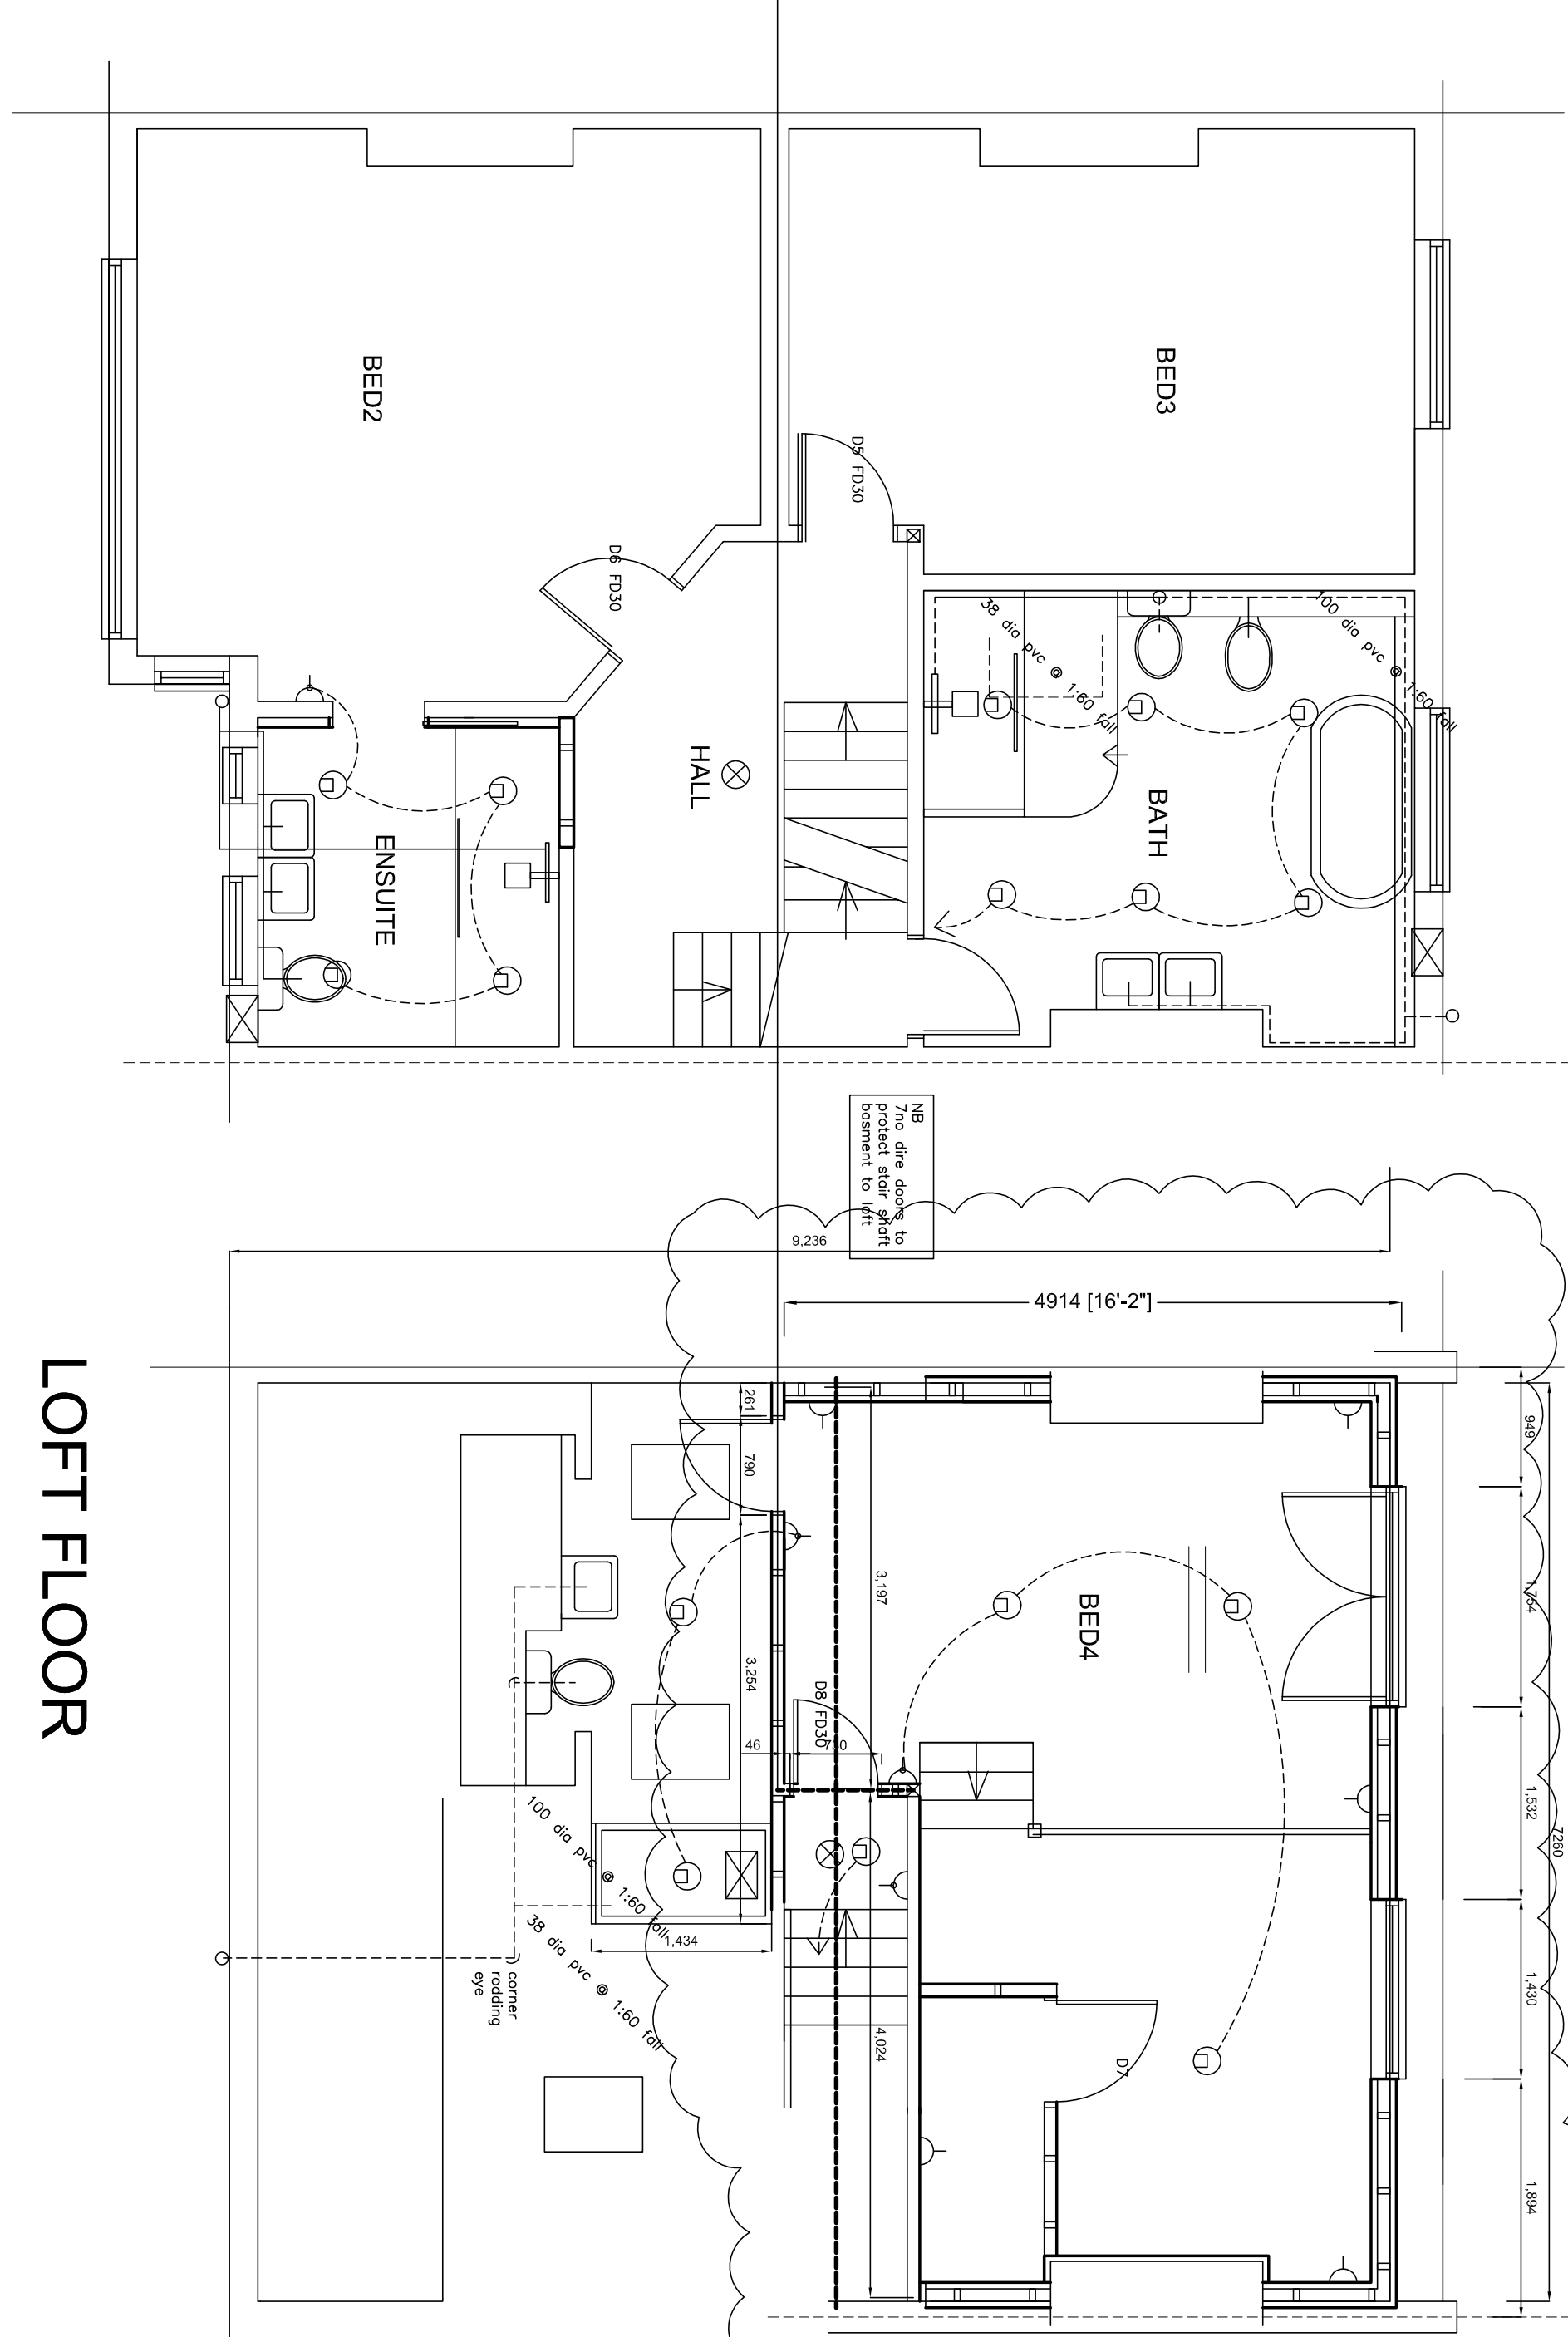


FIRST FLOOR PLAN

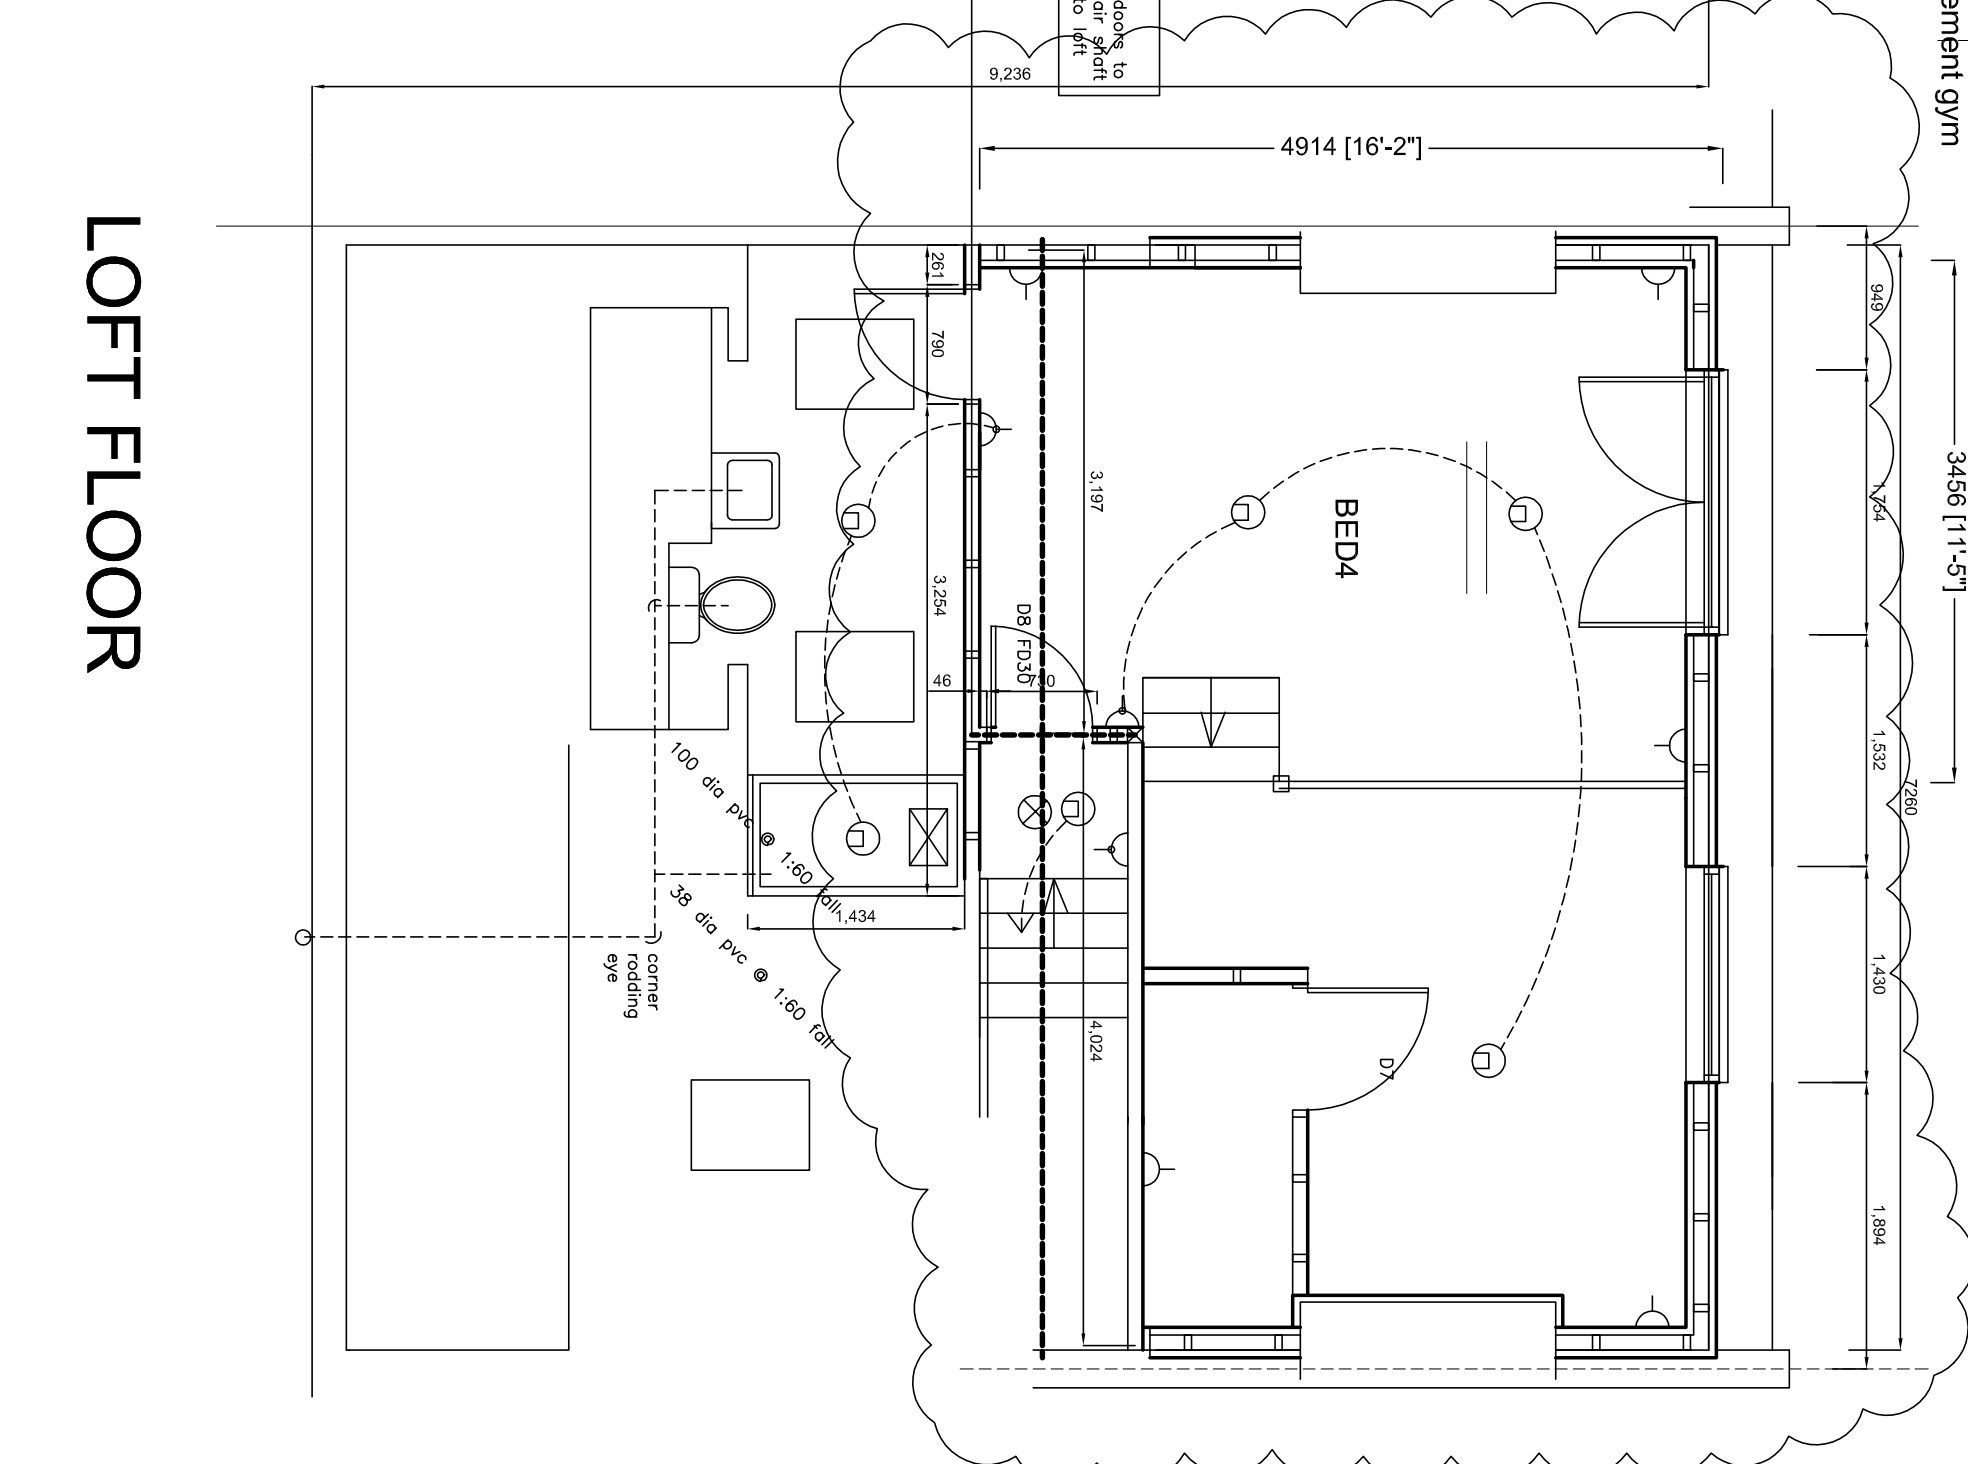

LOFT FLOOR

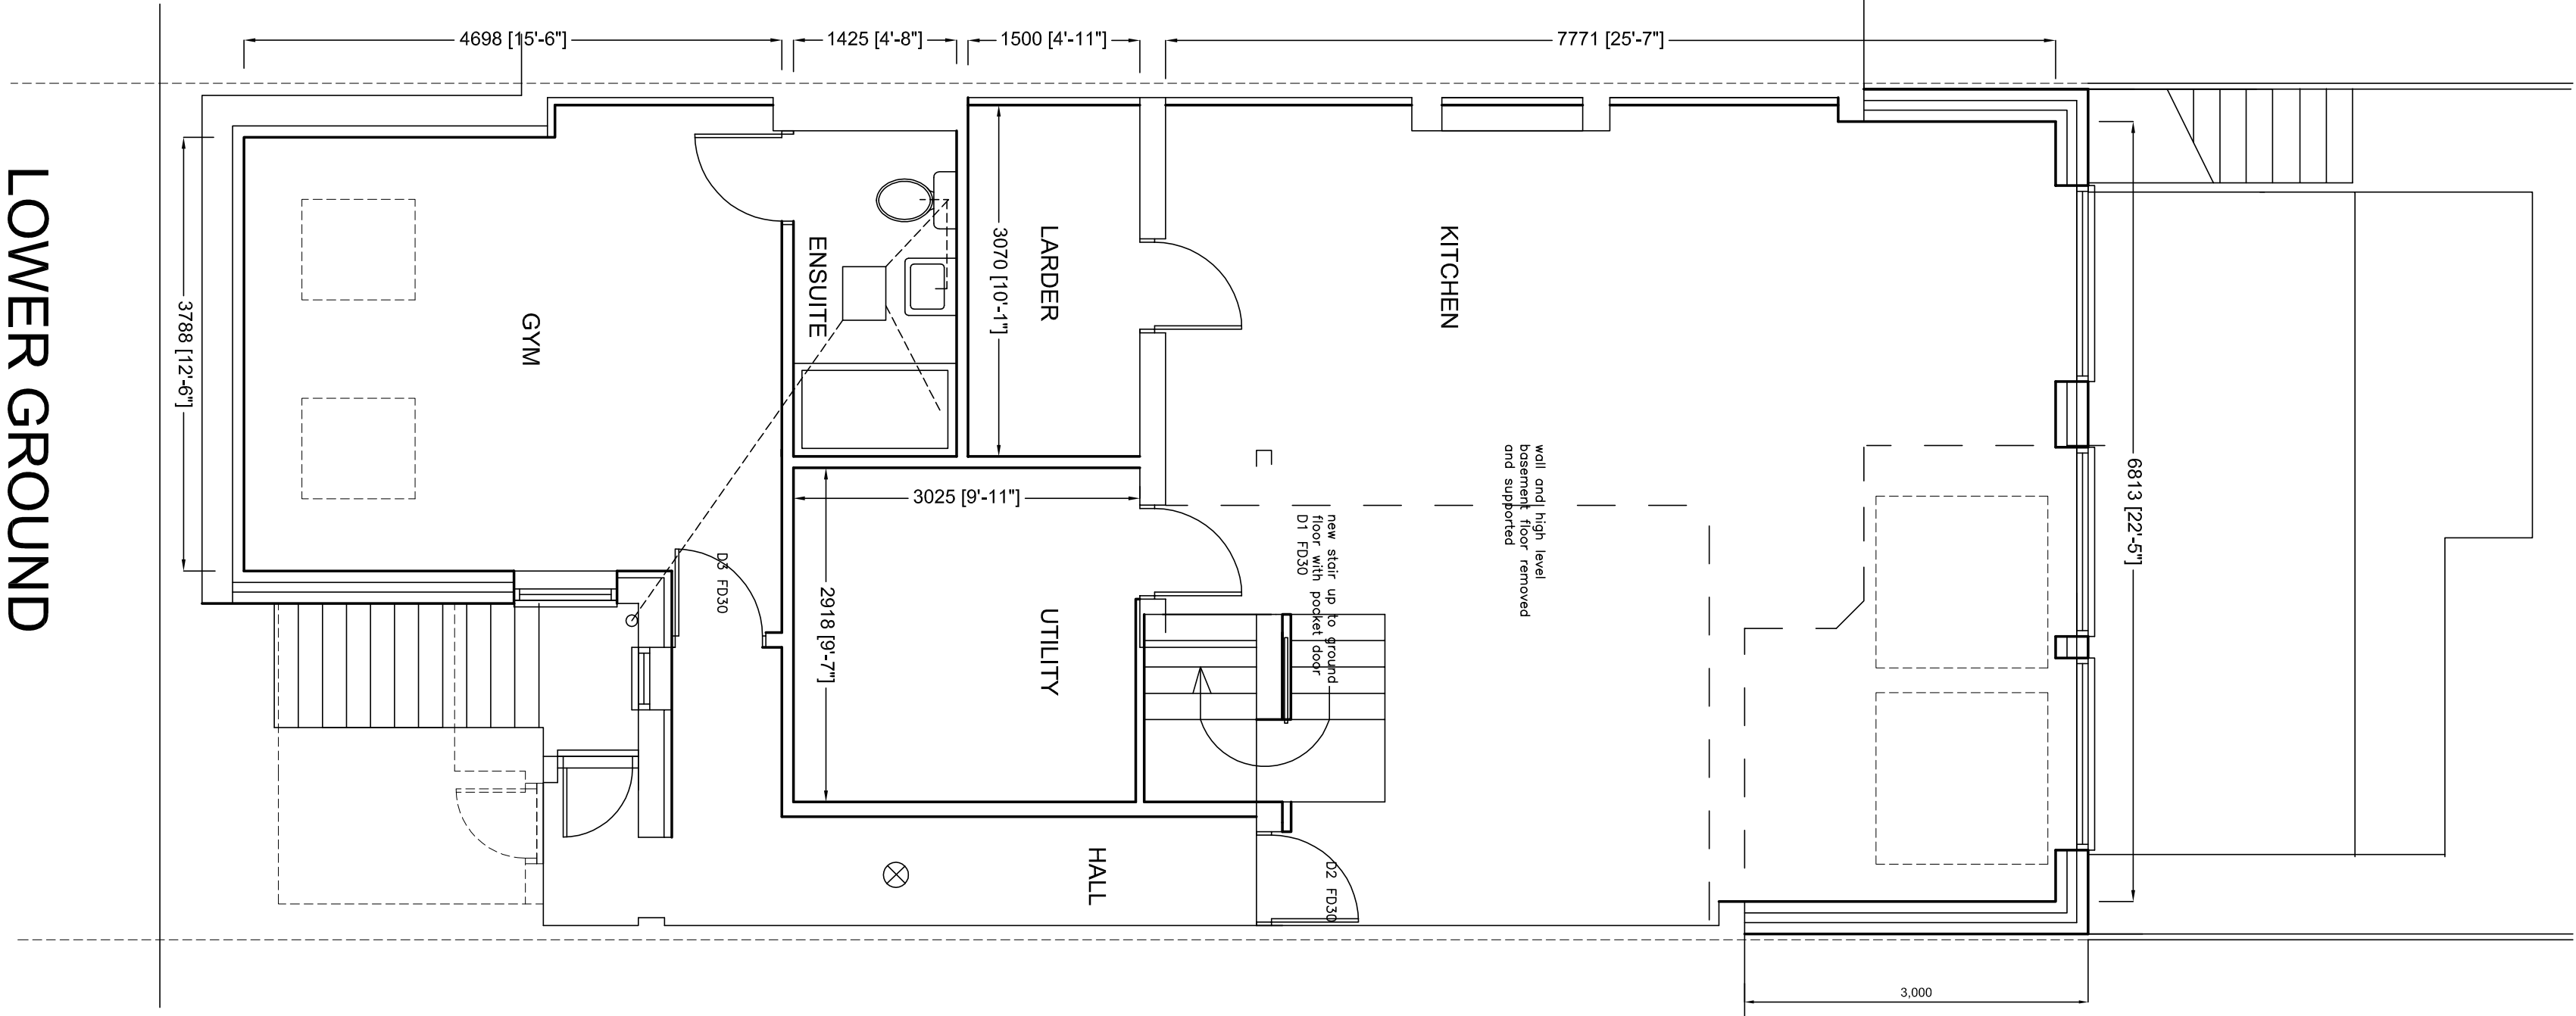

**LOWER GROUND
FLOOR PLAN**

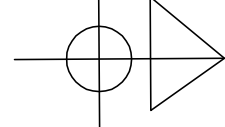

NORTH