

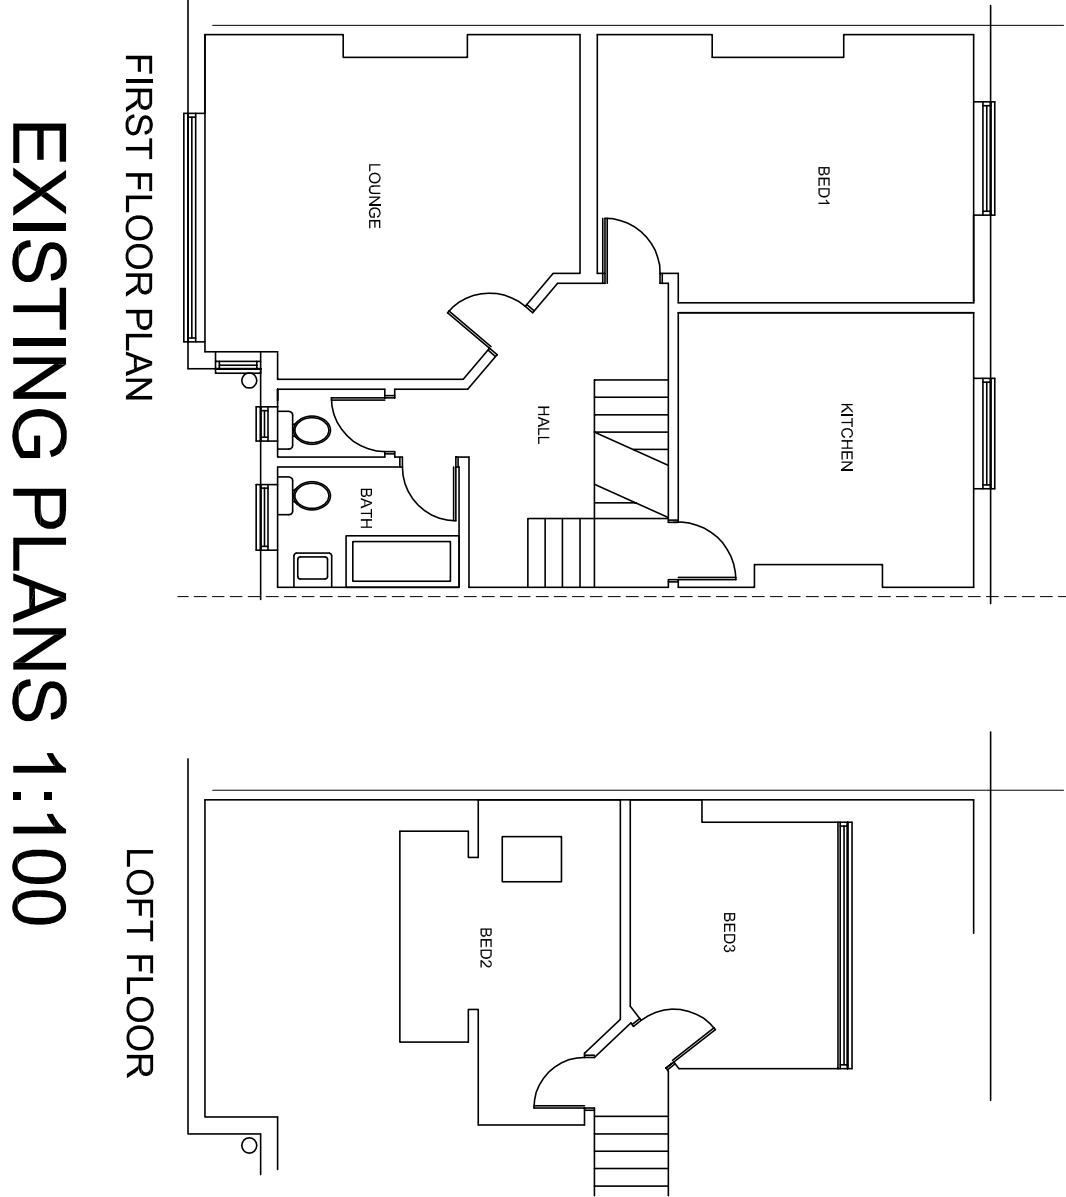


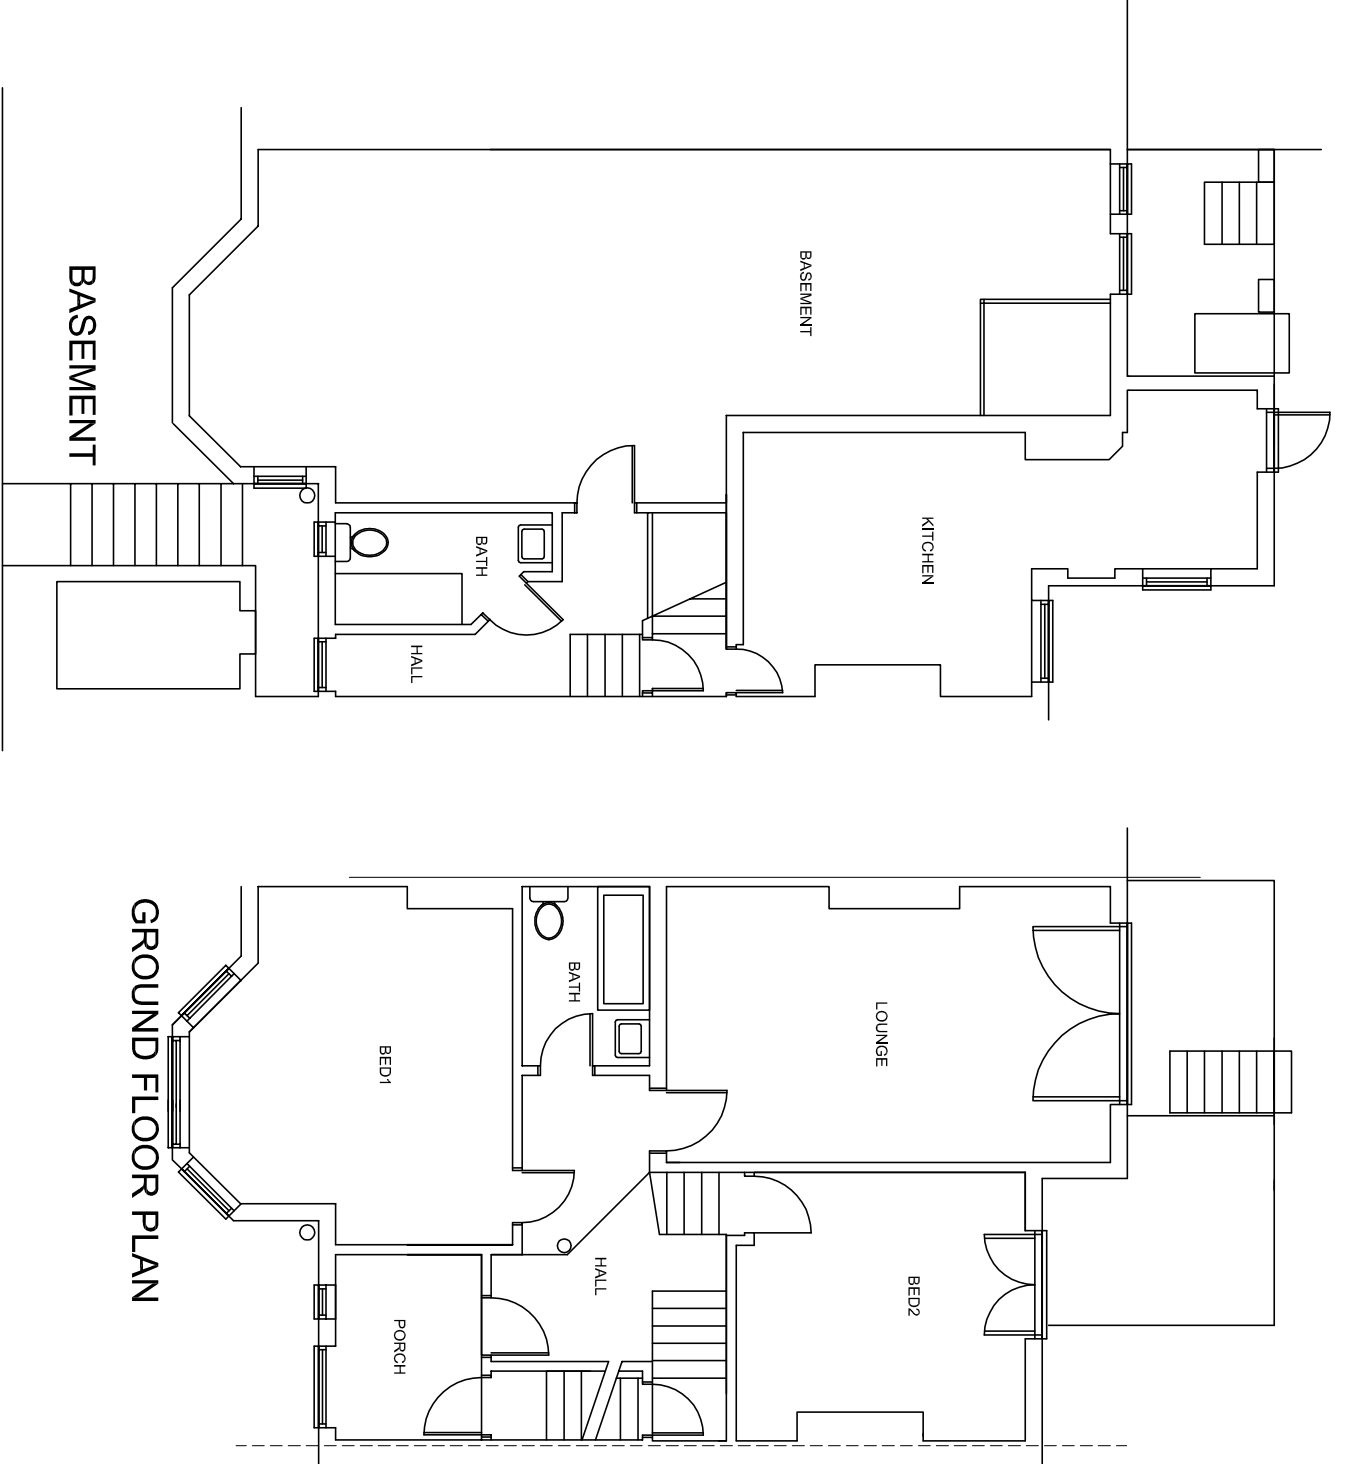



EXISTING PLANS 1:100

ROOF PLAN & LOFT FLOOR PLAN 1:50

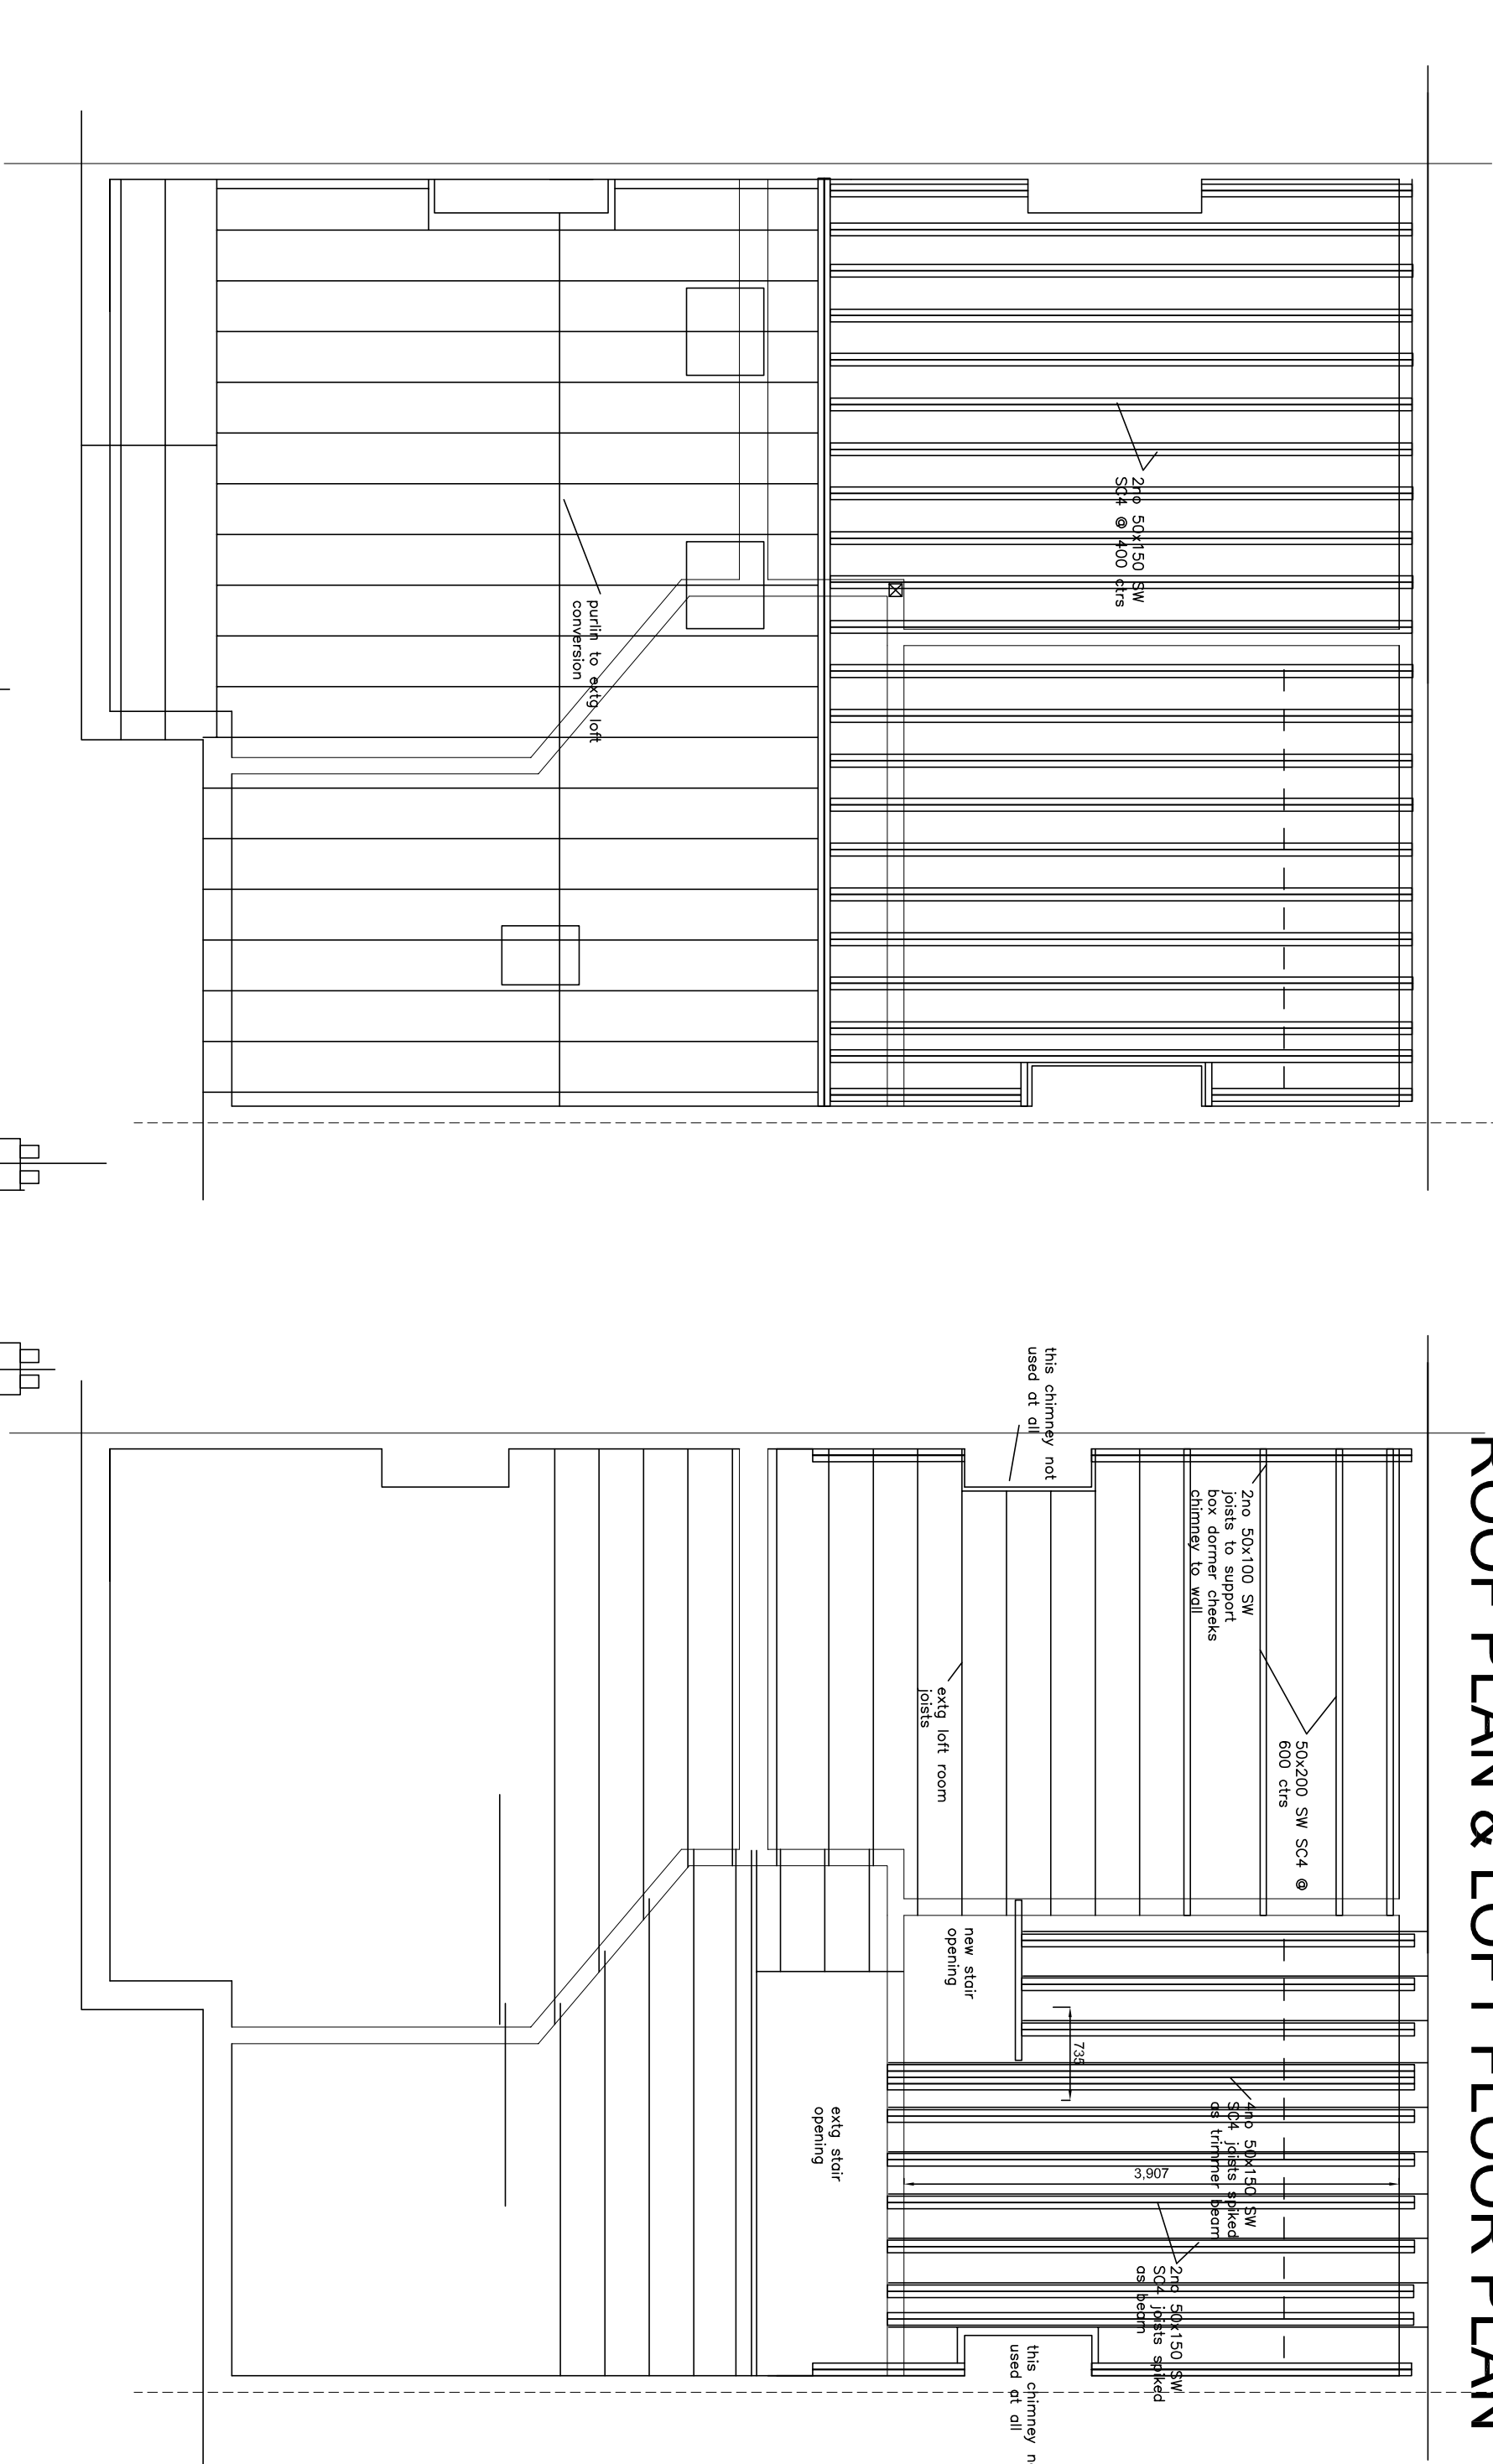

EXISTING SECTION 1:50

EXISTING ELEVATIONS 1:100

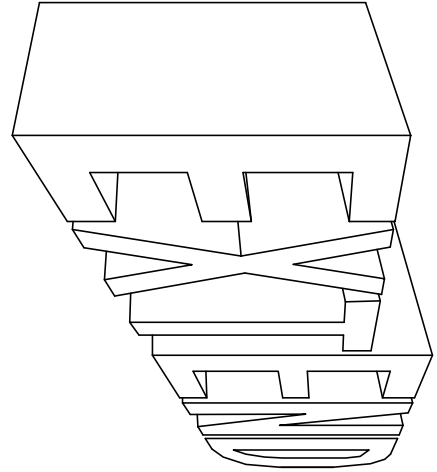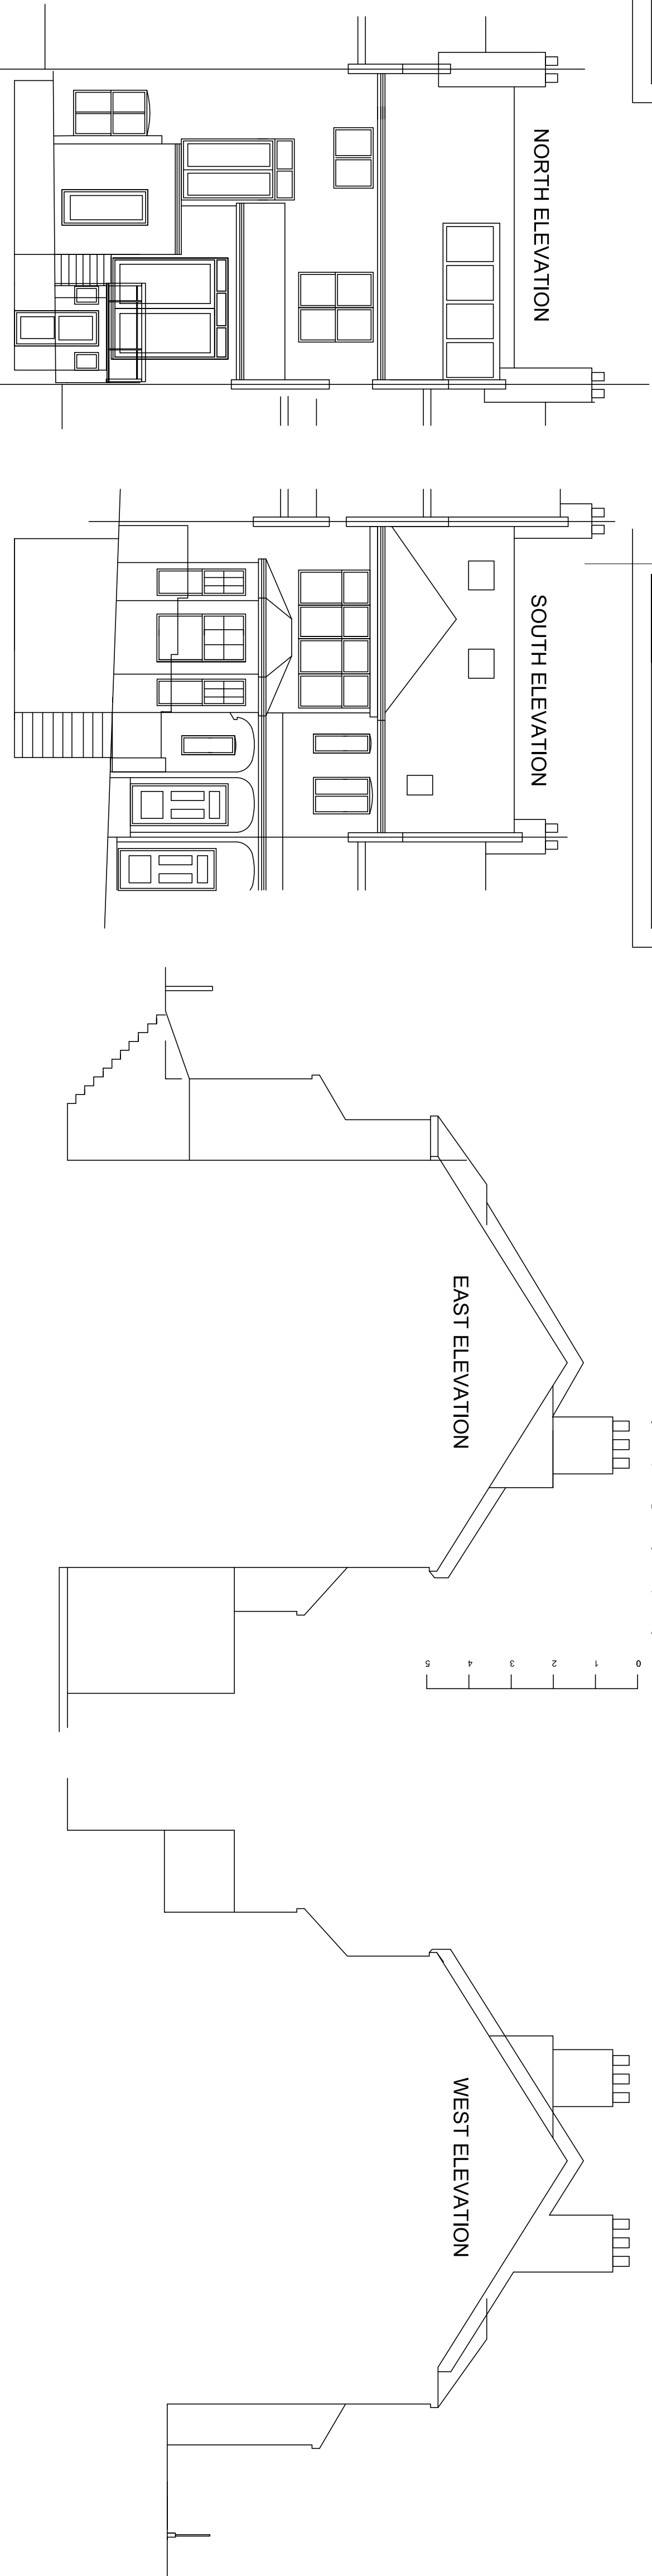

Complete Project Management
89 Queens Street, Milton SCA 87S 01462 436480
E-mail: david.pucknell@bpaiv.com

Client
Ms Walker

Project
29 Woodland Rise
LONDON
N10 3UP

Drawing Title
Rear extension and loft
conversion with dormer

Scale
1:100

Date
11/20

Drawn by
DP

Dwg. No.
DP 1070/03

Rev.