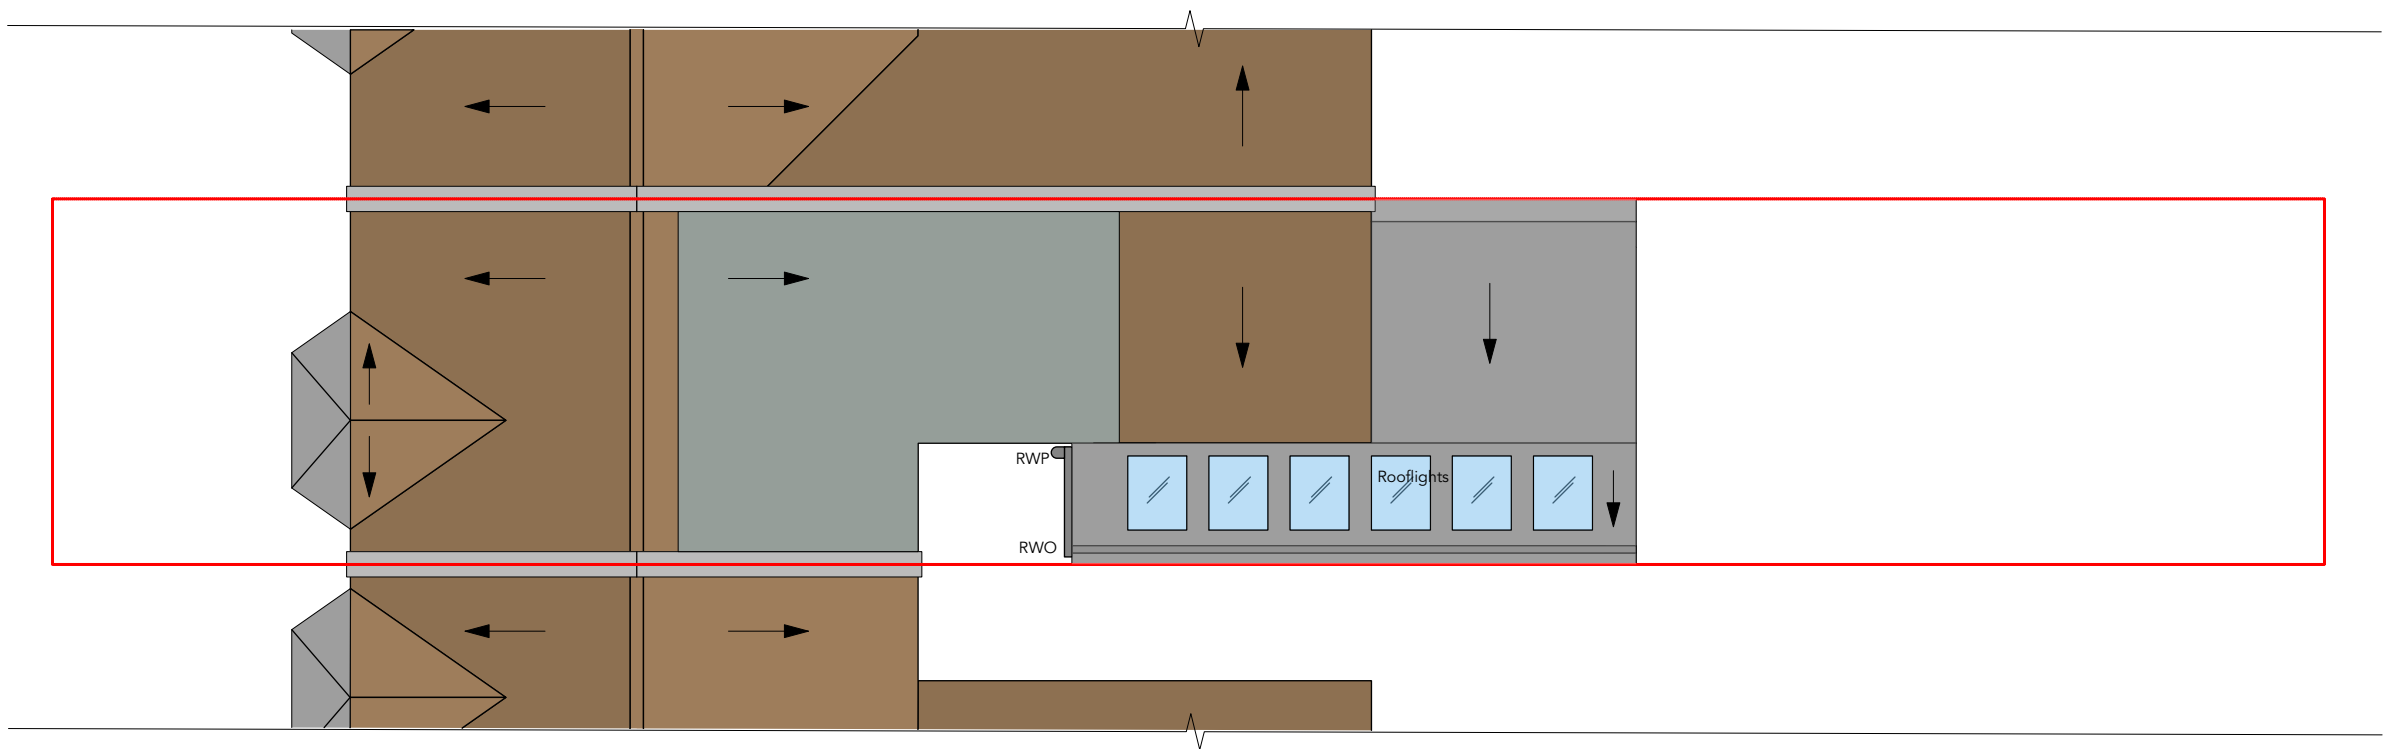


2 27/12/2022 Updated drawing package
Revisions

Flat A, 92 Chesterfield Gardens, N4 1LR		
ROOF PLAN		
PROPOSED		
Scale 1:100@A3	Drawn CP	006 /013
Date Jan 2022	Check	