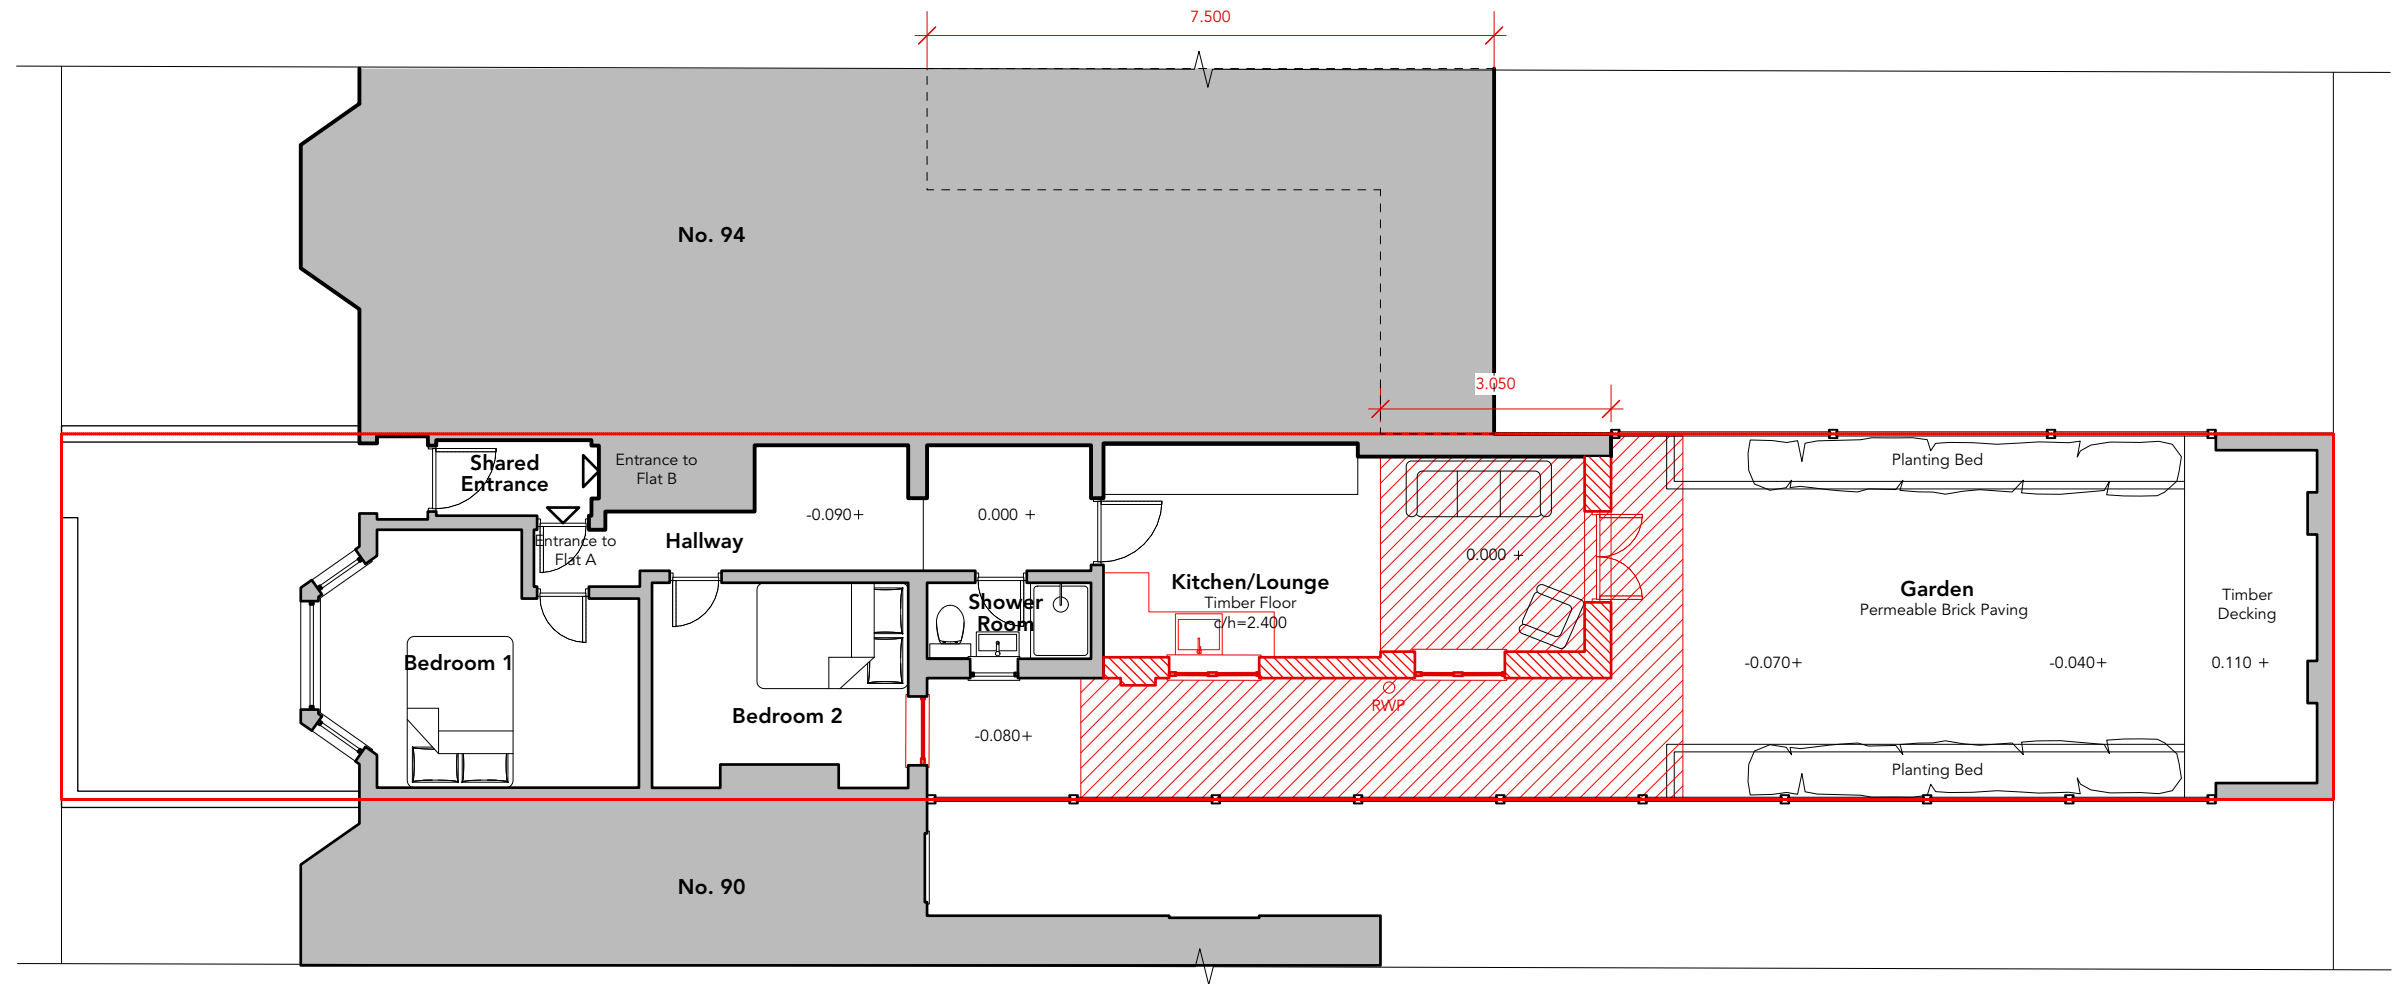


2 27/12/2022 Updated drawing package
Revisions

Flat A, 92 Chesterfield Gardens, N4 1LR GROUND FLOOR PLAN EXISTING		
Scale 1:100@A3	Drawn CP	006 /010
Date Jan 2022	Check	