


USE FIGURED DIMENSIONS ONLY.


ALL DIMENSIONS MUJST BE CHECKED ON SITE & ANY INCONSISTENCIES MUST BE REPORTED BACK TO THE ARCHITECT.

THIS DRAWING AND ANY DESIGNS INDICATED THEREON ARE THE COPYRIGHT OF THE ARCHITECT. ALL RIGHTS ARE RESERVED. NO PART OF THIS WORK MAY BE REPRODUCED WITHOUT PRIOR PERMISSION IN WRITING FROM THE ARCHITECT.

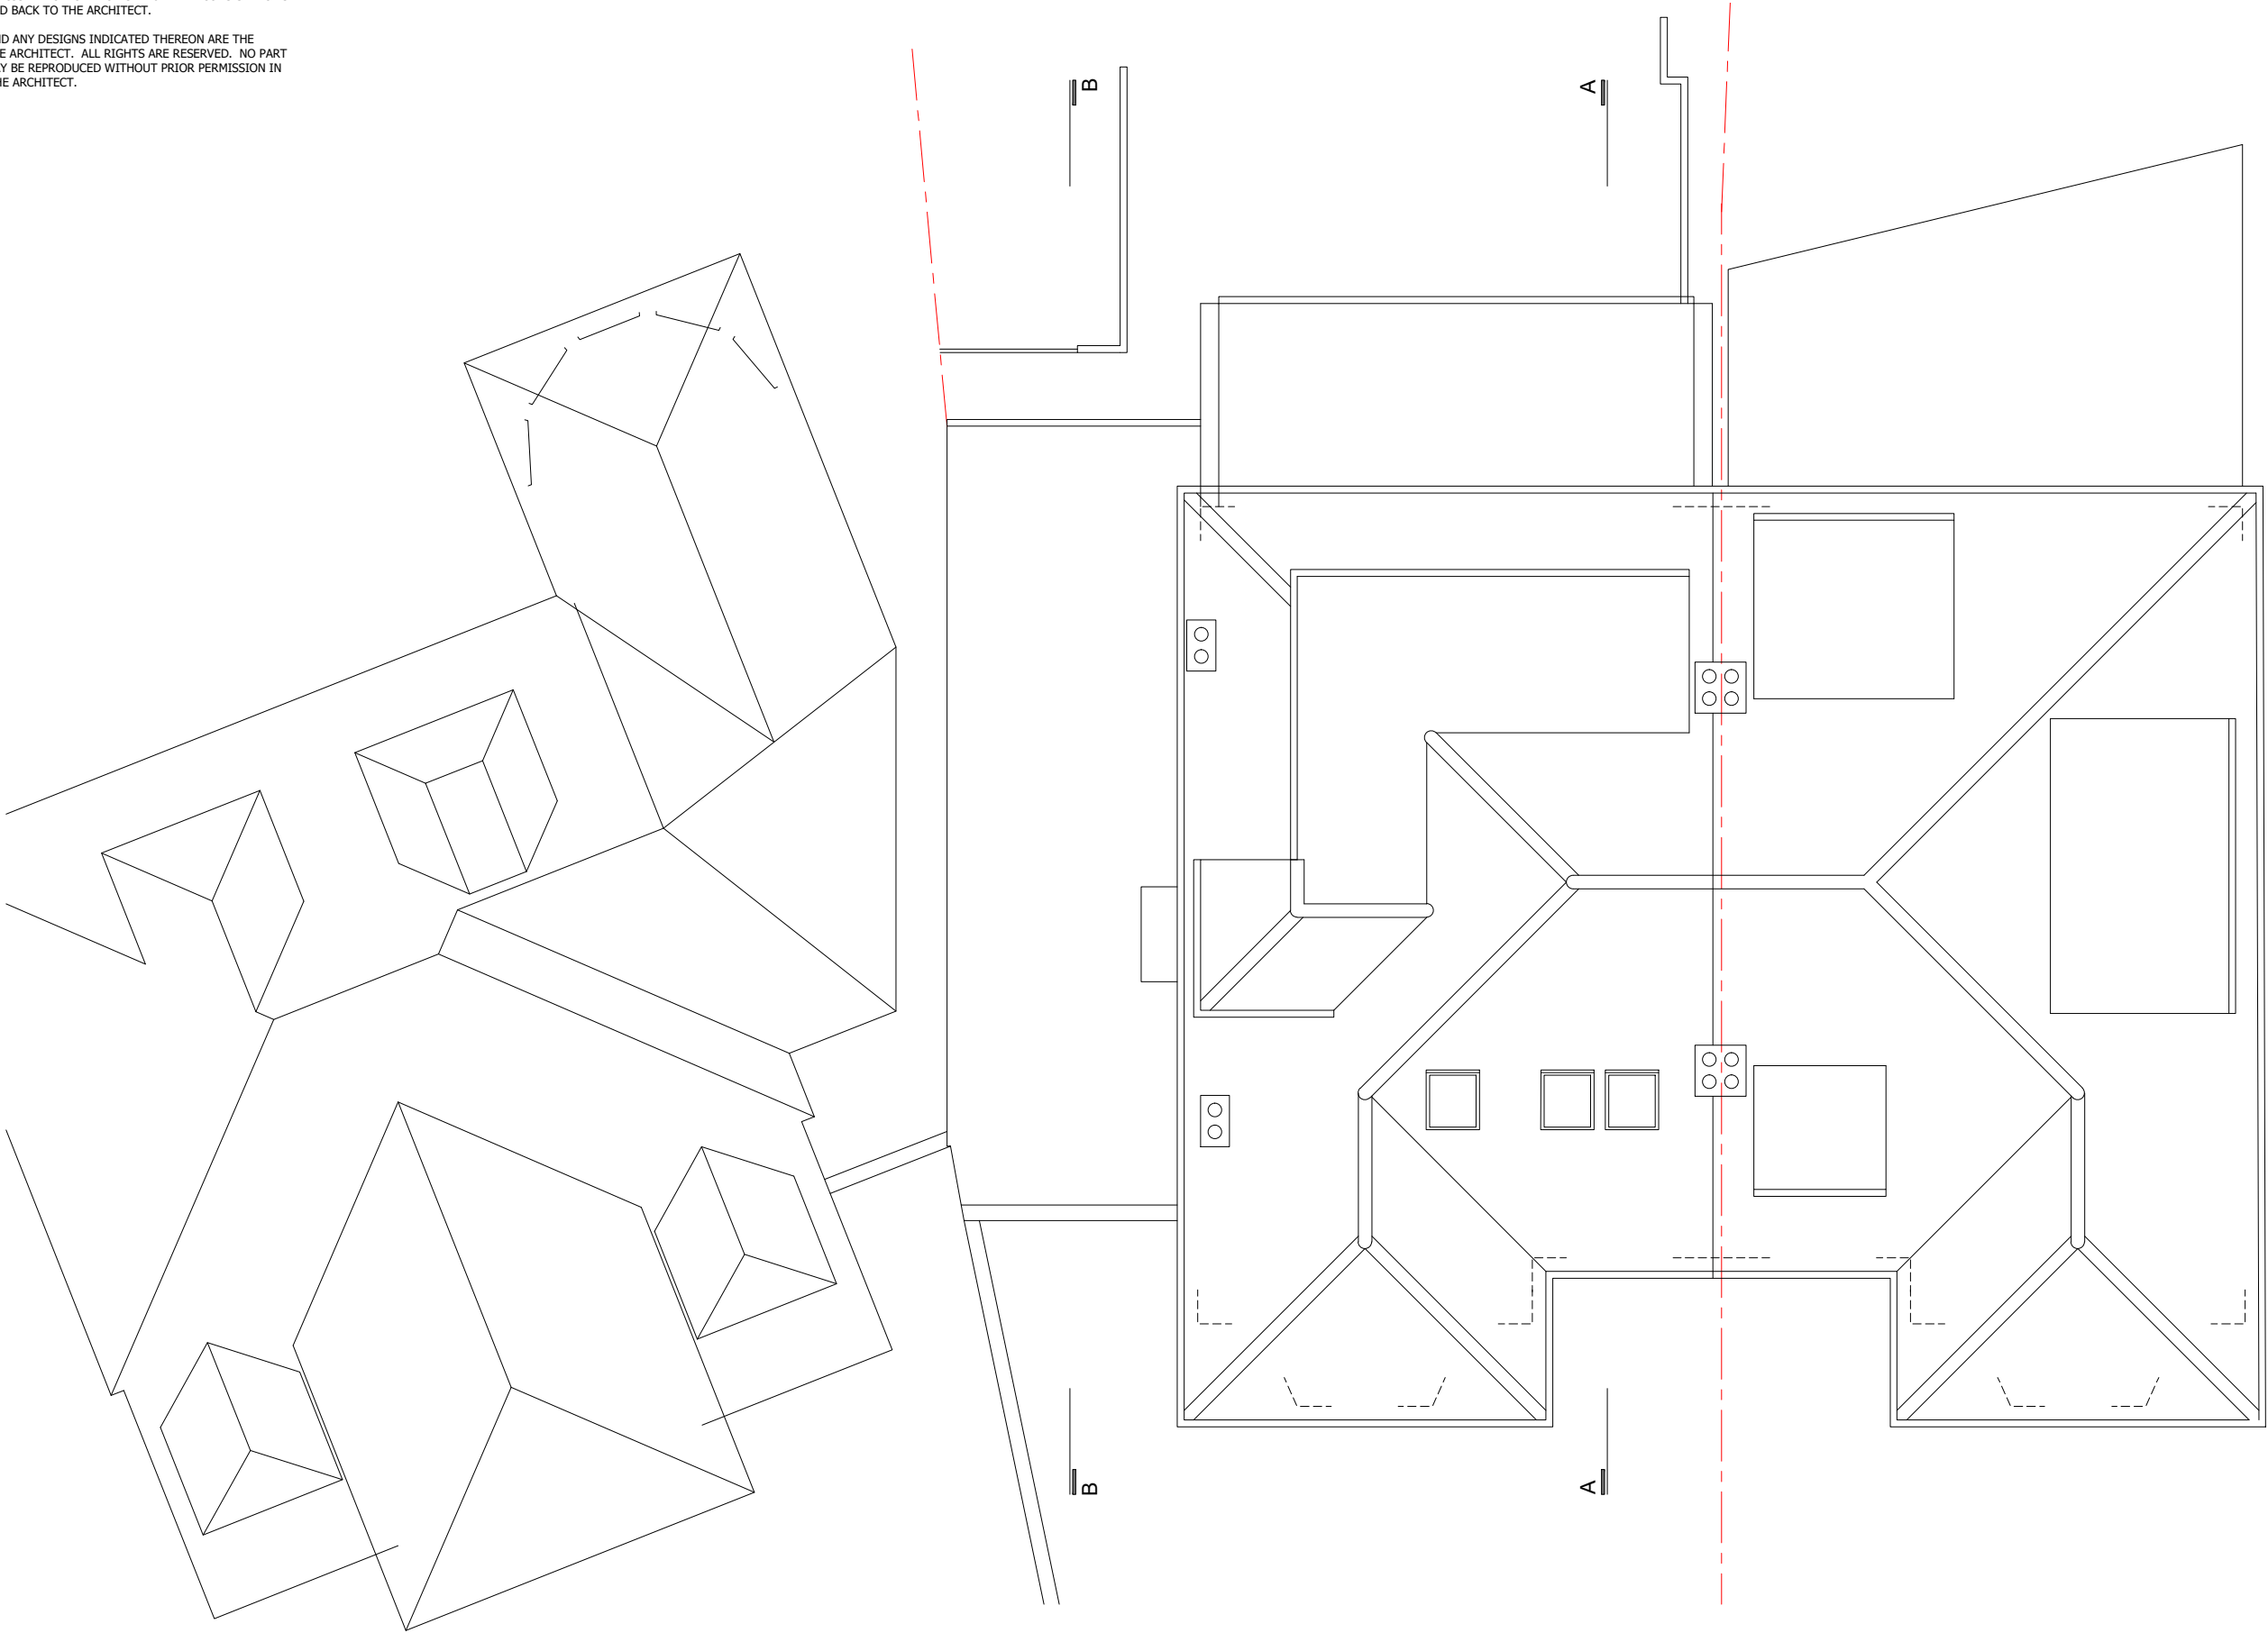

← 5 BEECH DRIVE × 3 BEECH DRIVE × 1 BEECH DRIVE →

1 EXISTING ROOF PLAN
1 : 100

 

Bchitecture 11A Beresford Road London N2 8AT t07932 796 407 e Bchitecture@gmail.com	
LOCATION	3 Beech Drive London N2 9NX
DRAWING TITLE	EXISTING ROOF PLAN
DATE	Mar 2022
SCALE	1:100 @A3
JOB NO	2109
DWG NO/REV	102/-