


Notes

All dimensions to be verified on site
In the event of discrepancy, inform Architect
This document is copyright of C Tucker RIBA

Lower Ground floor
(for information only)

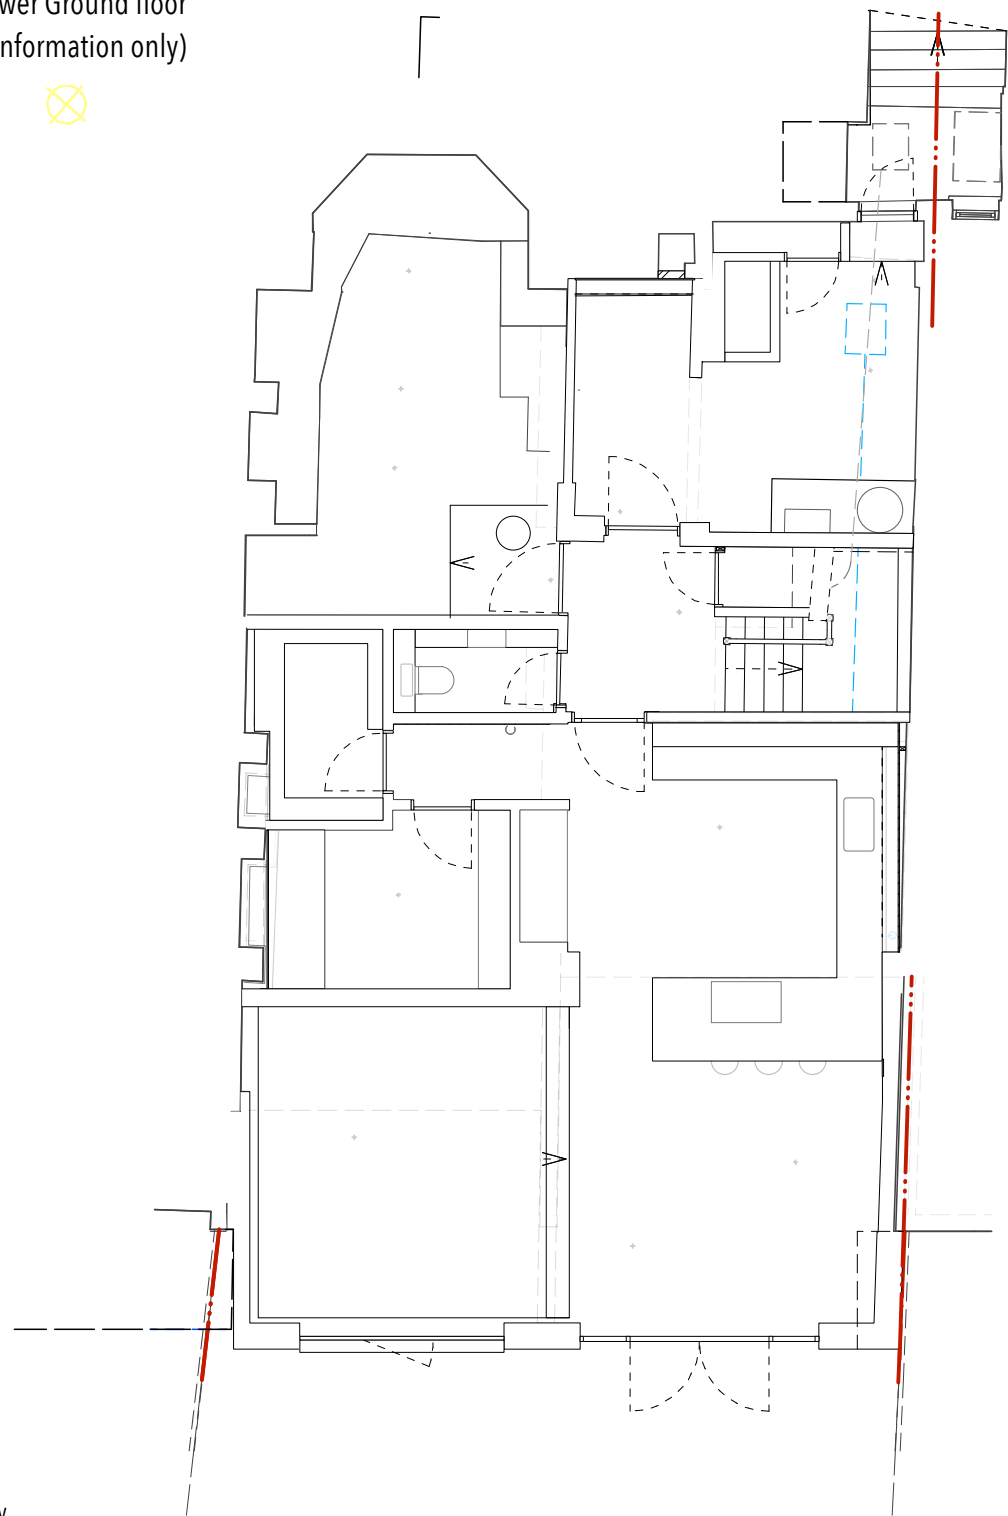


Key

-  Demolish/strip out
-  New/make good



Upper Ground floor
(for information only)

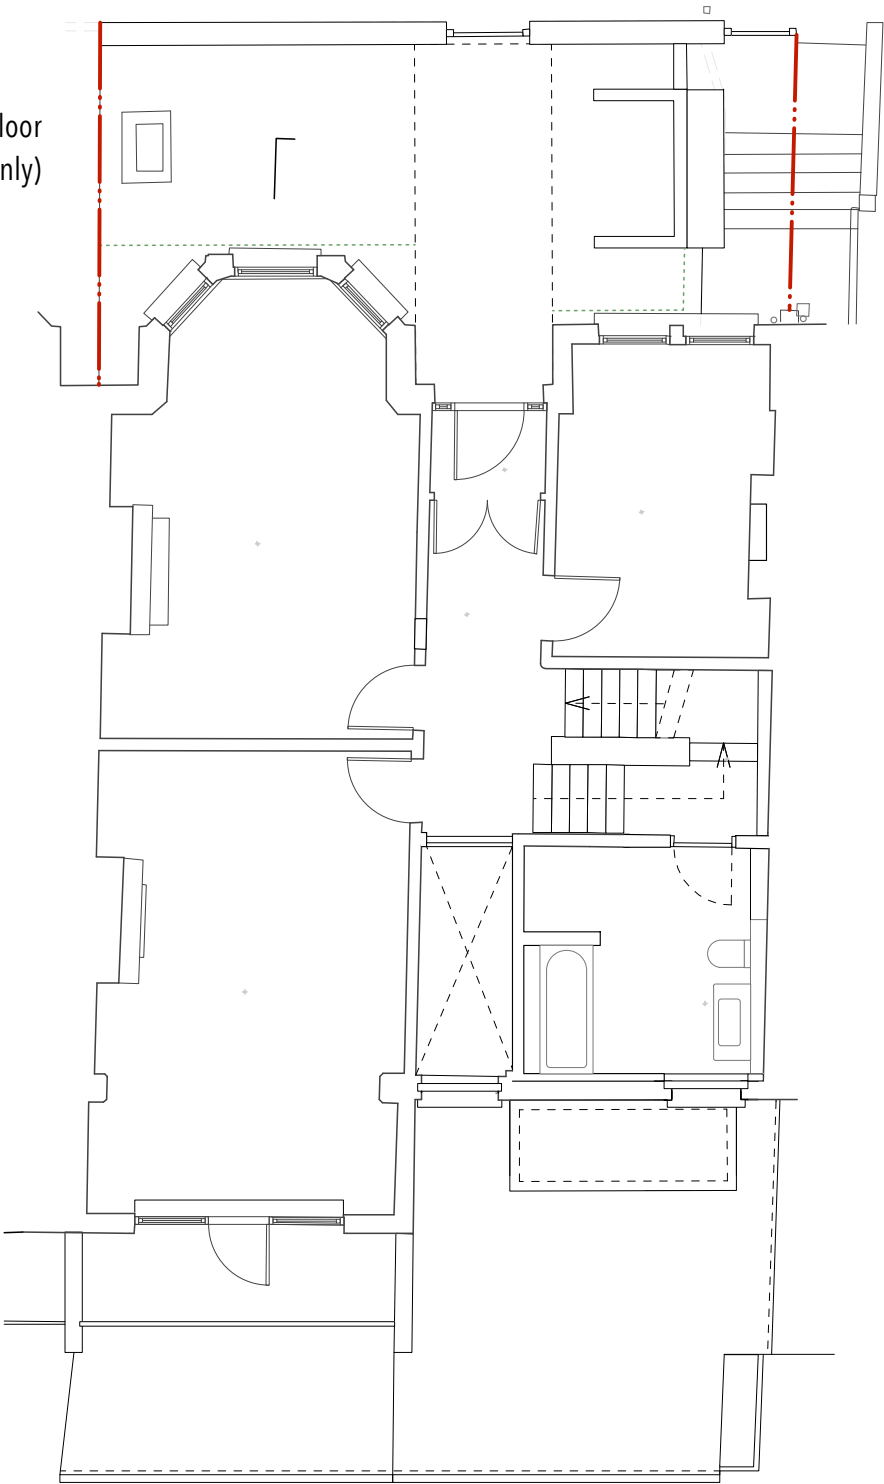

10 Donovan Avenue N10 2JX

C T u c k e r R I B A 0 7 8 1 6 9 8 2 6 3 1 i n f o @ c l a r a t u c k e r . c o . u k

0m 1m 5m

Existing Condition: Lower and Upper Ground Floor Plans

Job/Dwg no: 10DA-PL11B Scale: 1:100@A3 Issued: 06/01/23