



Notes

All dimensions to be verified on site
In the event of discrepancy, inform Architect
This document is copyright of C Tucker RIBA

First floor

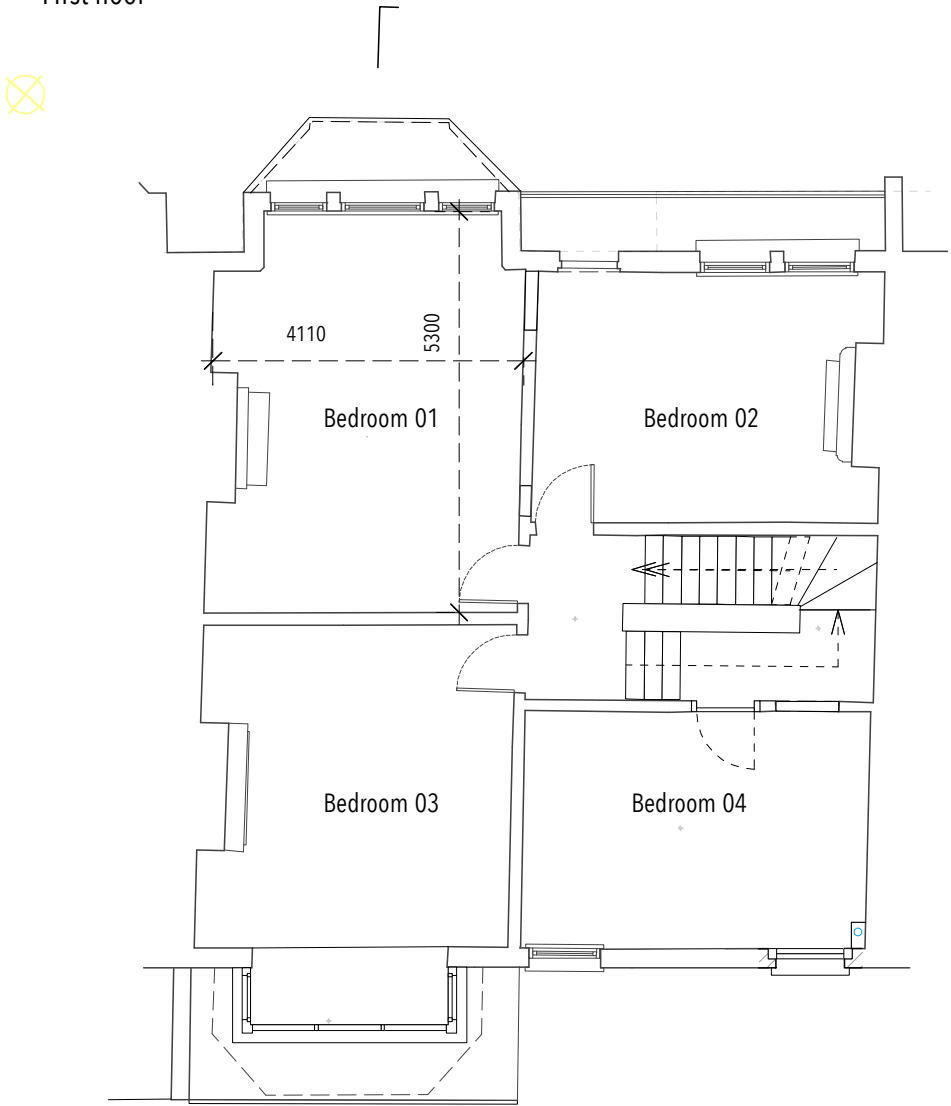

Loft floor

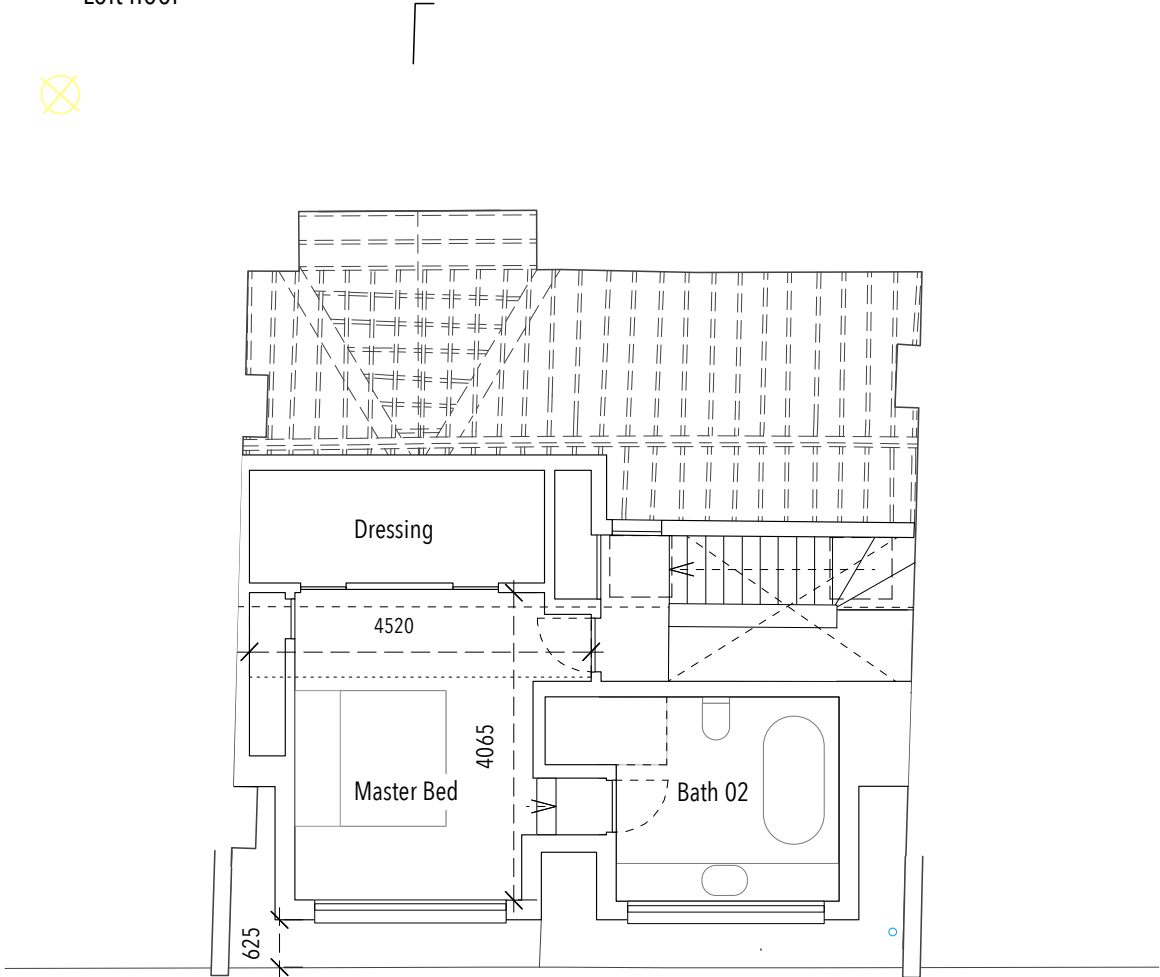

Changes from approved HGY/2020/2095 & 3342:
Dormers extended
Set back link between dormers added


Key

-  Demolish/strip out
-  New/make good



10 Donovan Avenue N10 2JX

C T u c k e r R I B A 0 7 8 1 6 9 8 2 6 3 1 i n f o @ c l a r a t u c k e r . c o . u k

 

Proposals: First and Loft Floor Plans

Job/Dwg no: 10DA-PL17D Scale: 1:100@A3 Issued: 06/01/23