




PROPOSED FRONT ELEVATION - UNCHANGED

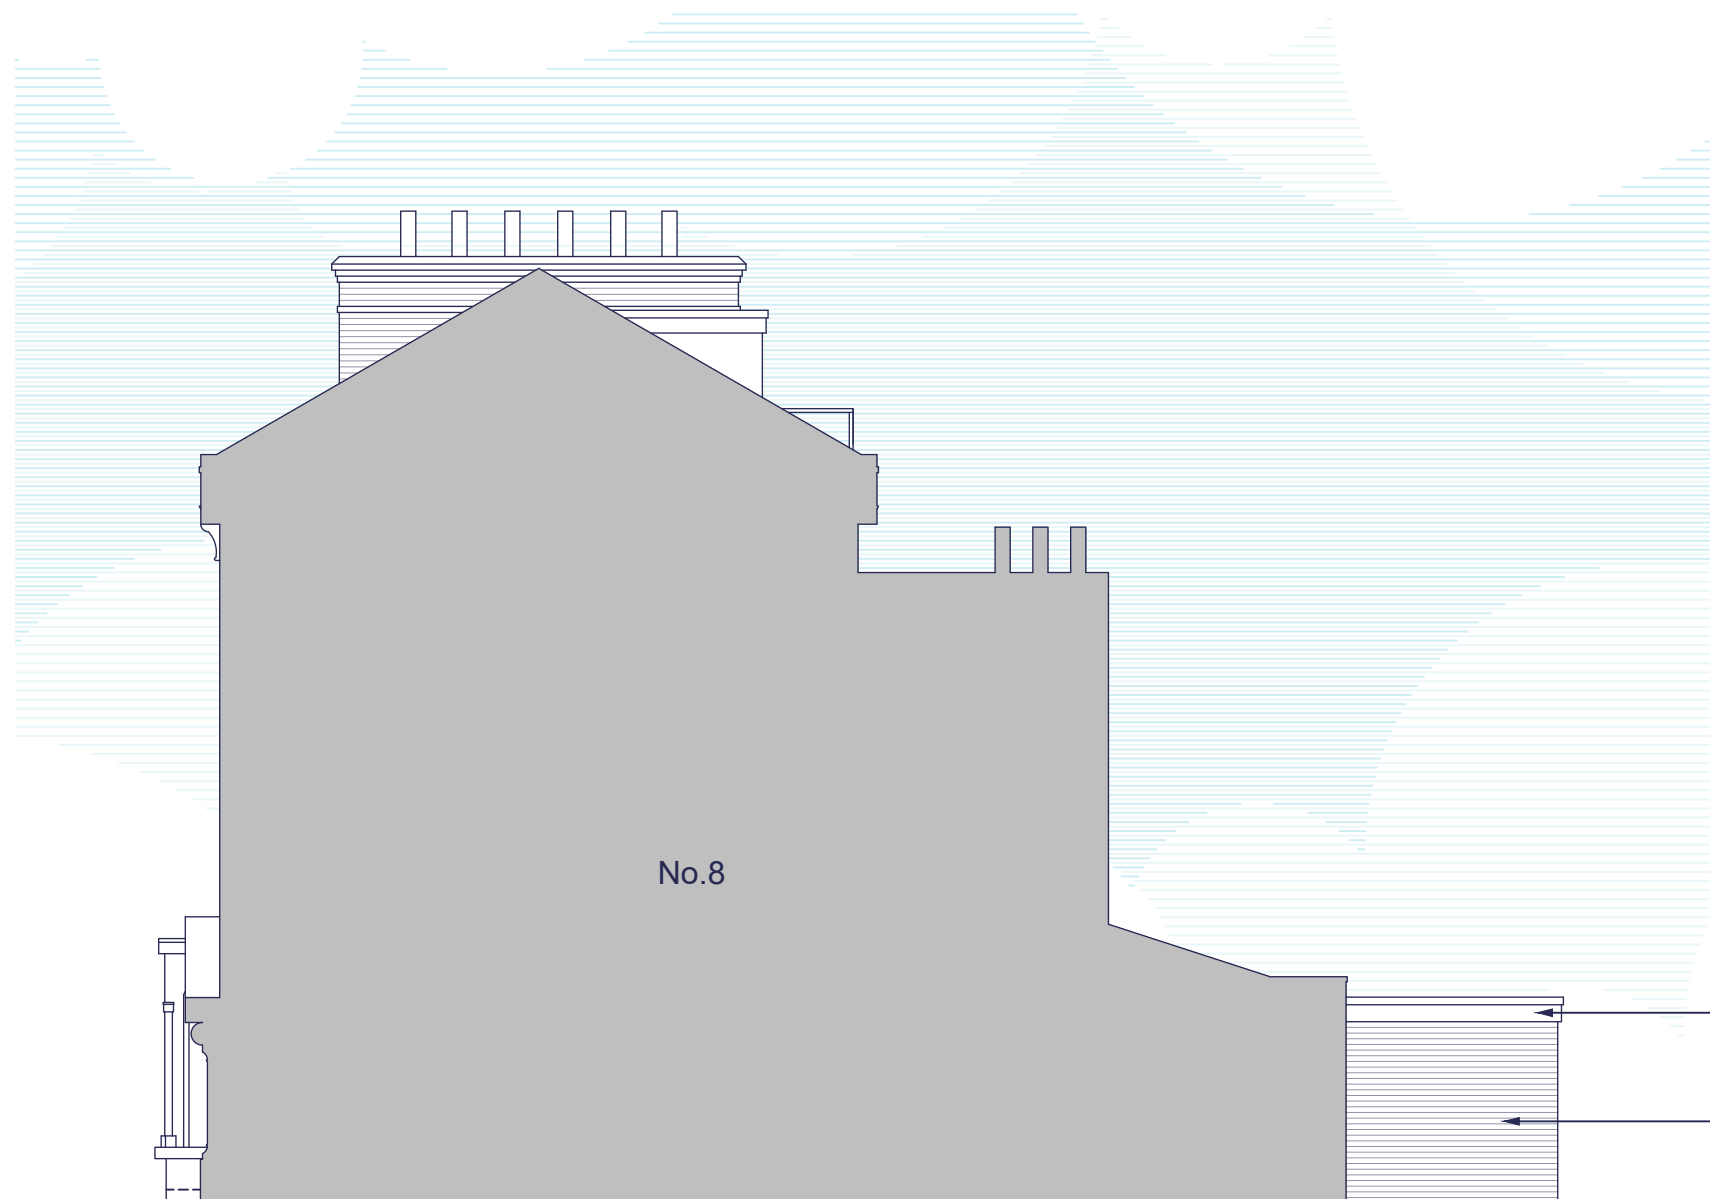

PROPOSED SIDE ELEVATION

New flat roof.

New brickwork to match existing.

2.800m

0 1 2 3 4 5m
1:100

Rev.	Date	Description	Drawn	Checked
		Client Mr A Brown	Scale 1:100 @ A3	Drawn MCN
		Project No.10 Lancaster Road, Finsbury Park, N4 4PP.	Date Jan 2023	Checked AAP
		Drawing Title Proposed Extension Proposed Front & Side Elevations	File P1927.PL.01	
			Drg.No. P1927.PL.106	Rev. -
				Drawing Status PLANNING

aap
architecture

AAP Architecture Ltd
Unit A, Monument Business Centre, Monument Way East, Woking, Surrey GU21 5LG
T 01483 727345 E projects@aap-arc.co.uk W aap-arc.co.uk

Under the Intellectual Property Act 2014, this drawing is the copyright of AAP Architecture Ltd.