



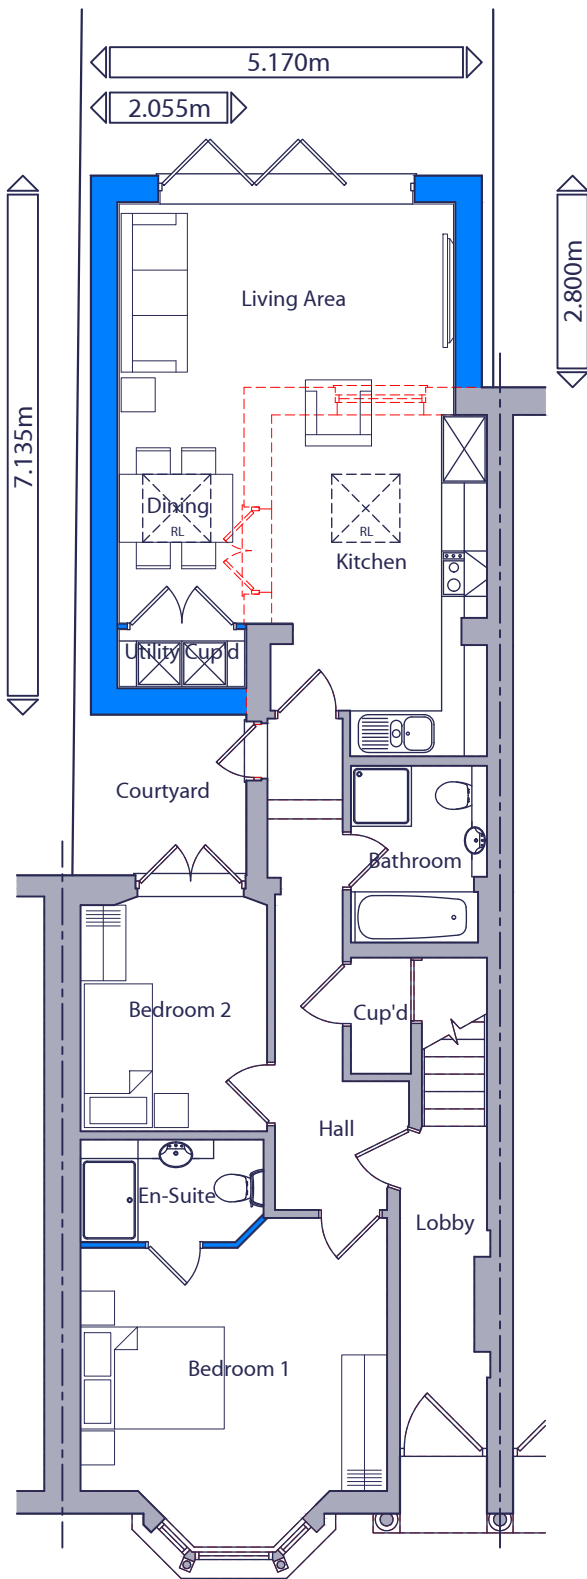


PROPOSED GROUND FLOOR PLAN

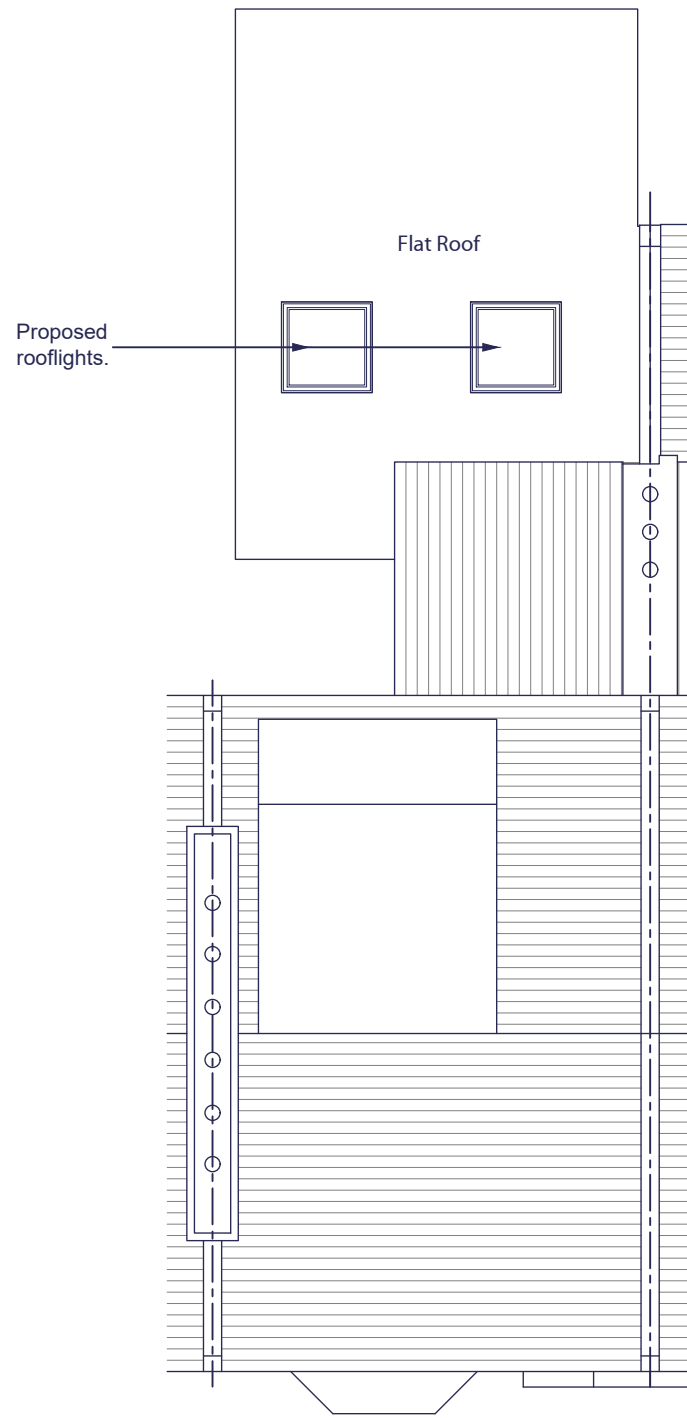

PROPOSED ROOF PLAN

KEY:

- Proposed new walls
- Existing walls to remain
- Existing to be removed.

 

Rev.	Date	Description	Drawn	Checked
Client	Scale	1:100 @ A3	Drawn	Checked
Mr A Brown			MCN	DGP
Project	Date	Jan 2023	File	P1927.PL.01
No.10 Lancaster Road, Finsbury Park, N4 4PP				
Drawing Title	Drg.No.	P1927.PL.105	Rev.	-
Proposed Extension				
Proposed Floor & Roof Plans				
			Drawing Status	PLANNING

aap
architecture

AAP Architecture Ltd
Unit A, Monument Business Centre, Monument Way East, Woking, Surrey GU21 5LG
T 01483 727345 E projects@aap-arc.co.uk W aap-arc.co.uk

Under the Intellectual Property Act 2014, this drawing is the copyright of AAP Architecture Ltd.