




EXISTING FRONT ELEVATION

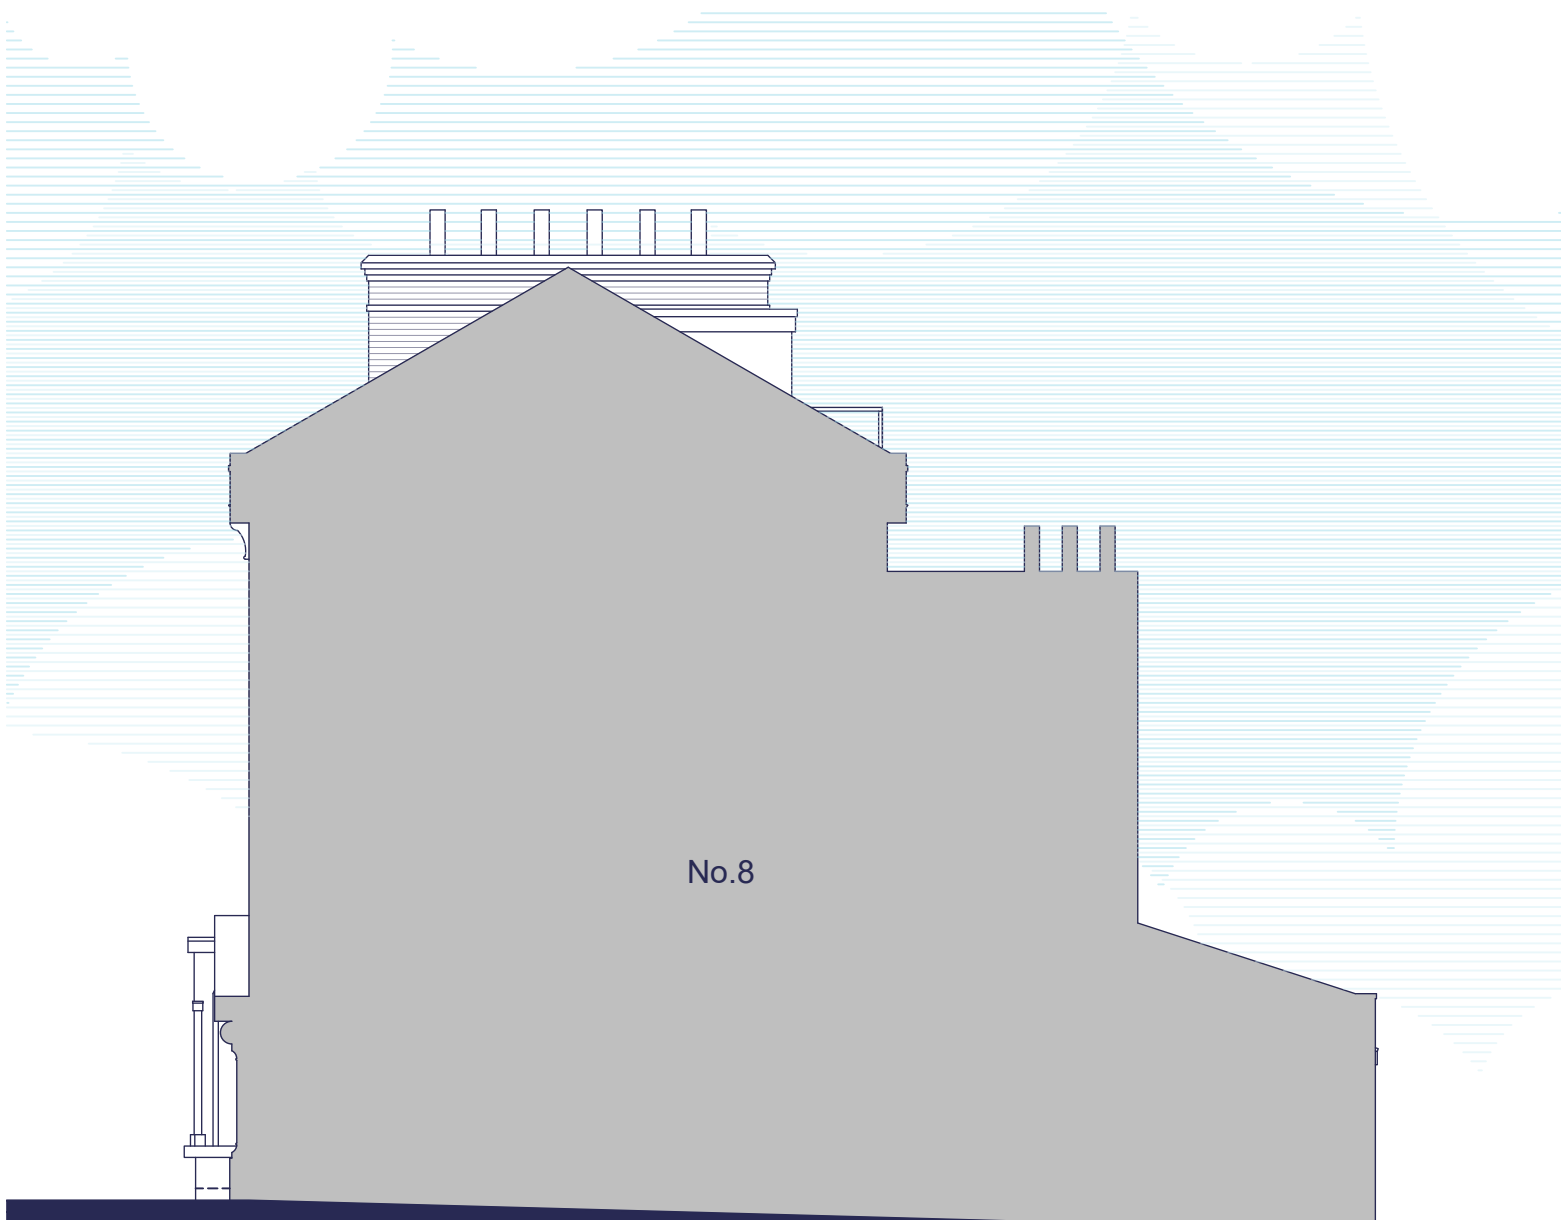

EXISTING SIDE ELEVATION

0 1 2 3 4 5m
1:100

Rev.	Date	Description	Drawn	Checked
		Client	Scale	
		Mr A Brown	1:100 @ A3	
		Project	Date	
		No.10 Lancaster Road, Finsbury Park, N4 4PP.	Jan 2023	
		Drawing Title	File	
		Proposed Extension	P1927.PL.01	
		Existing Front & Side Elevations	Drg.No.	
			P1927.PL.103	
			Rev.	
			-	
			Drawing Status	
			PLANNING	



AAP Architecture Ltd
Unit A, Monument Business Centre, Monument Way East, Woking, Surrey GU21 5LG
T 01483 727345 E projects@aap-arc.co.uk W aap-arc.co.uk

Under the Intellectual Property Act 2014, this drawing is the copyright of AAP Architecture Ltd.