


●This drawing is the property of Natalia Eddy. No disclosure or copy of it may be made without the written permission of Natalia Eddy.

For Construction purposes:


- All dimensions and levels to be checked on site.
- Discrepancies to be reported to Natalia Eddy before proceeding
- If in any doubt about information on this drawing contact Natalia Eddy

REVISION			
NUMBER	DATE	BY	NOTES
P1	08/01/2023	NE	Issued to planning

NOTES

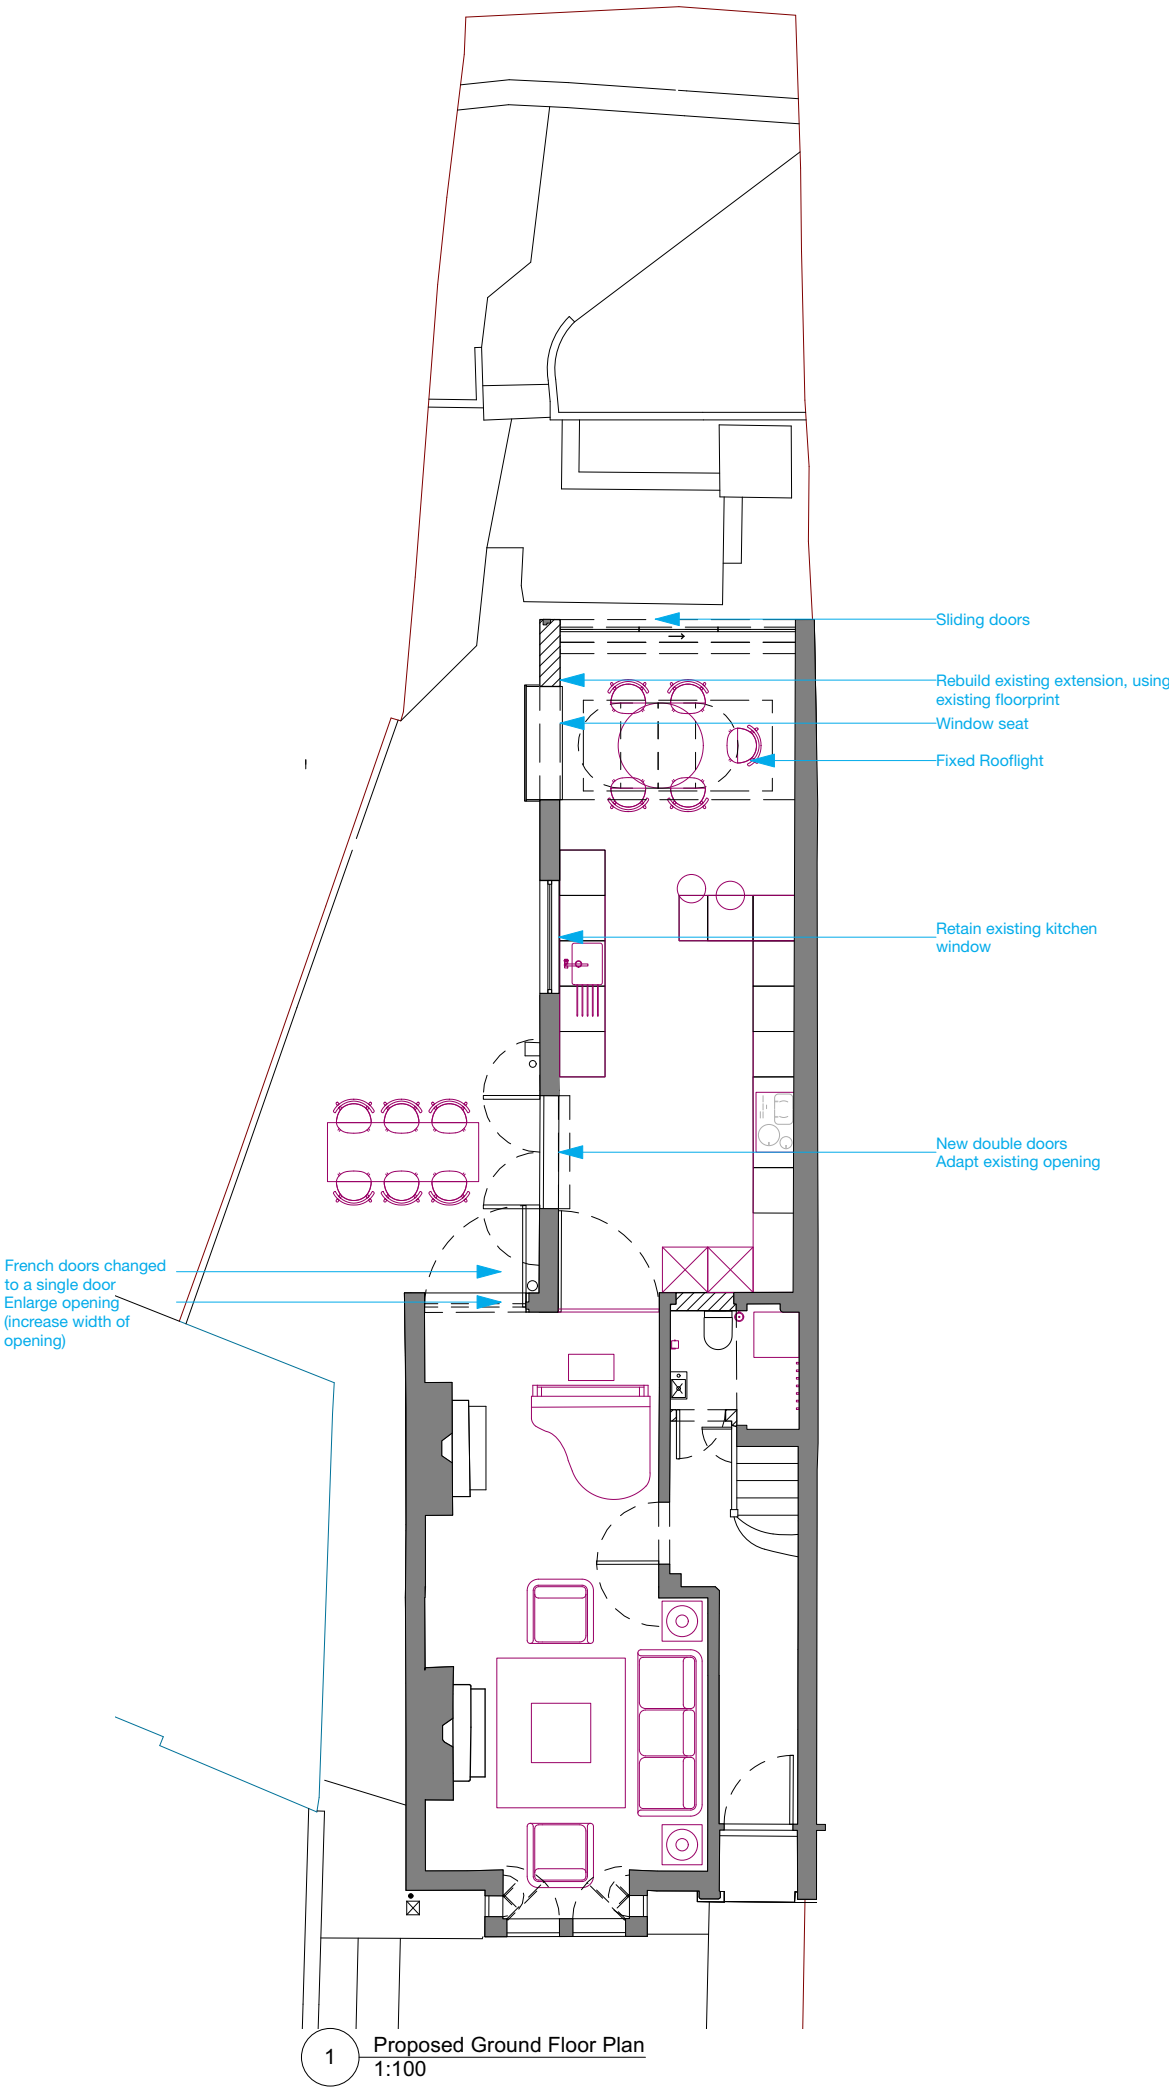

1 Proposed Ground Floor Plan
1:100

 

NATALIA EDDY
99 Florence Road, London, N4 4DL
nataliaeddy3@gmail.com

CLIENT
Ms Erin Ruxton & Ms Francesca
Rogers

PROJECT
28 Bryanstone Road, London, N8
8TN

SHEET TITLE
Proposed Ground Floor

SCALE
1:100@A3

DATE CREATED **FILE REFERENCE**

DRAWING NUMBER	REVISION
917-DWG-100-00	P1