


FRONT ELEVATION

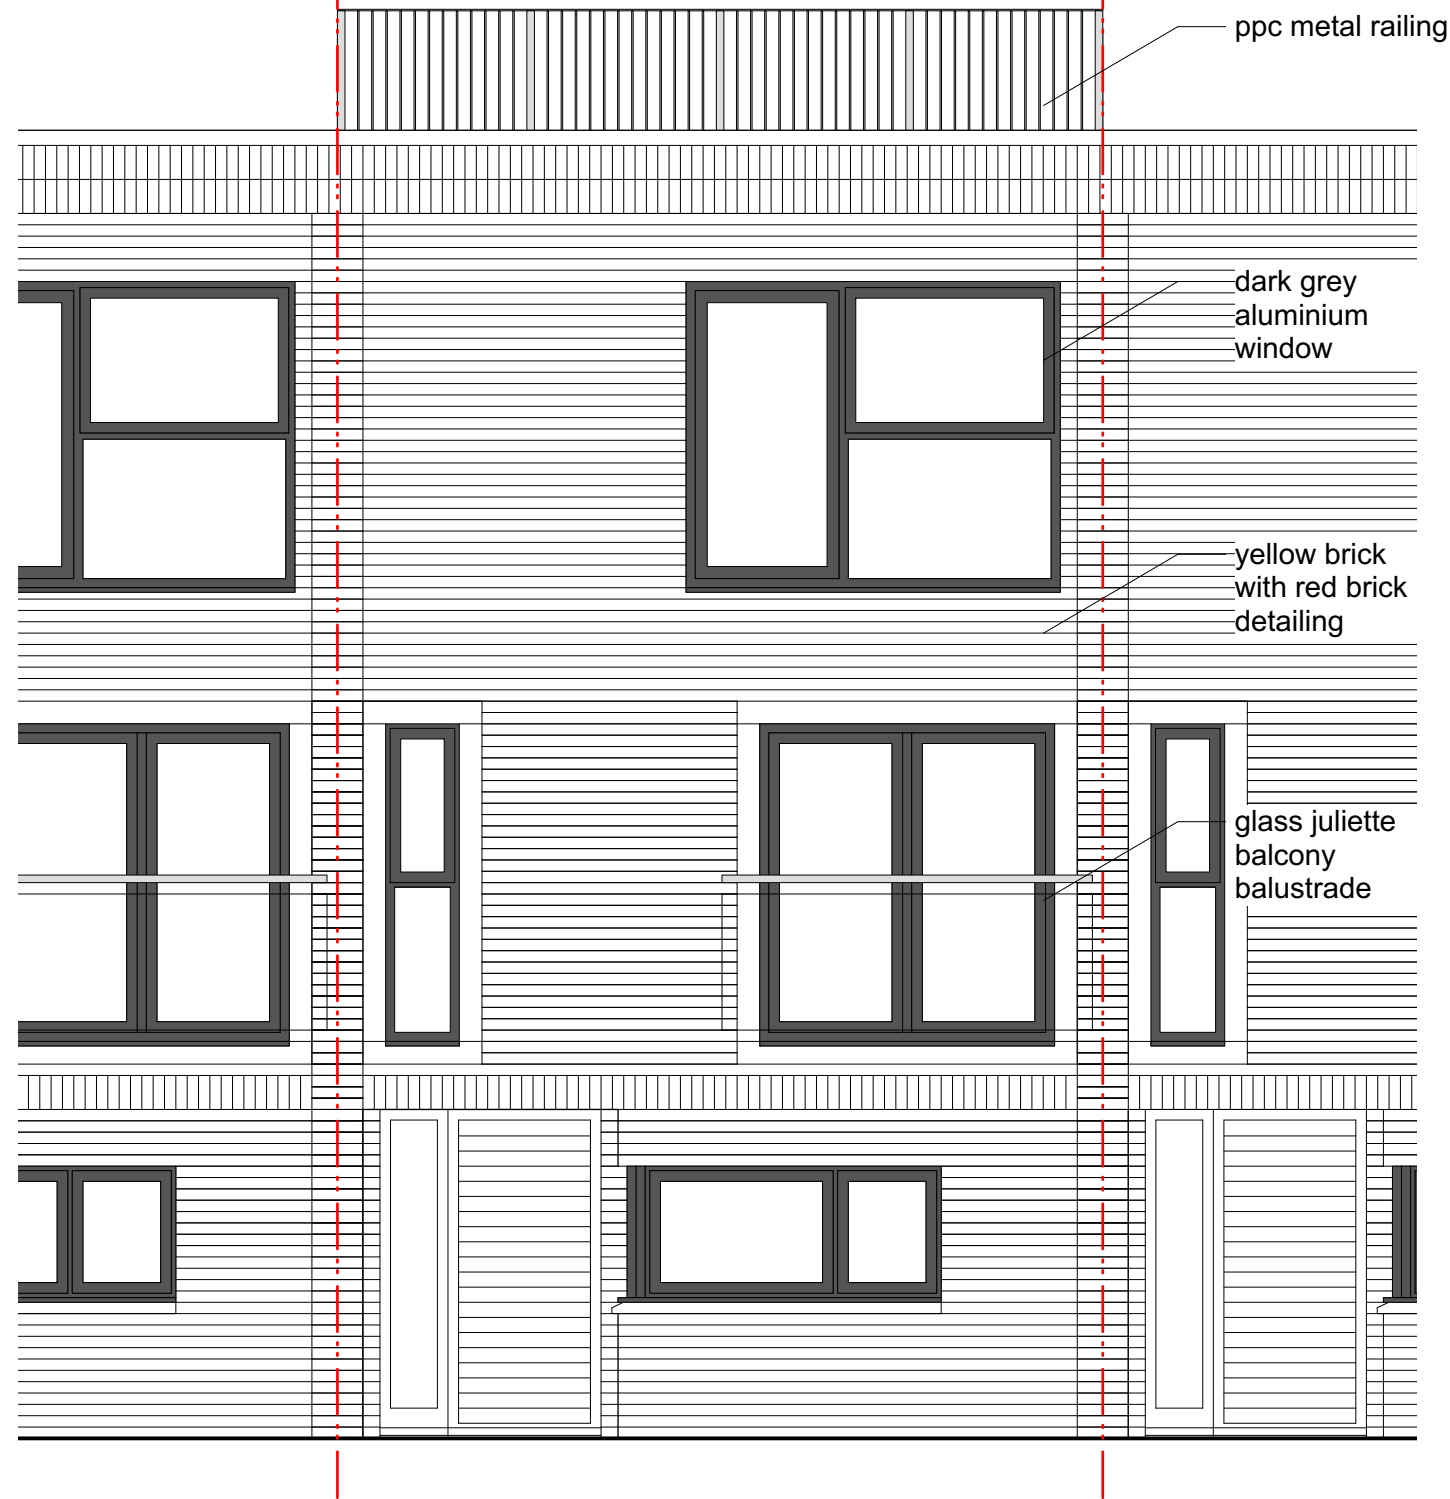

REAR ELEVATION



© All information contained within this document remains copyright of Architecture Landscape Urbanism Ltd and shall not be reproduced without prior consent.

- (1) Do not scale from drawings - use written dimensions only.
- (2) All dimensions are in millimeters unless noted.
- (3) All dimensions shall be verified on site before proceeding with the work.
- (4) Architecture Landscape Urbanism Ltd shall be notified of any discrepancies.
- (5) Engineer to specify all structural information.

				ALU	mail fergus@archlandurb.co.uk	Project Title			Drawing Title	
					tel 07975660833	5 Bridgemount Mews, Mount Pleasant Villas, London N4 4AN				
					post 17 Barrington Close					
					0xford OX3 7AX					
					web www.archlandurb.com	Drawn Date 05/12/2022	Drawn FNMA	Checked FNMA		
A	FNMA	05/12/2022	Planning Application	Client Lubner		Scale 1:50	Status PLANNING	Drawing No. ALU216 120	Revision A	