



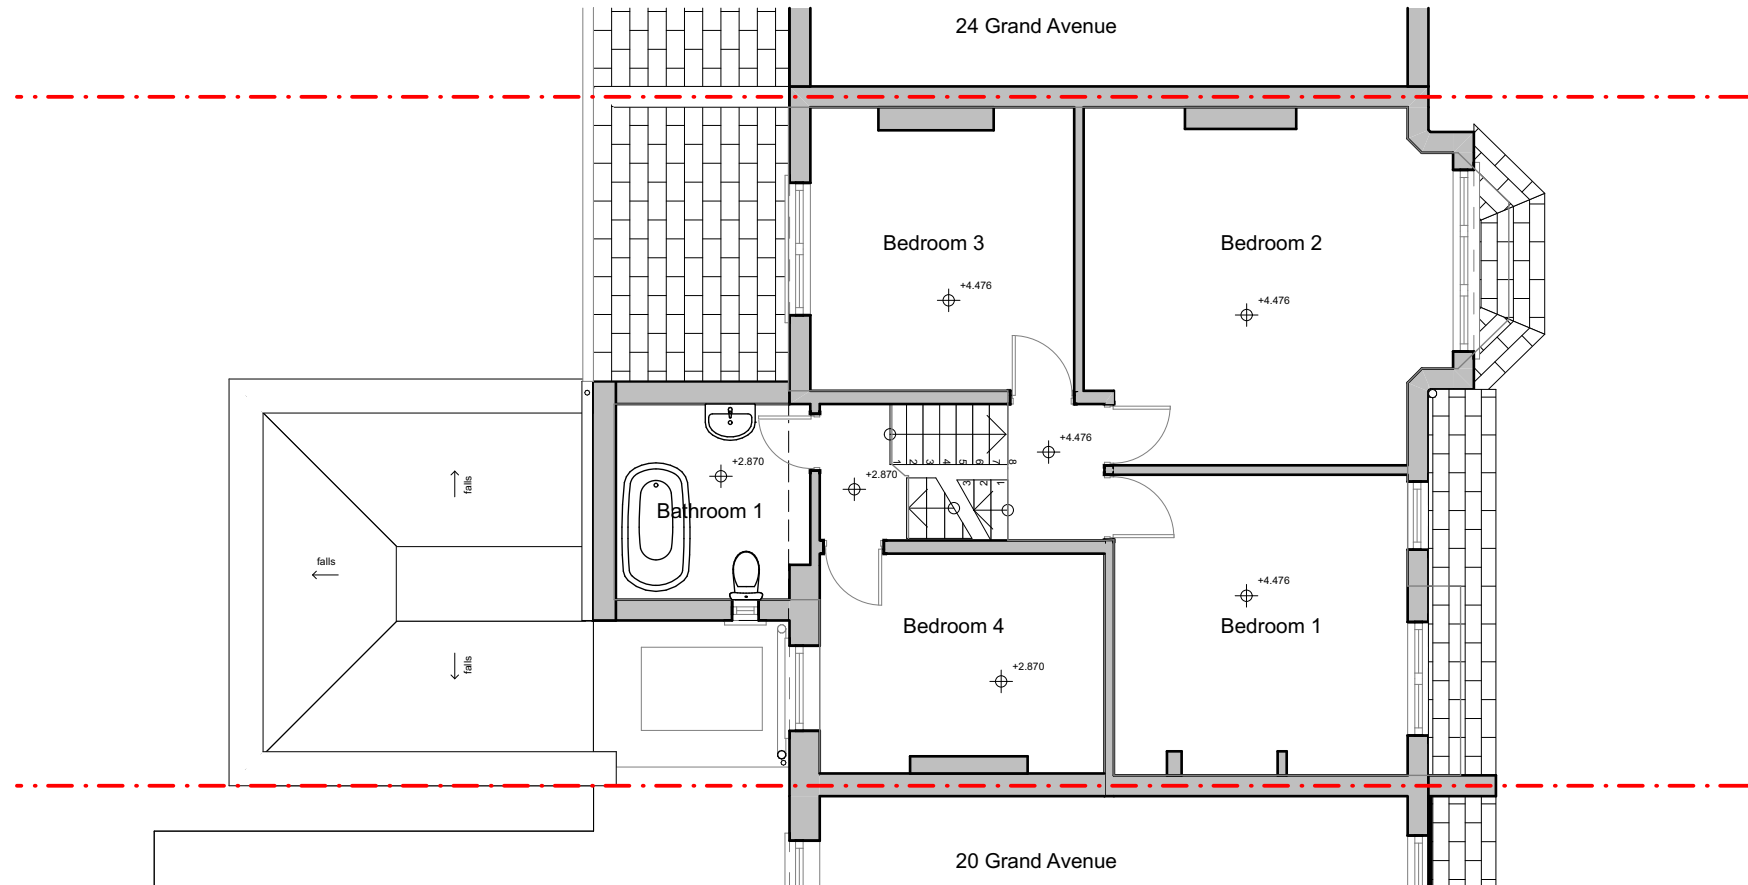

First Floor Plan

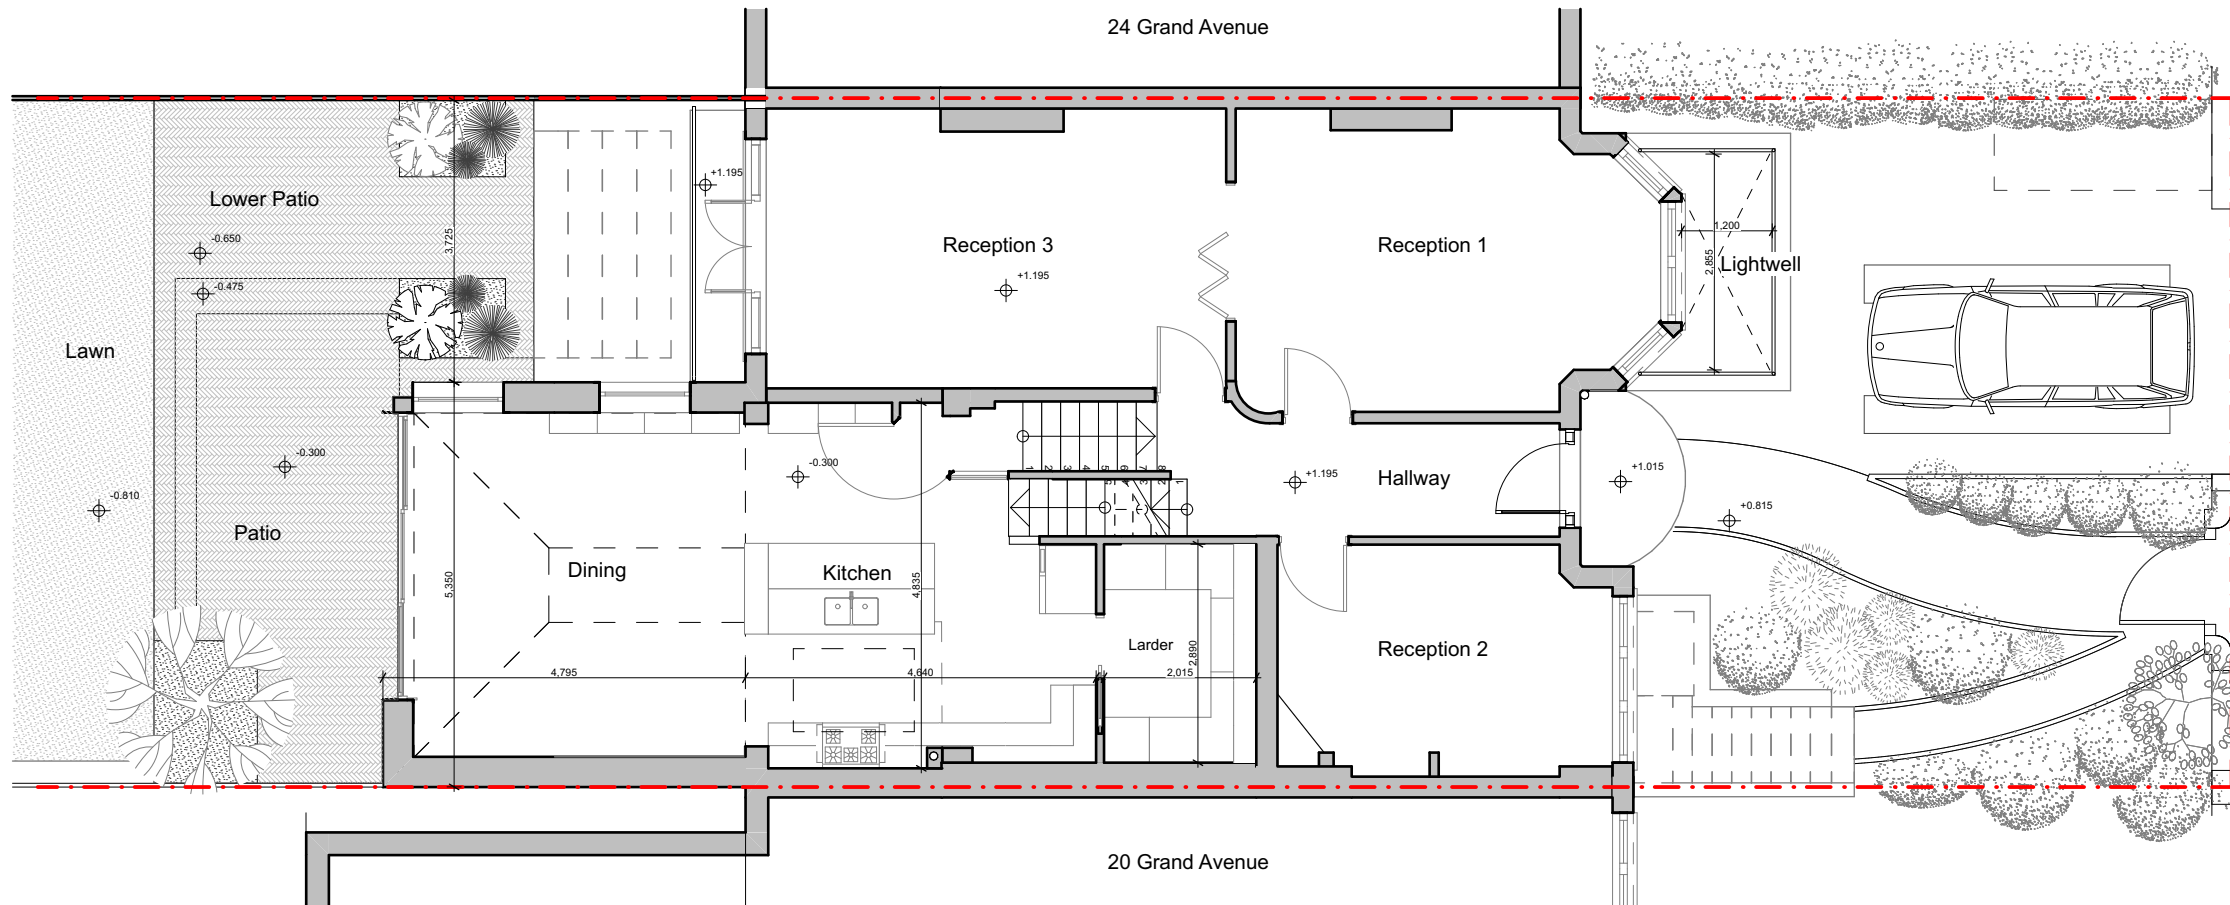

Ground Floor Plan

- GENERAL NOTES:
1. Measurements are based on metric system.
 2. All levels are in meters to Principal Datum (PD) unless noted otherwise.
 3. This drawing shows design intent only and is for planning purposes only. Do not use for construction.
 4. Any discrepancies on this drawing should be reported to Studio PAN-A.
 5. Drawings to be read in conjunction with all relevant documents.
 6. This drawing may contain colour data. Please refer to original electronic document.

RevID	Change Name	Date
A	Rear extension side wall adjusted	05/01/23

STUDIO PAN-A

PROJECT NO. 1906	PROJECT NAME 22 Grand Avenue
DRAWING NAME Proposed Ground / 1st Floor Plan	
STATUS Planning	SCALE 1:100 @ A3
DRAWING NO. 1906-03-111_A	DATE 04/01/2023