



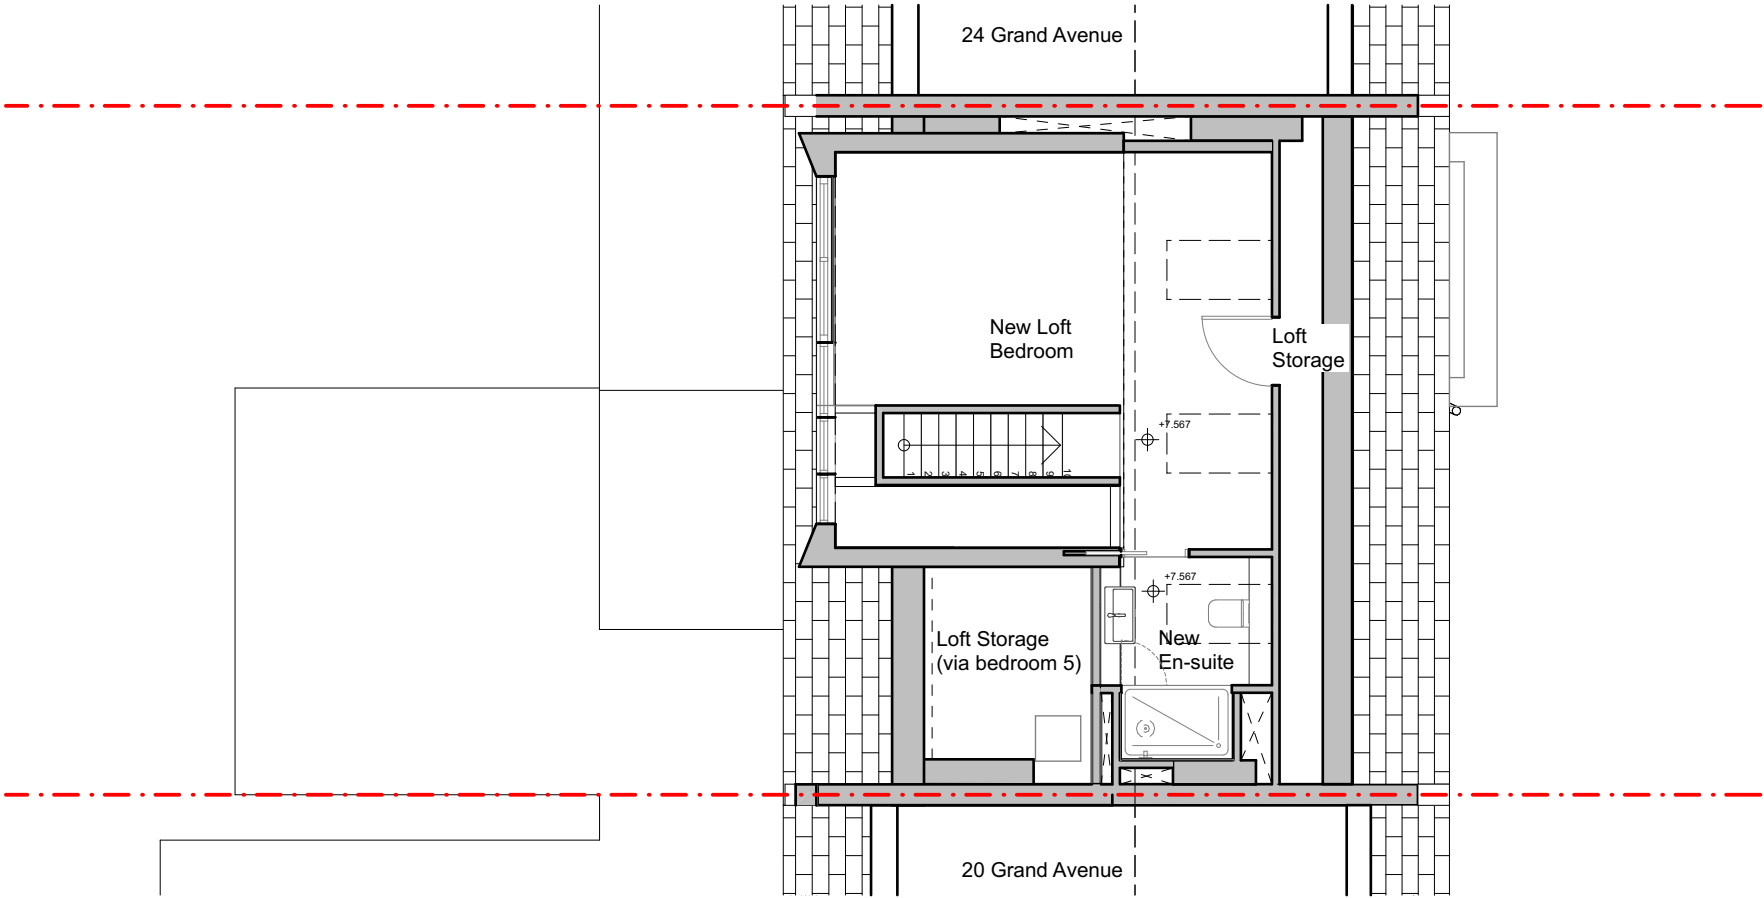

Loft Floor Plan

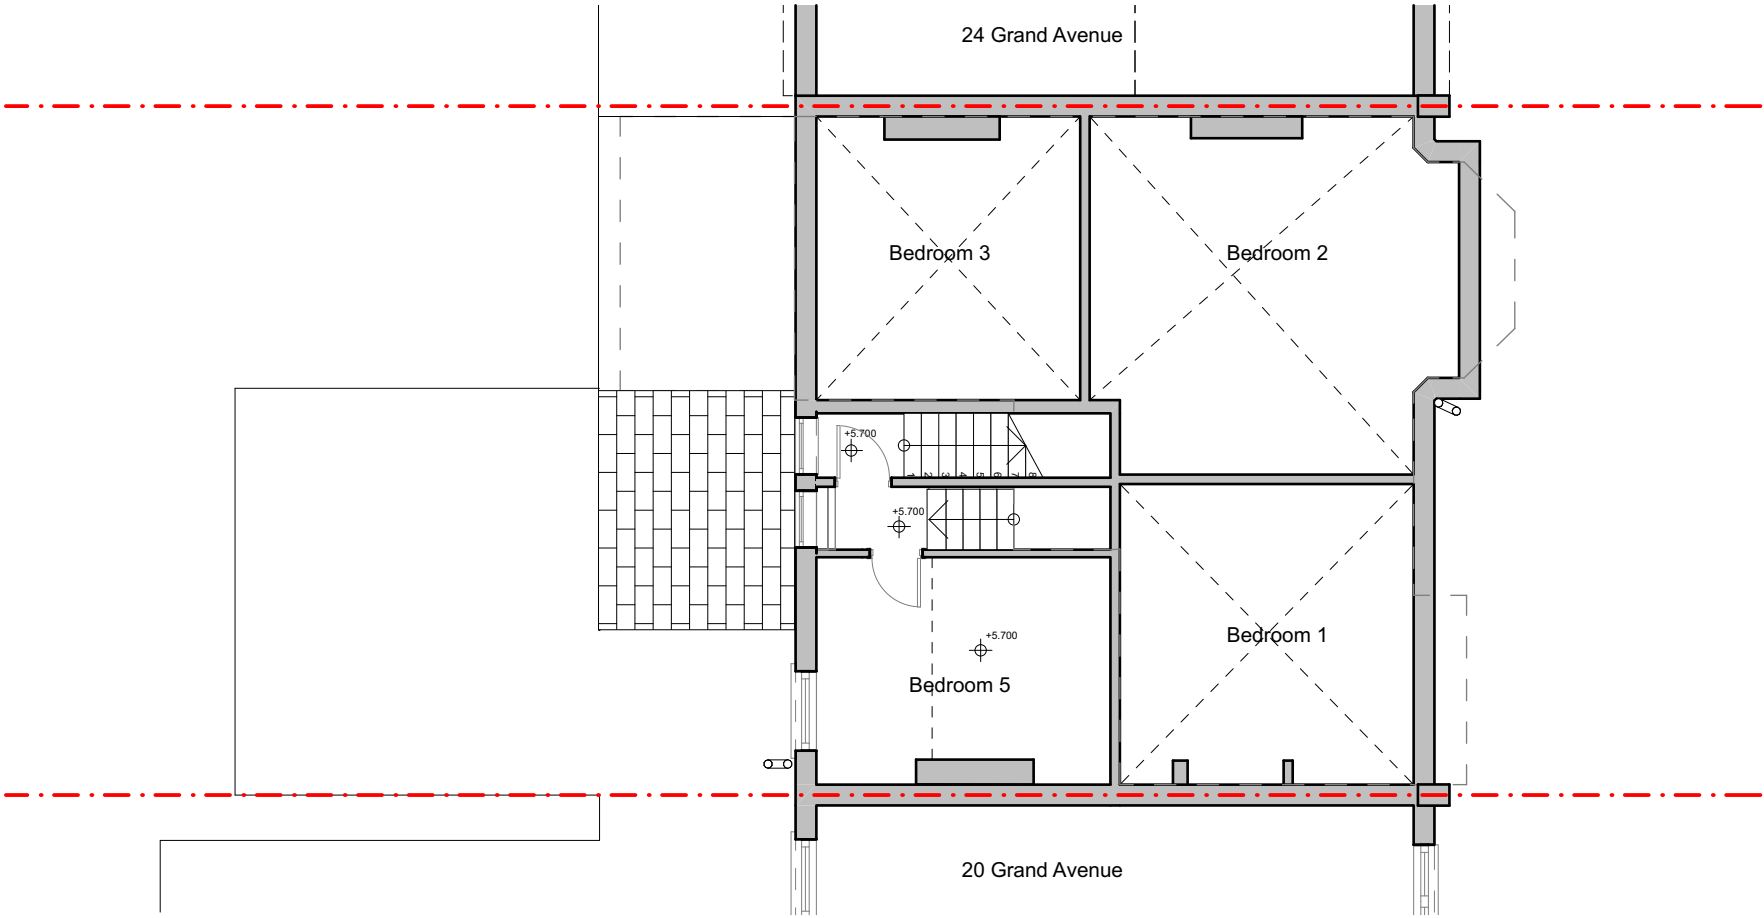

2nd Floor Plan



GENERAL NOTES:

- Measurements are based on metric system.
- All levels are in meters to Principal Datum (PD) unless noted otherwise.
- This drawing shows design intent only and is for planning purposes only. Do not use for construction.
- Any discrepancies on this drawing should be reported to Studio PAN-A.
- Drawings to be read in conjunction with all relevant documents.
- This drawing may contain colour data. Please refer to original electronic document.

RevID	Change Name	Date
A	Rear extension side wall adjusted	05/01/23

N

STUDIO PAN-A	
PROJECT NO. 1906	PROJECT NAME 22 Grand Avenue
DRAWING NAME Proposed 2nd / Loft Plan	
STATUS Planning	SCALE 1:100 @ A3
DRAWING NO. 1906-03-112_A	DATE 04/01/2023