
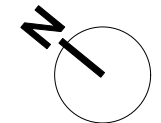


BRIDGEMOUNT MEWS

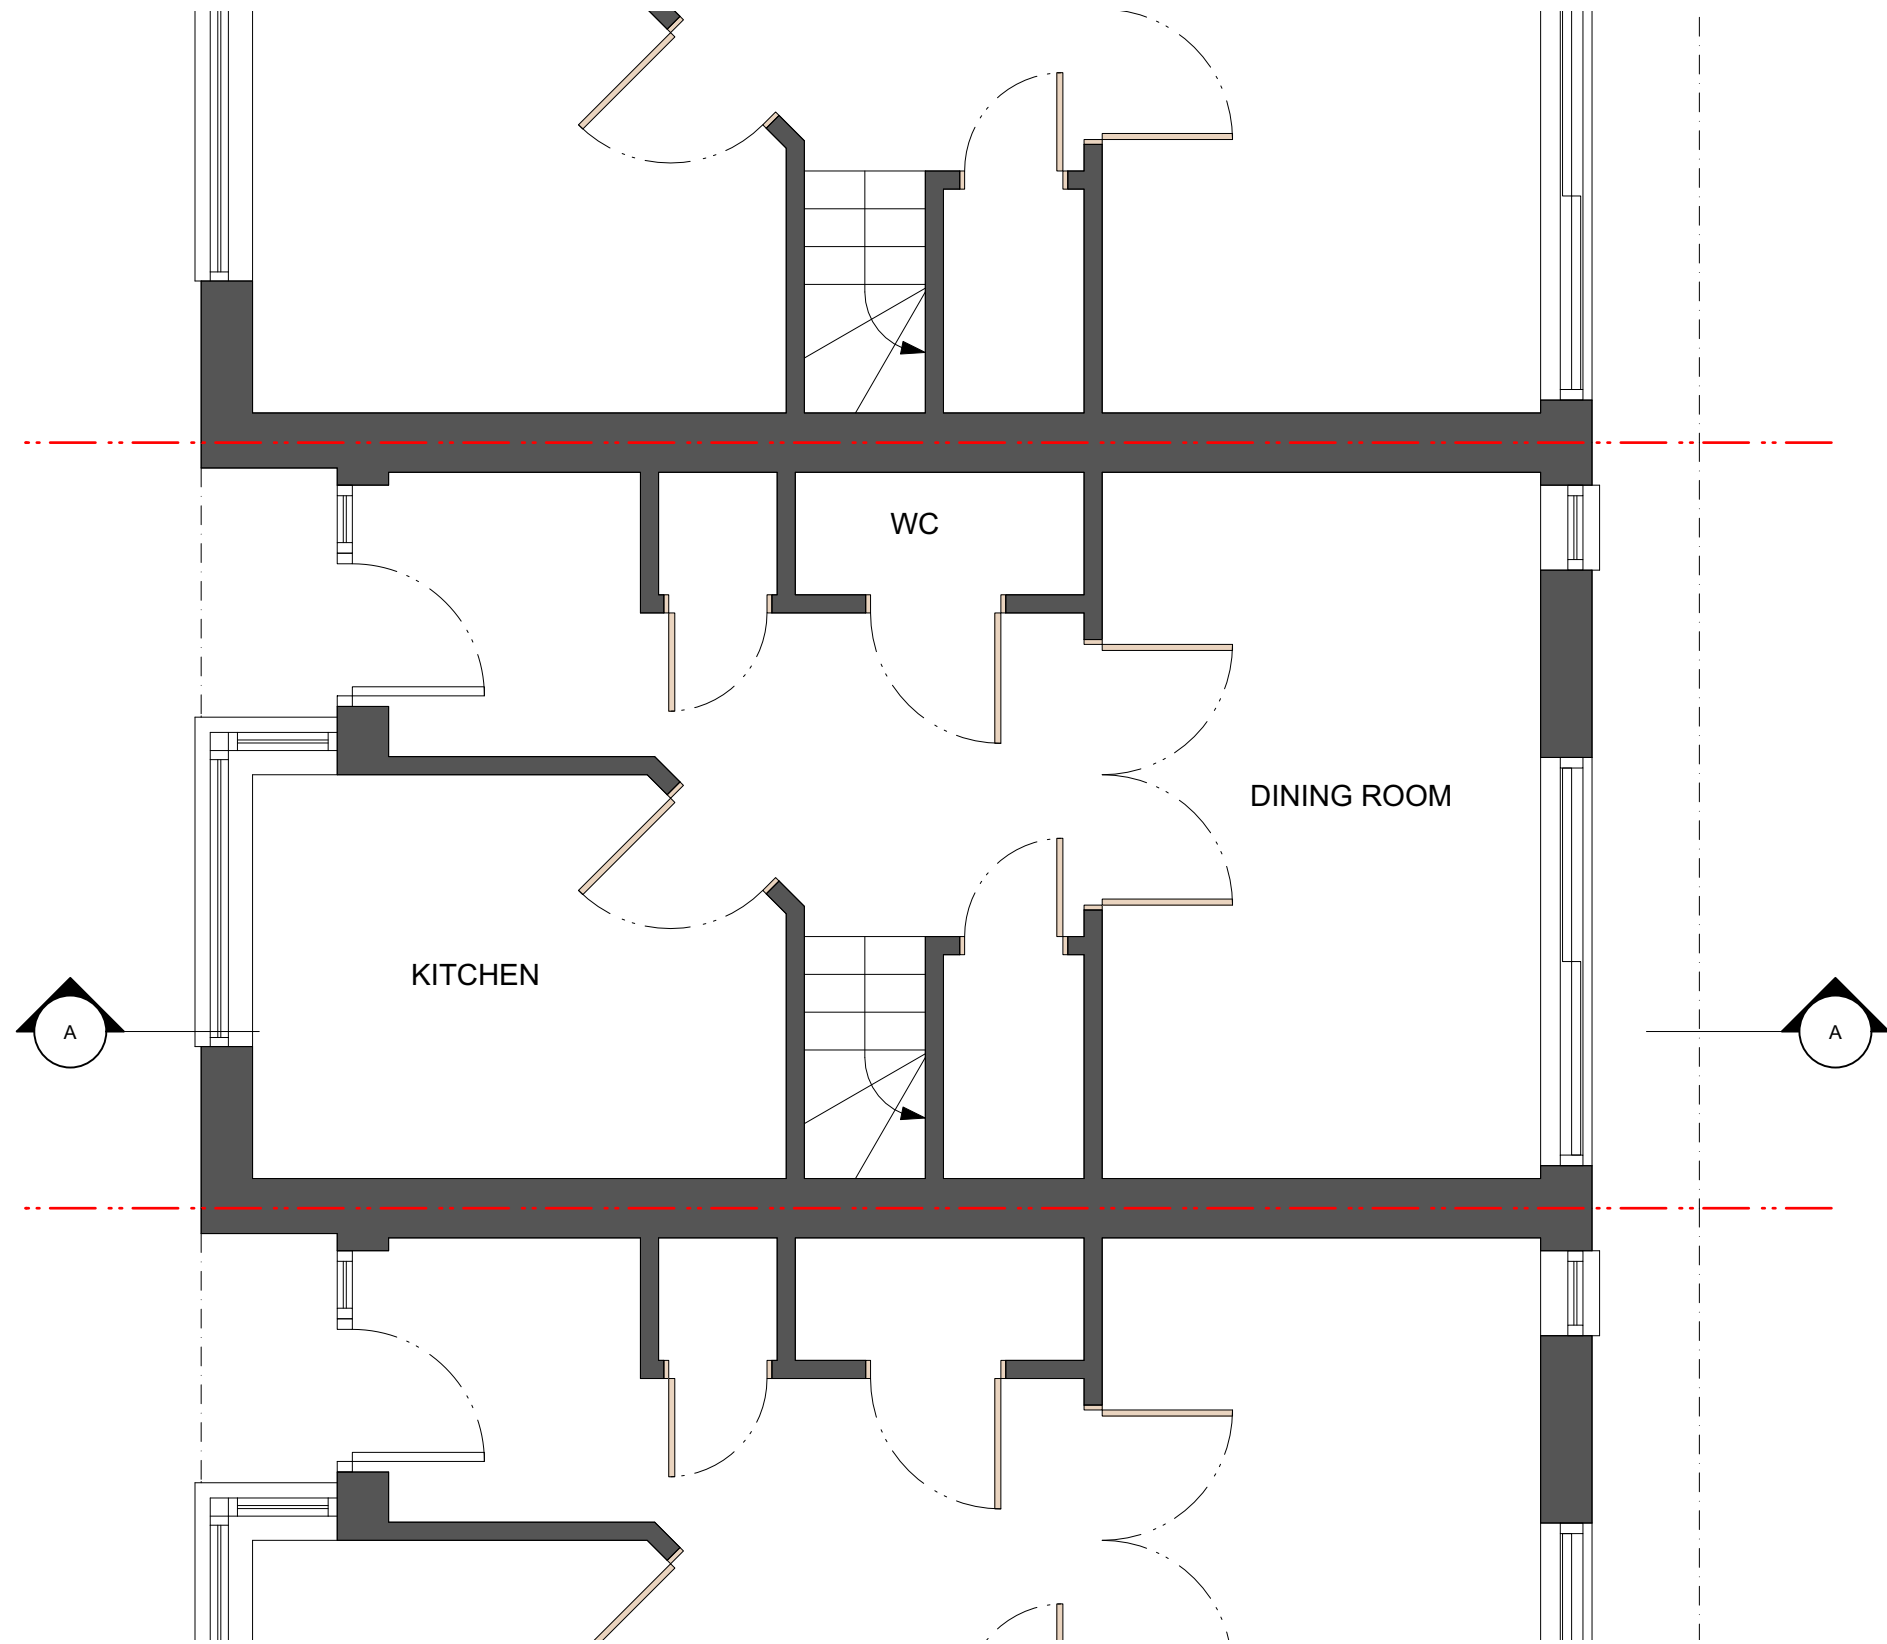

© All information contained within this document remains copyright of Architecture Landscape Urbanism Ltd and shall not be reproduced without prior consent.

- (1) Do not scale from drawings - use written dimensions only.
- (2) All dimensions are in millimeters unless noted.
- (3) All dimensions shall be verified on site before proceeding with the work.
- (4) Architecture Landscape Urbanism Ltd shall be notified of any discrepancies.
- (5) Engineer to specify all structural information.

|   |      |            |                      |
|---|------|------------|----------------------|
|   |      |            |                      |
|   |      |            |                      |
| A | FNMA | 05/12/2022 | Planning Application |

archlandurb

mail | fergus@archlandurb.co.uk  
tel | 07975660833  
post | 17 Barrington Close  
Oxford OX3 7AX  
web | www.archlandurb.com

Client  
**Lubner**

|                                                                                          |                    |                                  |                                                        |  |
|------------------------------------------------------------------------------------------|--------------------|----------------------------------|--------------------------------------------------------|--|
| Project Title<br><b>5 Bridgemount Mews,<br/>Mount Pleasant Villas,<br/>London N4 4AN</b> |                    |                                  | Drawing Title<br><b>Existing Ground<br/>Floor Plan</b> |  |
| Drawn Date<br>05/12/2022                                                                 | Drawn<br>FNMA      | Checked<br>FNMA                  |                                                        |  |
| Scale<br>1:50                                                                            | Status<br>PLANNING | Drawing No.<br><b>ALU216 001</b> | Revision<br><b>A</b>                                   |  |