



FRONT ELEVATION

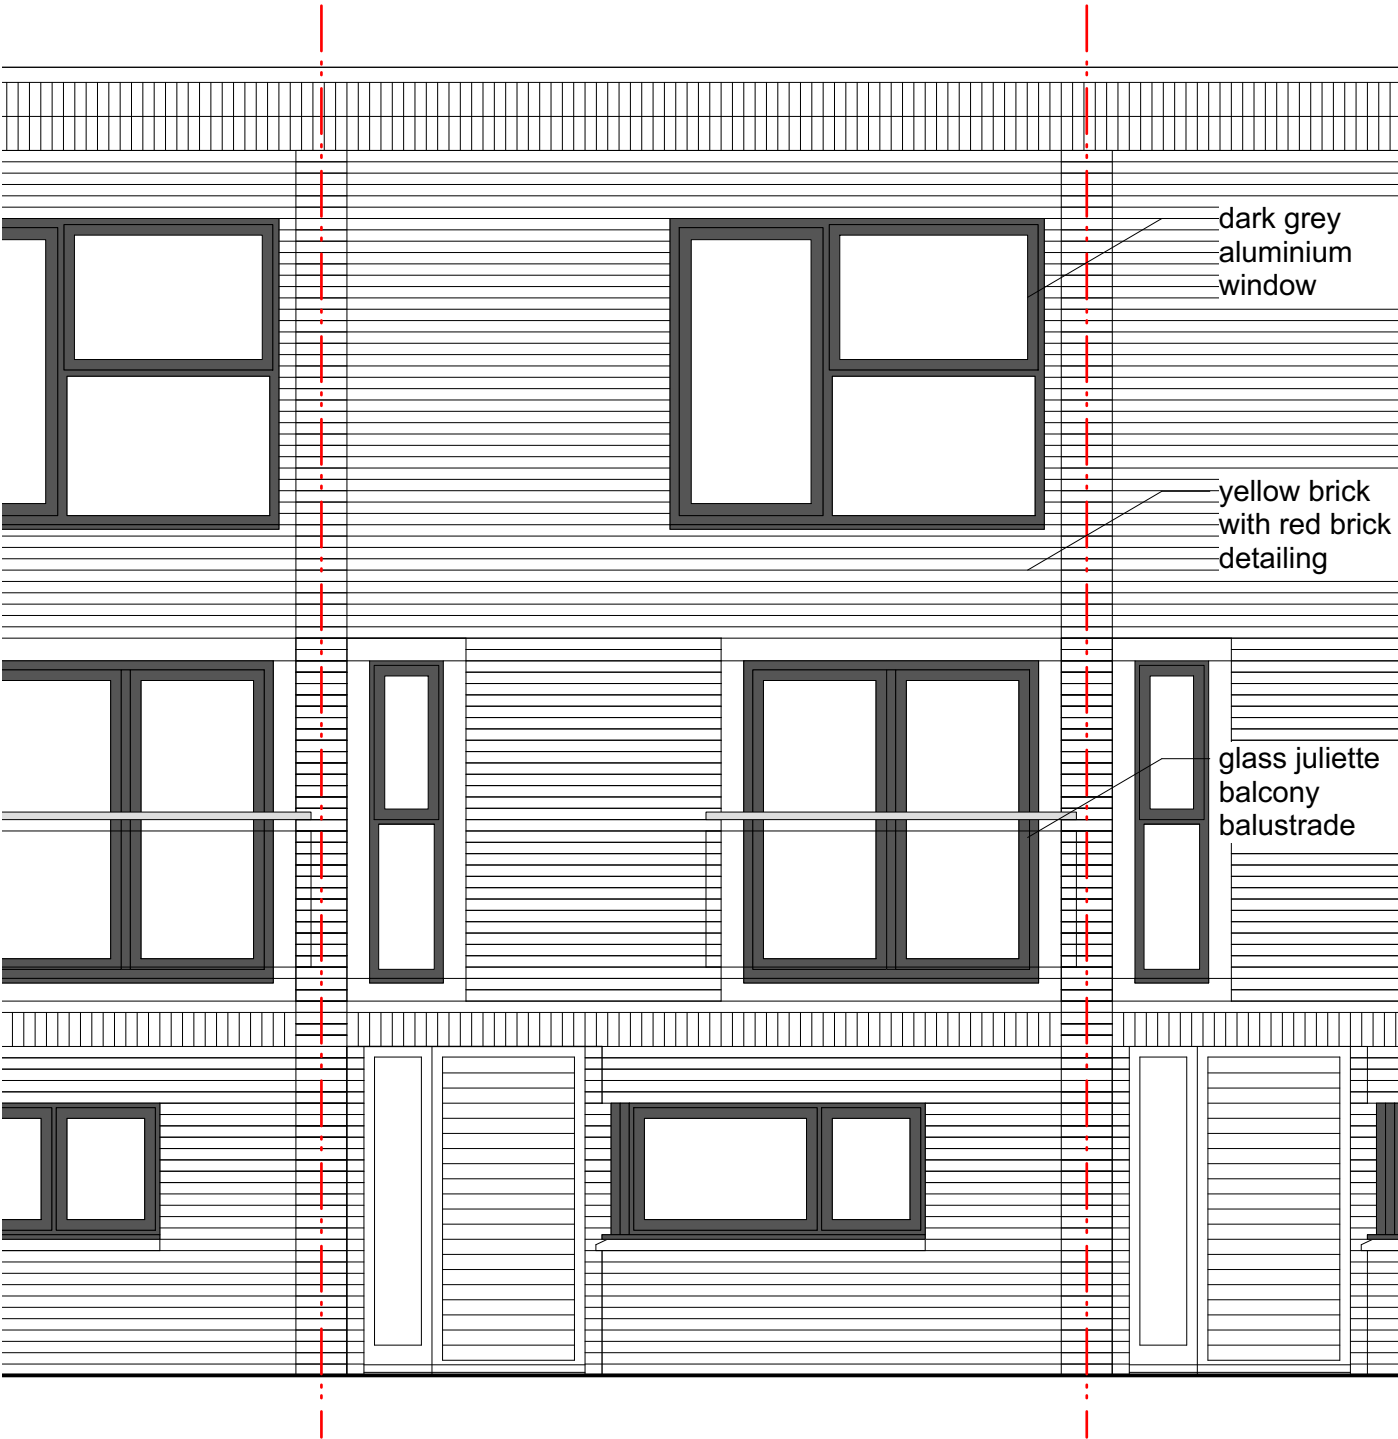

REAR ELEVATION

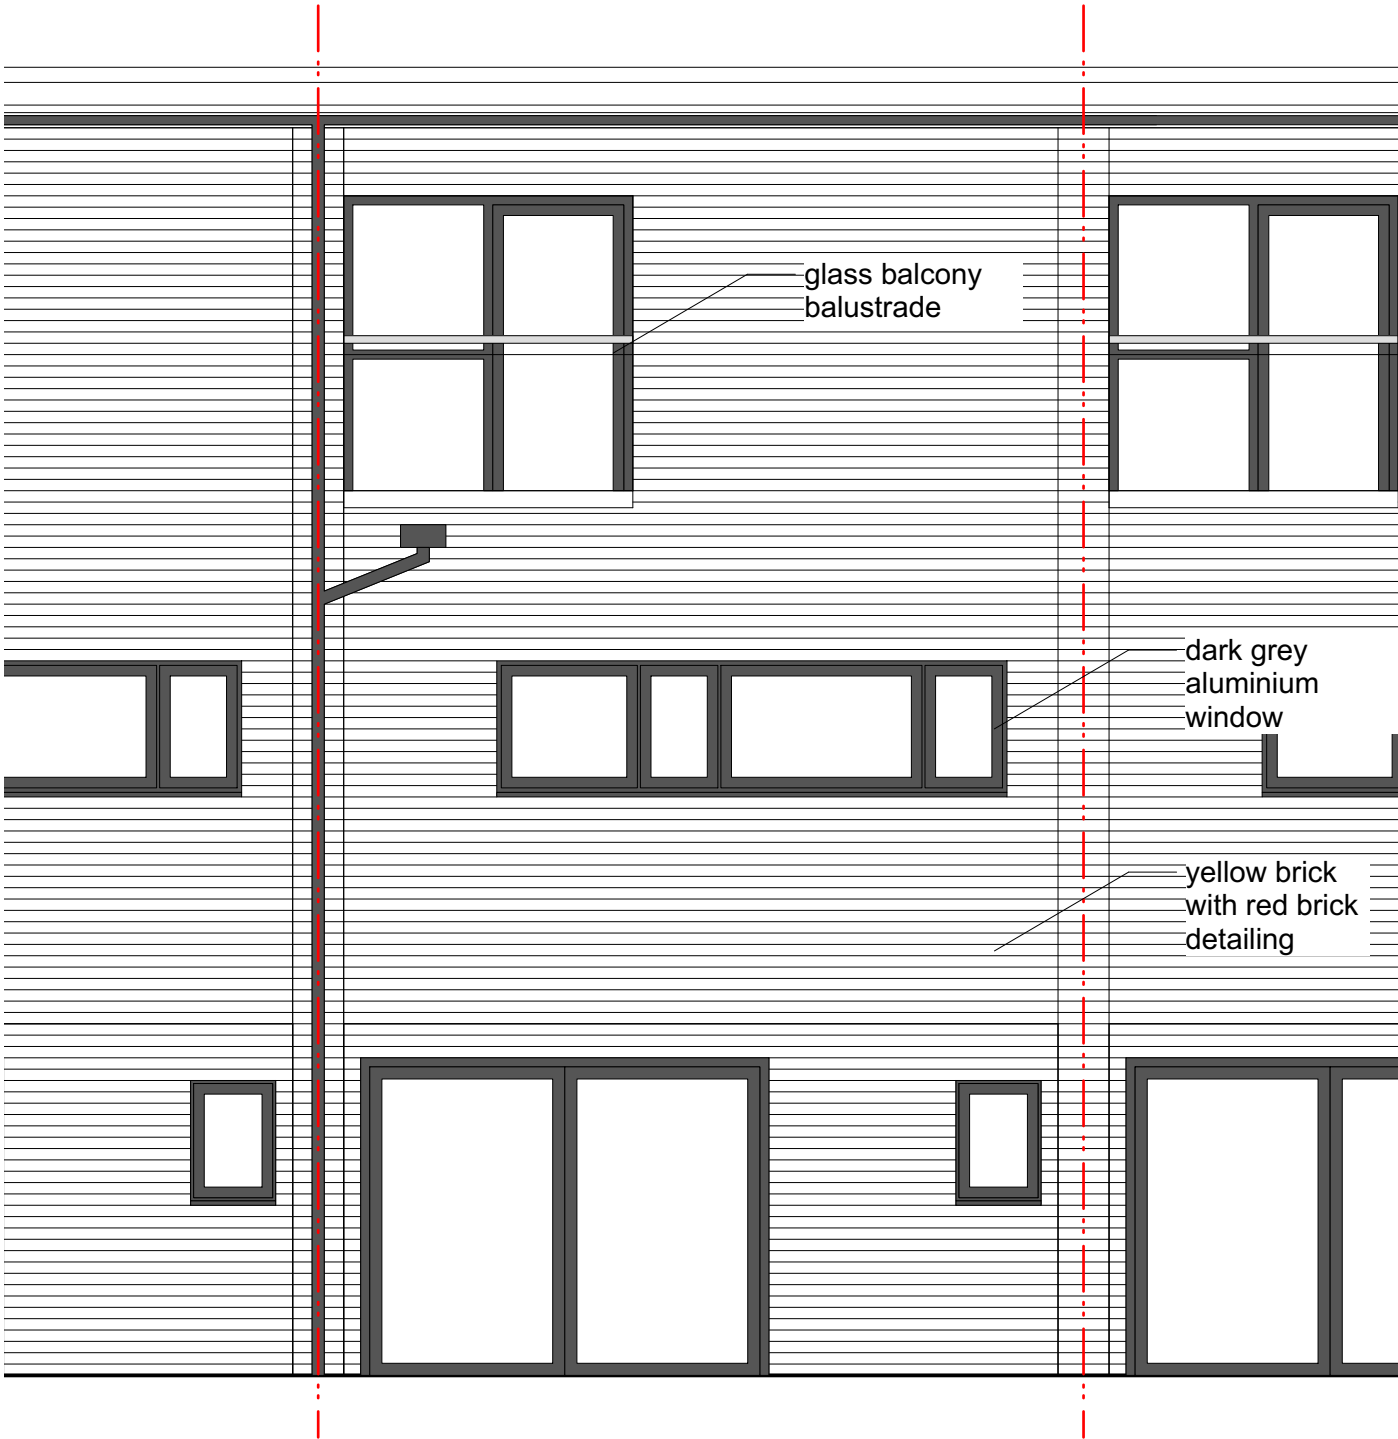

© All information contained within this document remains copyright of Architecture Landscape Urbanism Ltd and shall not be reproduced without prior consent.

- (1) Do not scale from drawings - use written dimensions only.
- (2) All dimensions are in millimeters unless noted.
- (3) All dimensions shall be verified on site before proceeding with the work.
- (4) Architecture Landscape Urbanism Ltd shall be notified of any discrepancies.
- (5) Engineer to specify all structural information.

A	FNMA	05/12/2022	Planning Application

archlandurb	mail	I	fergus@archlandurb.co.uk
	tel	I	07975660833
	post	I	17 Barrington Close Oxford OX3 7AX
	web	I	www.archlandurb.com
	Client	Lubner	

Project Title		
5 Bridgemount Mews, Mount Pleasant Villas, London N4 4AN		
Drawn Date	Drawn	Checked
05/12/2022	FNMA	FNMA
Scale	Status	
1:50	PLANNING	

Drawing Title	
Existing Elevations	
Drawing No.	Revision
ALU216 020	A