


1. CONTRACTOR IS RESPONSIBLE FOR ALL SETTING
OUT AND MUST CHECK DIMENSIONS ON SITE
BEFORE WORK BEGINS IN LAND.




PAVEMENT


GROUND FLOOR PLAN

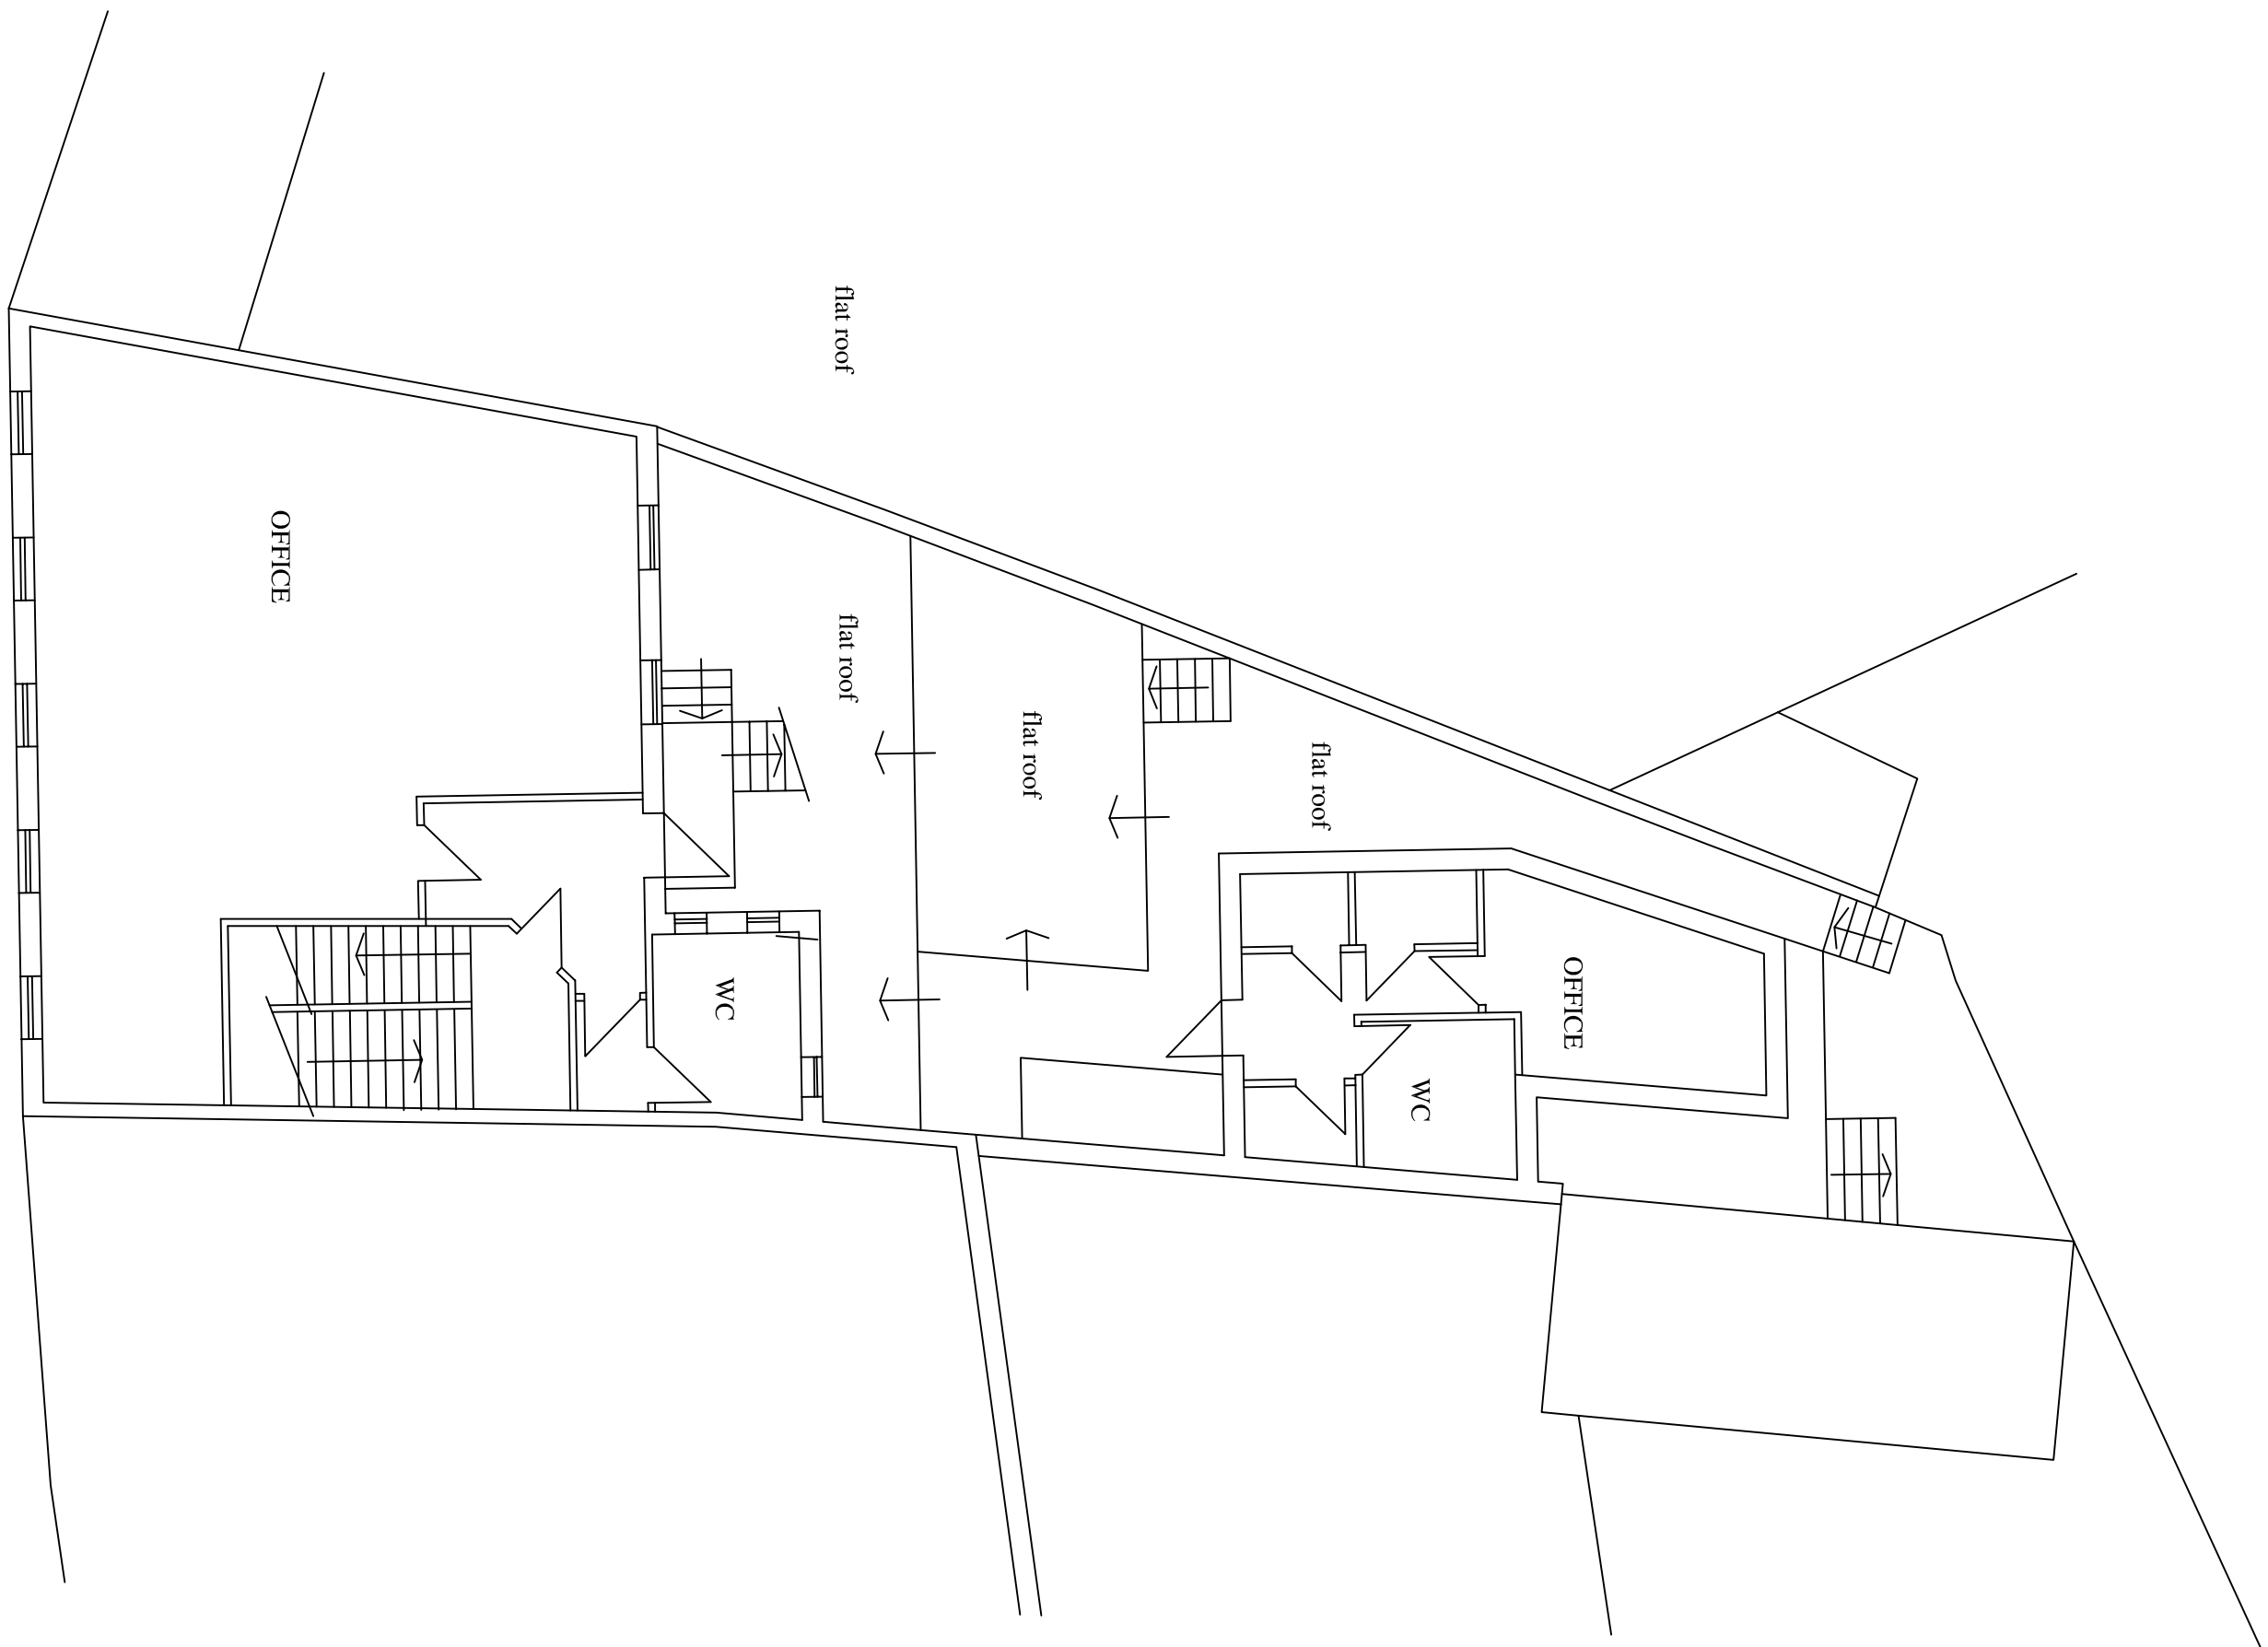

FIRST FLOOR PLAN

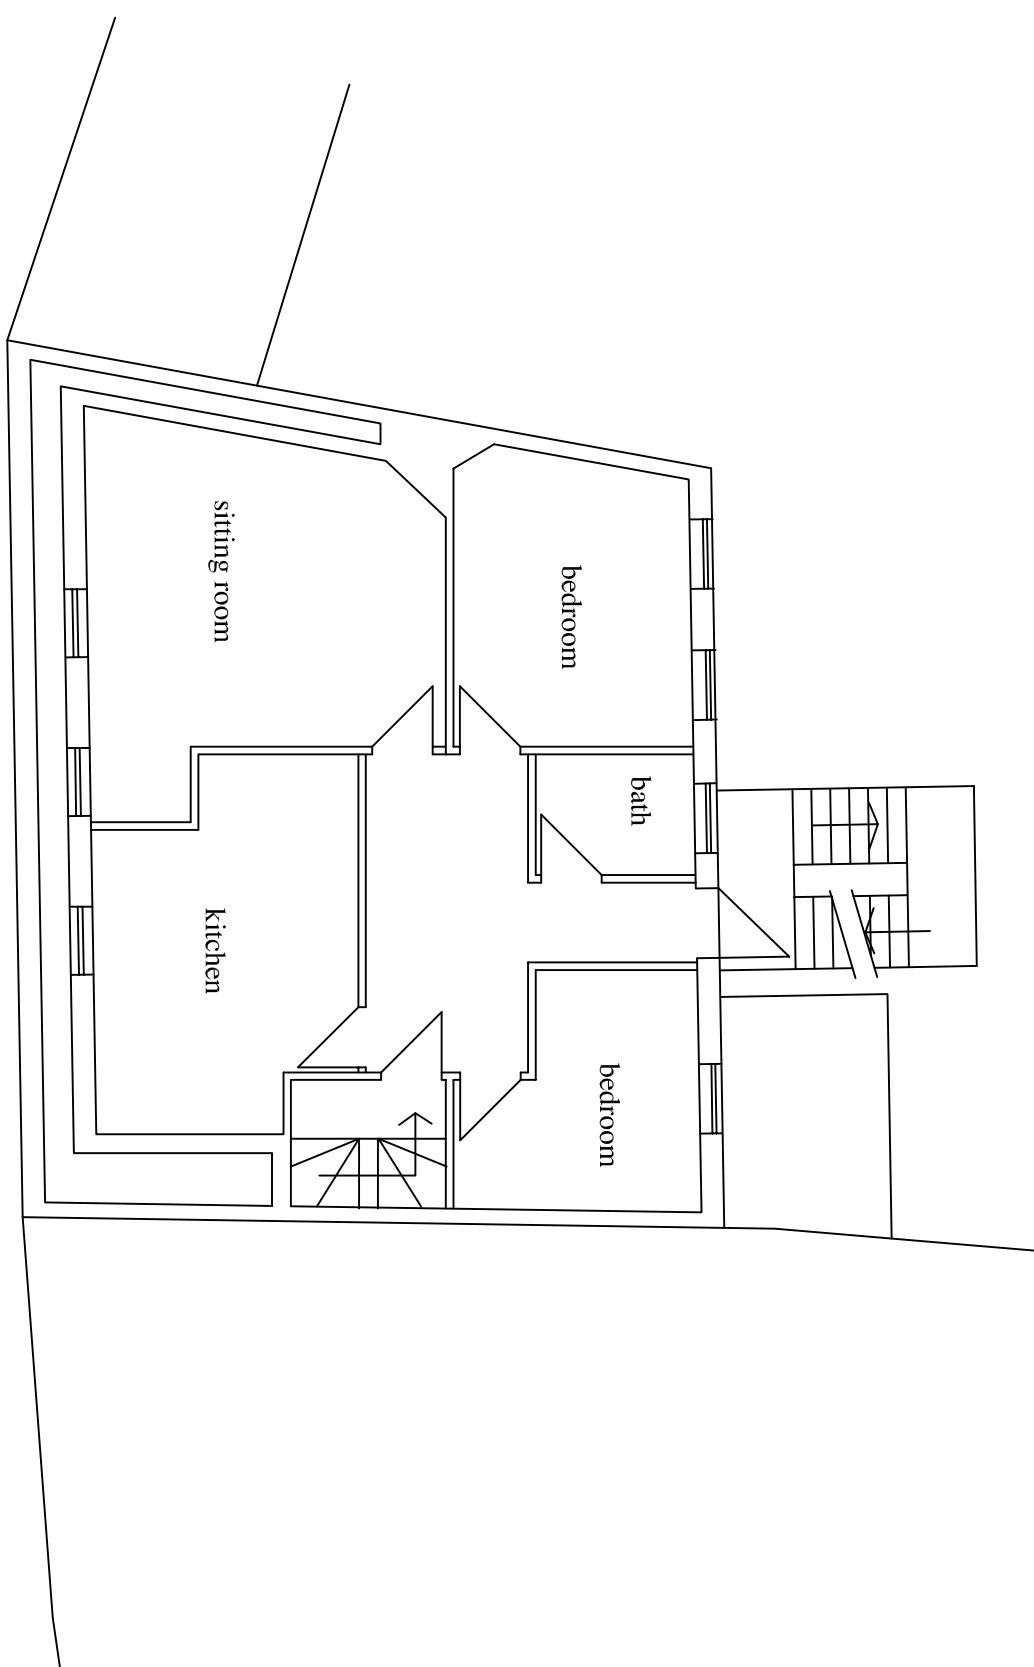

THIRD FLOOR PLAN

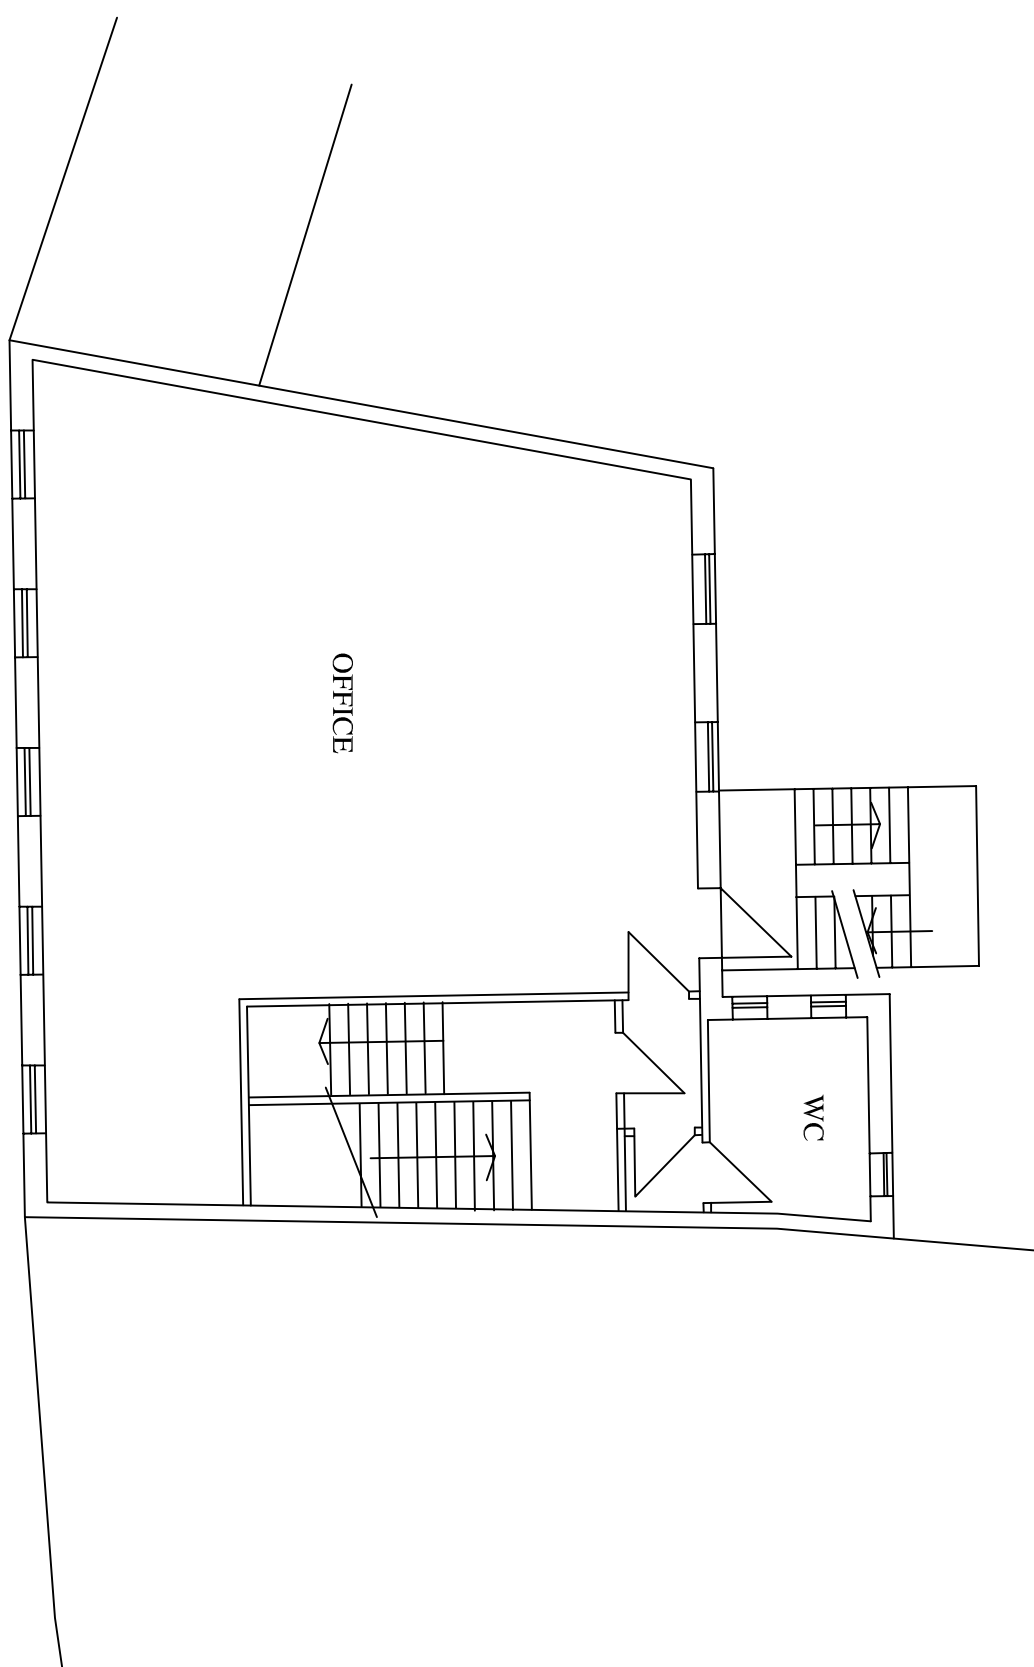

SECOND FLOOR PLAN

PROJECT TITLE
746 - 748
LORDSHIP LANE
WOOD GREEN
LONDON
N22 5JU

AS EXISTING

DAVID FRY
architect
dfry.architect@gmail.com
tel. 07860-191198

1: 100 scale 10m @ A1
THIS DWG CAN BE SCALED FOR PLANNING

SCALE	1:100	DWG. NO.	1267 - 01	-
DATE	AUG 22			
DRAWN	D F			