



1. CONTRACTOR IS RESPONSIBLE FOR ALL SETTING
OUT AND MUST CHECK DIMENSIONS ON SITE
BEFORE WORK BEGINS ON PLANT.

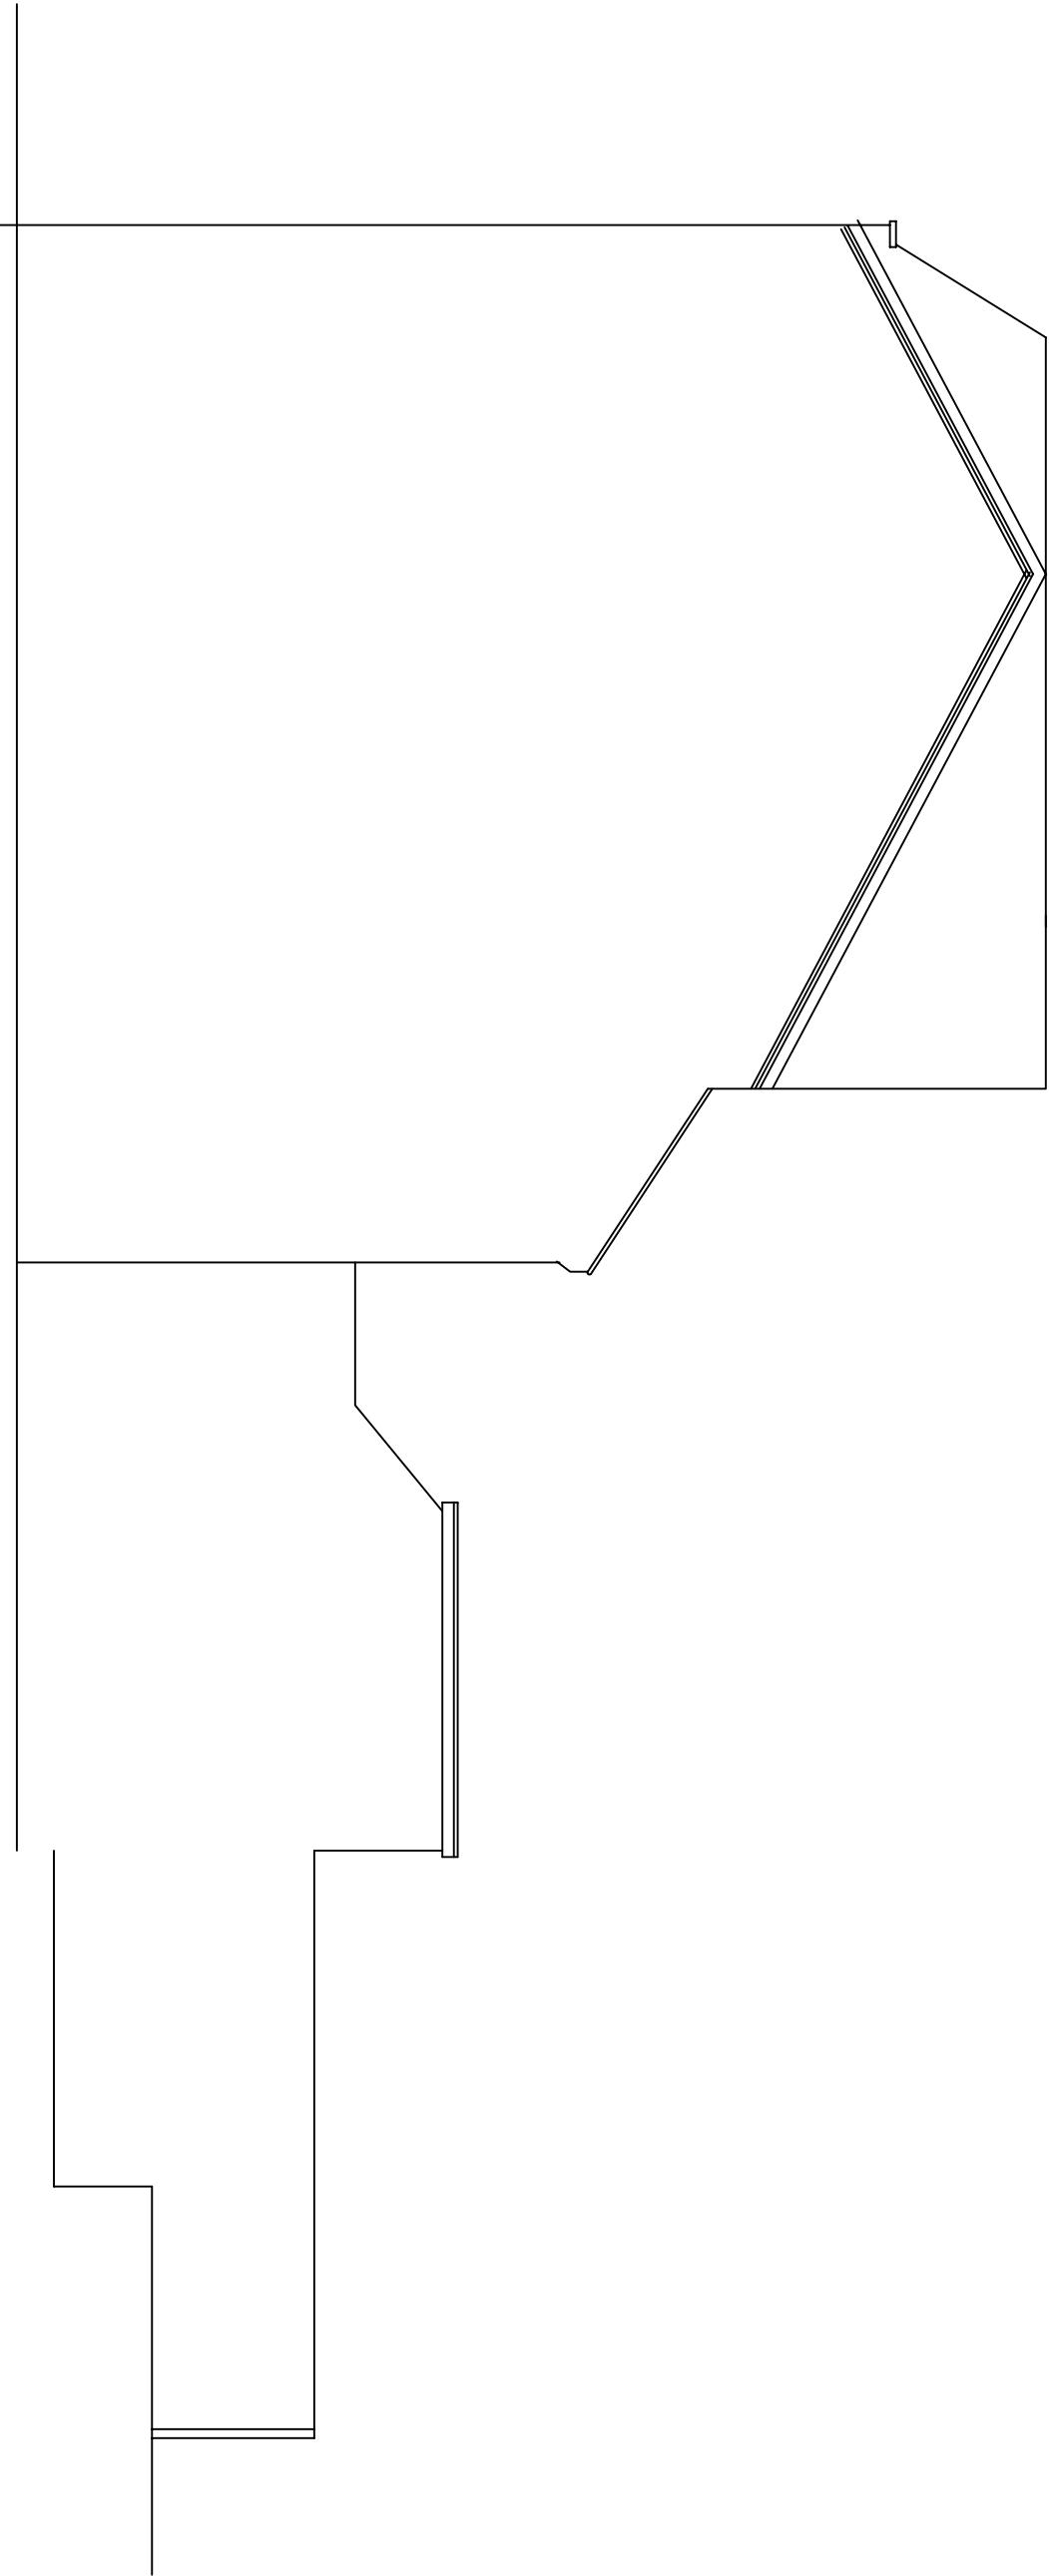

EAST ELEVATION

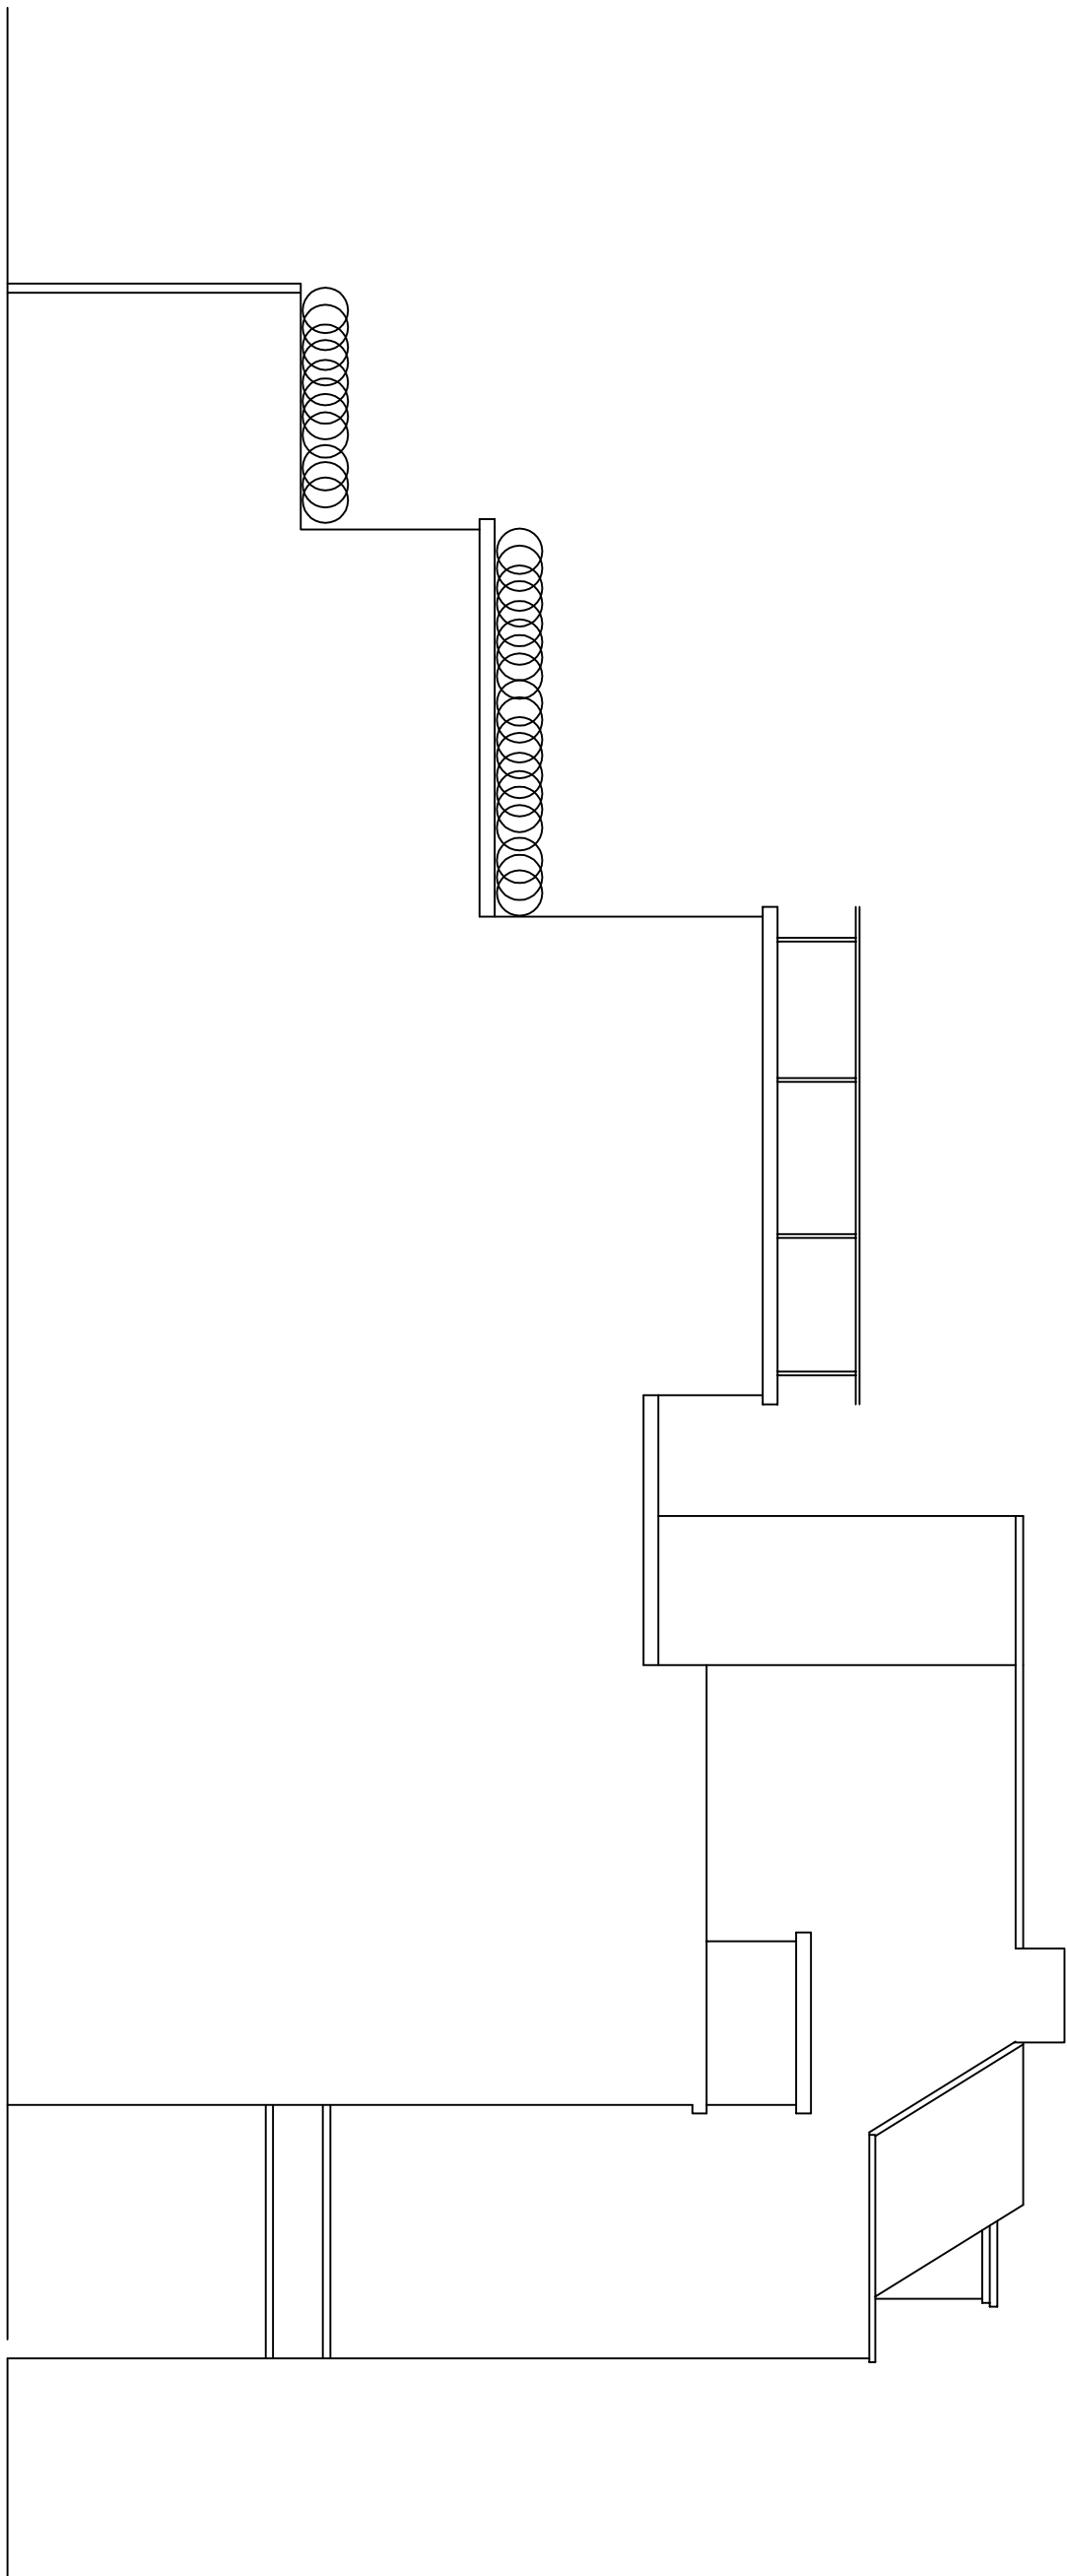

WEST ELEVATION

PROJECT TITLE
746 - 748
LORDSHIP LANE
WOOD GREEN
LONDON
N22 5JU

AS EXISTING ELEVATIONS

DAVID FRY
architect
dfry.architect@gmail.com
tel. 07860-191198

SCALE	1:100	DWG. NO.	1267 - 03	-
DATE	AUG 22			
DRAWN	D F			



1: 100 scale 10m @ A1

THIS DWG CAN BE SCALED FOR PLANNING