



1. CONTRACTOR IS RESPONSIBLE FOR ALL SETTING  
OUT AND MUST CHECK DIMENSIONS ON SITE  
BEFORE WORK BEGINS ON PLANT.

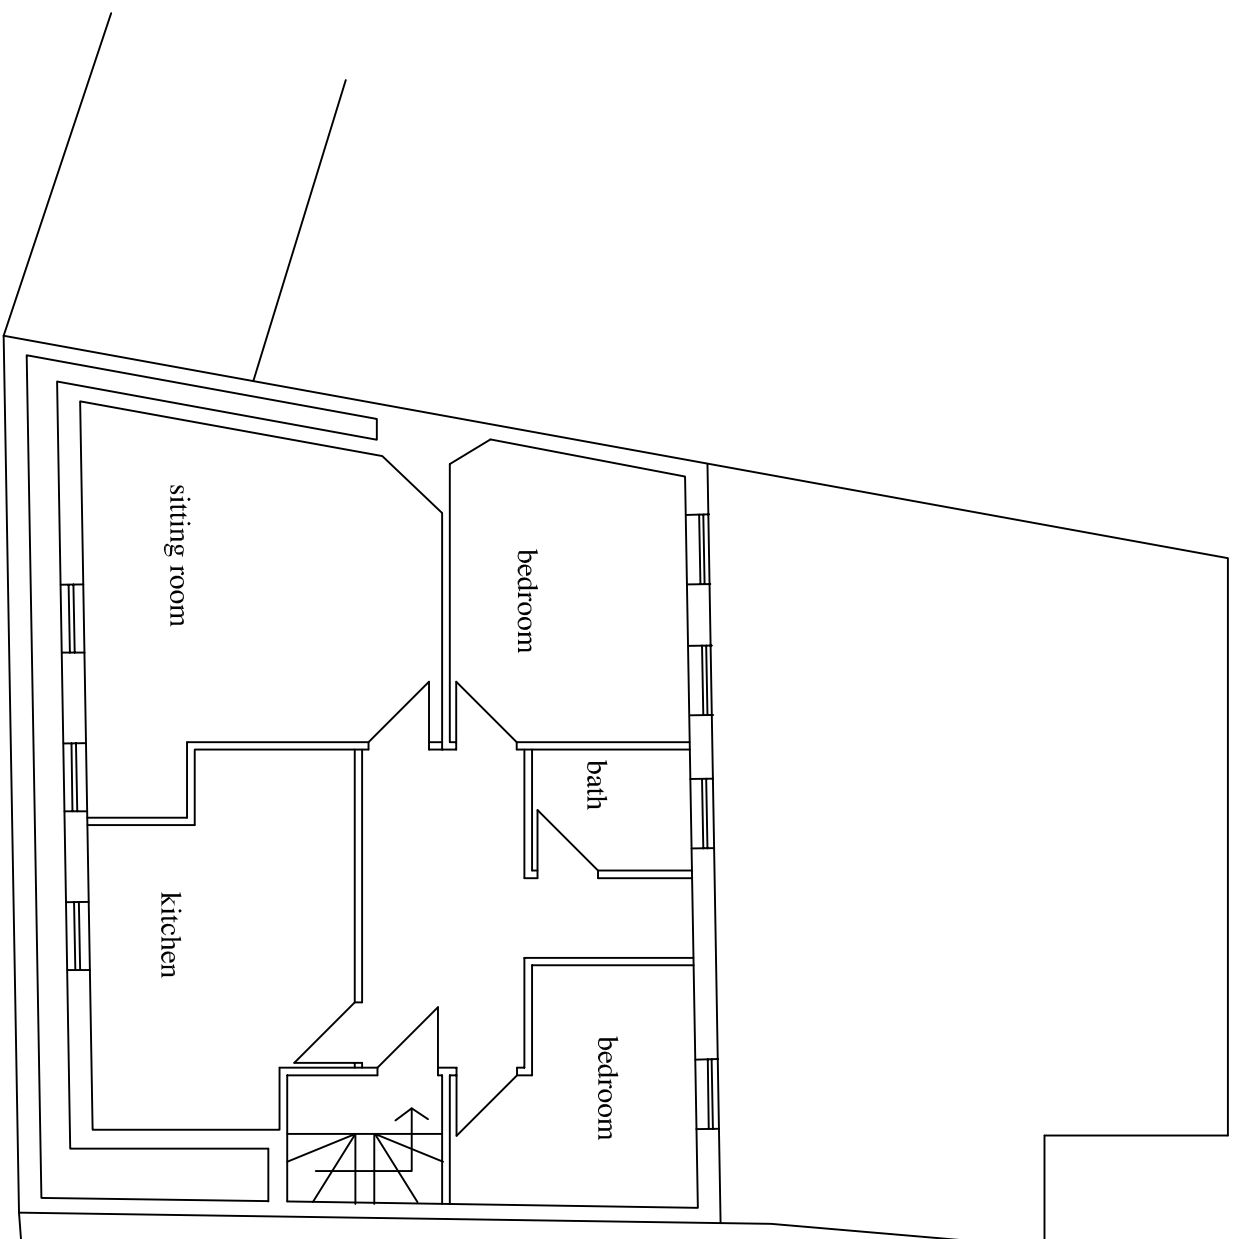


FLAT 5 existing

THIRD FLOOR PLAN

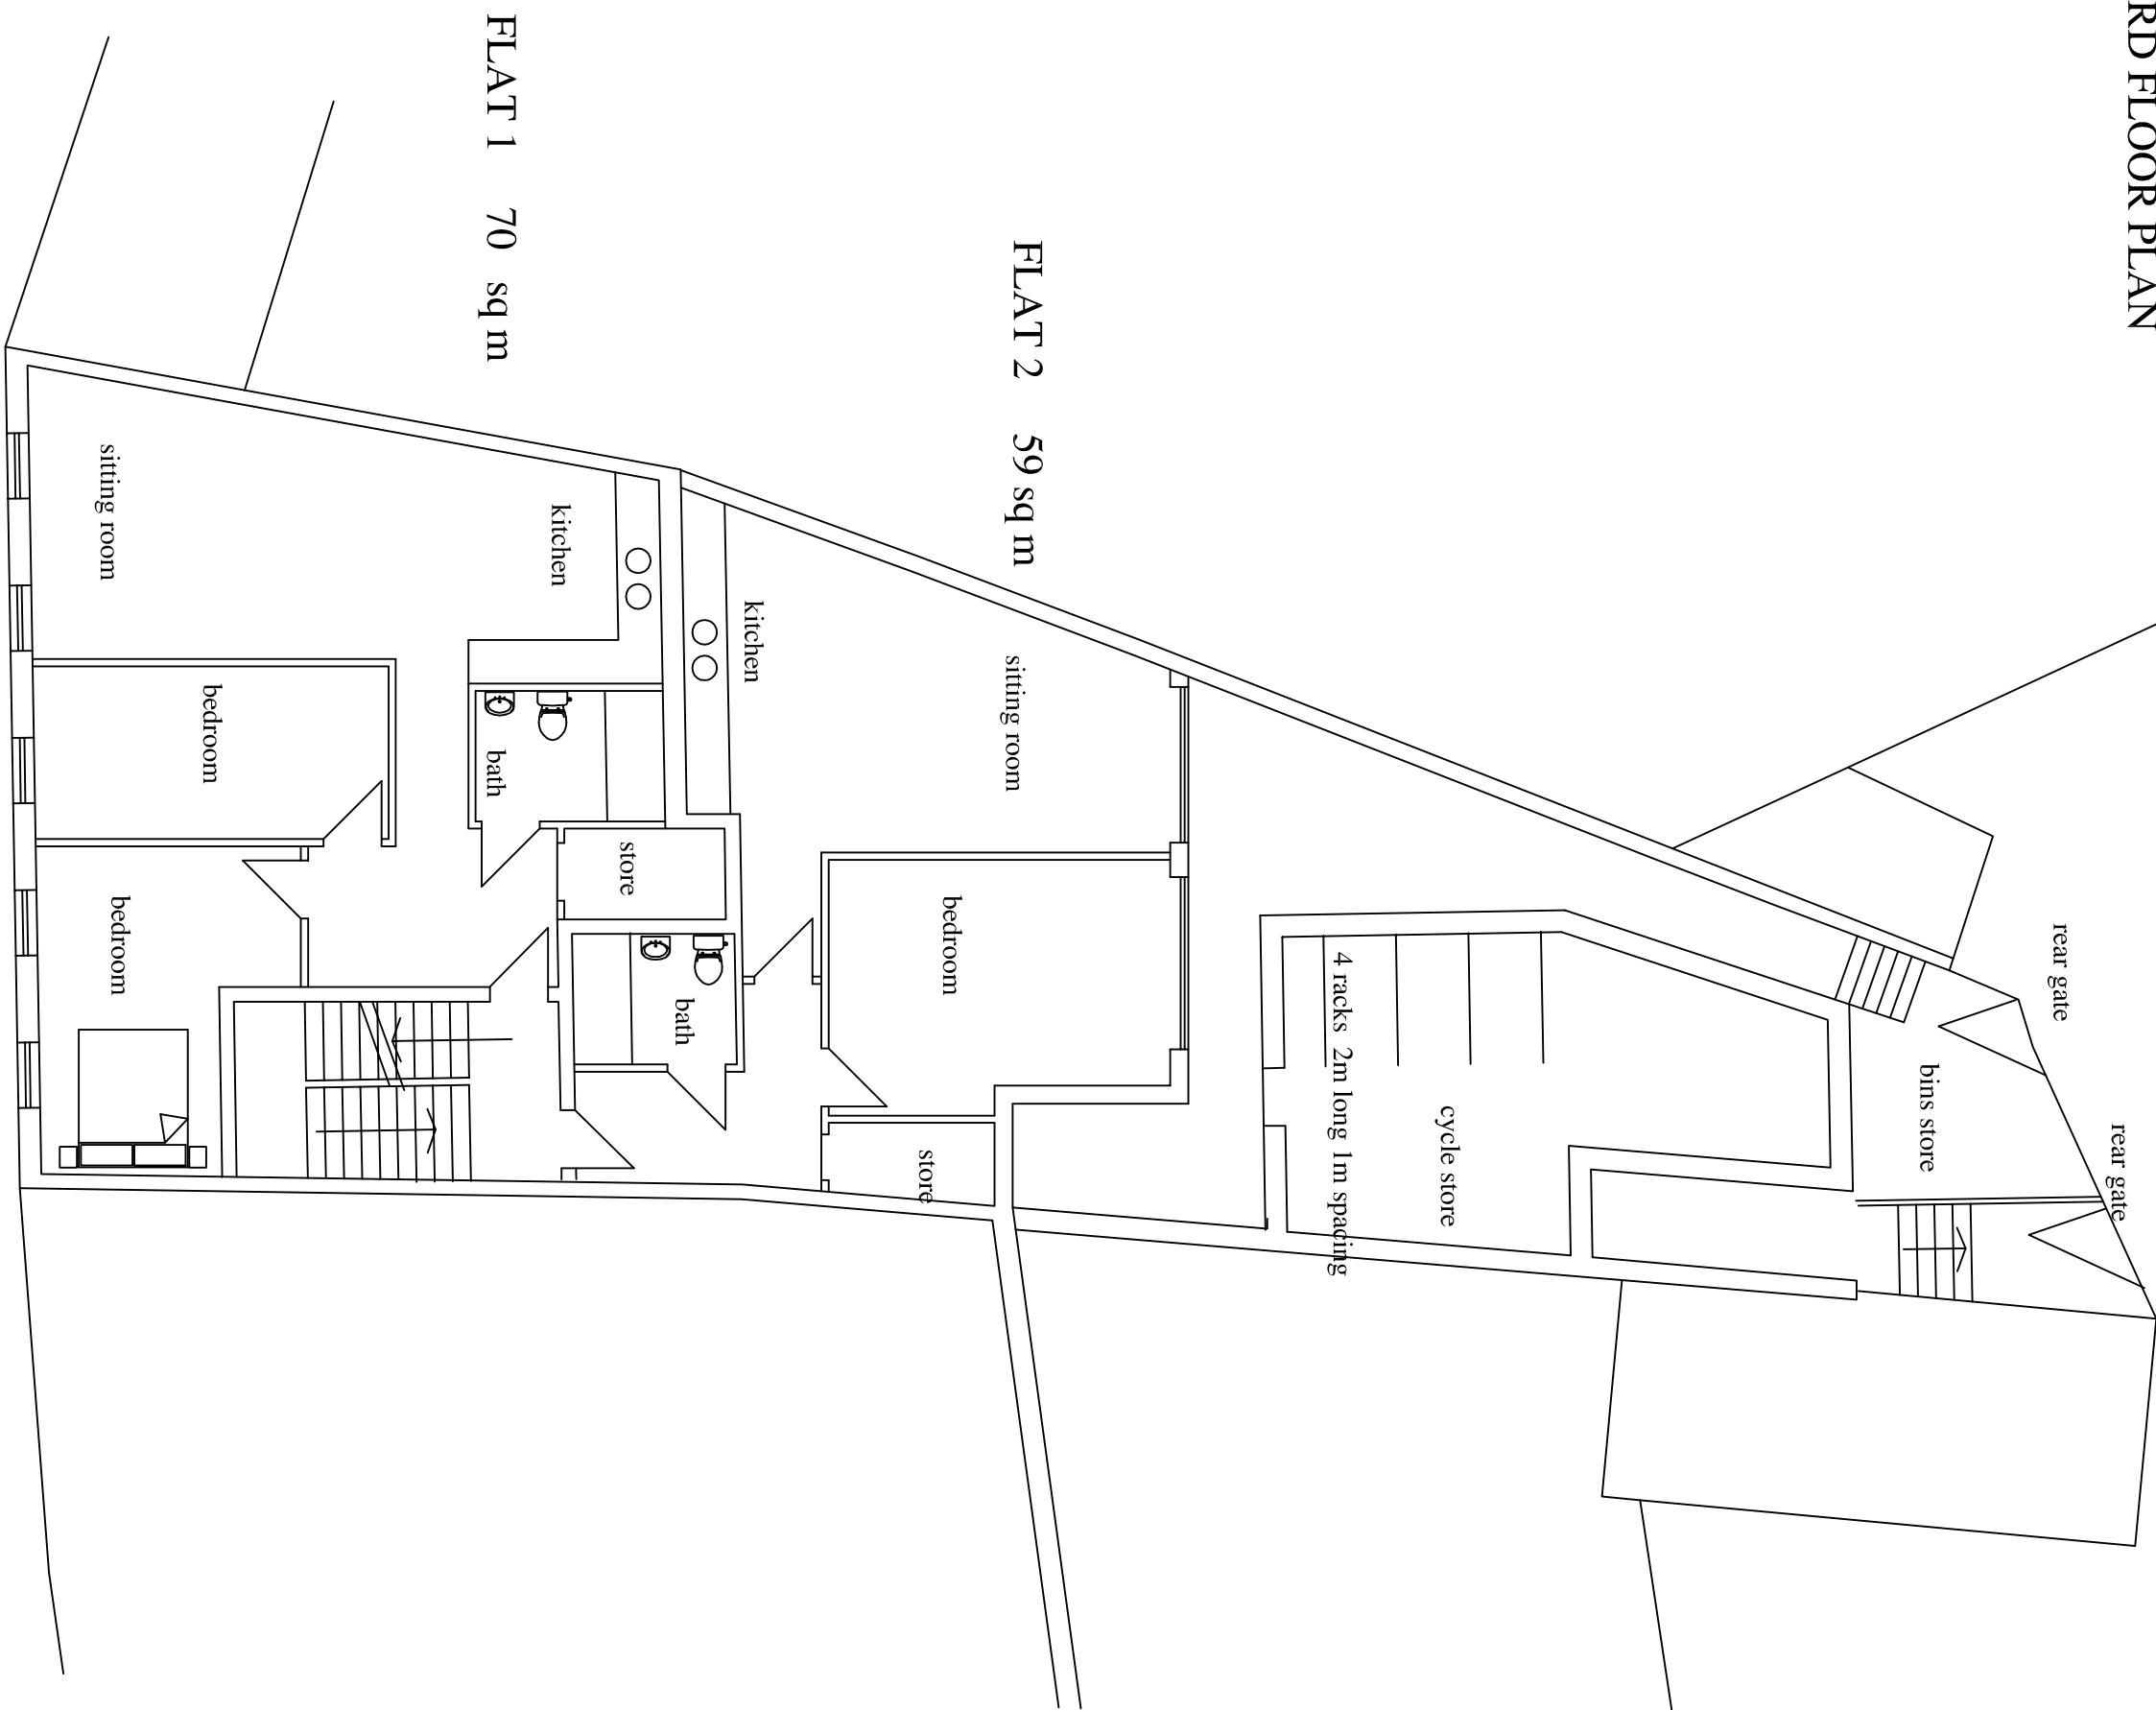

FIRST FLOOR PLAN

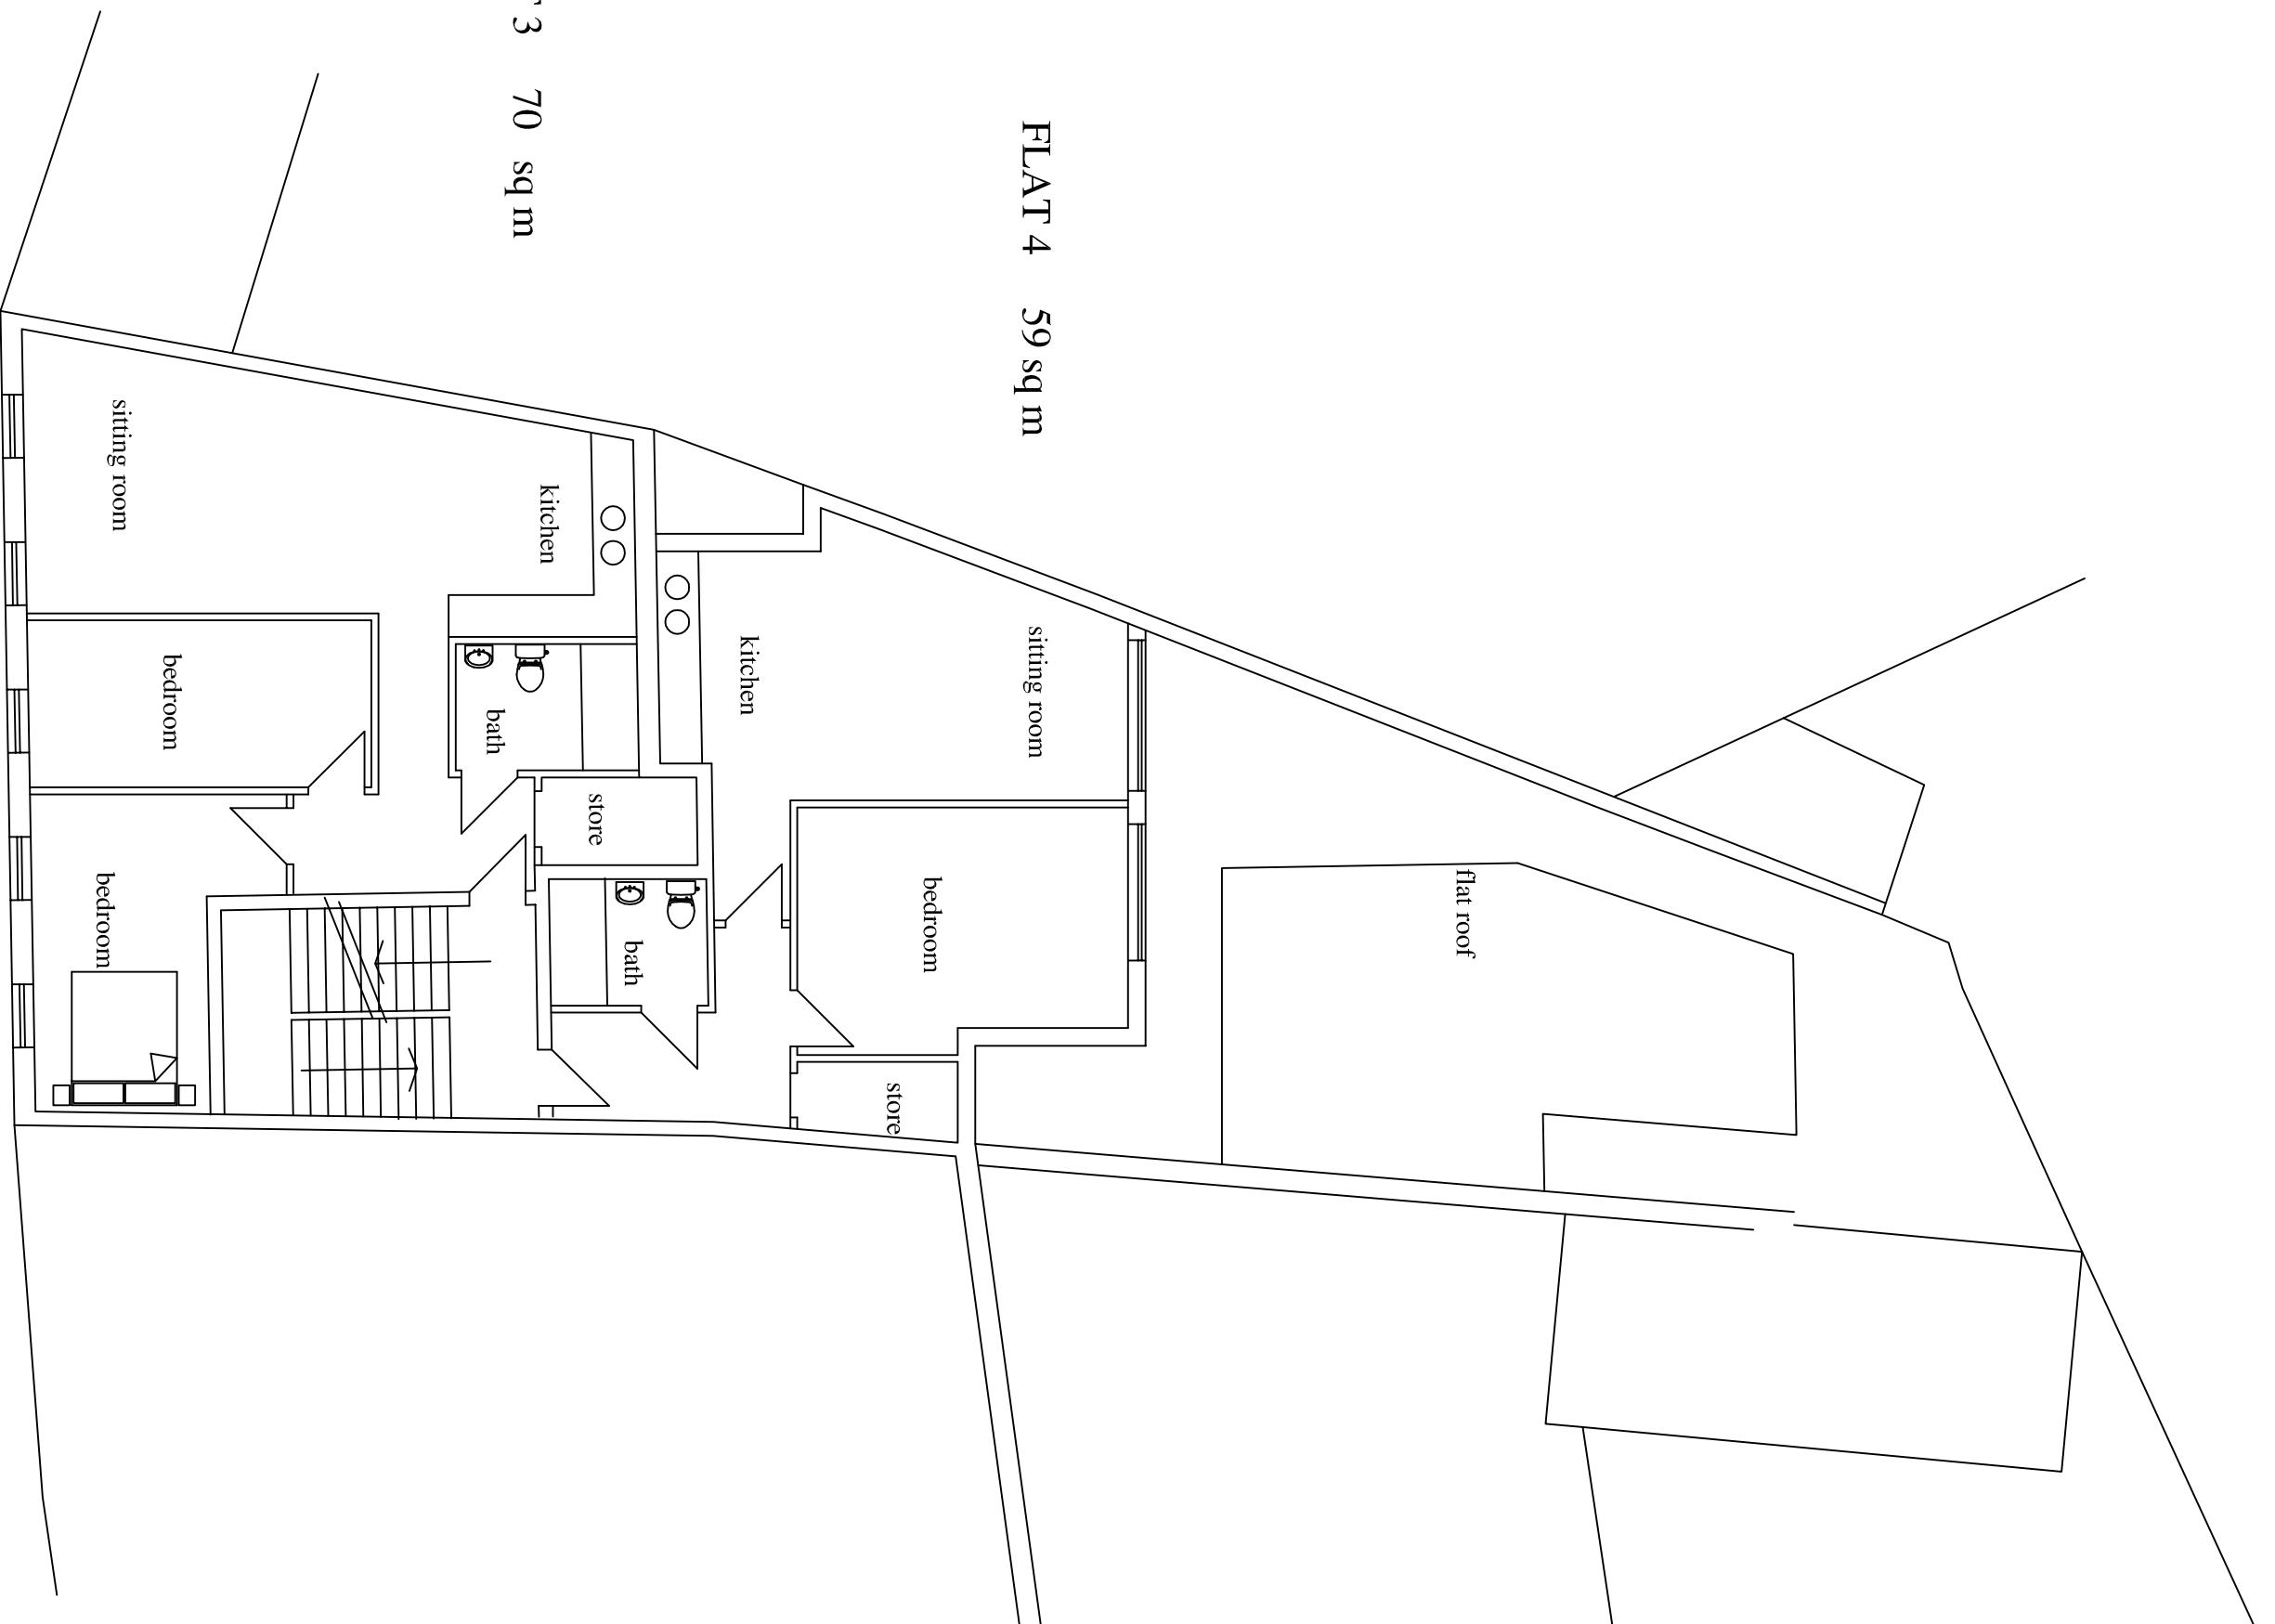

SECOND FLOOR PLAN

COMMERCIAL SPACE

PAVEMENT

GROUND FLOOR PLAN

PROJECT TITLE  
746 - 748  
LORDSHIP LANE  
WOOD GREEN  
LONDON  
N22 5JU

AS PROPOSED

DAVID FRY  
architect

dfr Architects@gmail.com  
tel. 07860-191198

|       |        |          |           |   |
|-------|--------|----------|-----------|---|
| SCALE | 1:100  | DWG. NO. | 1267 - 04 | A |
| DATE  | AUG 22 |          |           |   |
| DRAWN | D F    |          |           |   |

1 : 100 scale 10m @ A1

THIS DWG CAN BE SCALED FOR PLANNING