




1. CONTRACTOR IS RESPONSIBLE FOR ALL SETTING
OUT AND MUST CHECK DIMENSIONS ON SITE
BEFORE WORK BEGINS ON LAND.

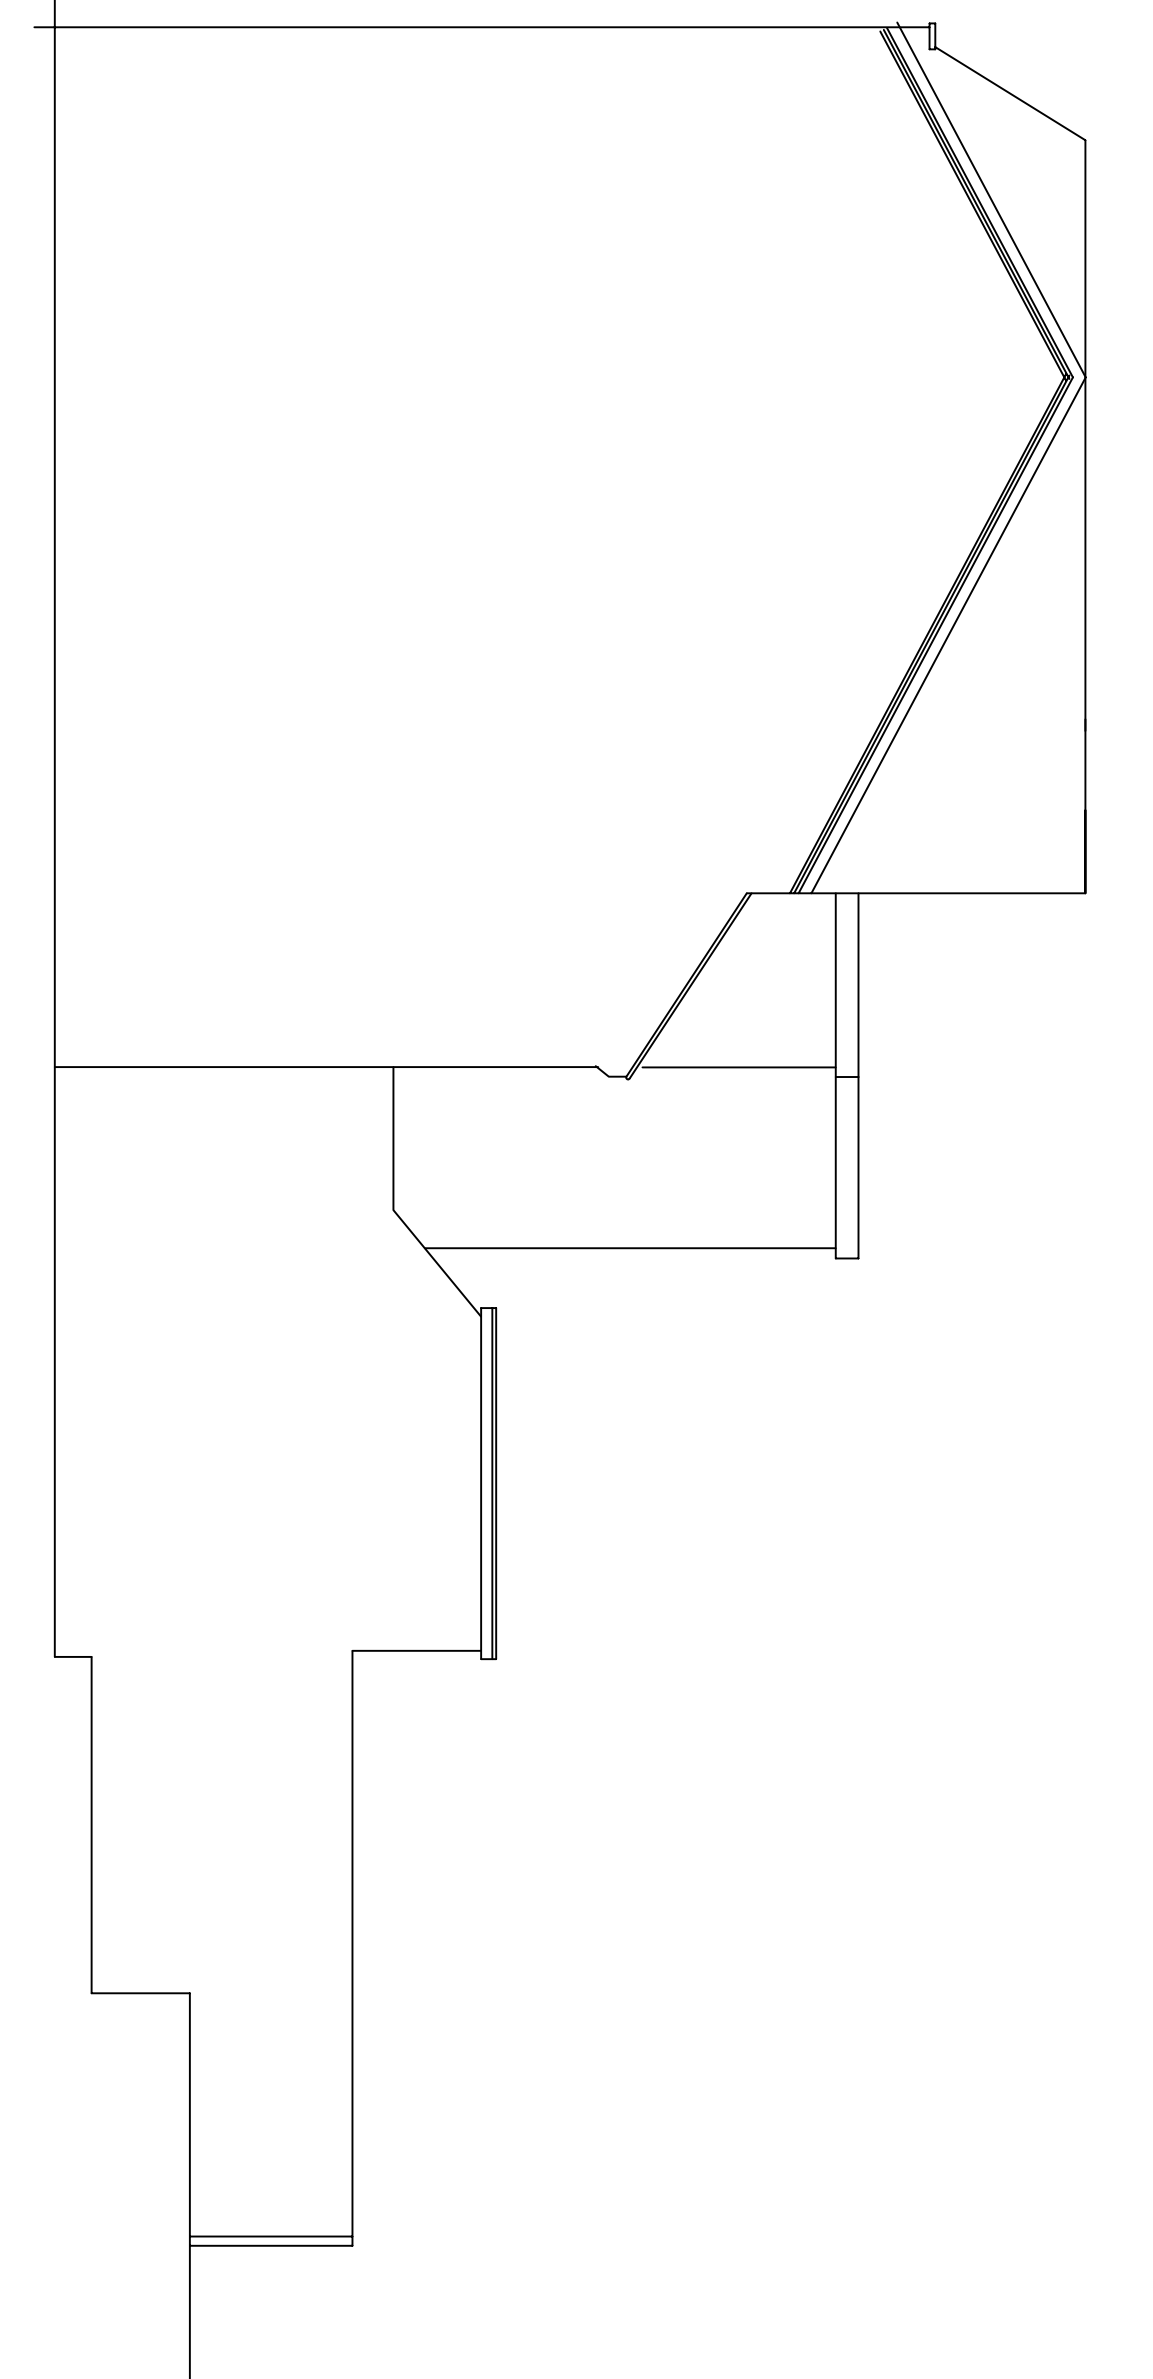


EAST ELEVATION

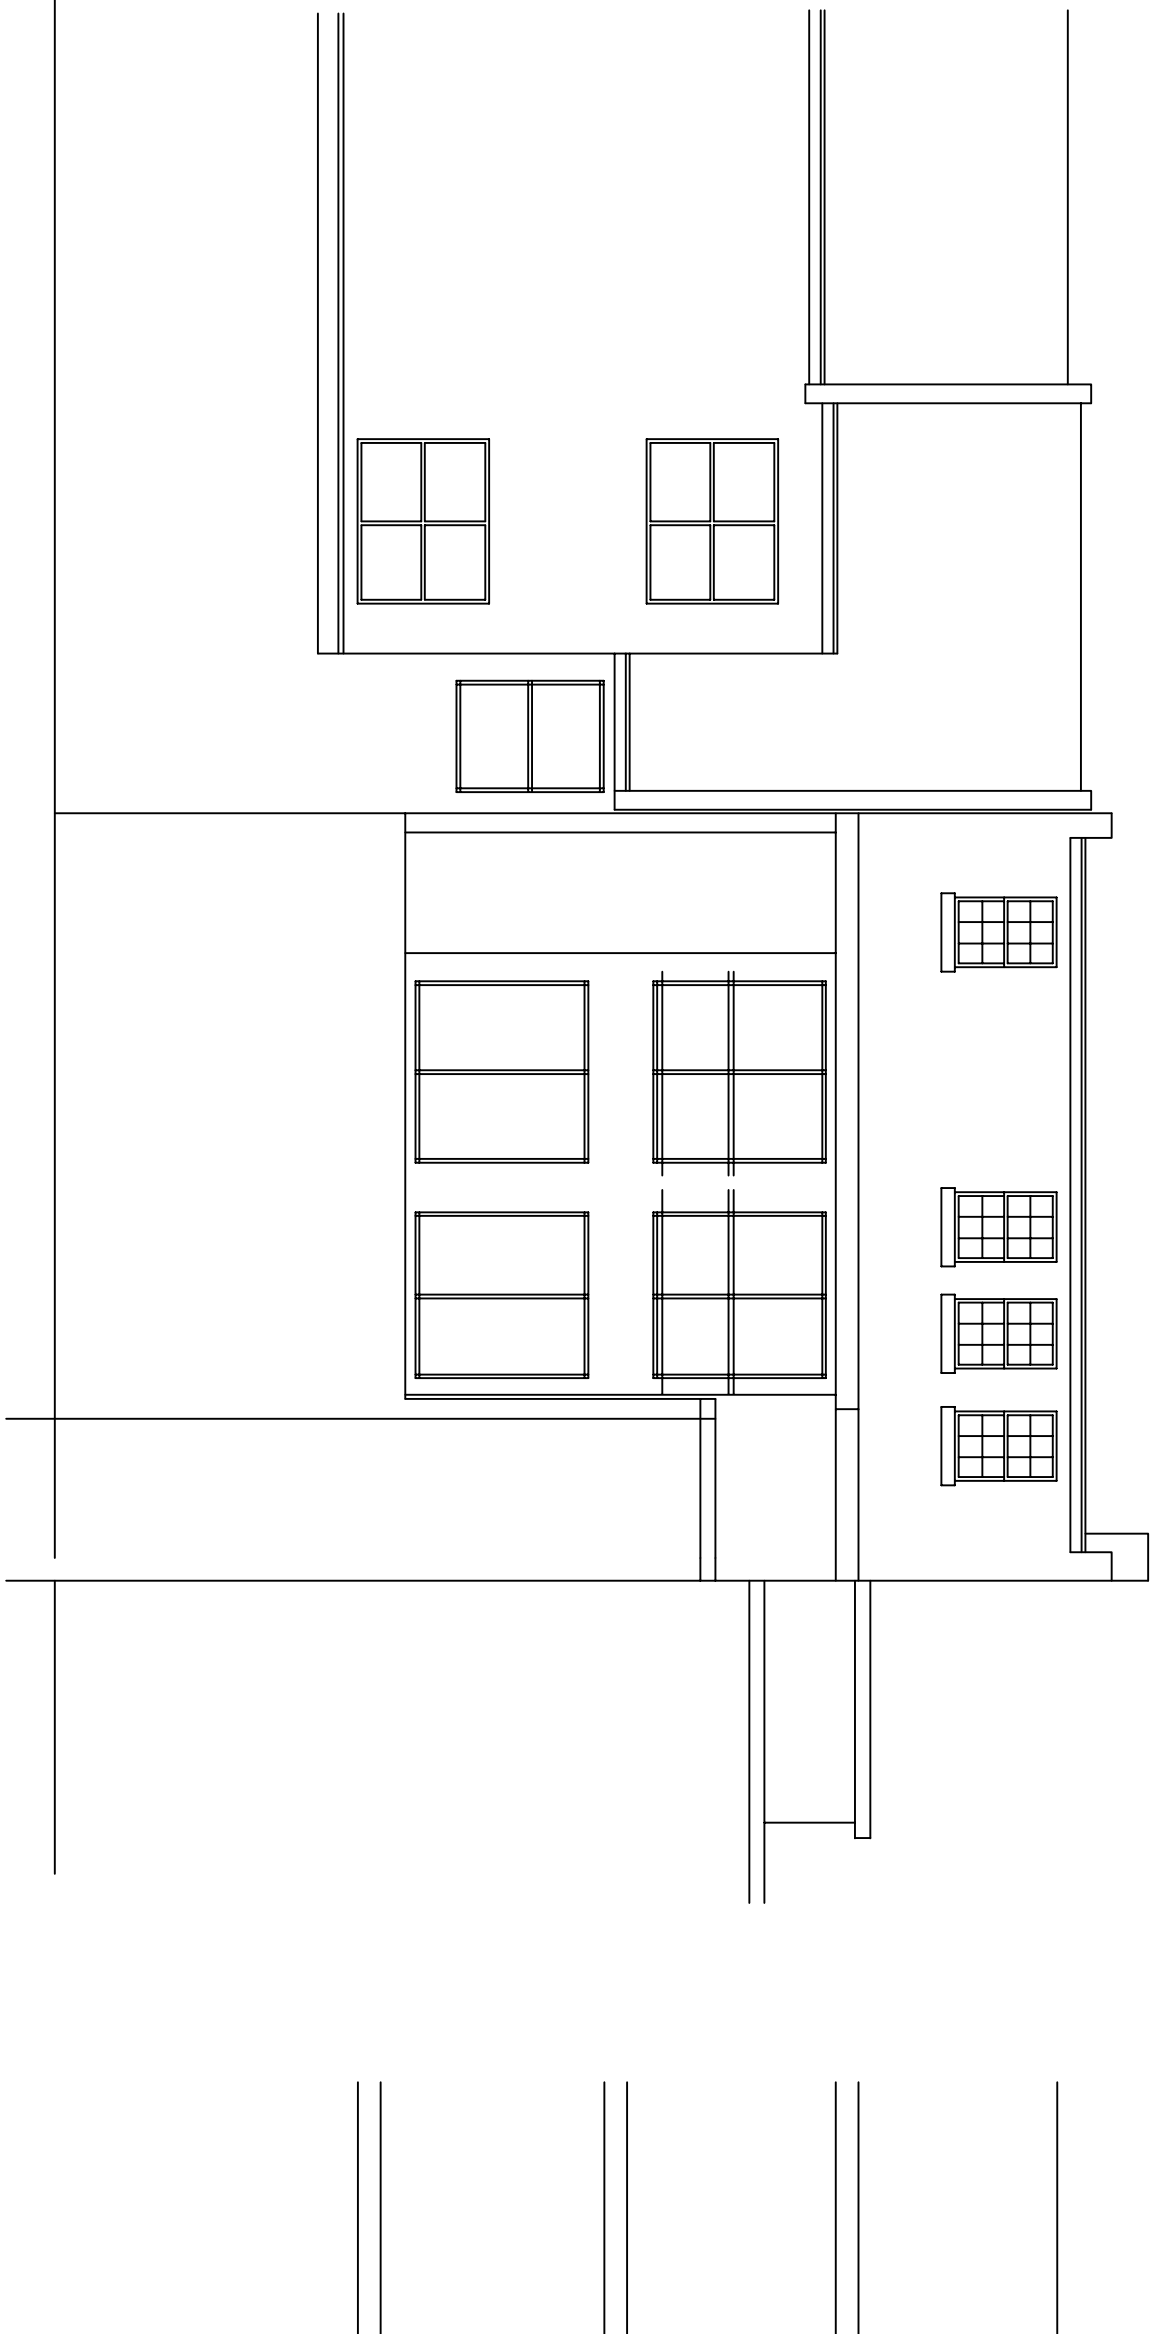

NORTH ELEVATION

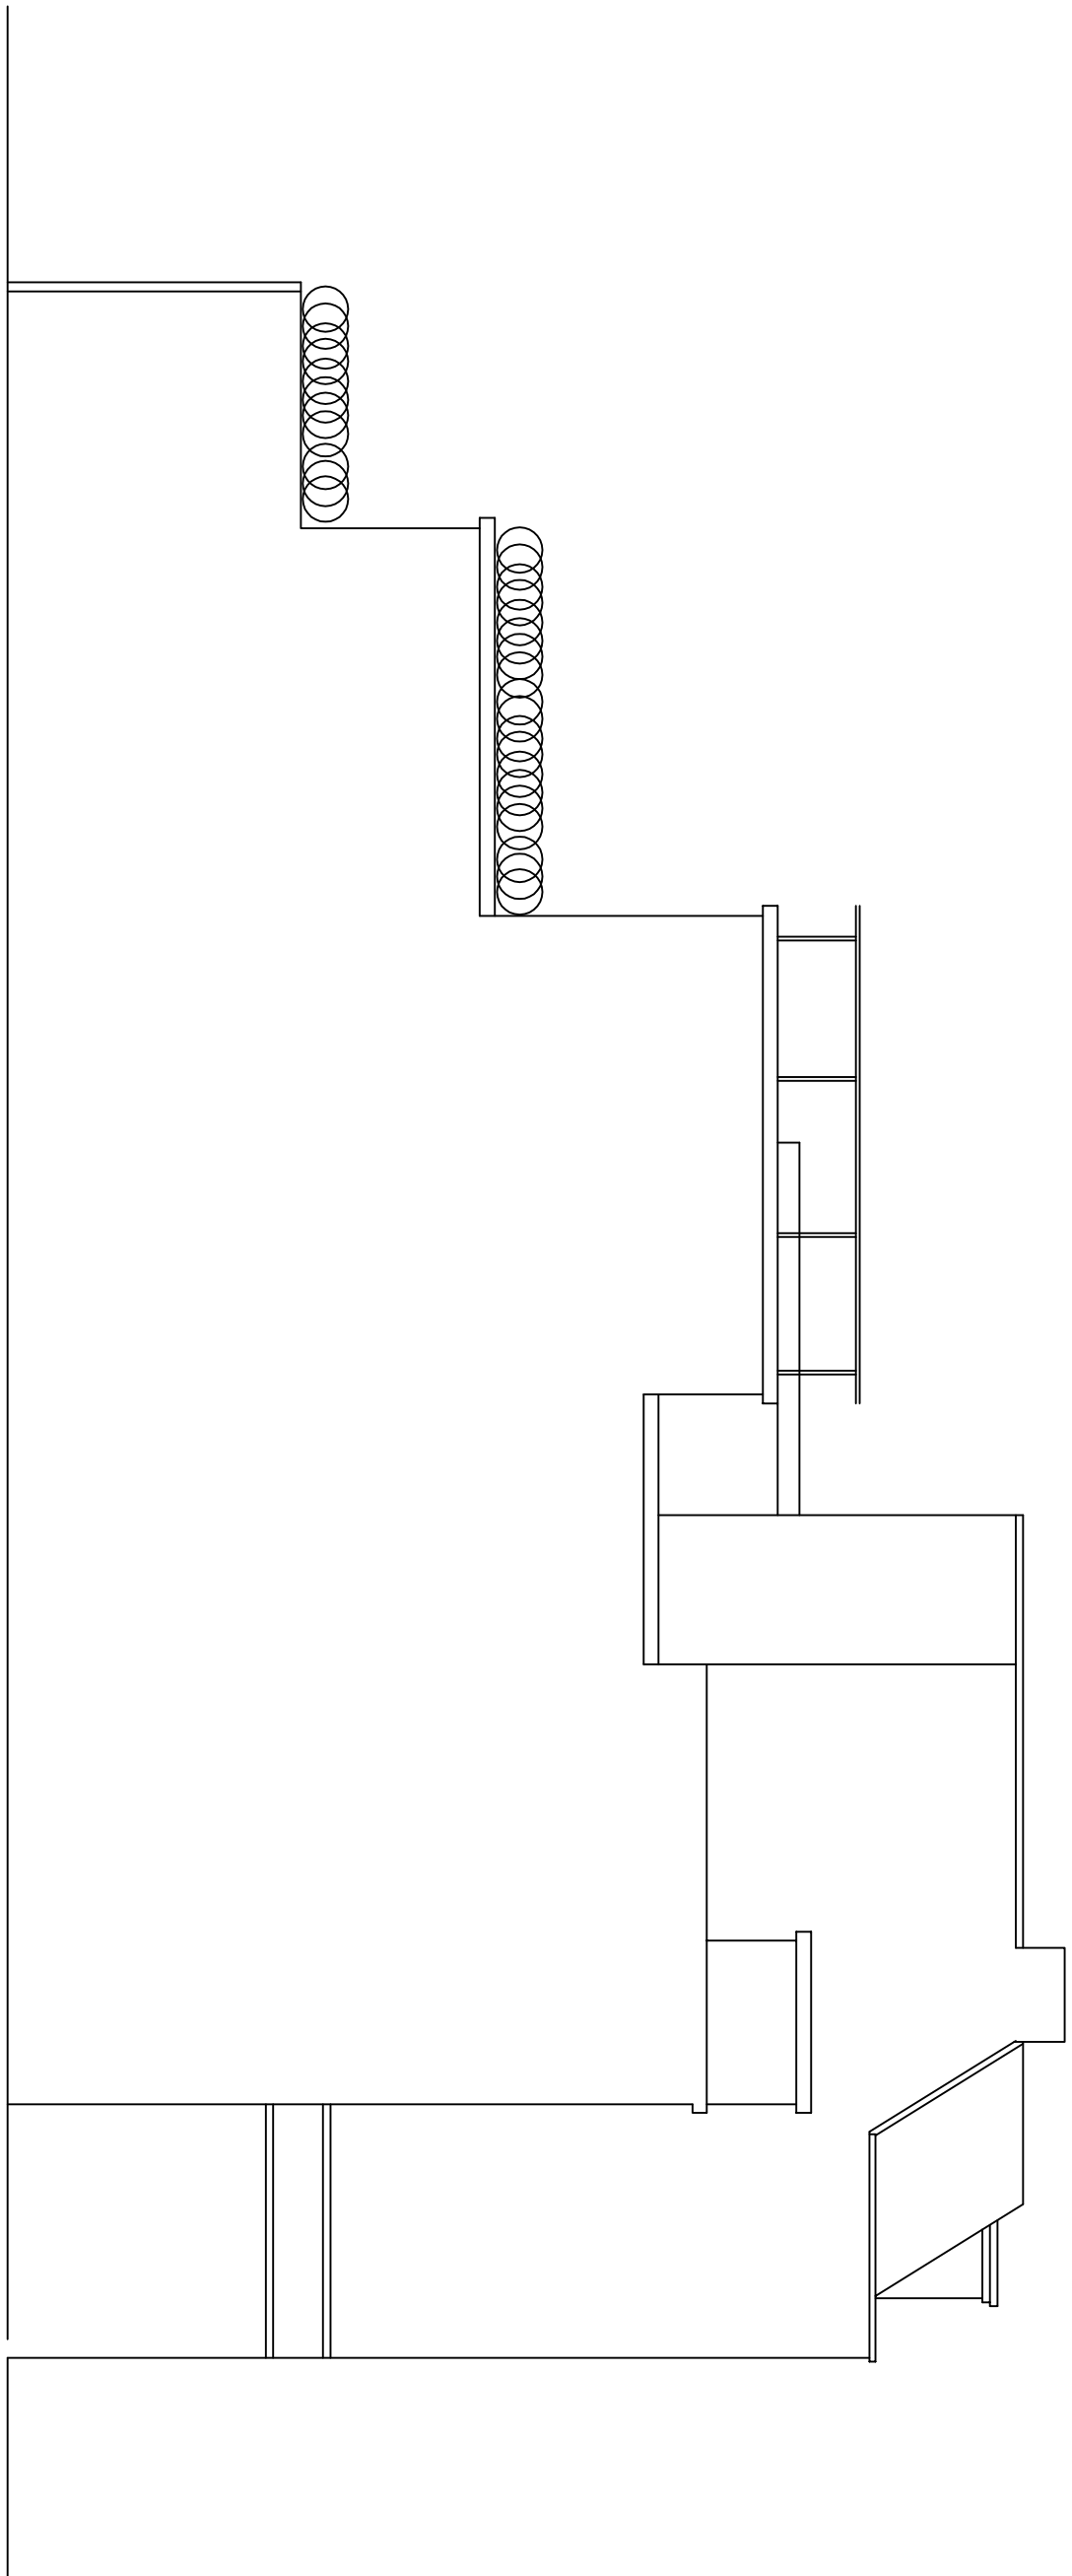

WEST ELEVATION

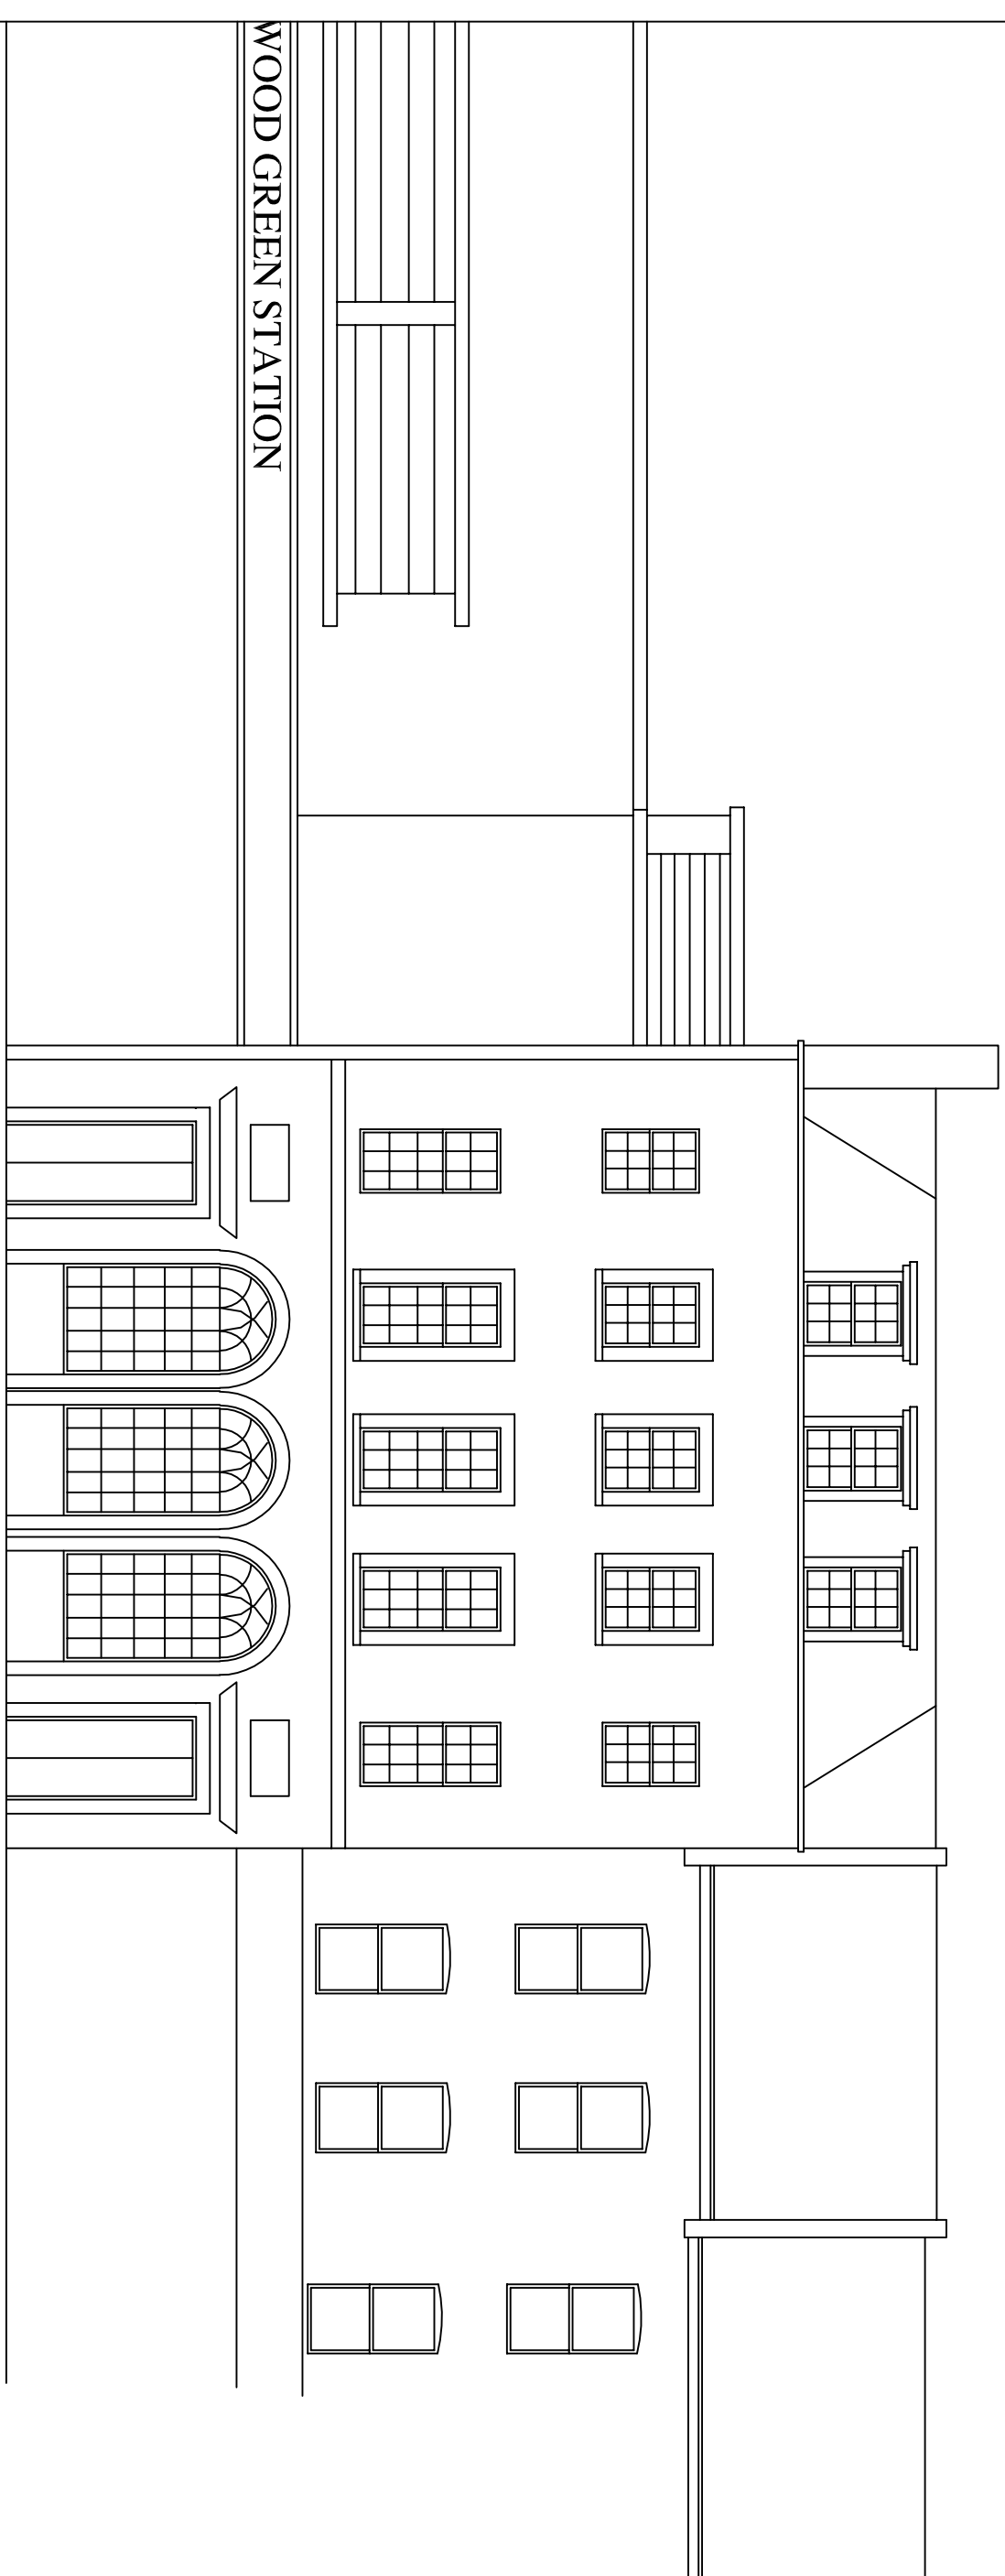

EXISTING SOUTH ELEVATION

PROJECT TITLE
746 - 748
LORDSHIP LANE
WOOD GREEN
LONDON
N22 5JU

AS PROPOSED ELEVATIONS

DAVID FRY
architect

dfry.architects@gmail.com
tel. 07860-191198

SCALE	1:100	DWG. NO.	1267 - 05	A
DATE	AUG 22			
DRAWN	D F			

1: 100 scale 10m @ A1

THIS DWG CAN BE SCALED FOR PLANNING