



1. CONTRACTOR IS RESPONSIBLE FOR ALL SETTING
OUT AND MUST CHECK DIMENSIONS ON SITE
BEFORE WORK BEGINS ON LAND.

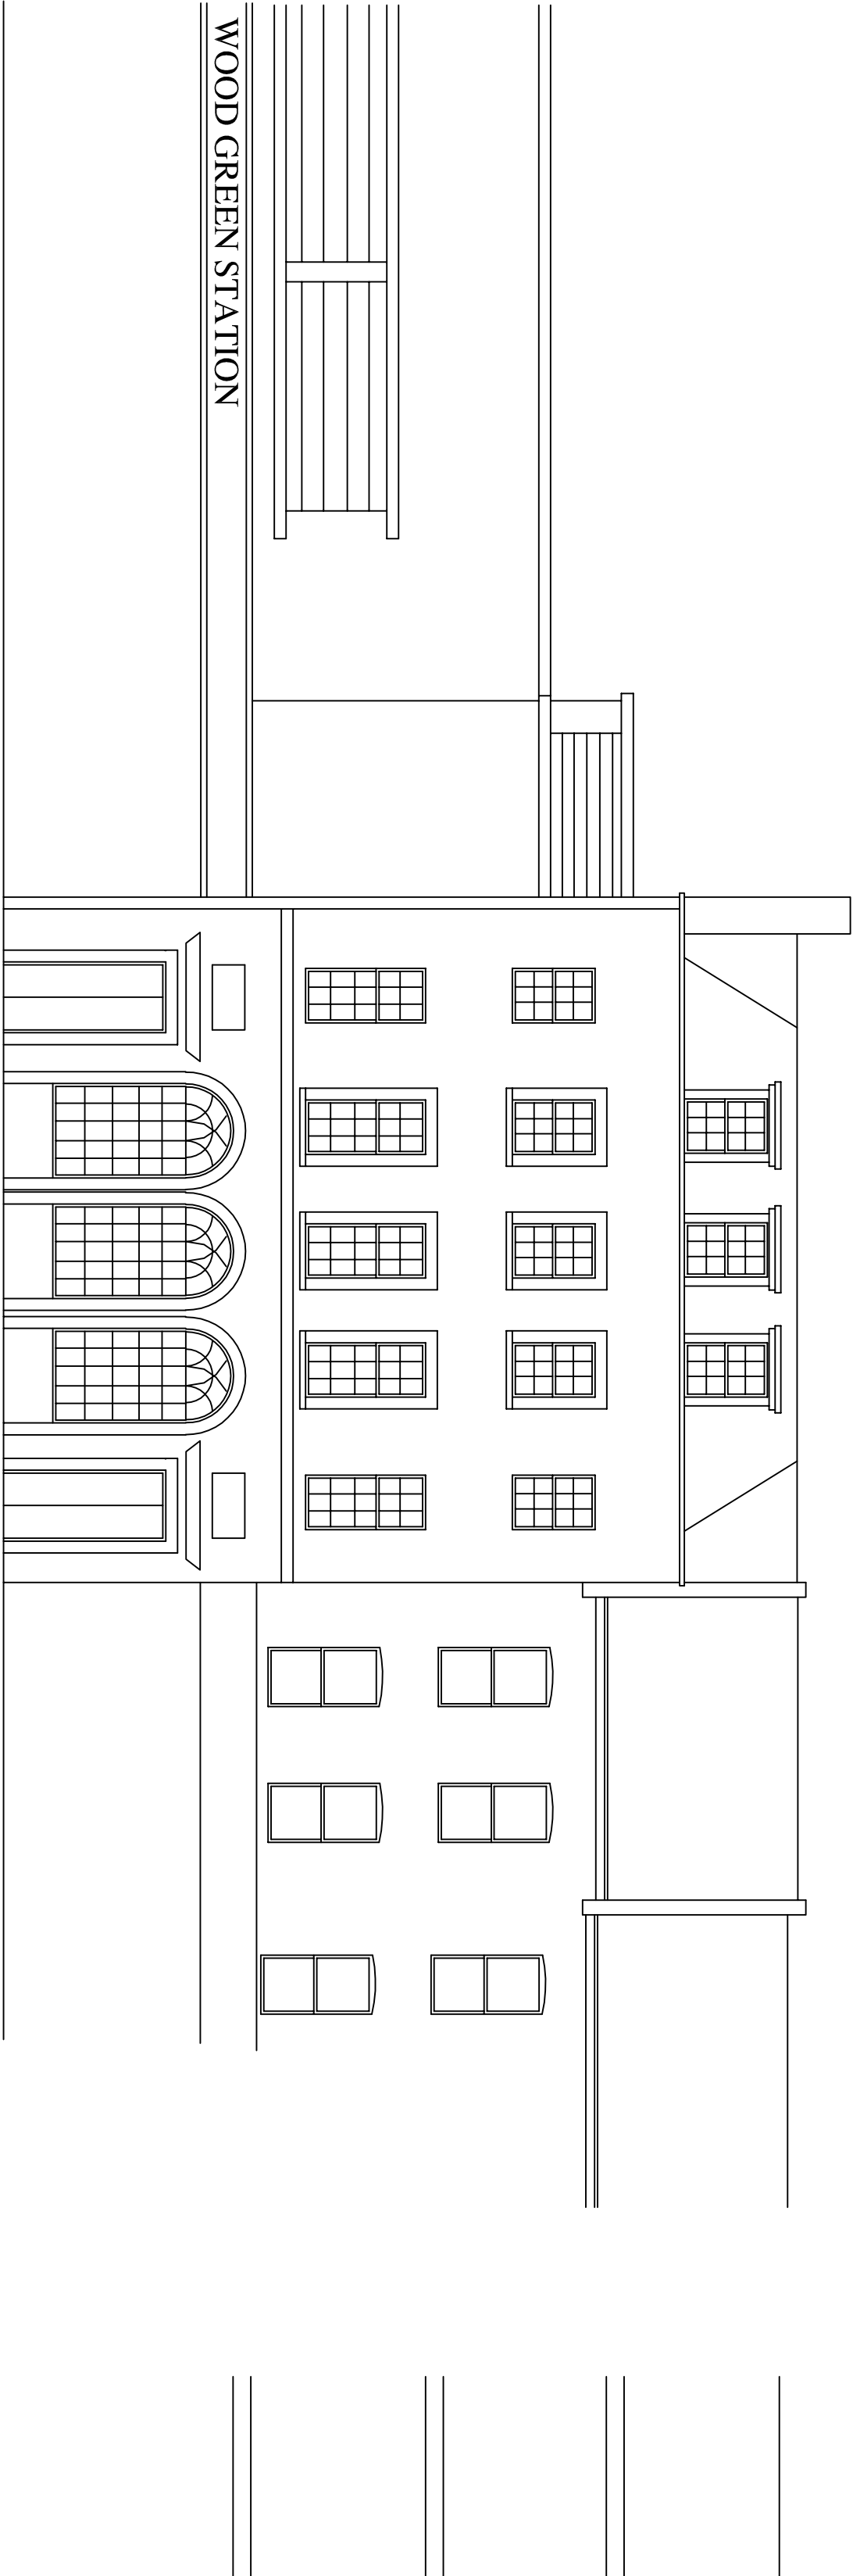


EXISTING SOUTH ELEVATION

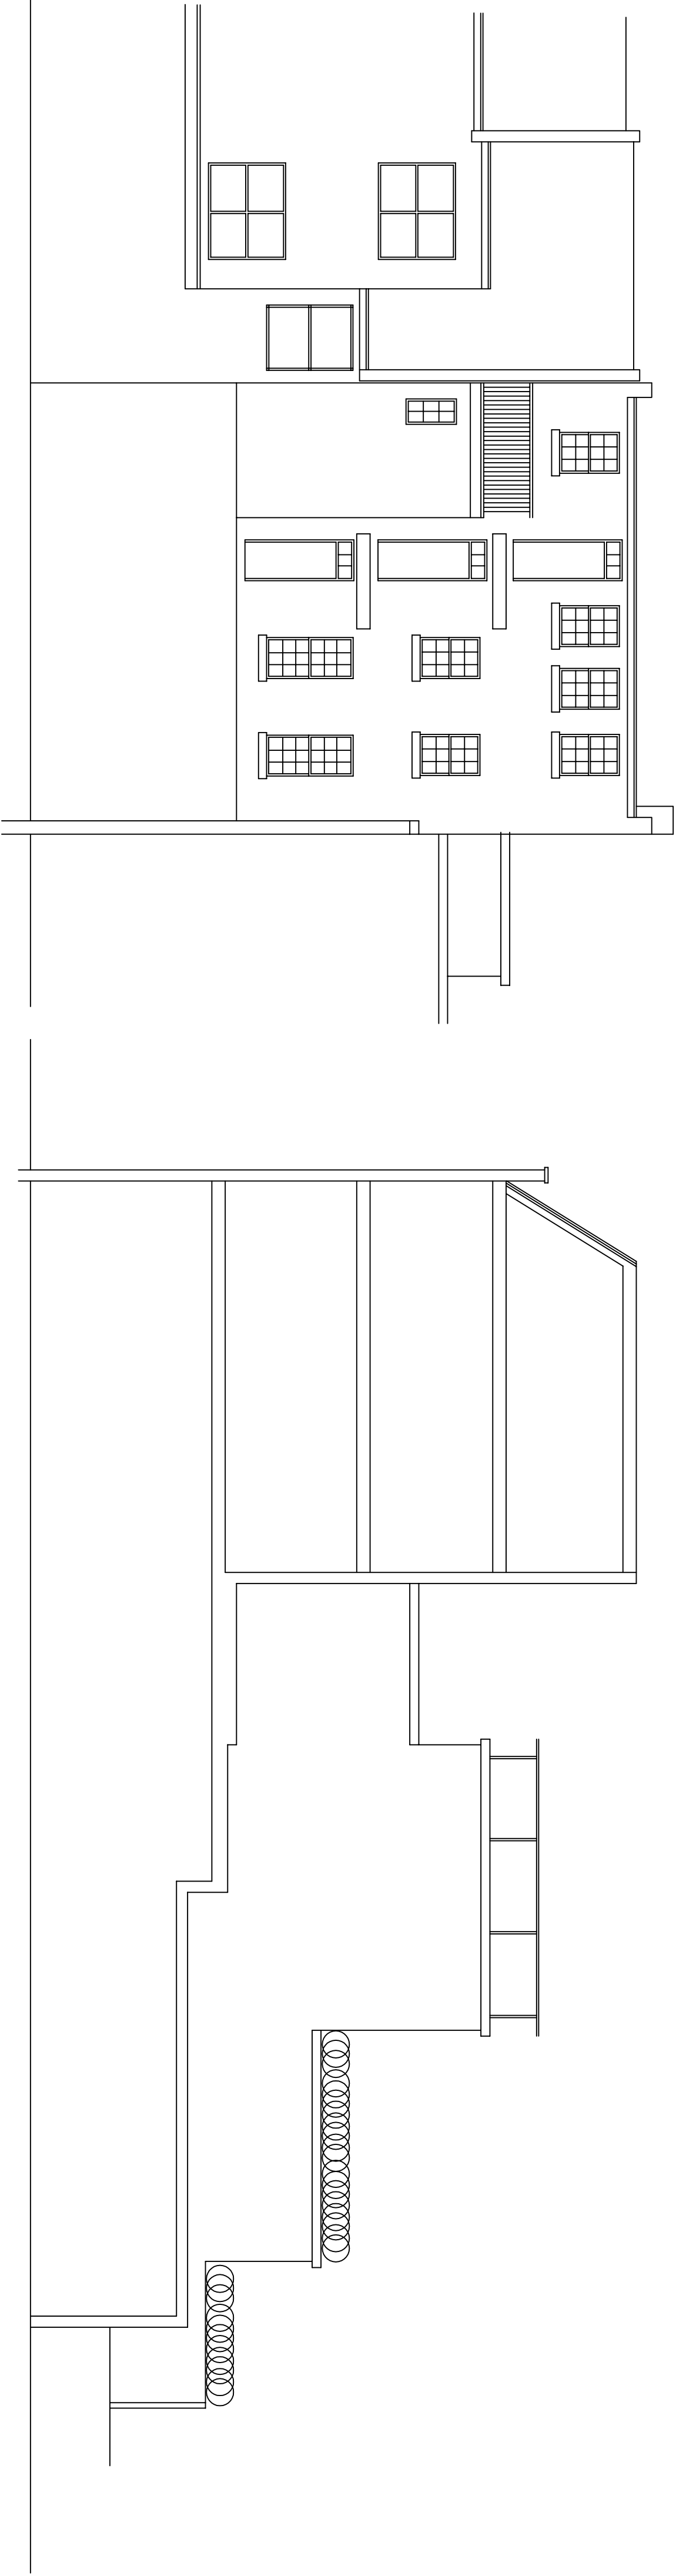

EXISTING NORTH ELEVATION

EXISTING INTERNAL ELEVATION FACING WEST

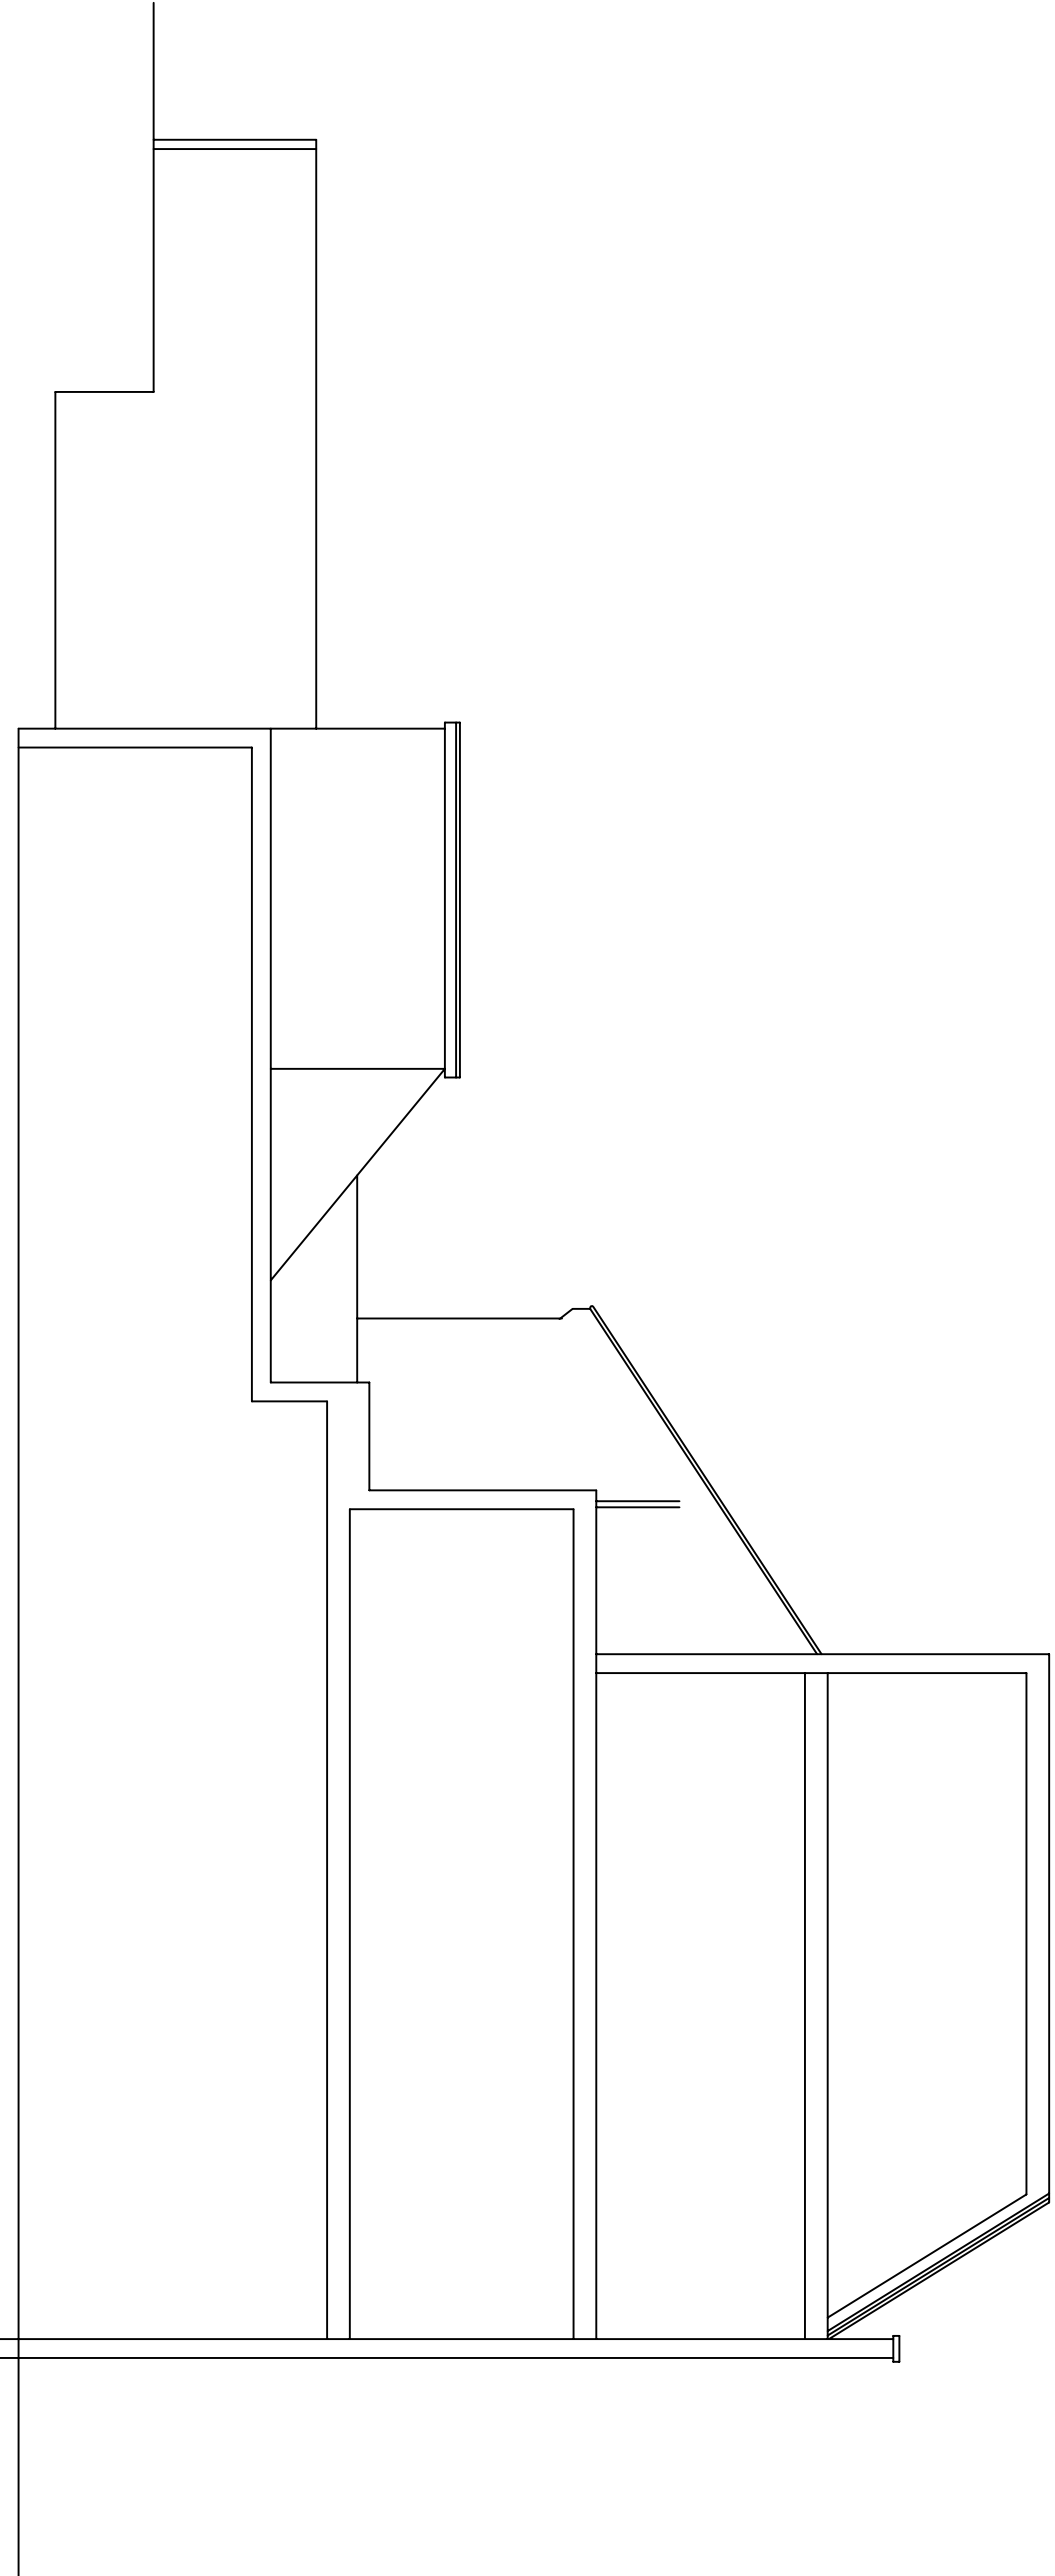

EXISTING INTERNAL ELEVATION FACING EAST

PROJECT TITLE
746 - 748
LORDSHIP LANE
WOOD GREEN
LONDON
N22 5JU

AS EXISTING ELEVATIONS

DAVID FRY
architect
dfry.architect@gmail.com
tel. 07860-191198

SCALE	1:100	DWG. NO.	1267 - 06	-
DATE	AUG 22			
DRAWN	D F			

1: 100 scale 10m @ A1

THIS DWG CAN BE SCALED FOR PLANNING