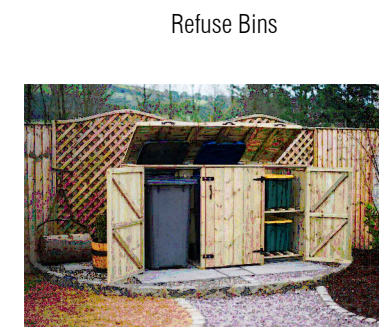
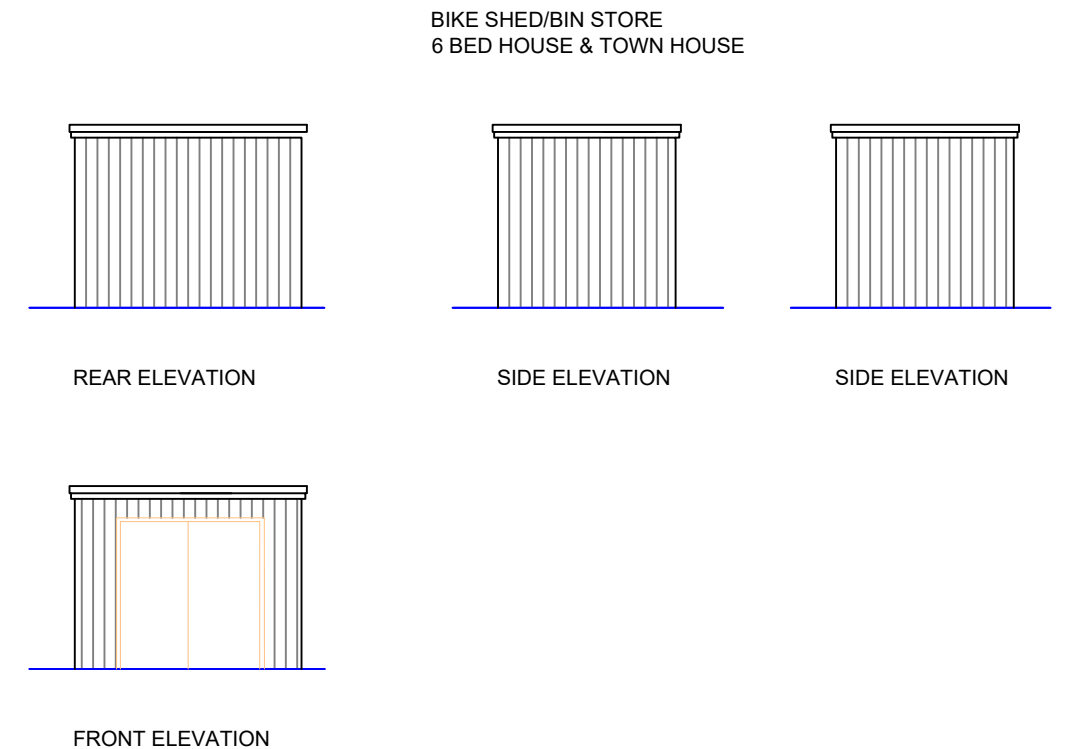
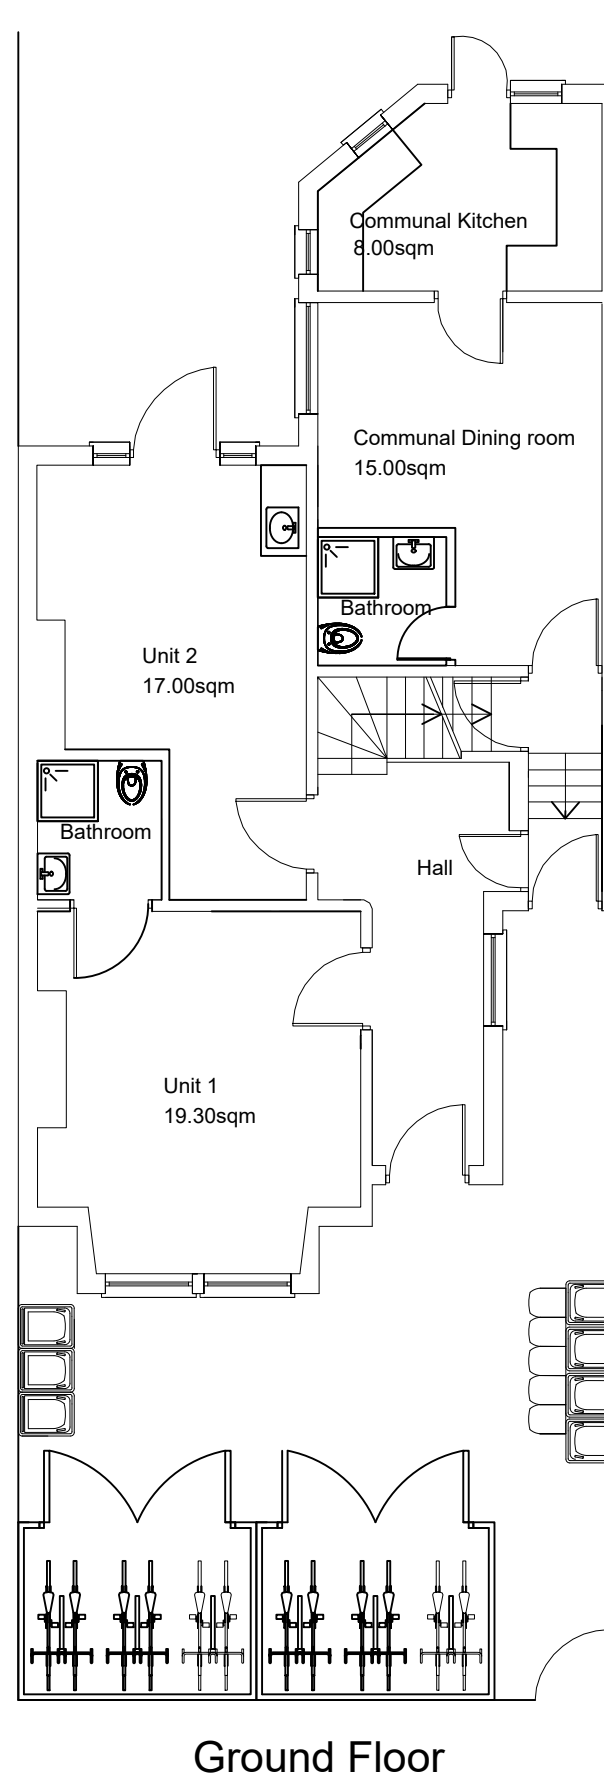
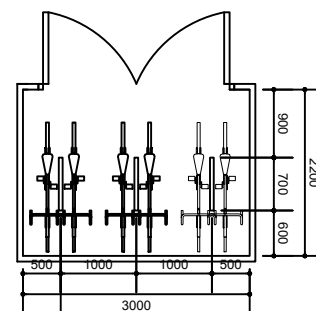


 OCC, Building A 105 Eade Road London, N4 1TJ Tel: (020) 8150 1820 email: info@ajplans.co.uk web: www.ajplans.co.uk	Project: 107 Pembury Road London N17 8LY		
	Title: Proposed Ground Floor & Front Elevation		
	Date: March 2022	Scale: 1:100 @ A3	Rev:
	Dwg. No. PR.107.PRO.001		

NOTES
The contractors are to check all the dimensions, levels, drain runs and general condition of the site before works commence.

All works are to be carried out in accordance with current Building Regulations, British Standards, Code of Practice and Local Authority Requirements.