
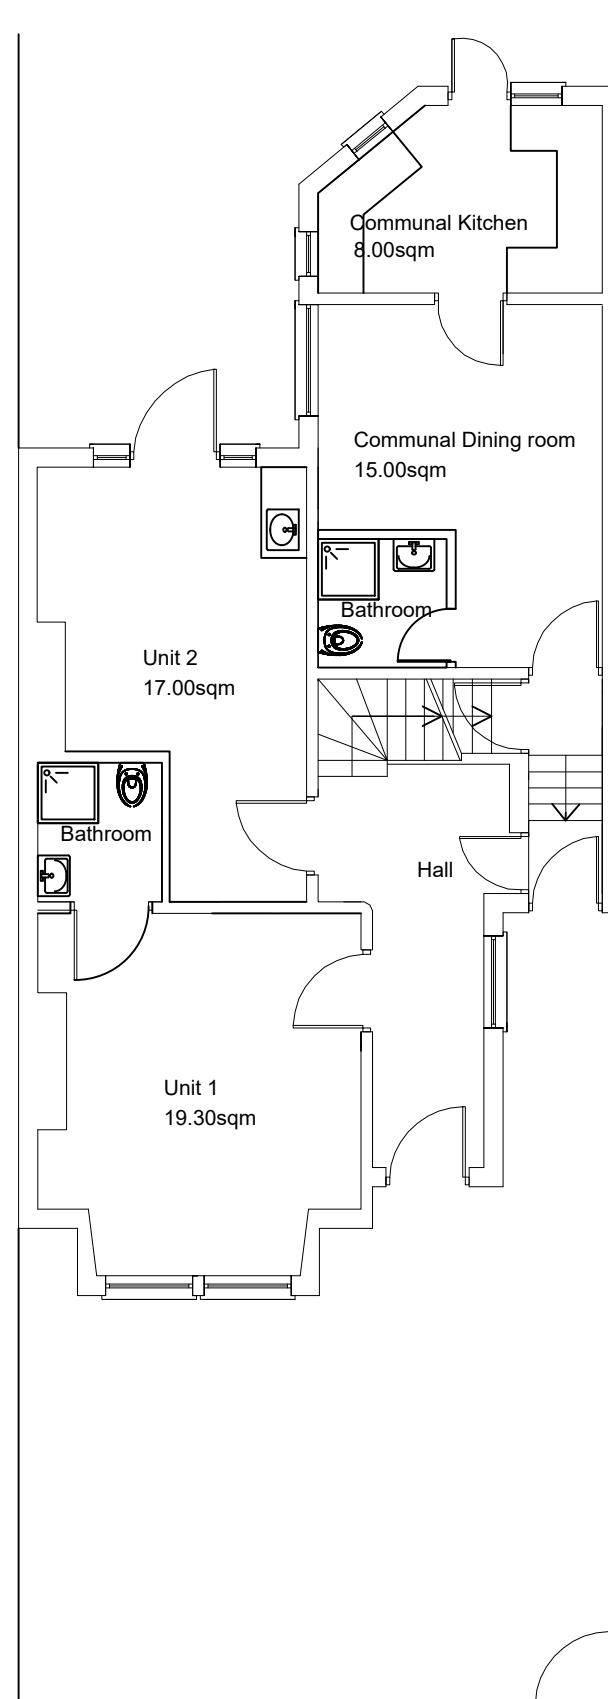


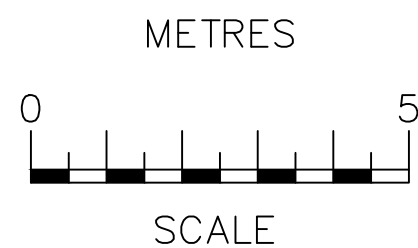

|   |                                                       |                      |      |
|---|-------------------------------------------------------|----------------------|------|
|  <p><b>OCC, Building A</b><br/>105 Eade Road<br/>London, N4 1TJ</p> <p>Tel: (020) 8150 1820<br/>email: <a href="mailto:info@ajplans.co.uk">info@ajplans.co.uk</a><br/>web: <a href="http://www.ajplans.co.uk">www.ajplans.co.uk</a></p> <p><small><b>NOTES</b><br/>The contractors are to check all the dimensions, levels, drain runs and general condition of the site before works commence.</small></p> <p><small>All works are to be carried out in accordance with current Building Regulations, British Standards, Code of Practice and Local Authority Requirements.</small></p> | Project:<br><b>107 Pembury Road</b><br>London N17 8LY |                      |      |
|   | Title:<br>Existing Ground Floor & Front Elevation     |                      |      |
|   | Date:<br>March 2022                                   | Scale:<br>1:100 @ A3 | Rev: |
|   | Dwg. No.<br>PR.107.EX.001                             |                      |      |