




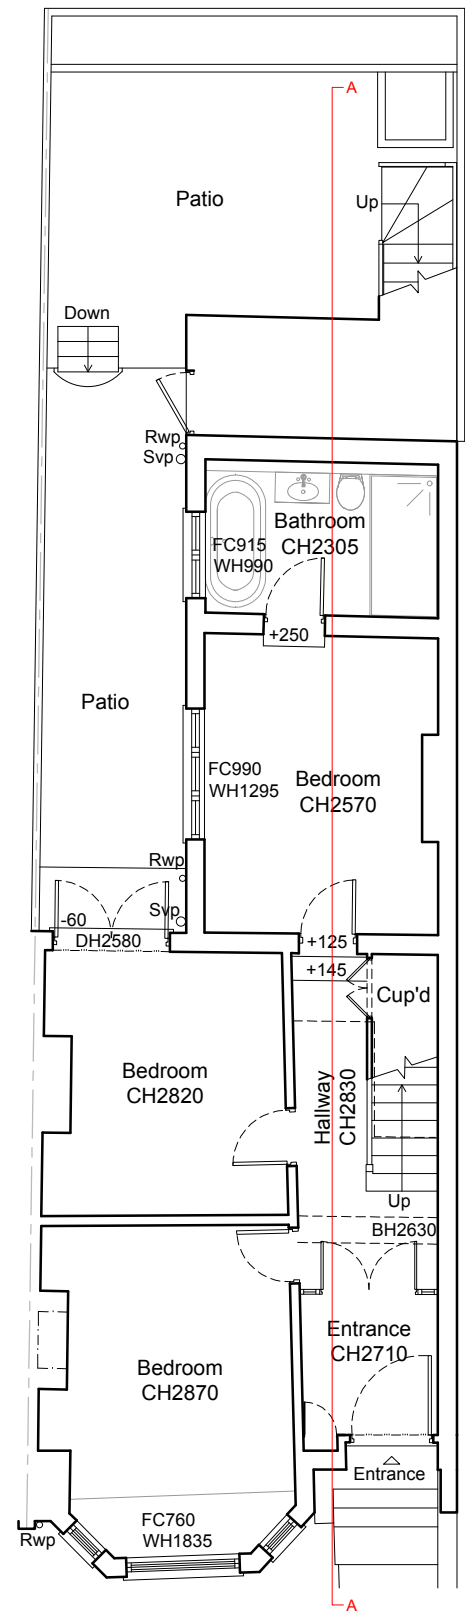


Ground Floor Plan
As Existing 1:100

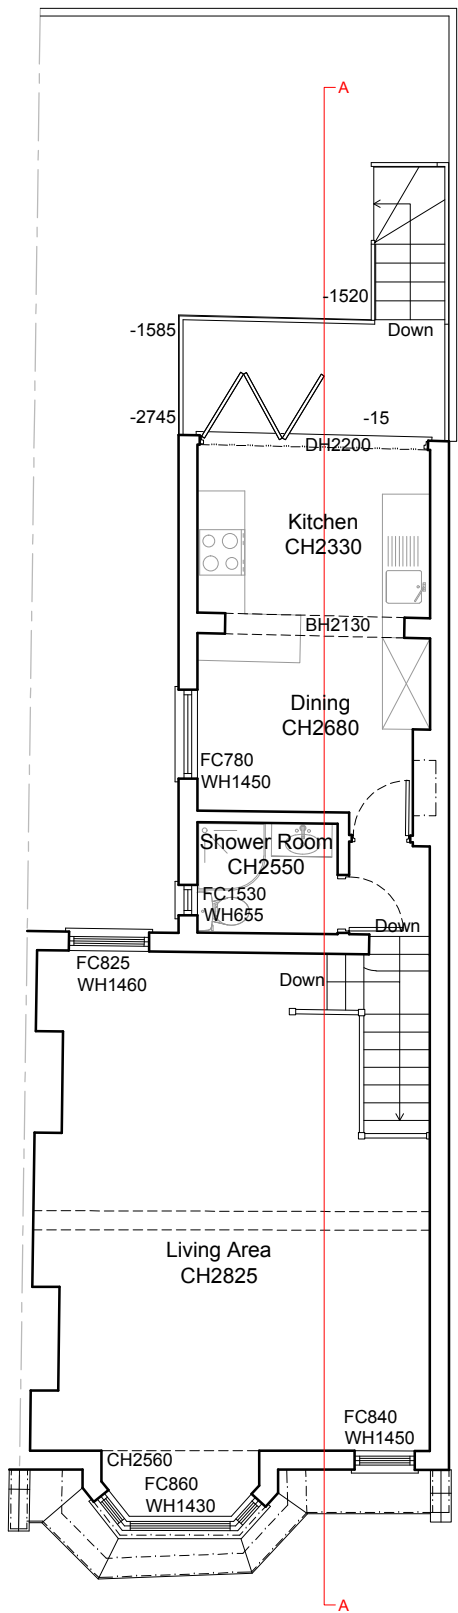

First Floor Plan
As Existing 1:100

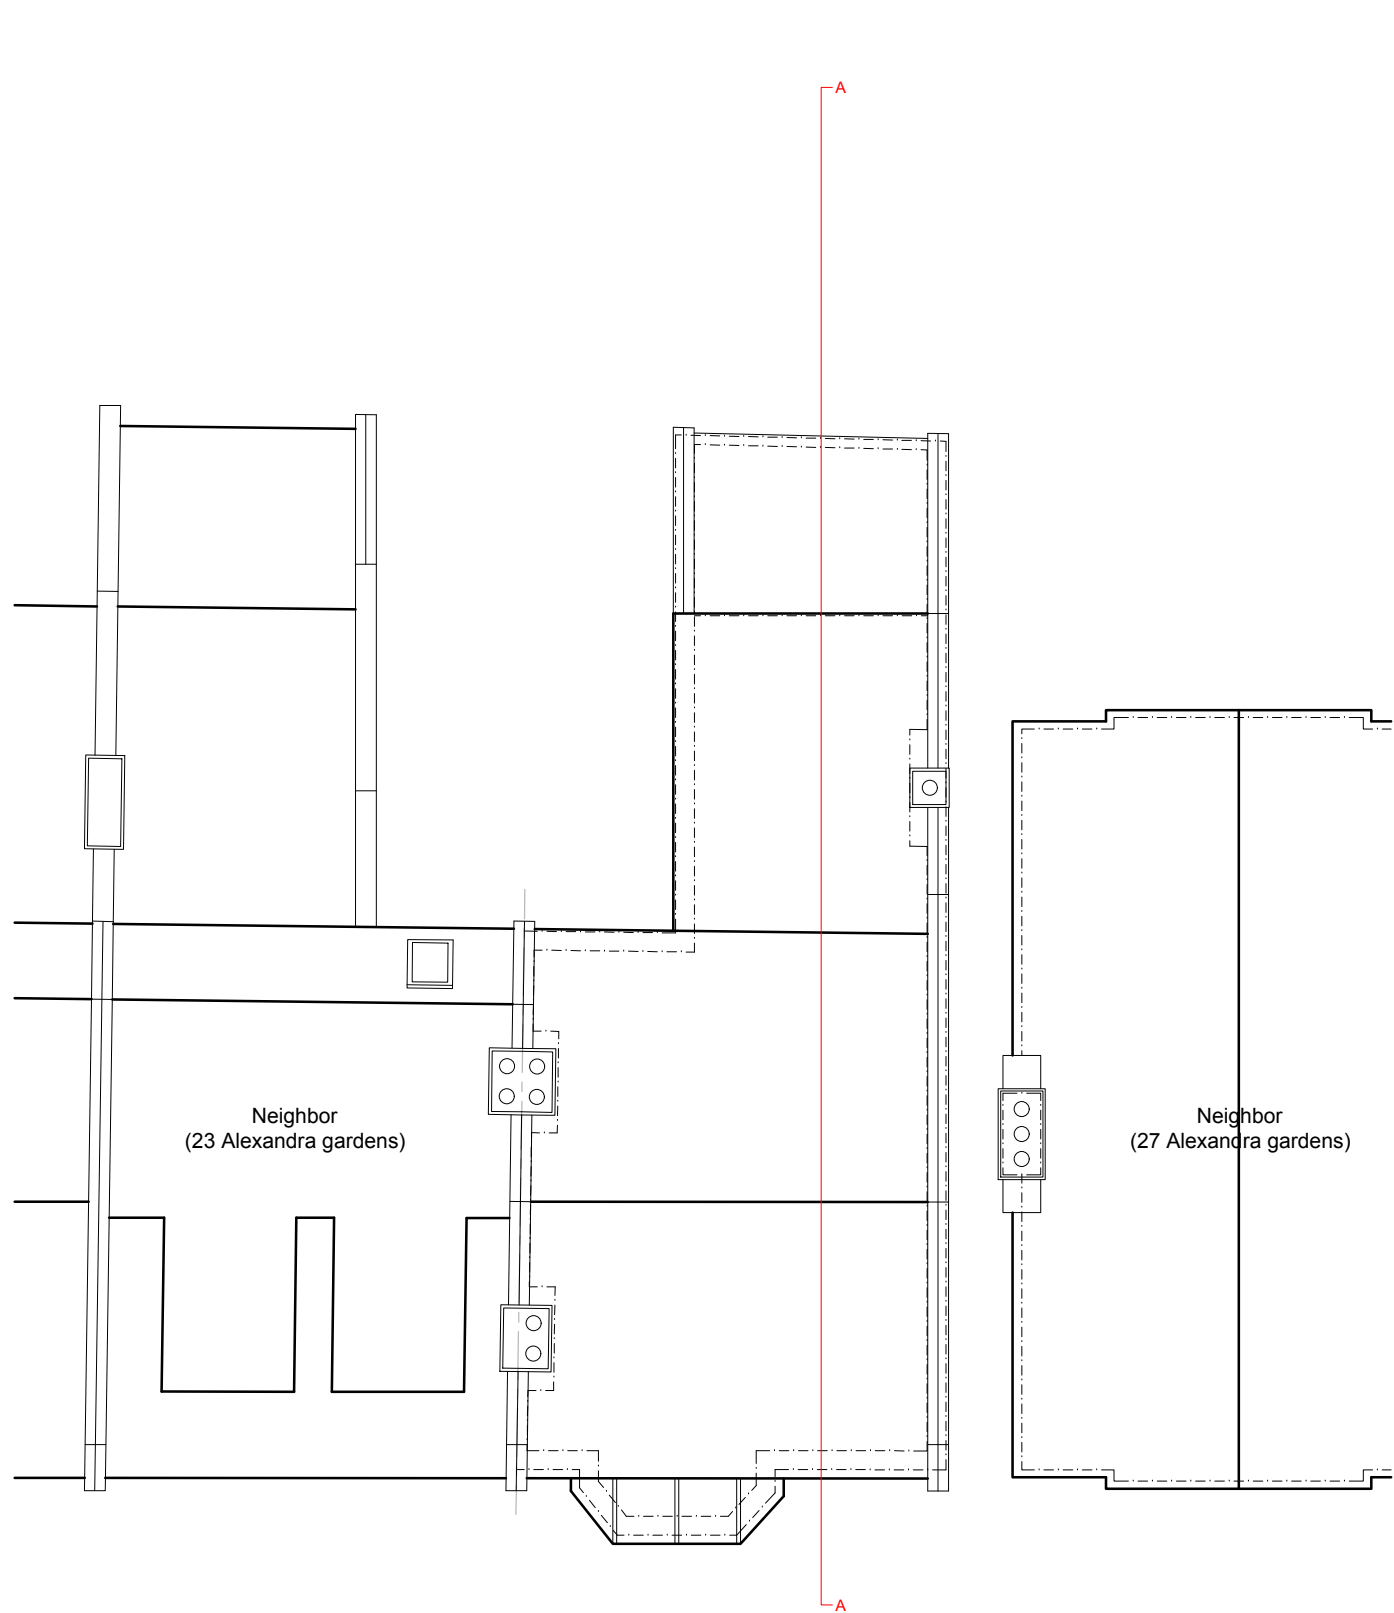

Roof Plan
As Existing 1:100

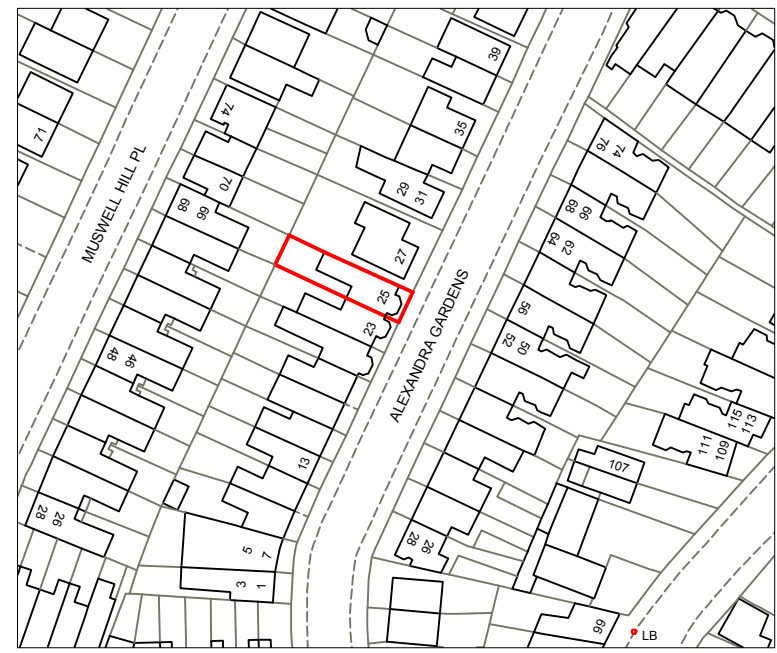


Location Plan

Scale 1:1250
0 10 20 30 40 50 60 70 80 90 100m



Existing Block Plan


Scale 1:500
0 10 20 30 40m

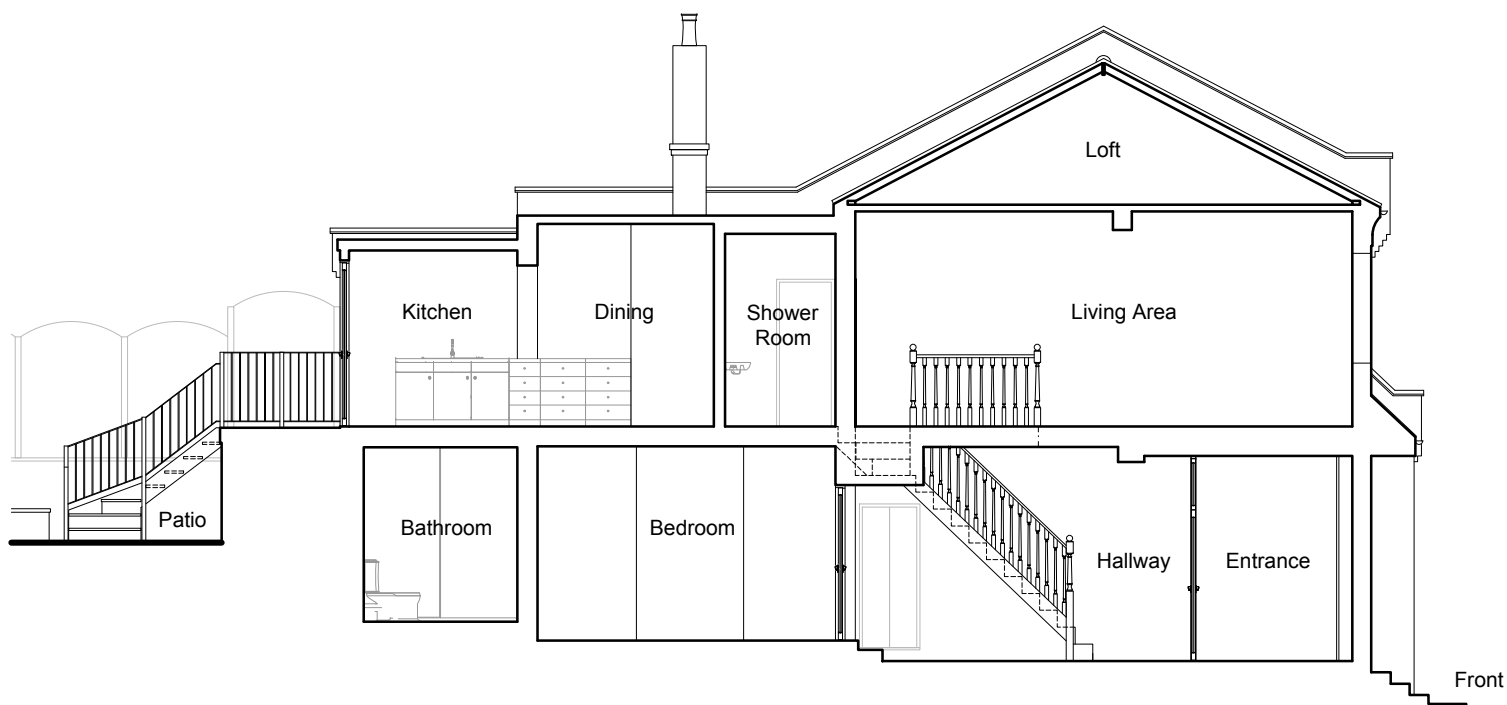

Section A-A
As Existing 1:100




Front Elevation
As Existing 1:100

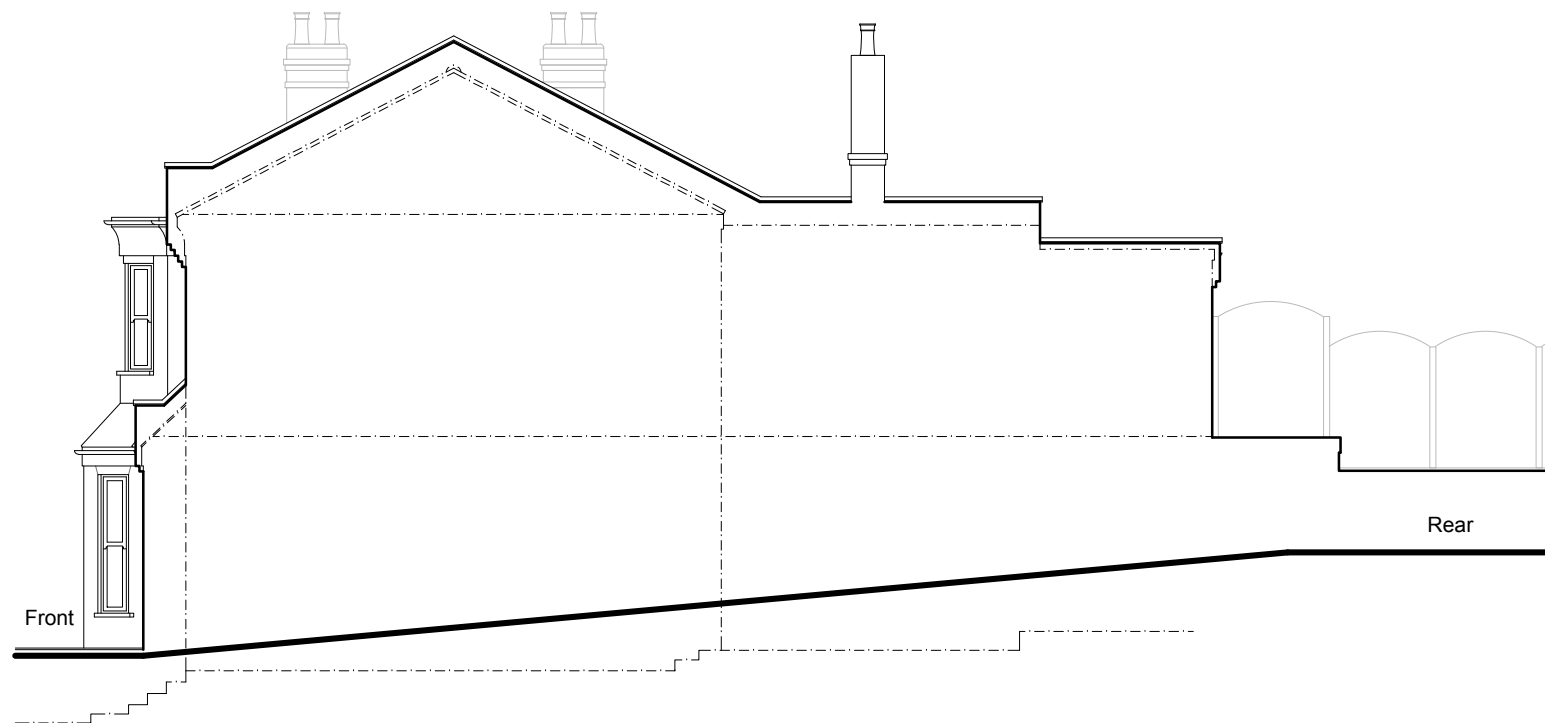


Side Elevation
As Existing 1:100



Rear Elevation
As Existing 1:100

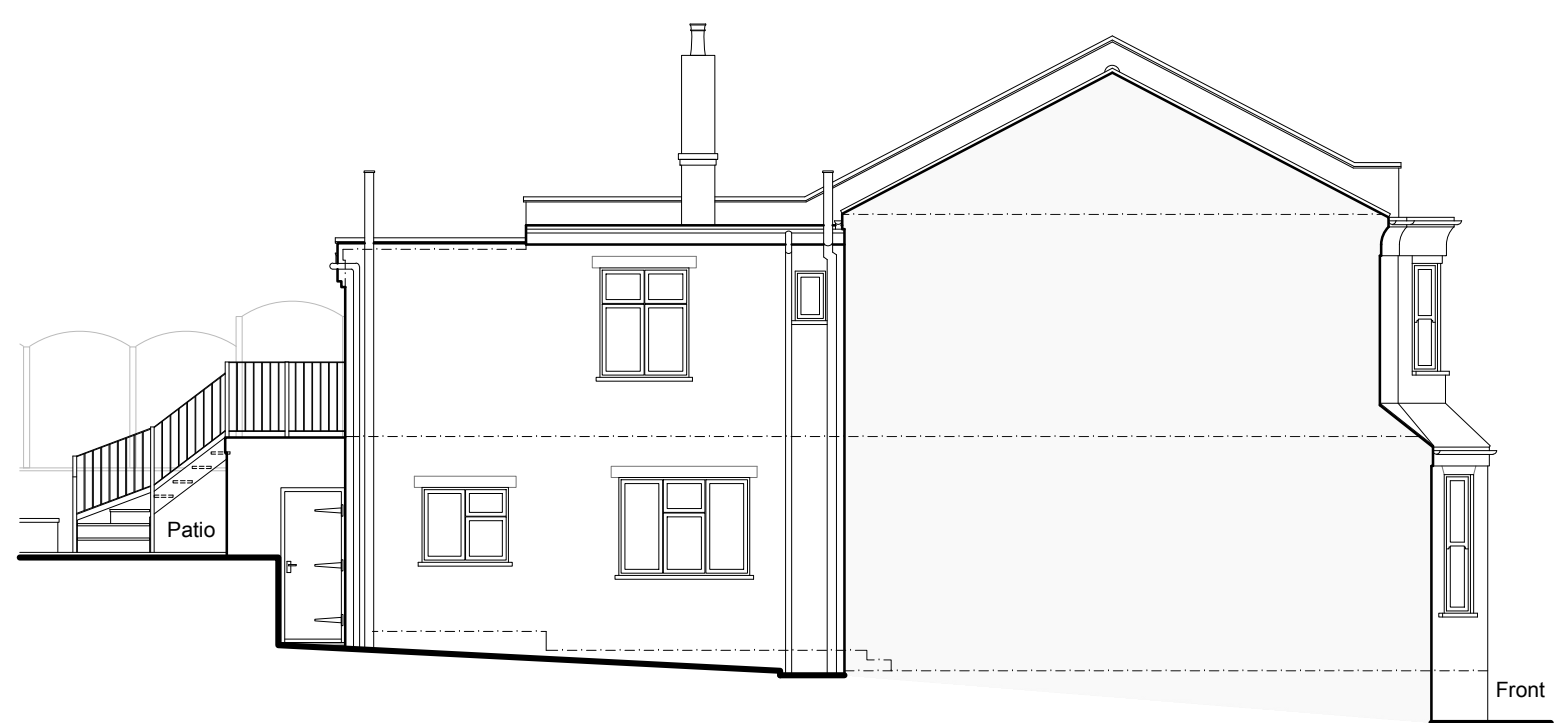

Side Elevation
As Existing 1:100

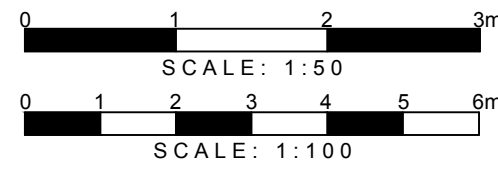

DETAILED PLANNING

1st FLOOR, 311 CHASE ROAD
SOUTHGATE
LONDON N14 6JS

T 0208 1500 494
E INFO@DETAILED-PLANNING.CO.UK
WWW.DETAILED-PLANNING.CO.UK

SITE
25 Alexandra Gardens, London, N10 3RN

DRAWING TITLE

Existing Drawings

DRAWINGS STATUS


Planning

SCALE DATE DRAWN CHECKED


As Noted @ A1 Jul 2022 FRAM/EE E.B.R.S.

DRAWING NO. 20894C_HH SH1


REVISION 0

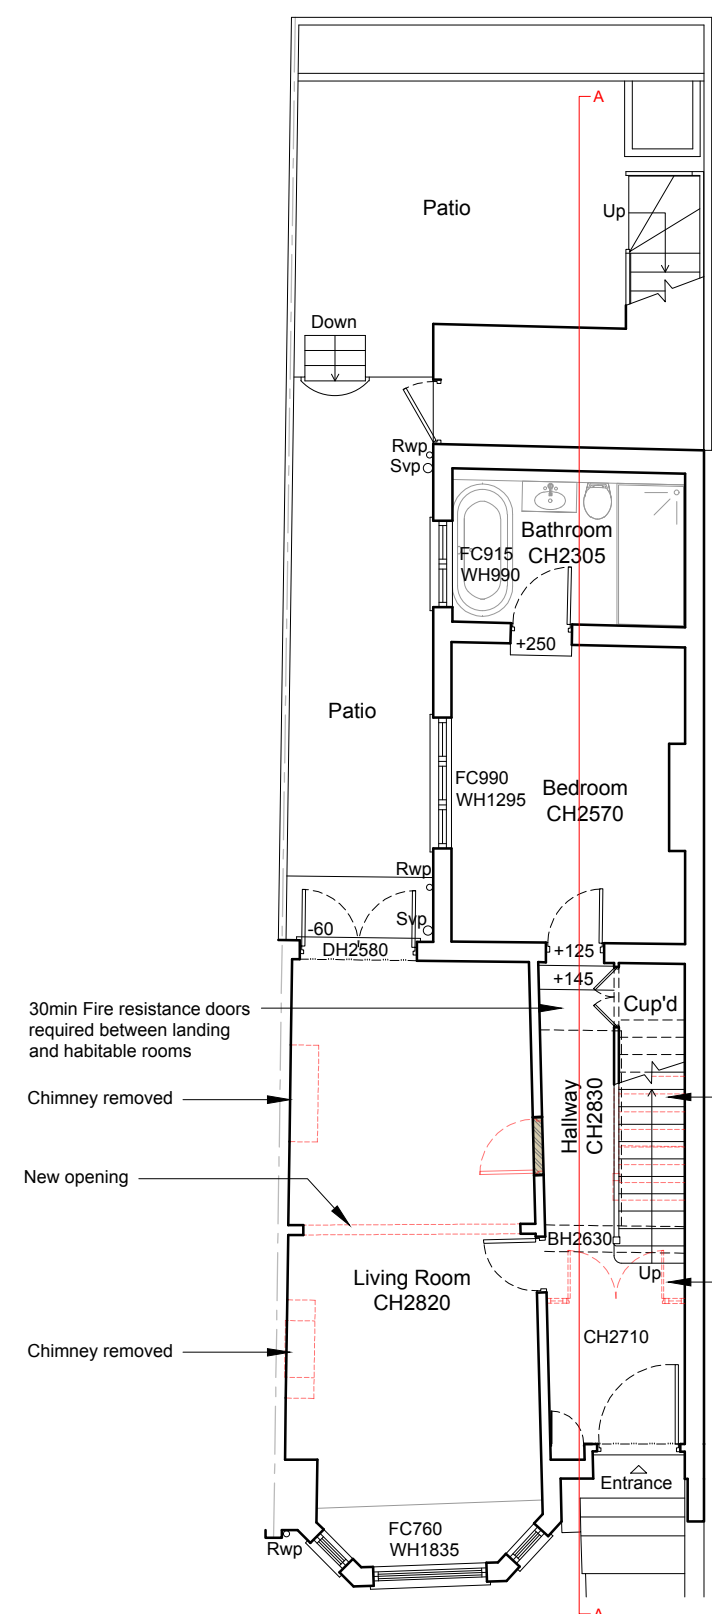


Ground Floor Plan
As Proposed 1:100

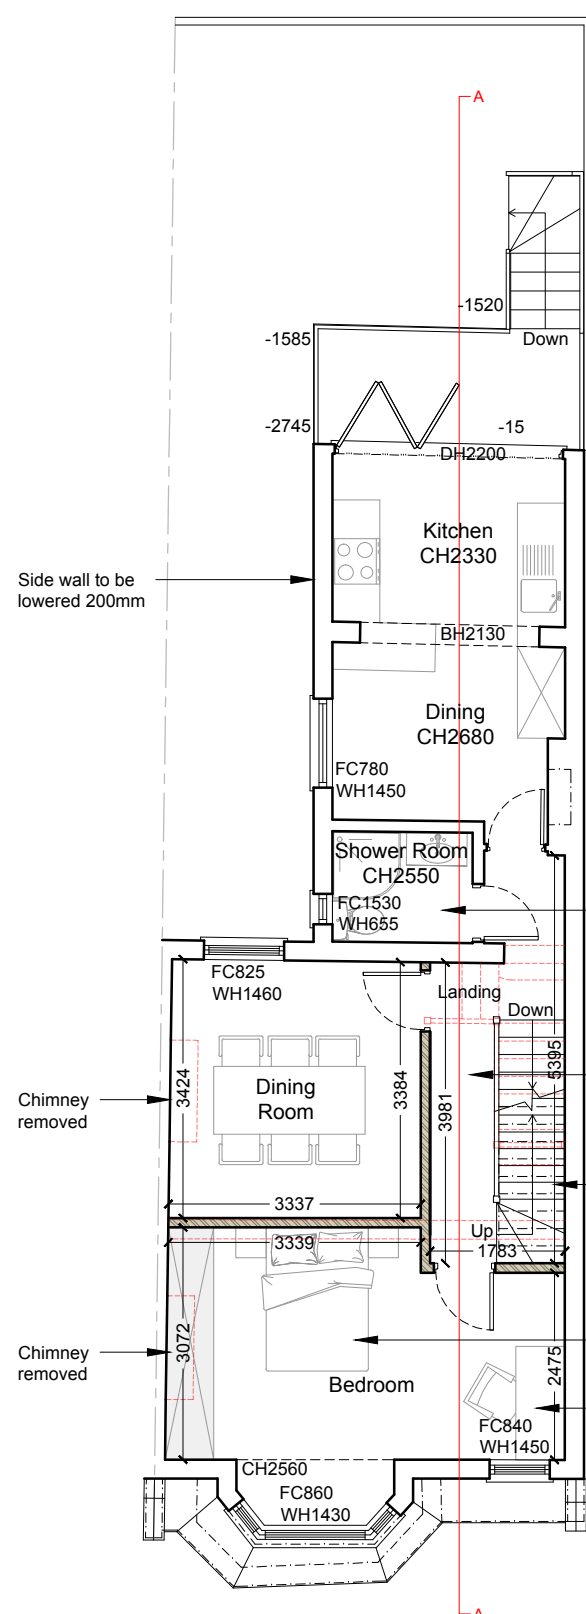


First Floor Plan
As Proposed 1:100

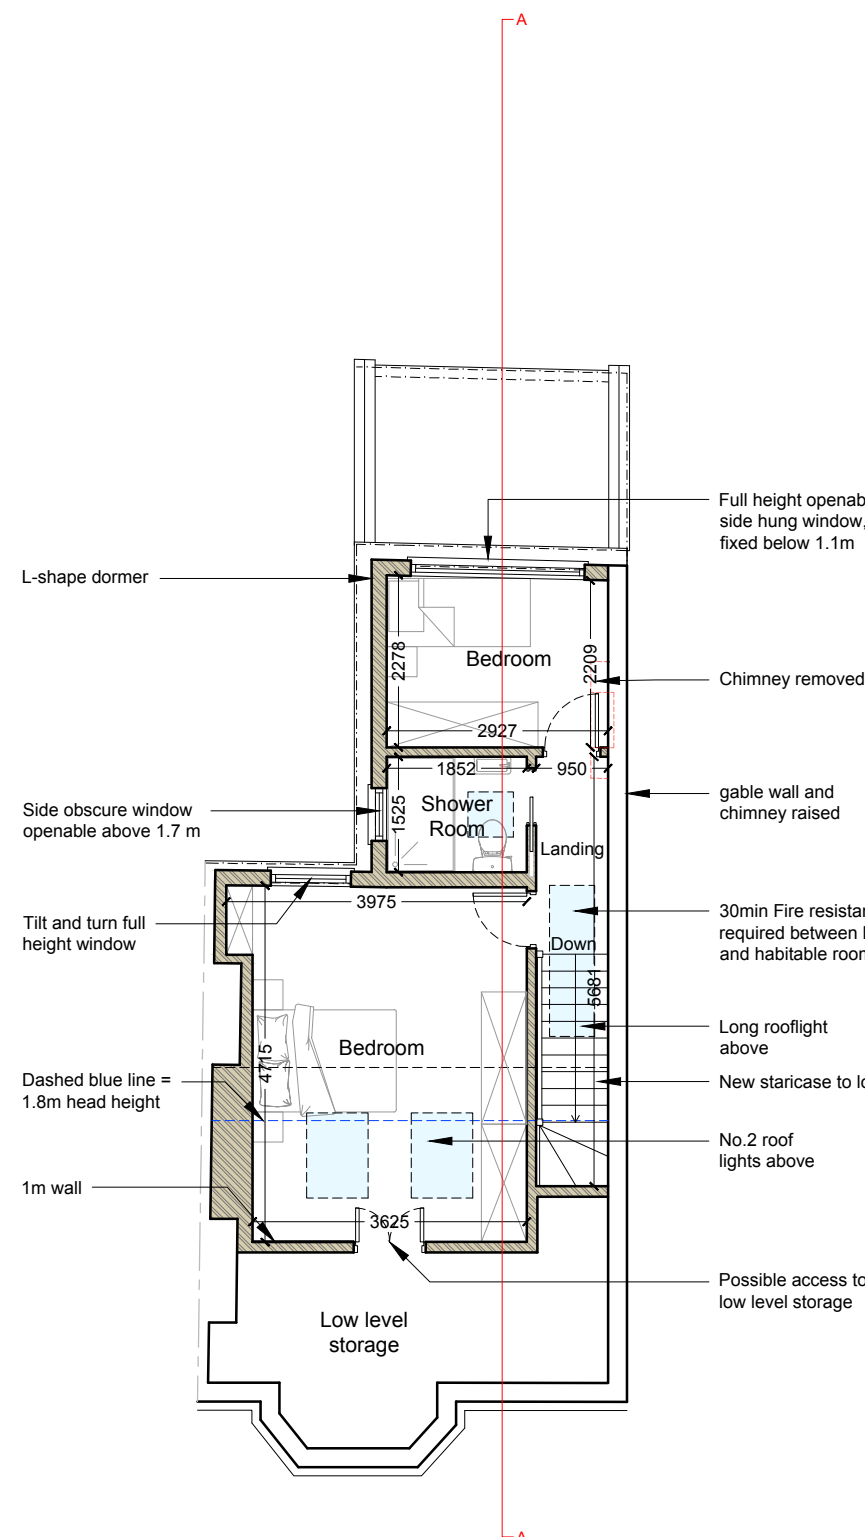

Loft Plan
As Proposed 1:100

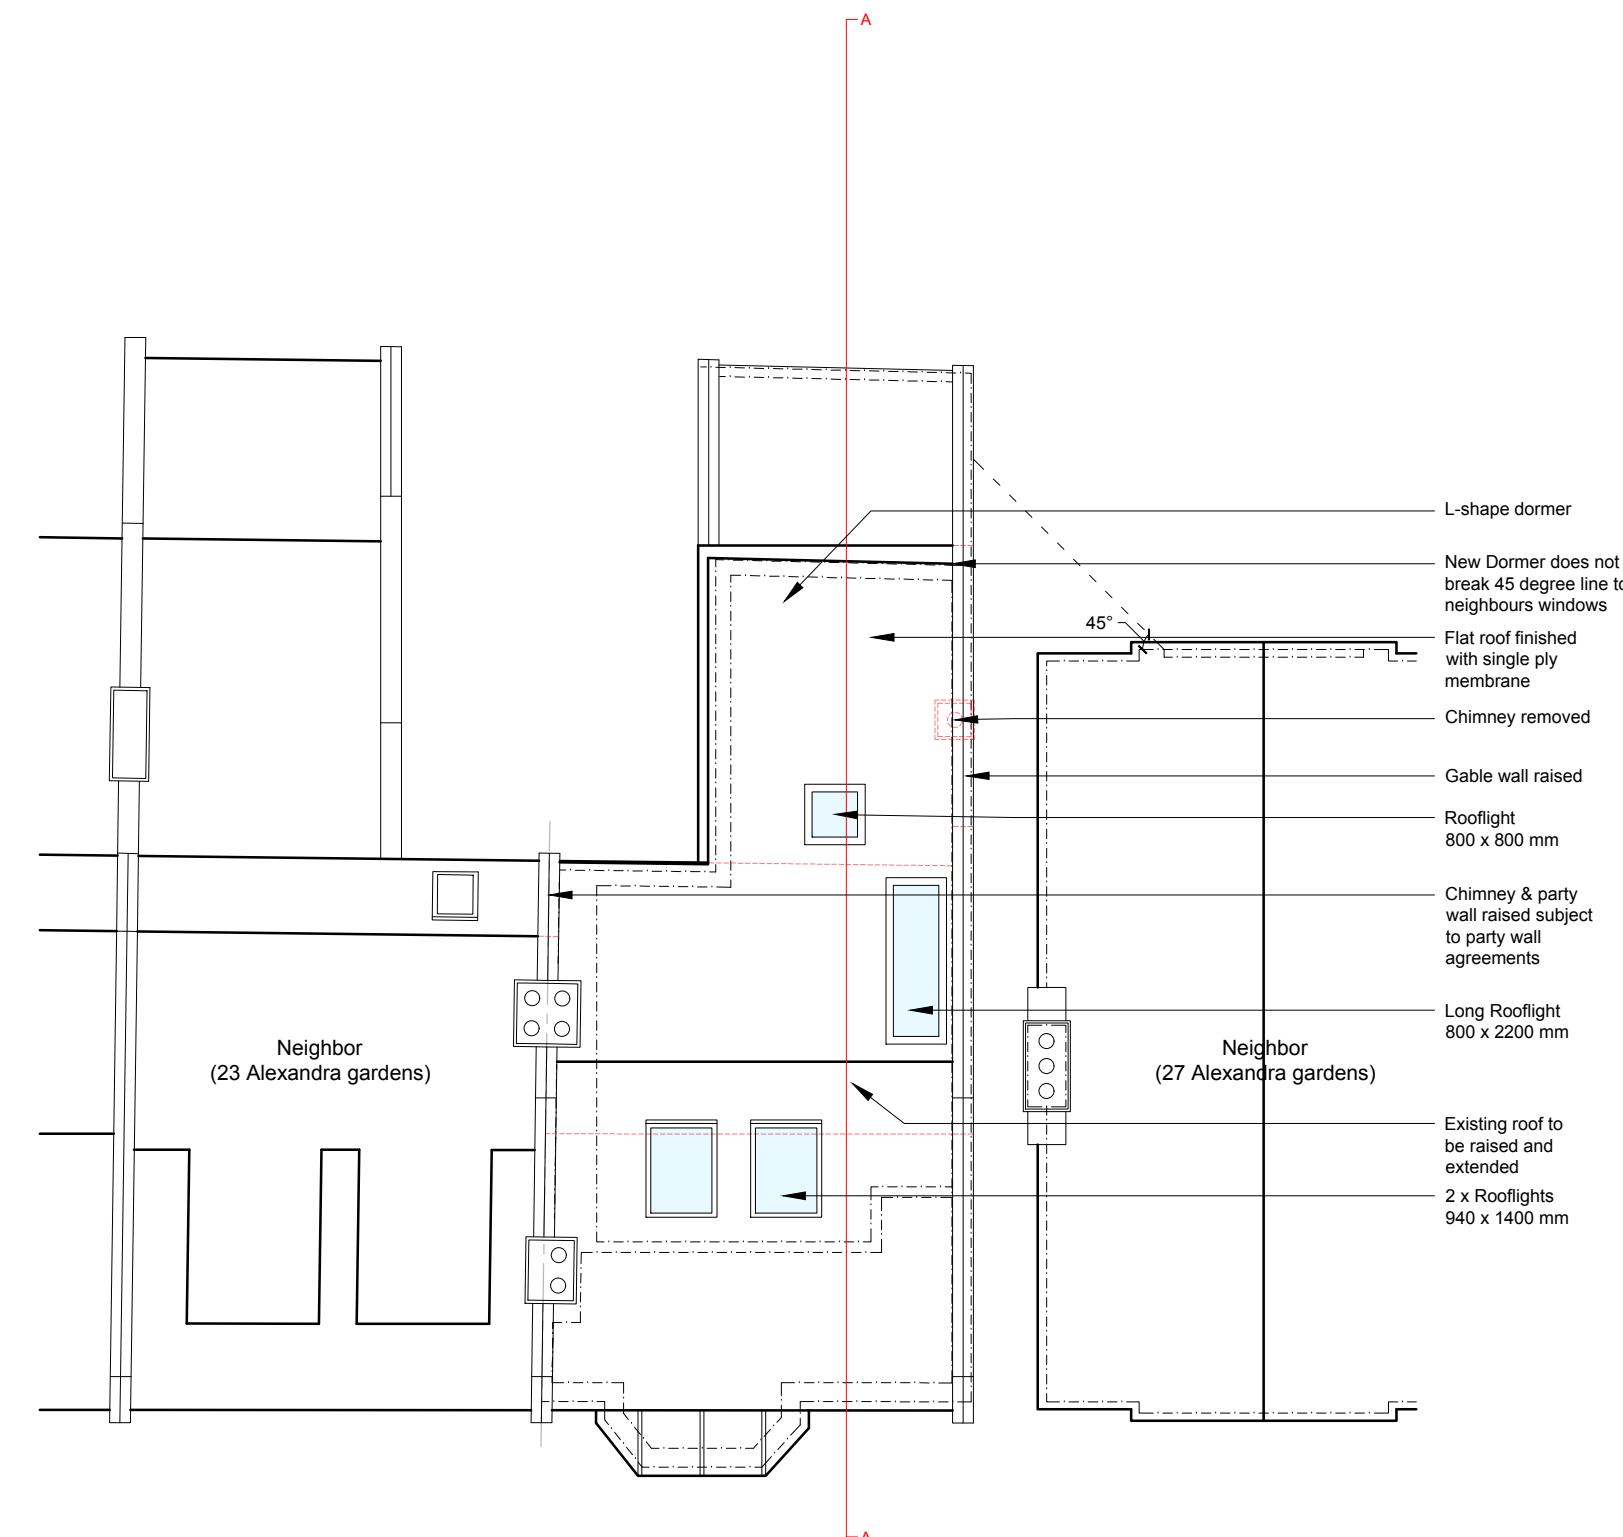


Roof Plan
As Proposed 1:100

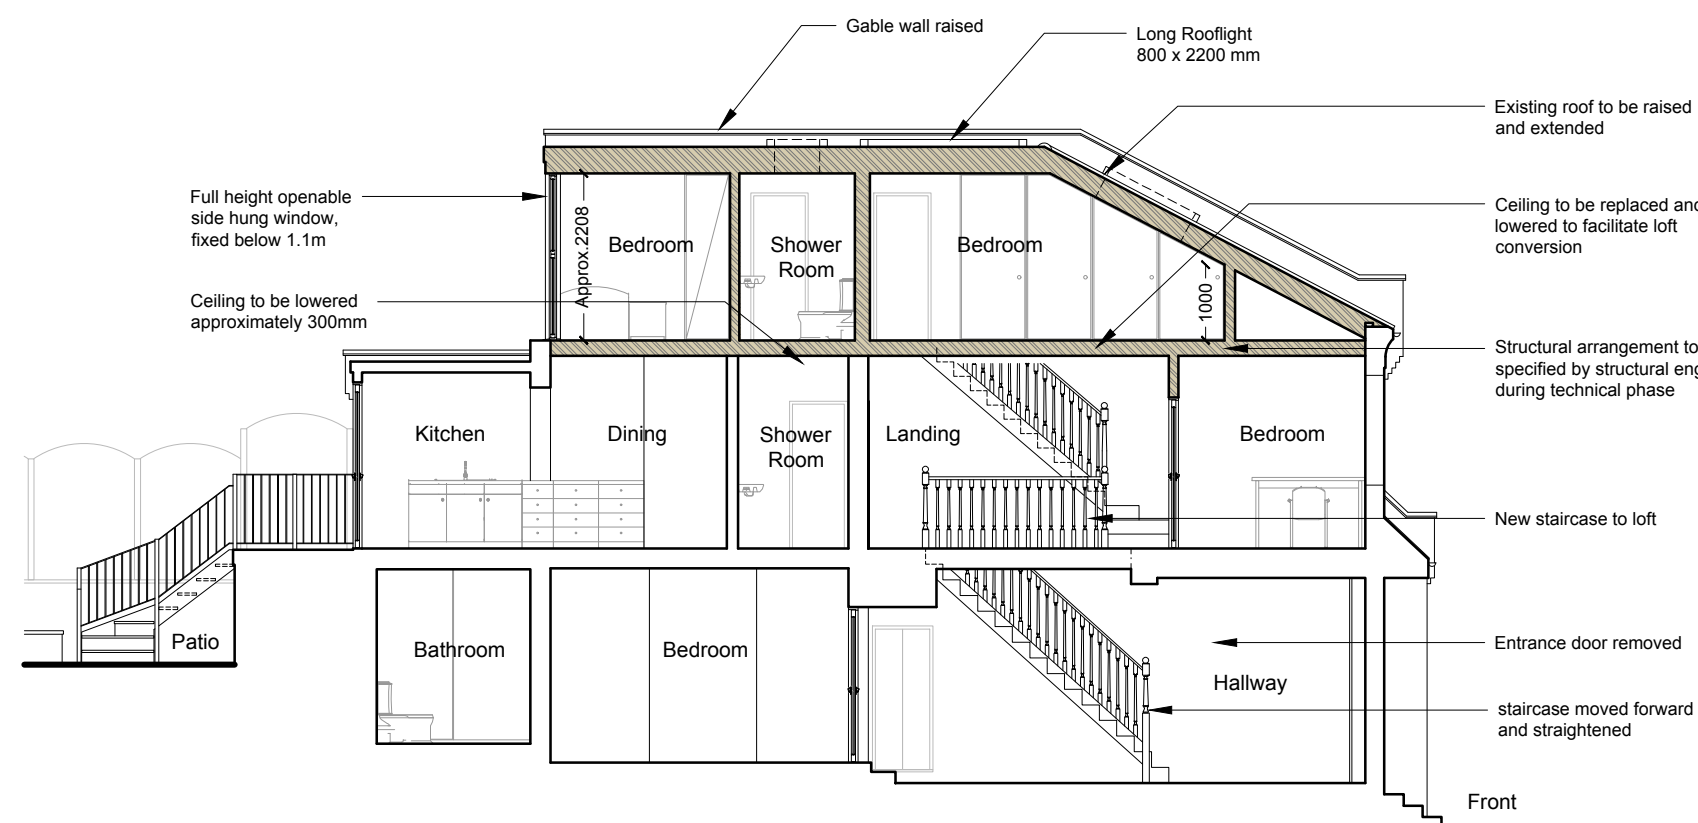

Section A-A
As Proposed 1:100




Front Elevation
As Proposed 1:100

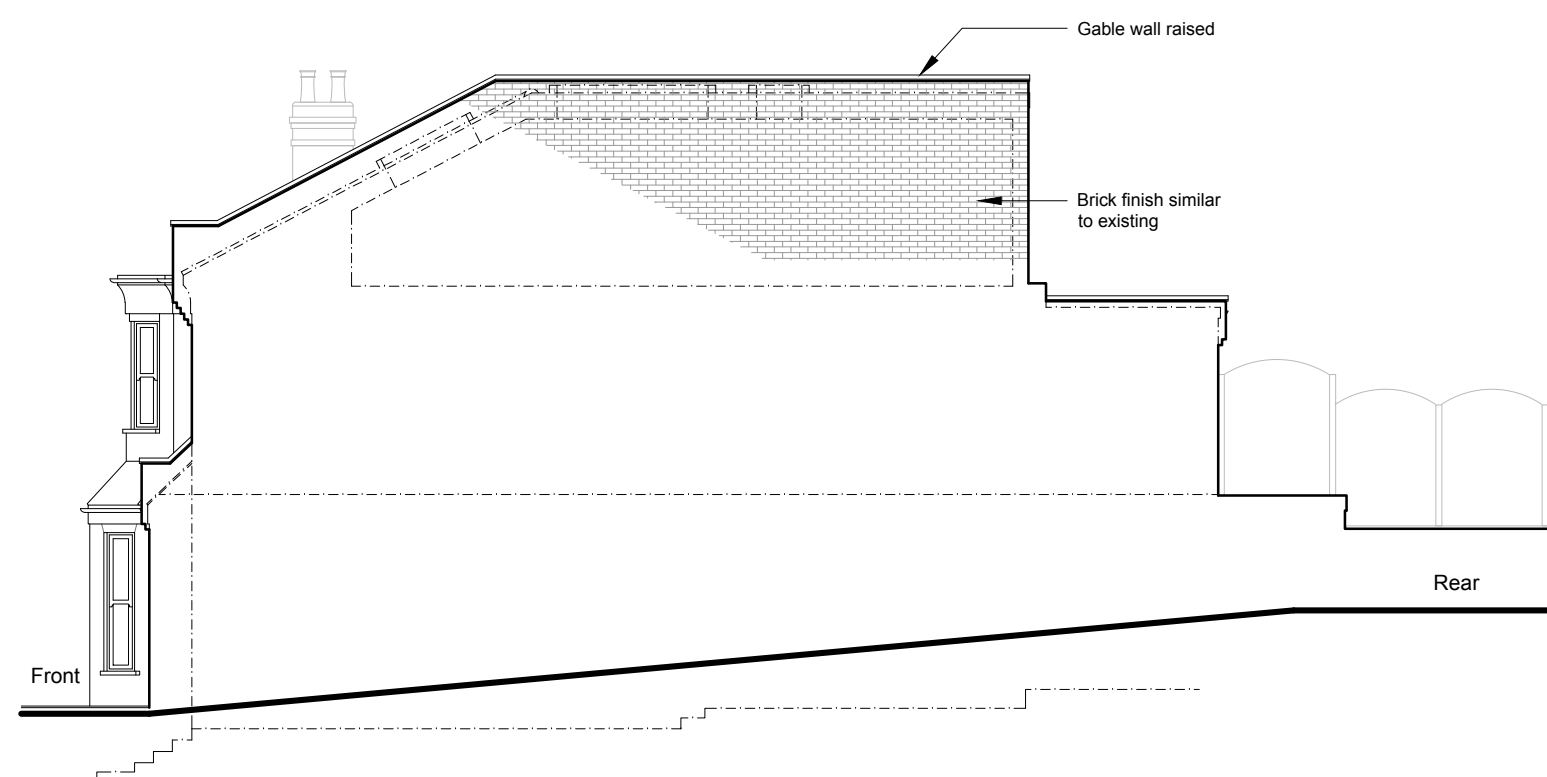


Side Elevation
As Proposed 1:100



Rear Elevation
As Proposed 1:100

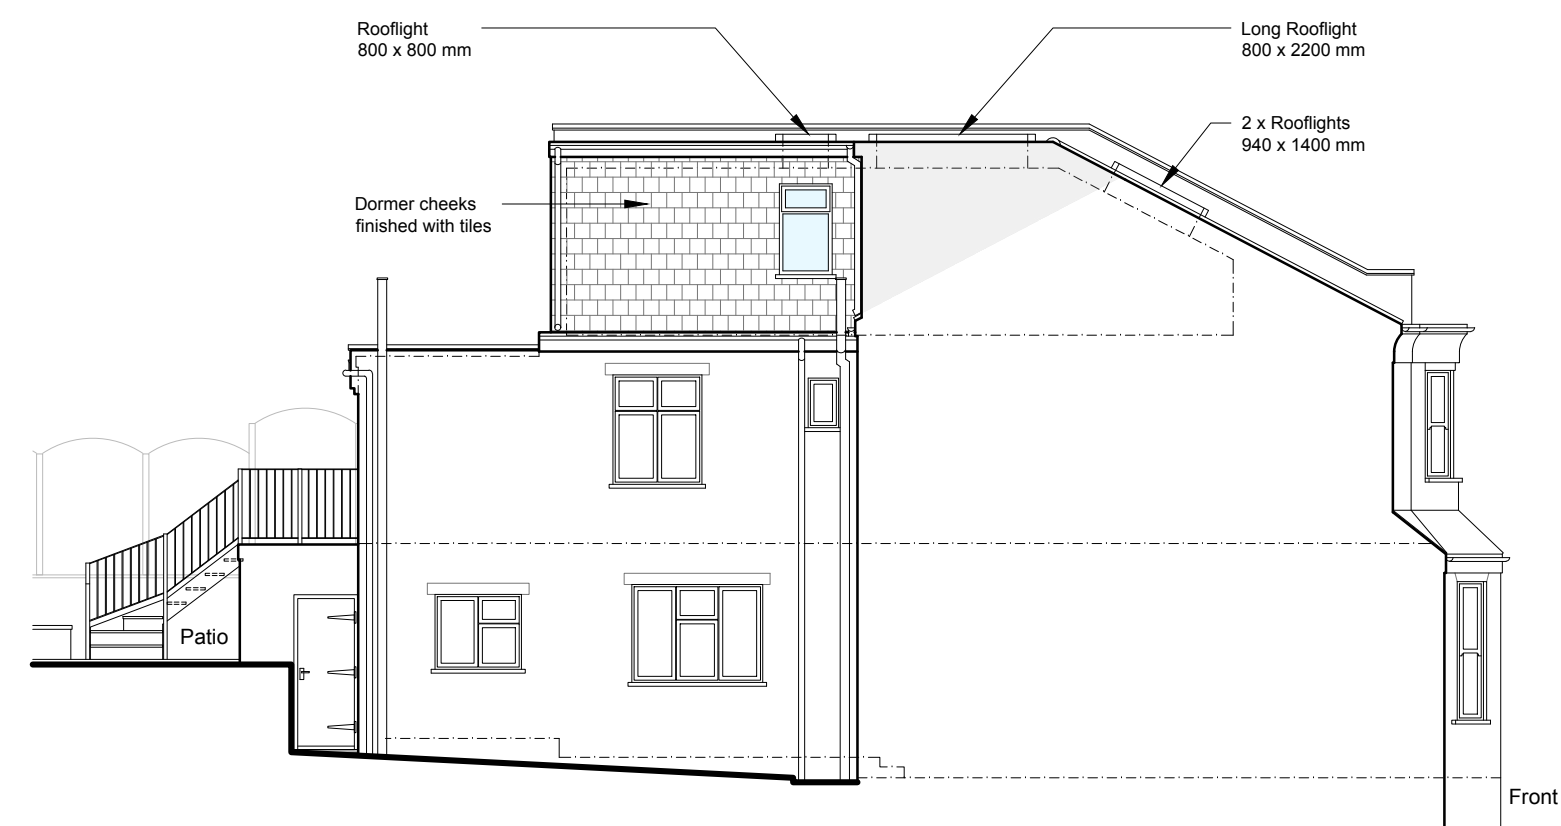

Side Elevation
As Proposed 1:100

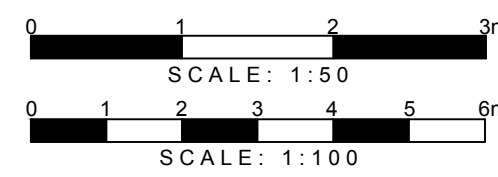

DETAILED PLANNING
1st FLOOR, 311 CHASE ROAD
SOUTHGATE
LONDON N14 6JS
T 0208 1500 494
E INFO@DETAILED-PLANNING.CO.UK
WWW.DETAILED-PLANNING.CO.UK

SITE			
25 Alexandra Gardens, London, N10 3RN			
DRAWING TITLE			
Proposed Drawings			
DRAWINGS STATUS			
Planning			
SCALE	DATE	DRAWN	CHECKED
As Noted @ A1	Jul 2022	FRAM/EL	EL/RS
DRAWING NO.	20894C_HH	SH2	REVISION
			0