






1 LOCATION PLAN
Scale: 1:1250

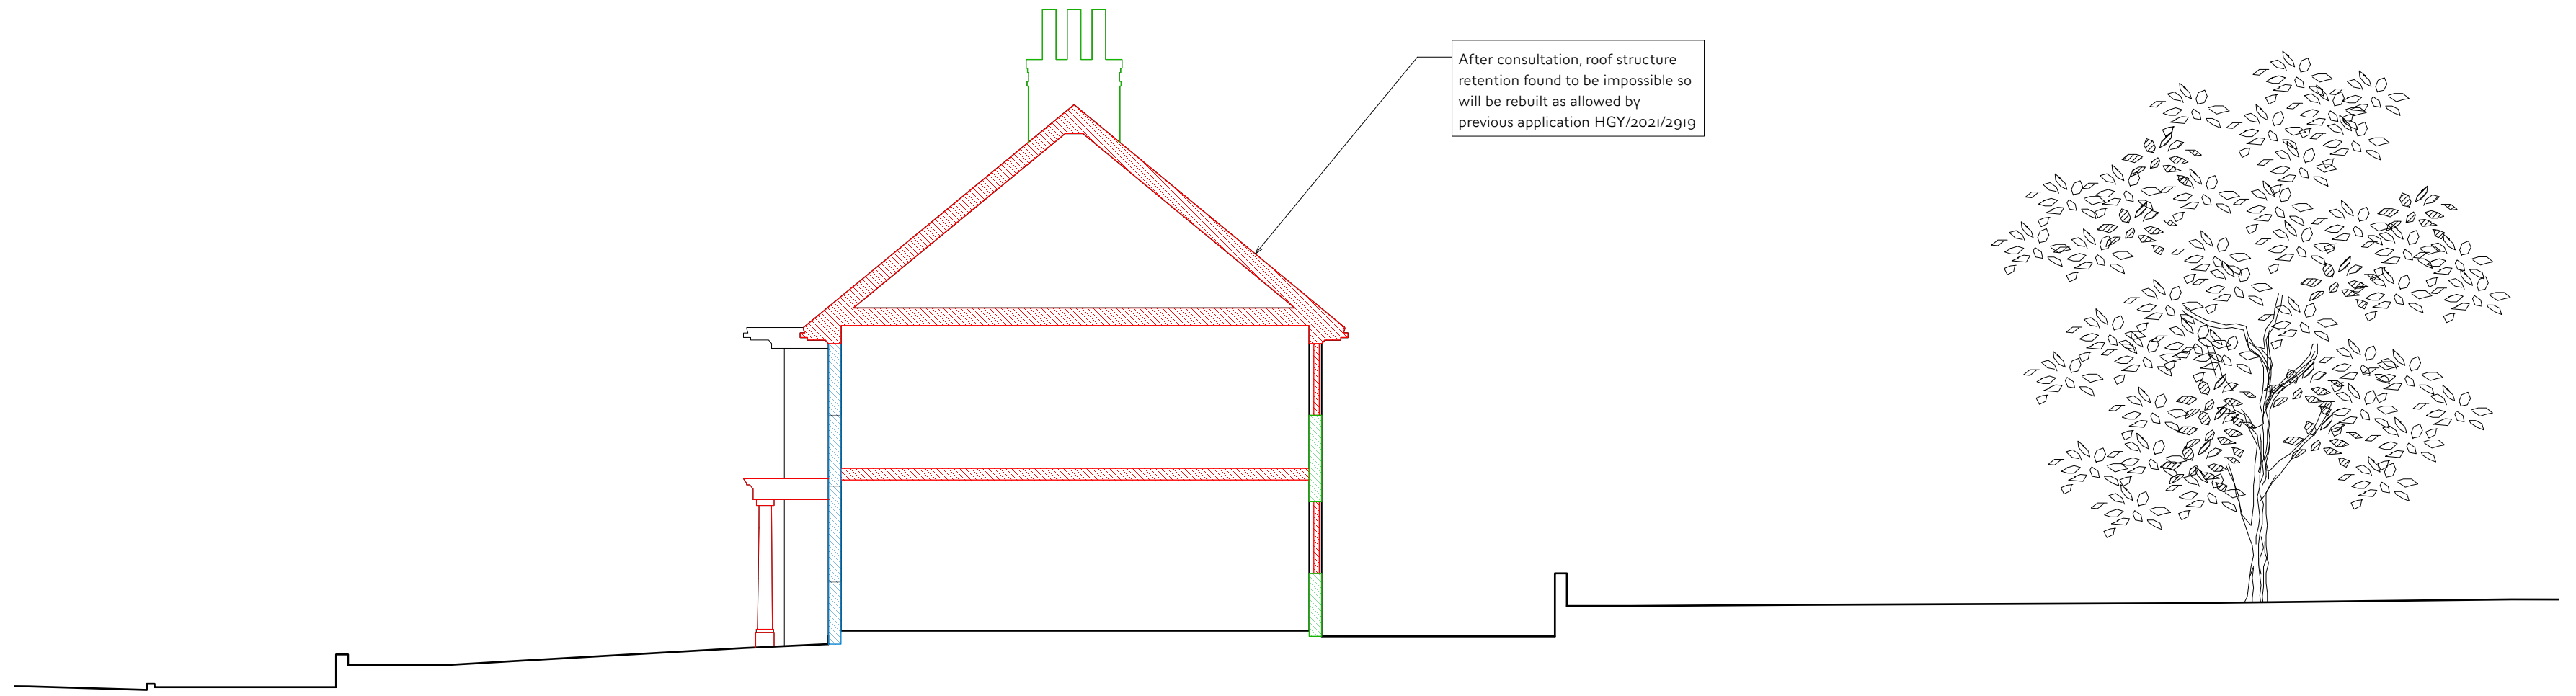


2 EXISTING SECTION
Scale: 1:100

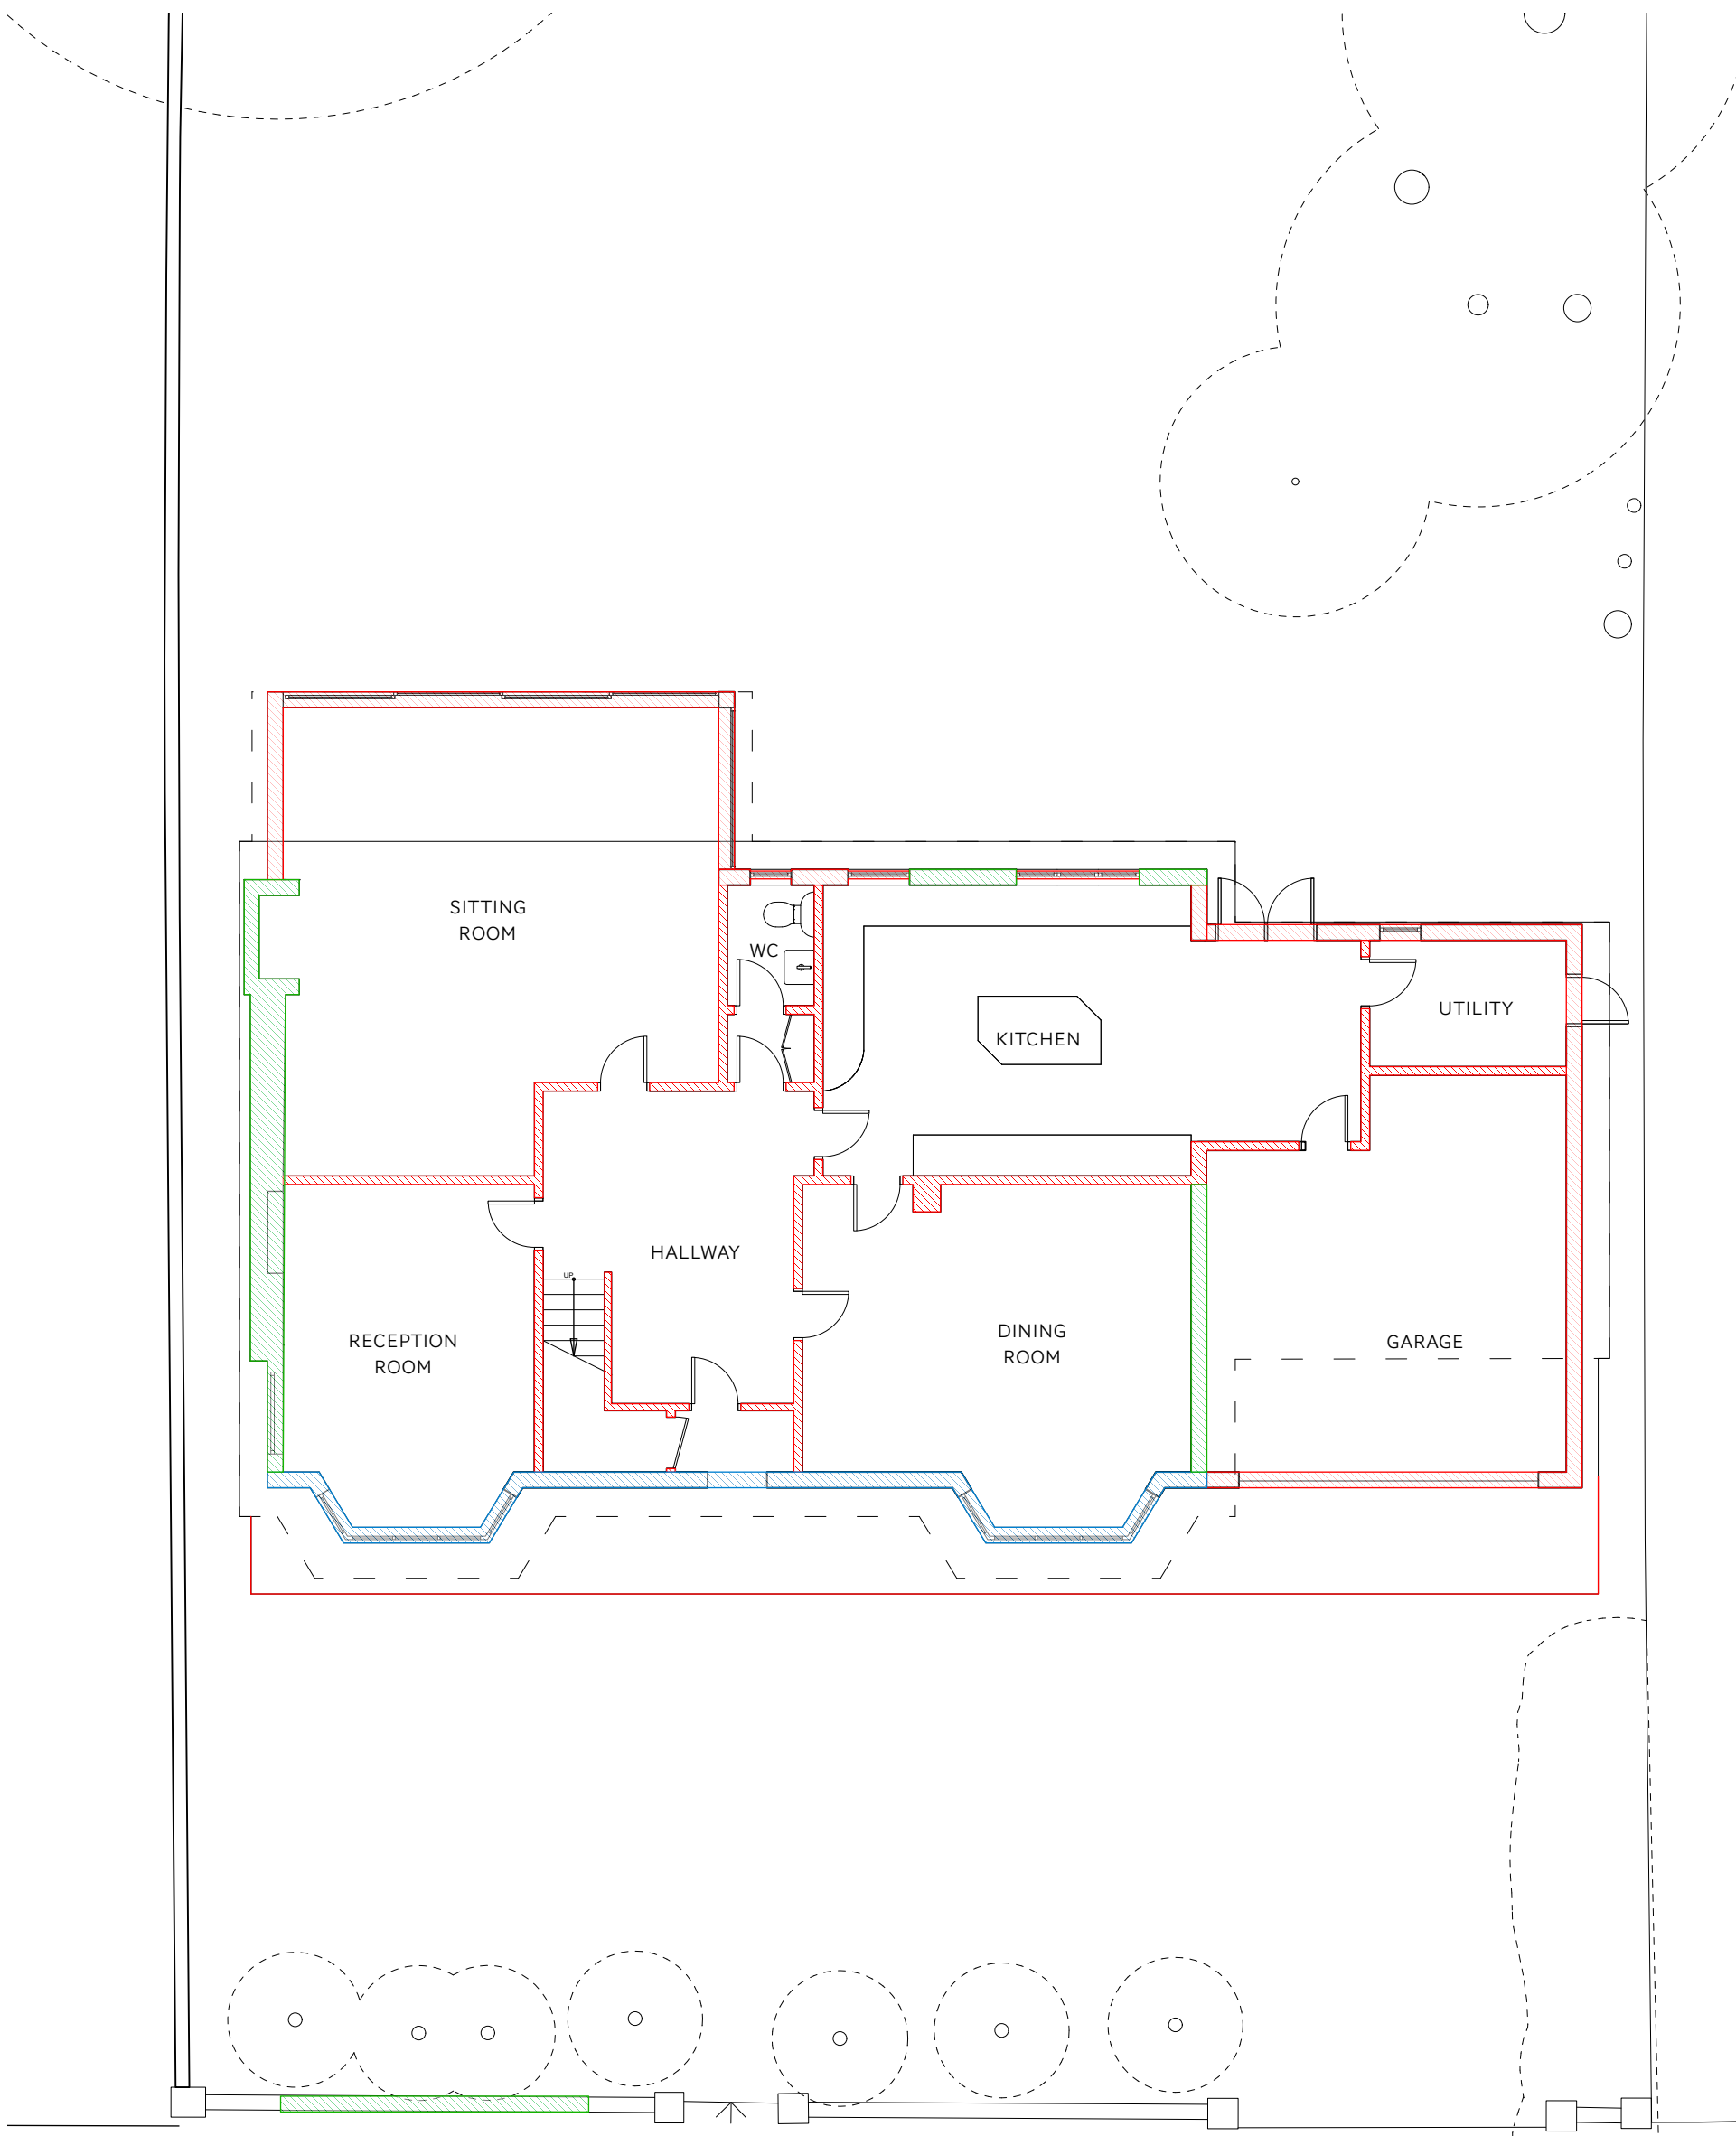

3 EXISTING GROUND FLOOR PLAN
Scale: 1:100

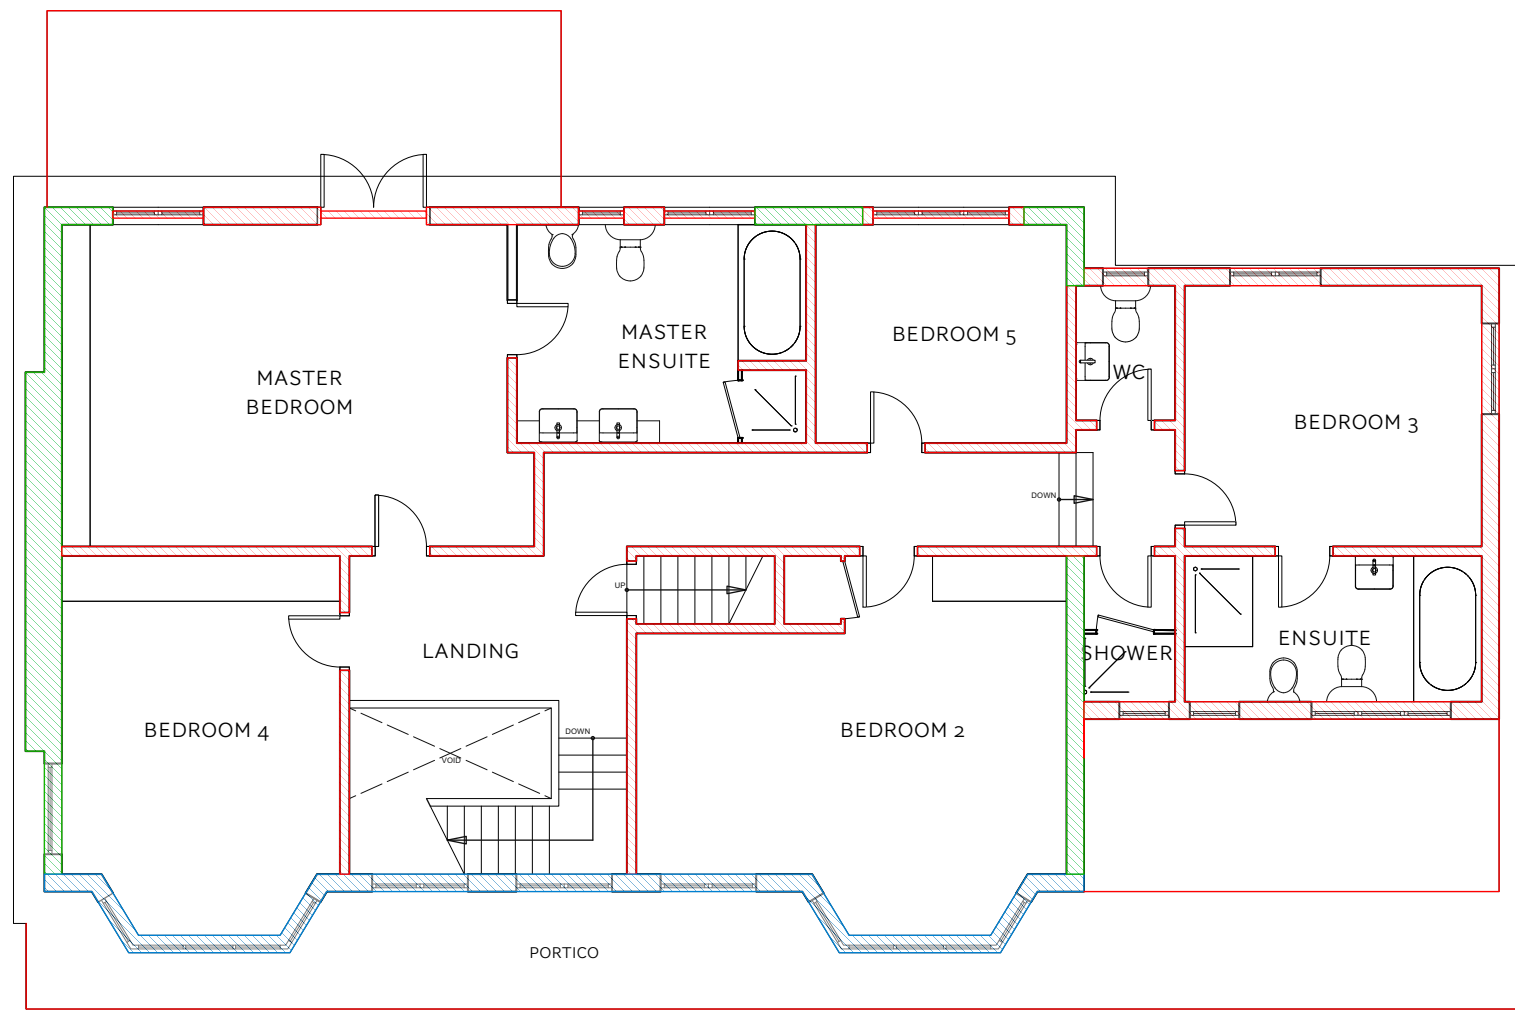

4 EXISTING FIRST FLOOR PLAN
Scale: 1:100

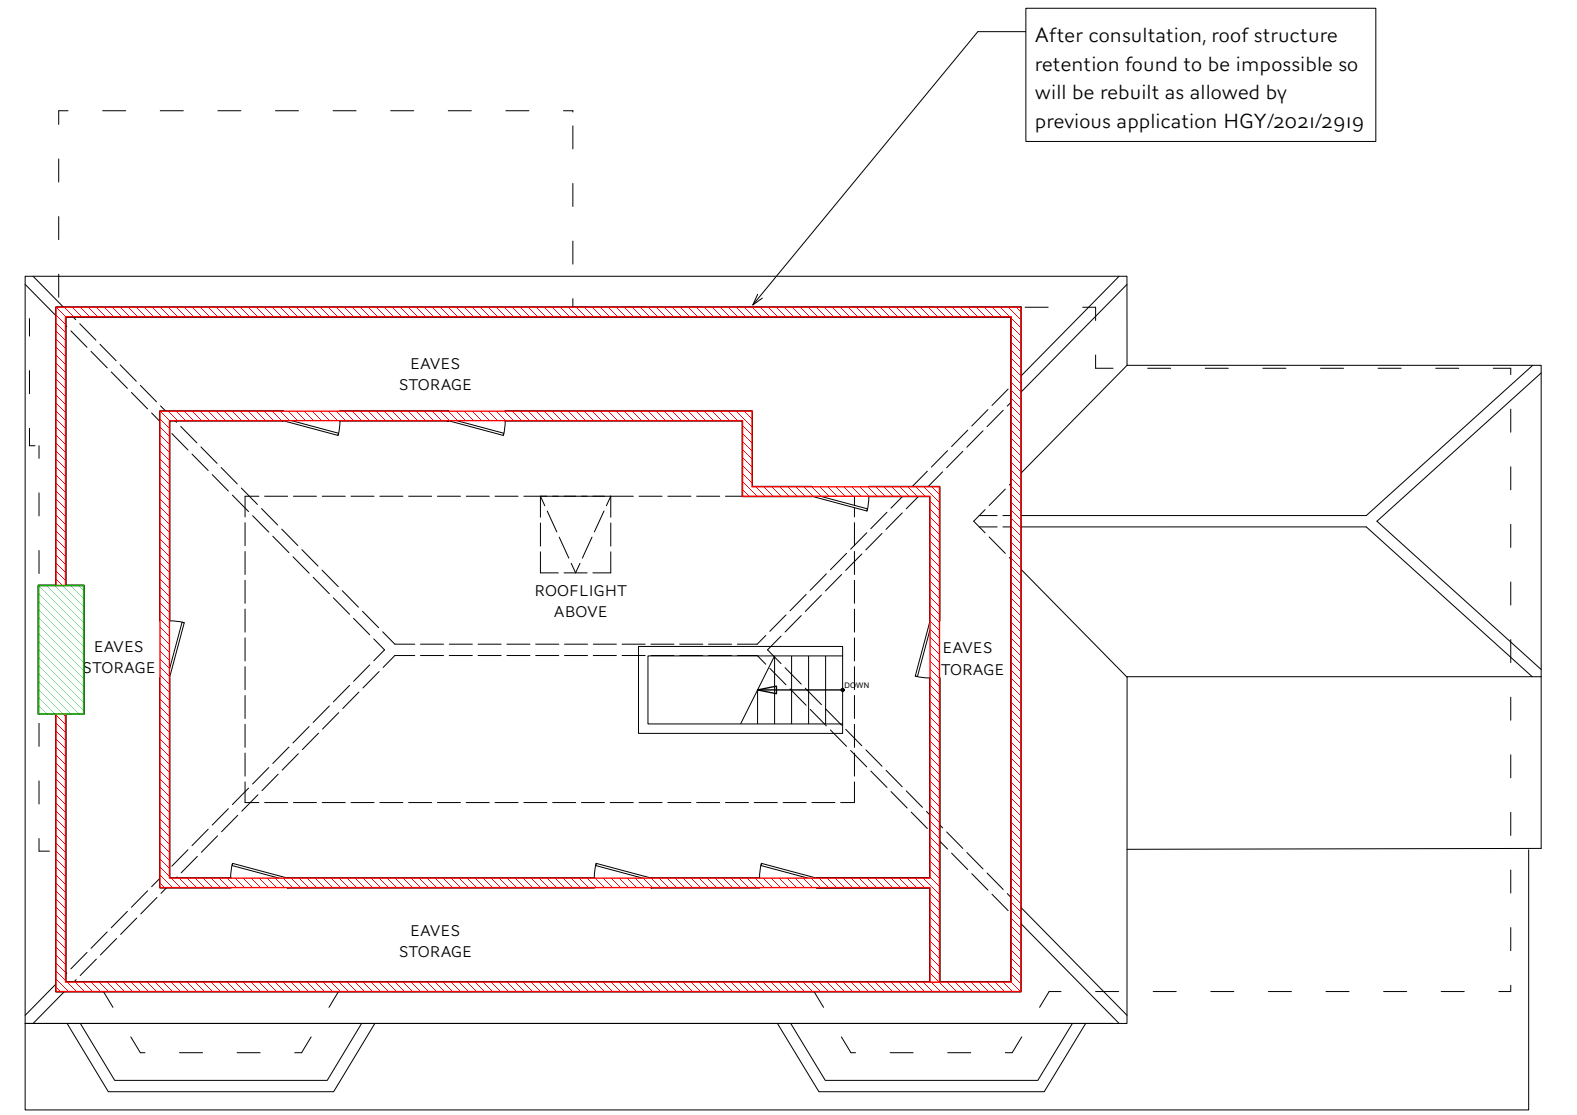

5 EXISTING SECOND FLOOR PLAN
Scale: 1:100