




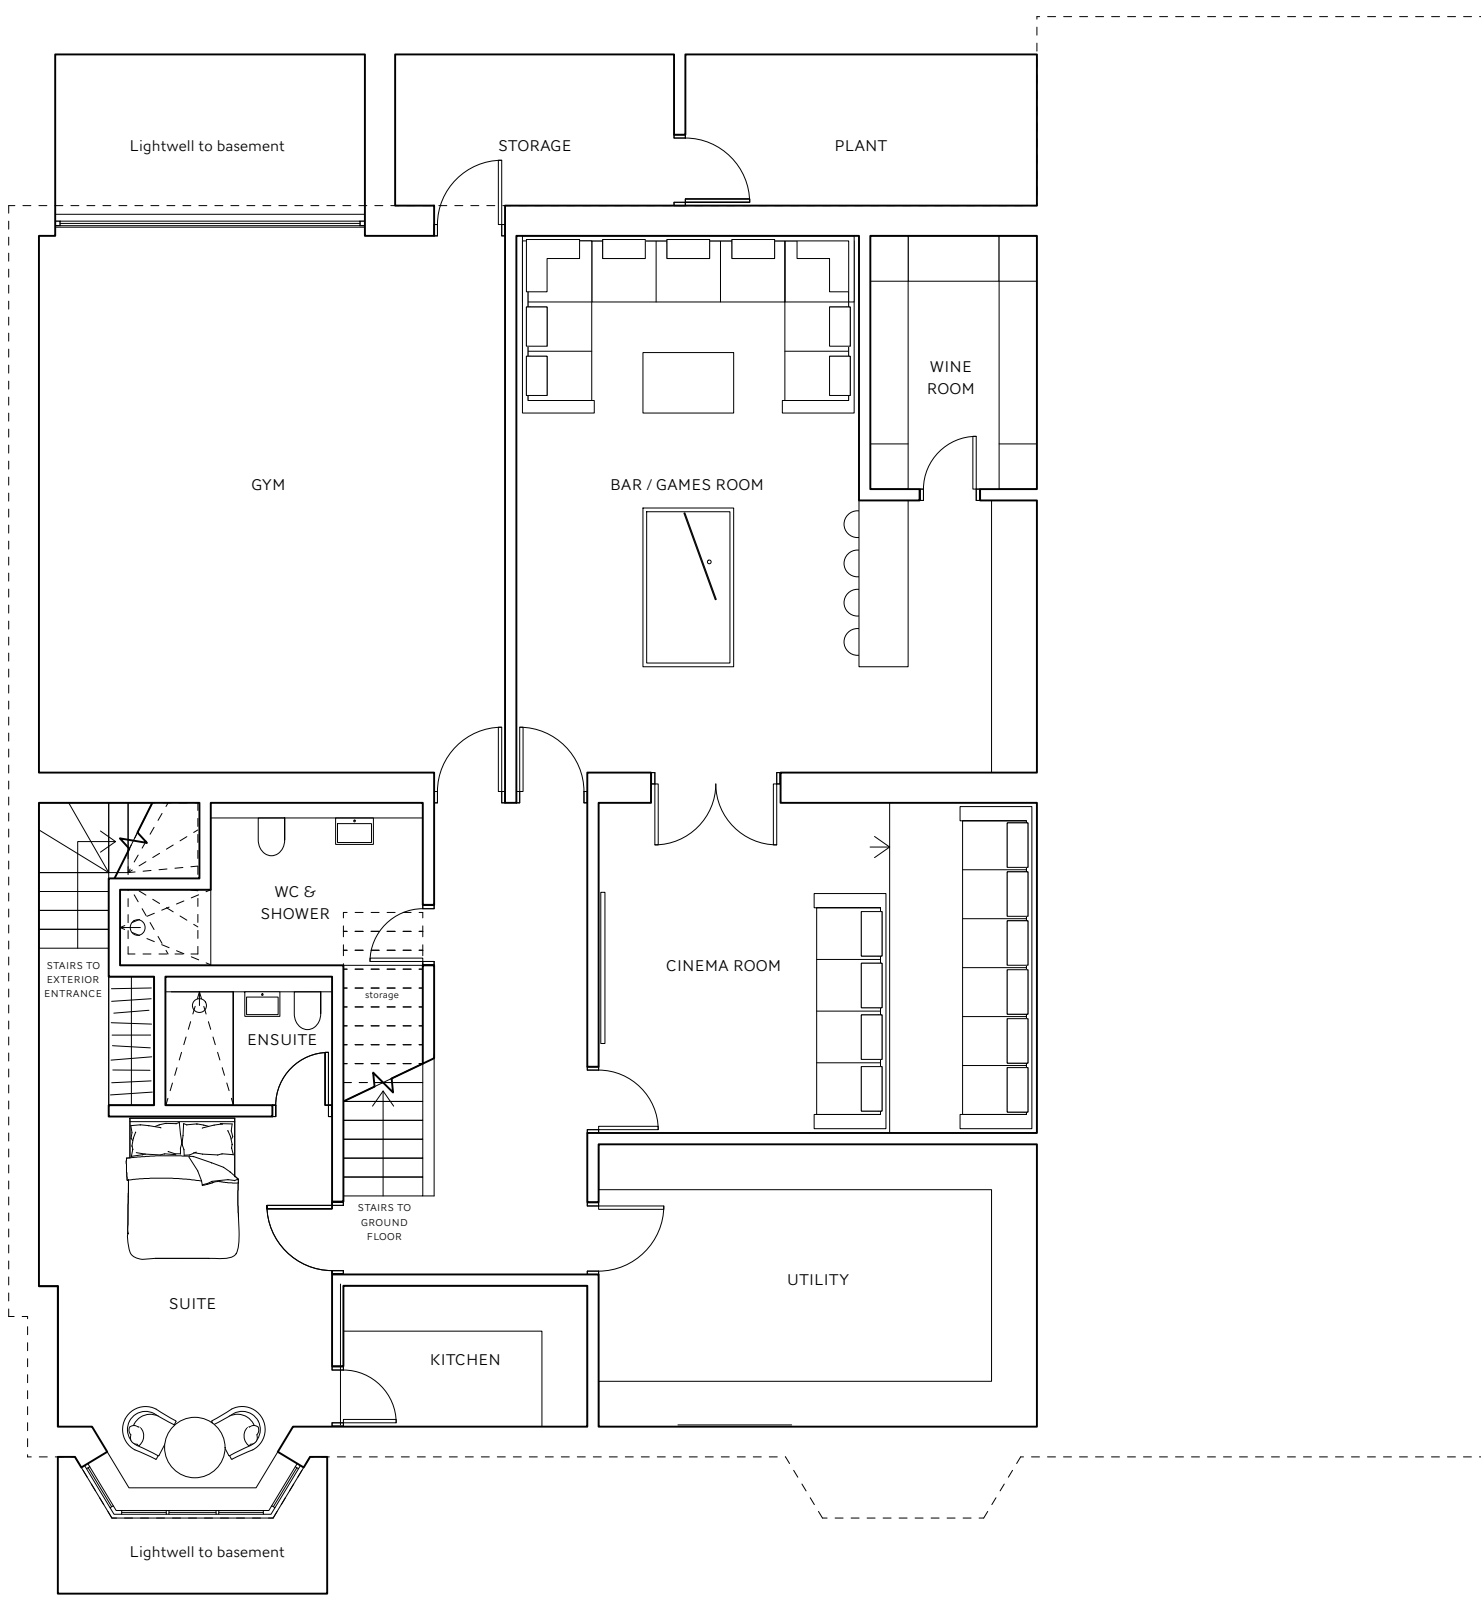


1 PROPOSED BASEMENT PLAN
Scale: 1:100

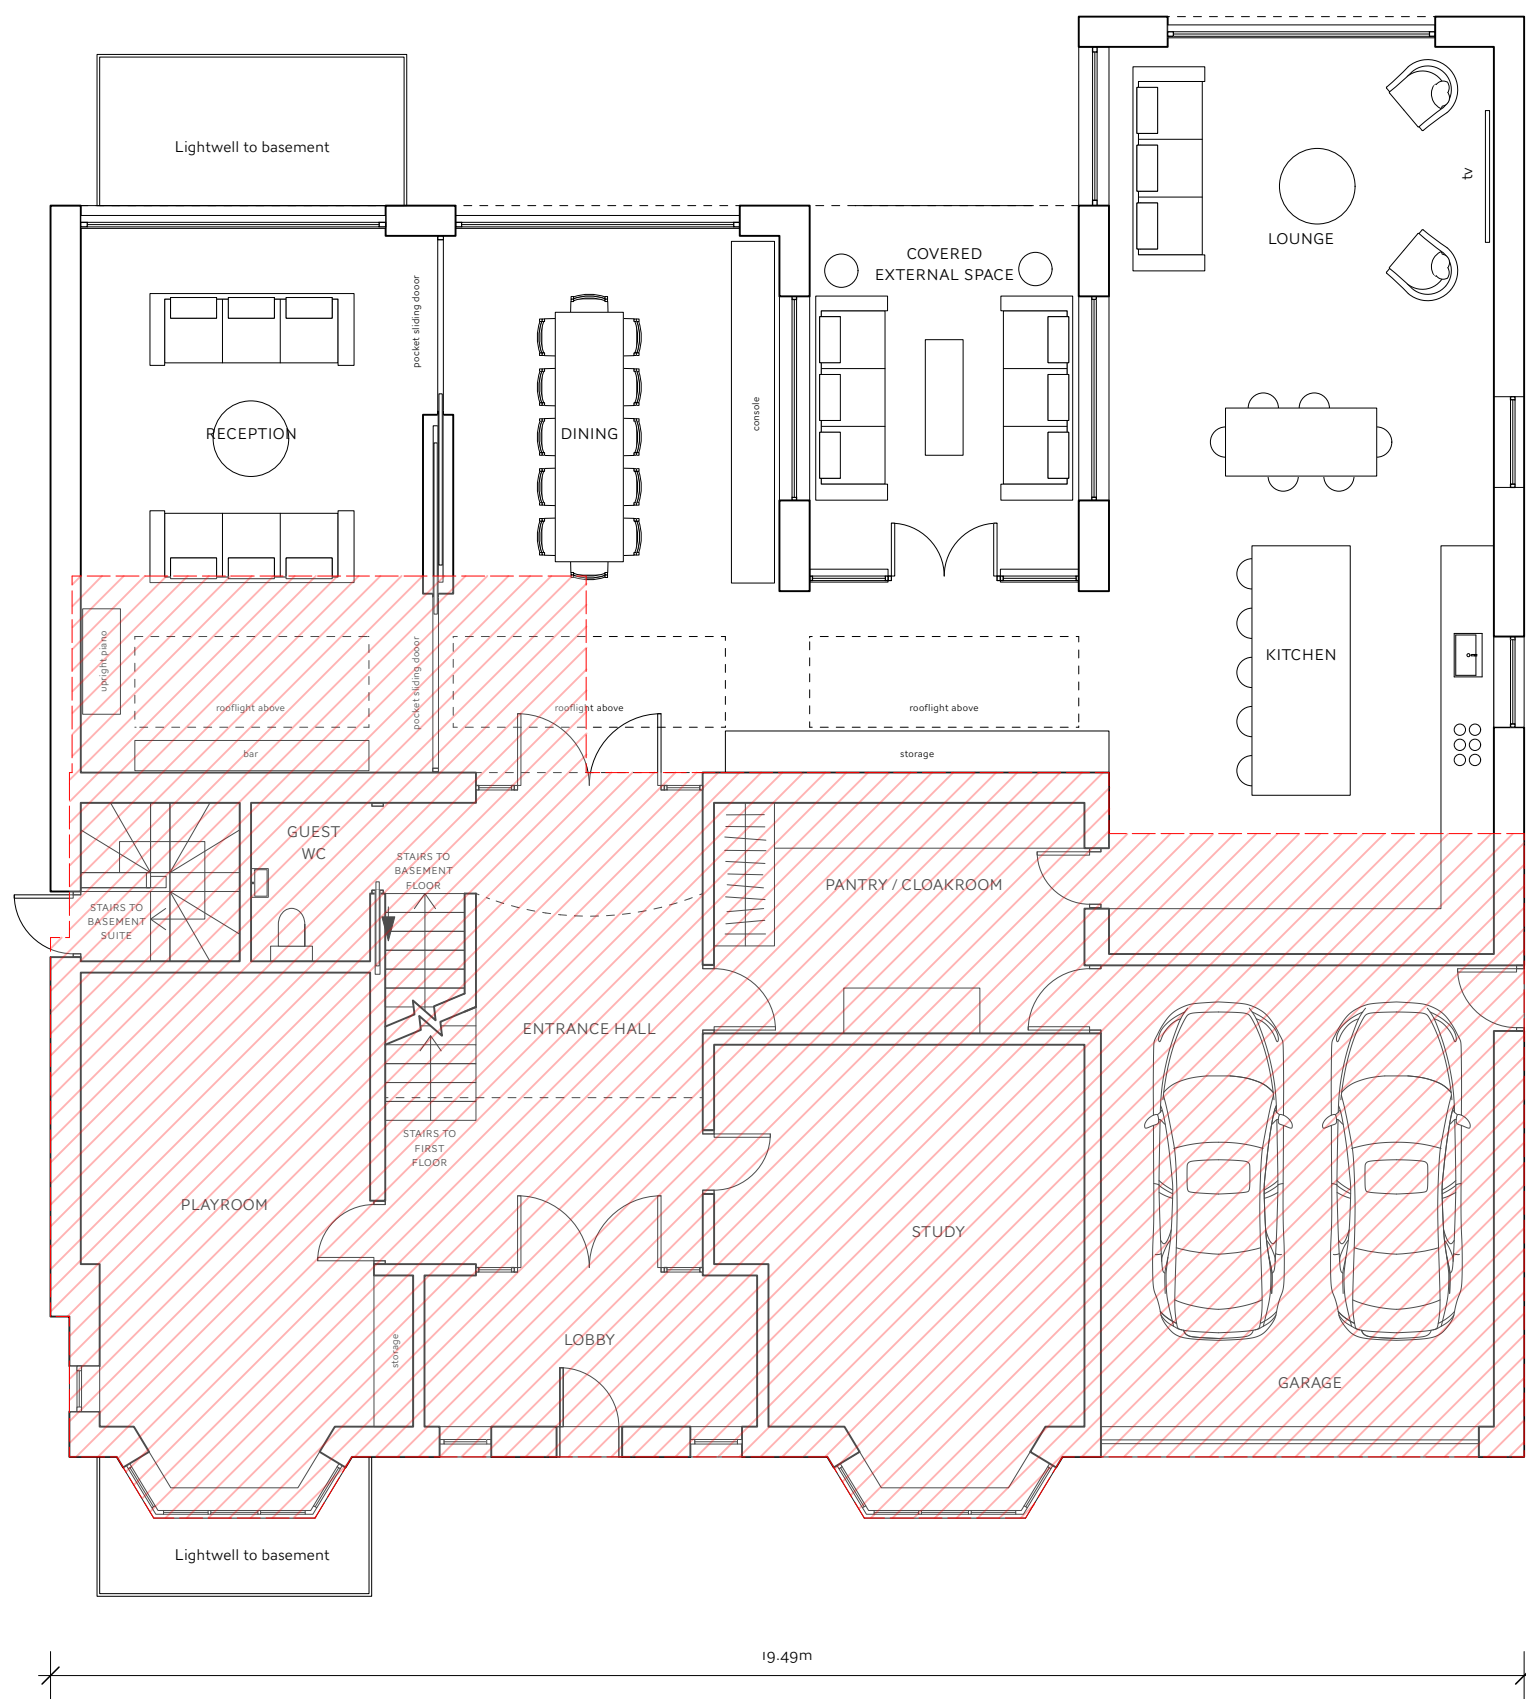


2 PROPOSED GROUND FLOOR PLAN
Scale: 1:100

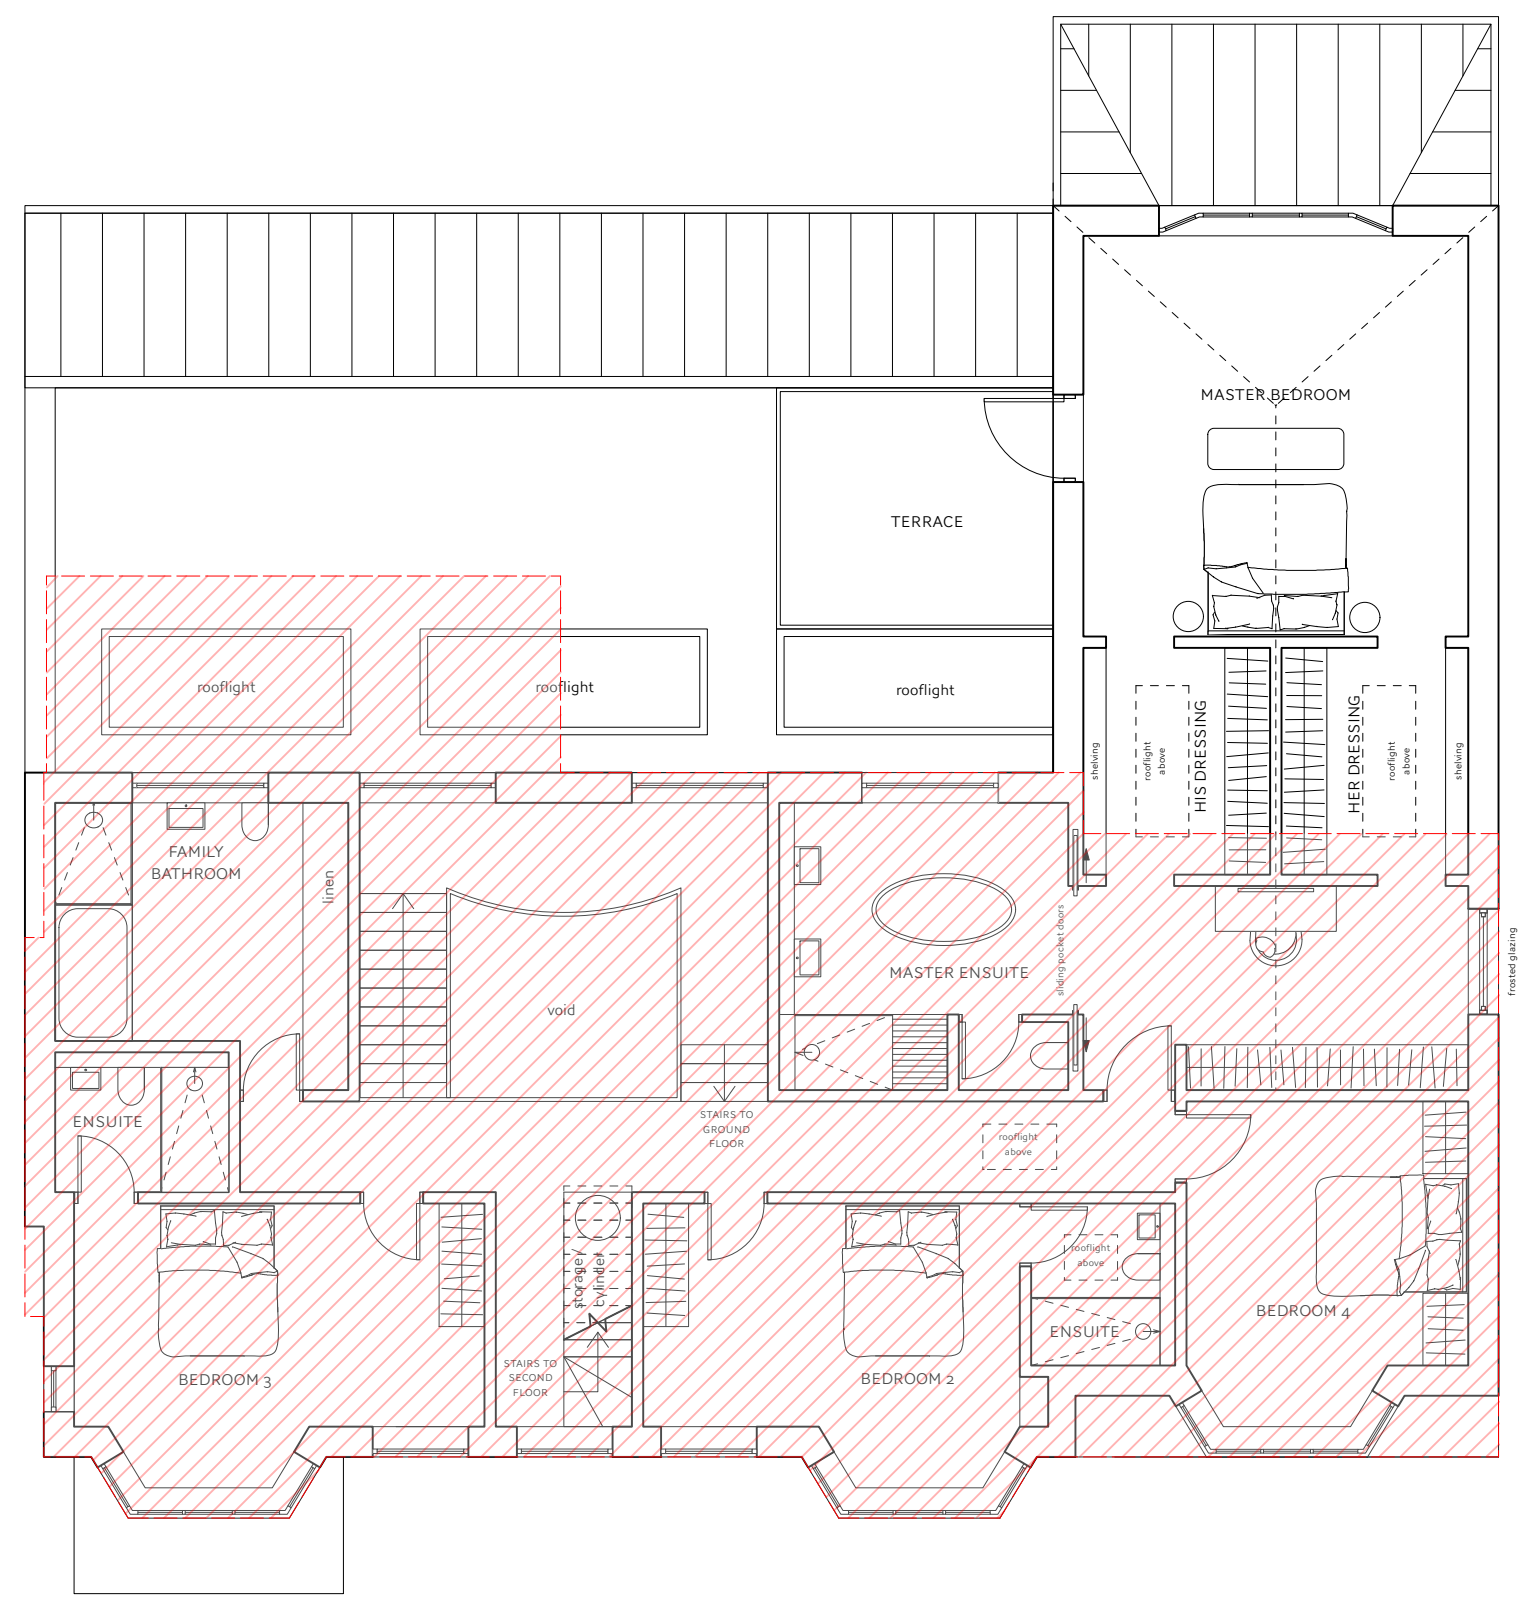

3 PROPOSED FIRST FLOOR PLAN
Scale: 1:100

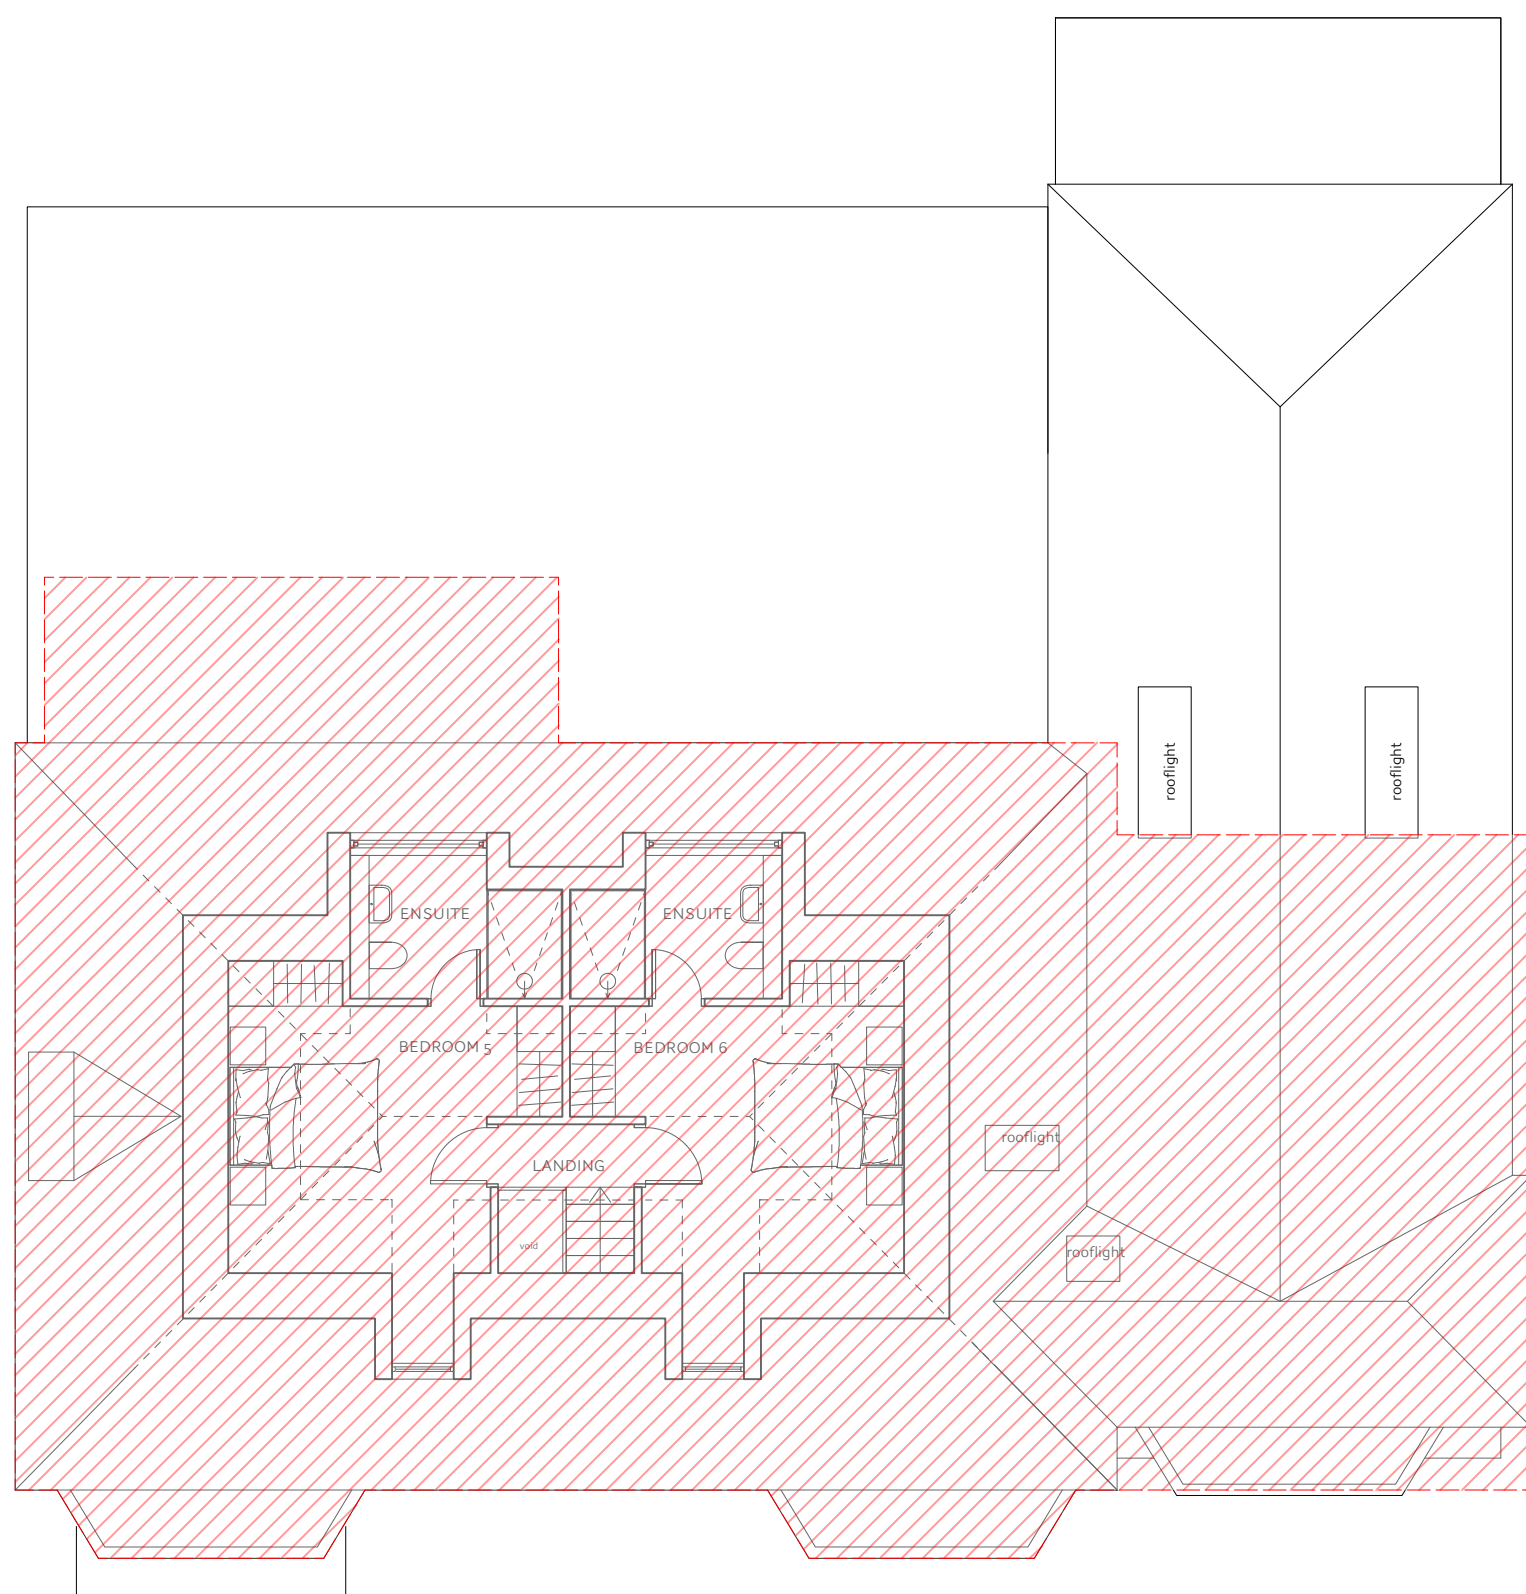


4 PROPOSED SECOND FLOOR PLAN
Scale: 1:100

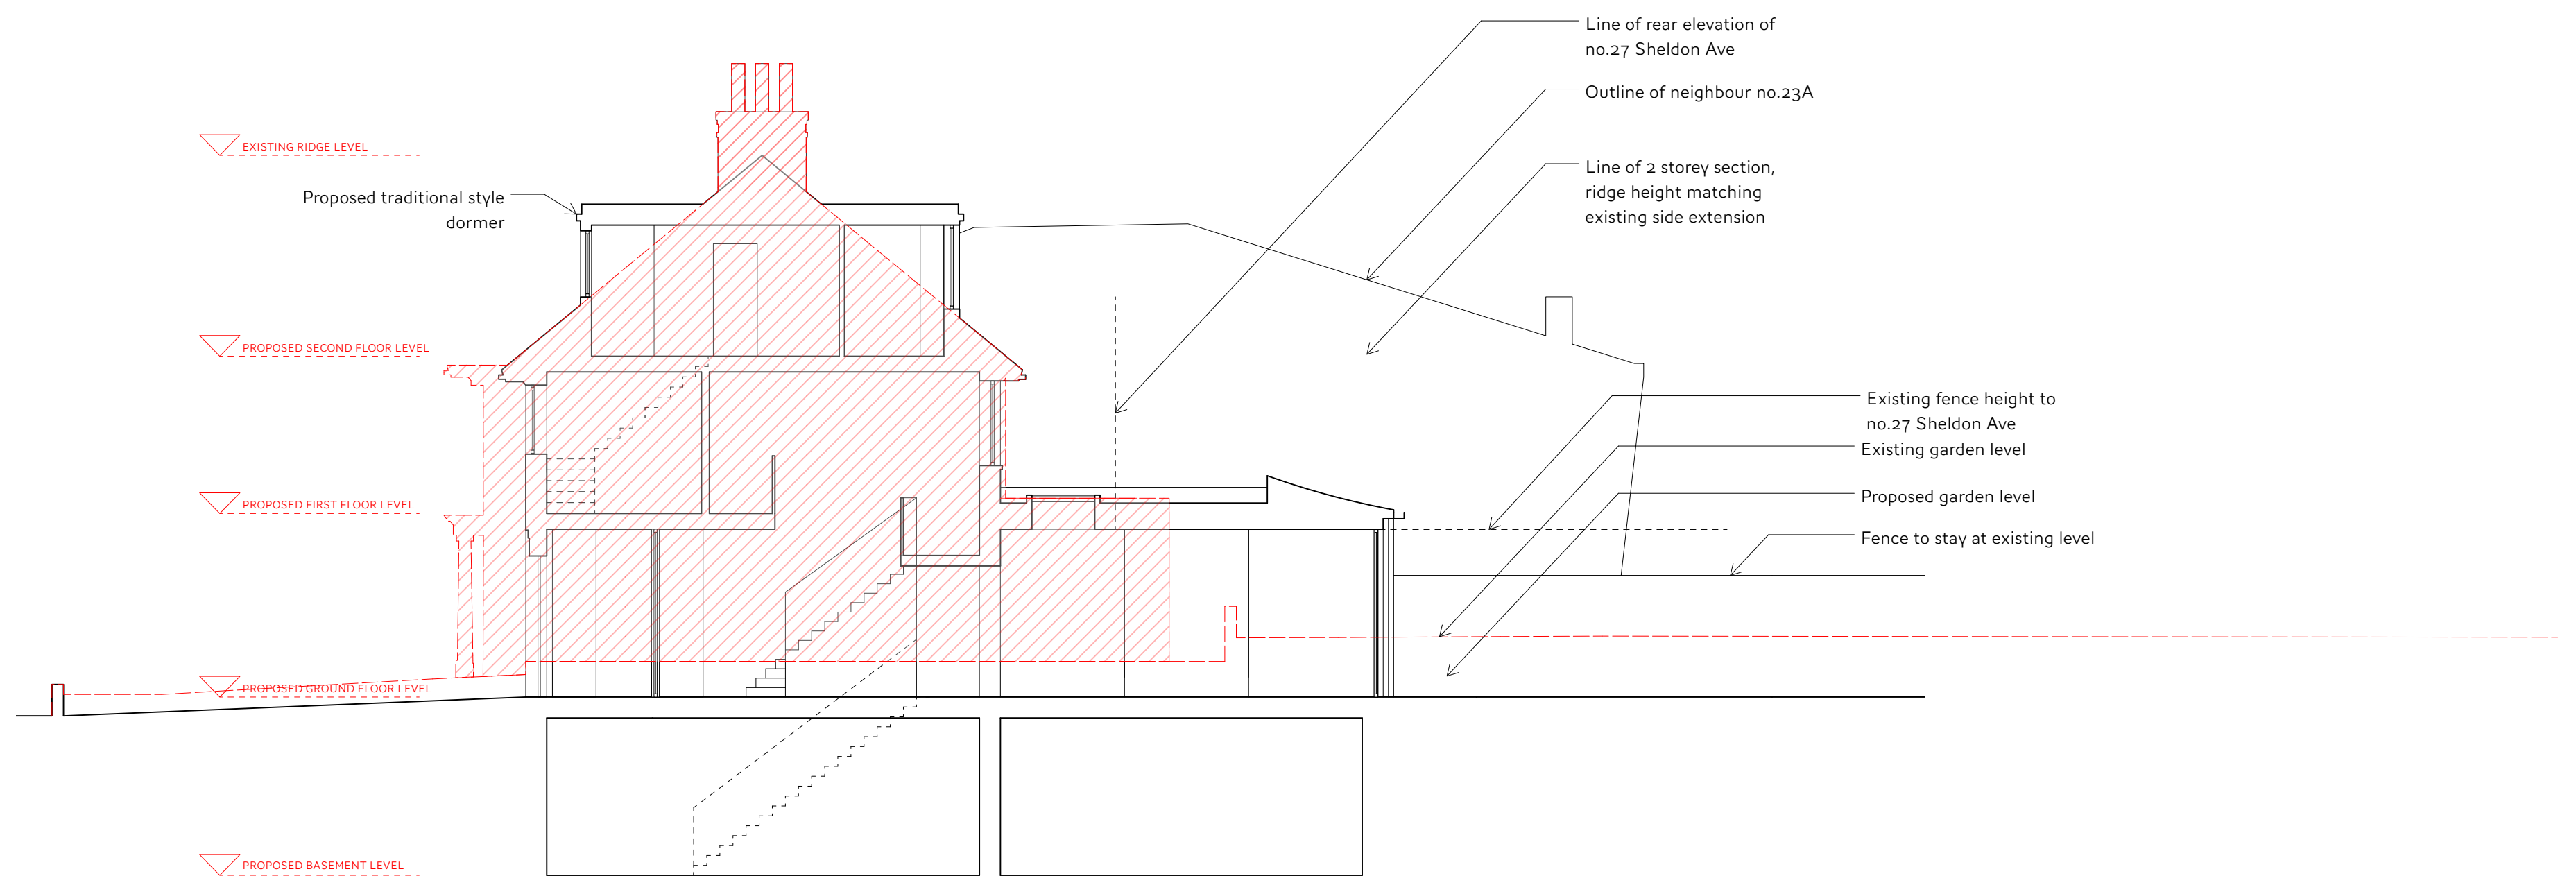

5 SECTION A THROUGH GARDEN ROOM AND BED 4
Scale: 1:100

EXISTING HOUSE

NO.	DESCRIPTION	DATE

 

DO NOT SCALE FROM THIS DRAWING

All measurements given are indicative, on site dimensions must be determined prior to the purchaser manufacture of any components. All discrepancies between indicative dimensions given and those measured on site to be brought to architect's attention.

CASSION CASTLE ARCHITECTS		
Project: 25 SHELDON AVENUE, N6 4JS		
DrG.No: 2208/Ph00	Rev: -	Date: 09/01/2023
Title: PROPOSED PLANS AND SECTION		Scale: 1:100 @ A1