




1 (b) EXISTING FRONT ELEVATION
Scale: 1:100

23 SHELDON AVENUE

25 SHELDON AVENUE

27 SHELDON AVENUE

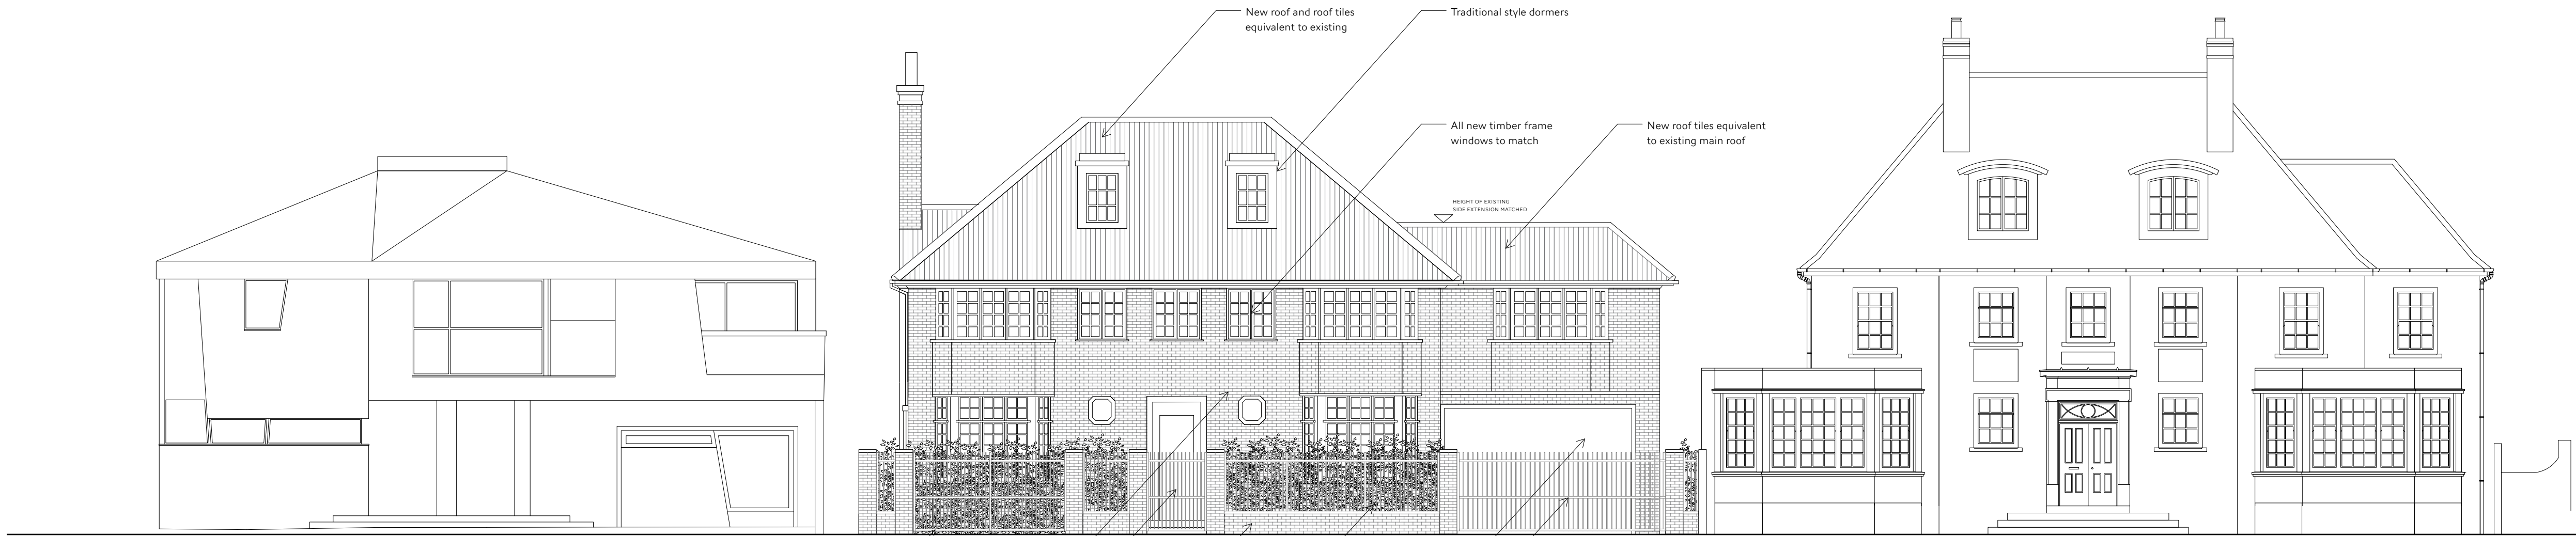

1 (b) PROPOSED FRONT ELEVATION
Scale: 1:100

23 SHELDON AVENUE

25 SHELDON AVENUE

27 SHELDON AVENUE

no.	details	date



DO NOT SCALE FROM THIS DRAWING

All measurements given are indicative, on site dimensions must be determined prior to the purchaser manufacture of any components. All discrepancies between indicative dimensions given and those measured on site to be brought to architect's attention.

CASSION CASTLE ARCHITECTS

10 Old Dairy Court, 10 Church Hill, London, N6 4JF
020 8838 0000
T: +44 (0)20 735 3353

Project: 25 SHELDON AVENUE, N6 4JF

Dwg No: 2208/P300 Rev: Date: 09/01/2023 Scale: 1:100 @ A1

Title: EXISTING & PROPOSED FRONT ELEVATIONS