




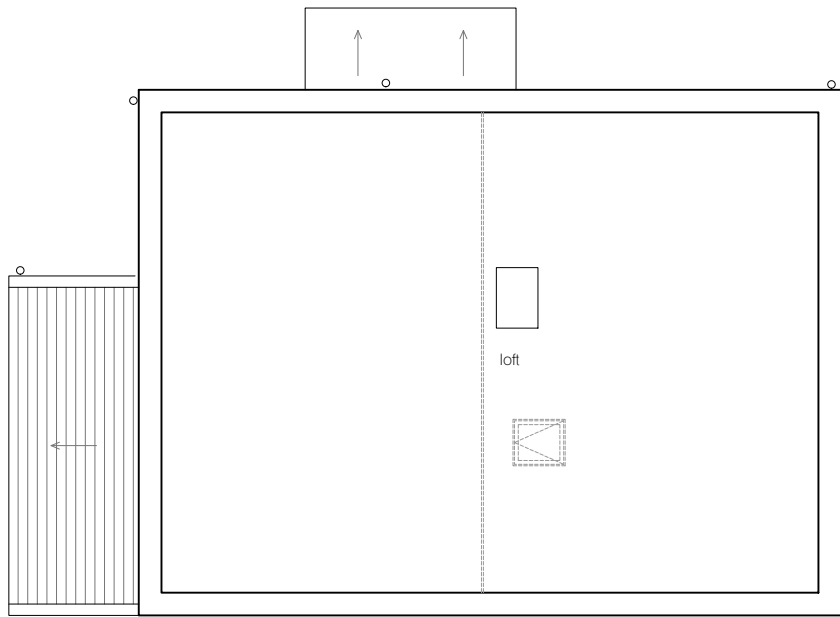


3 loft floor plan

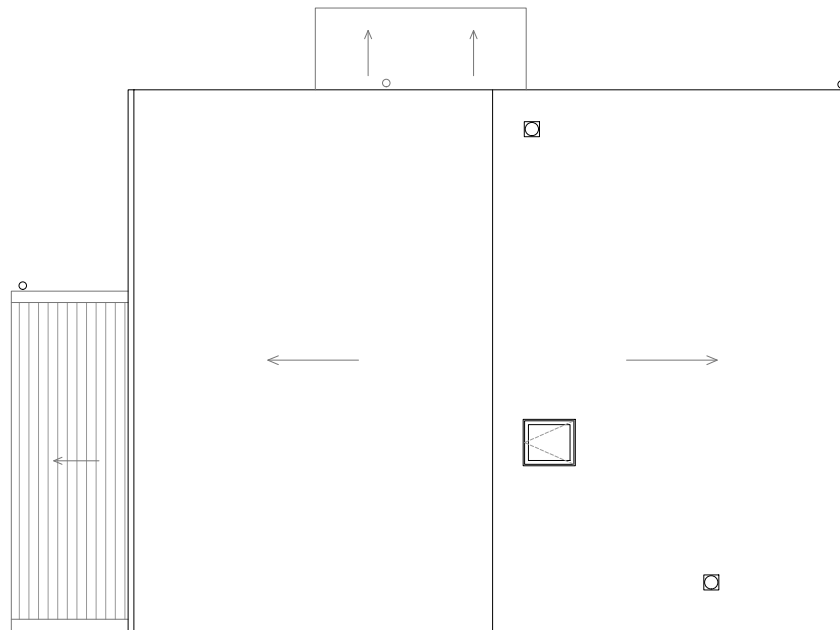


4 roof plan

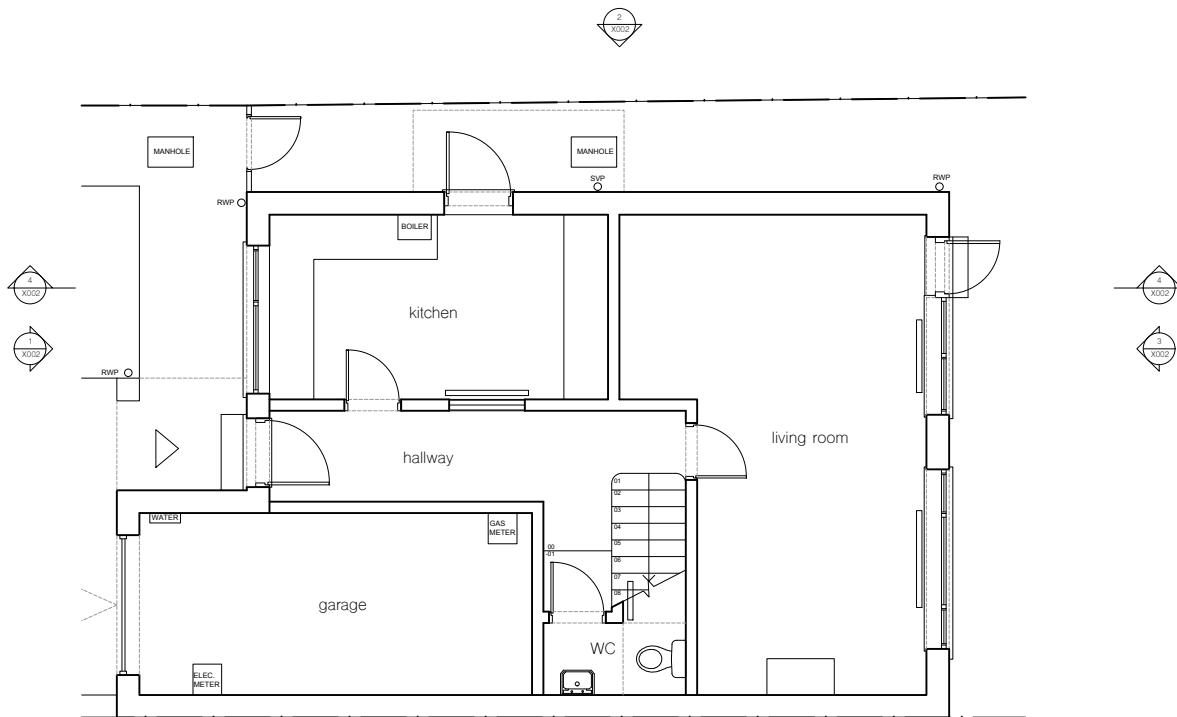

1 ground floor plan

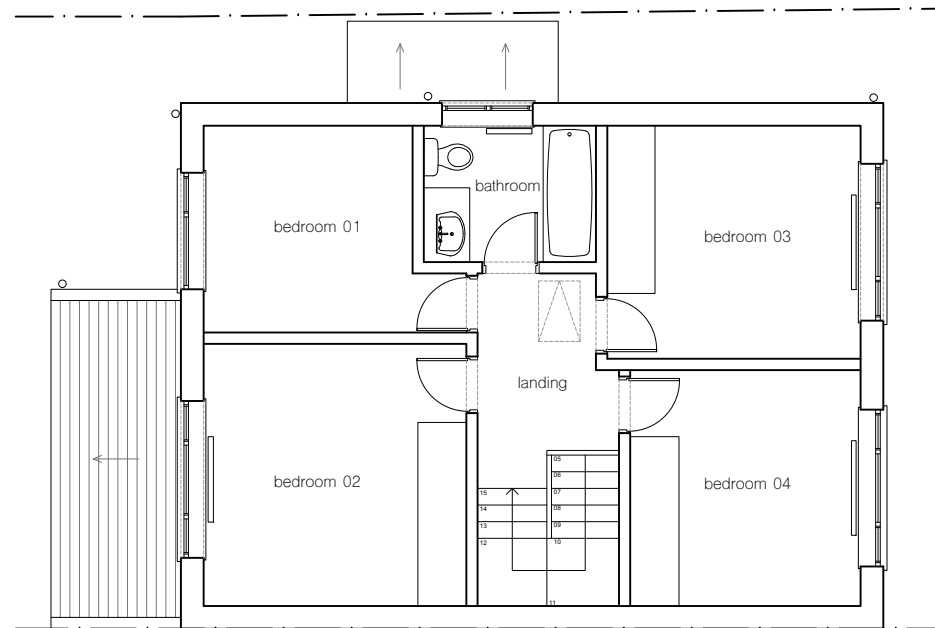

2 first floor plan

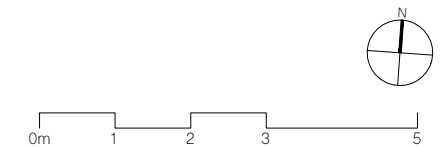

rev. date revisions

notes

project
1a Terront Road
London
N15

client
Nina Woodcroft

architect
ROAR

PLANNING

drawing title
existing plans

scale at A1 1:50 scale at A3 1:100 date 10.22

job no. 177 drawing X001 rev. -

All information subject to design development and site verification.


This drawing is the property of ROAR CR Ltd. No disclosure or copy of it may be made without written permission.




3 rear (east) elevation




1 front (west) elevation

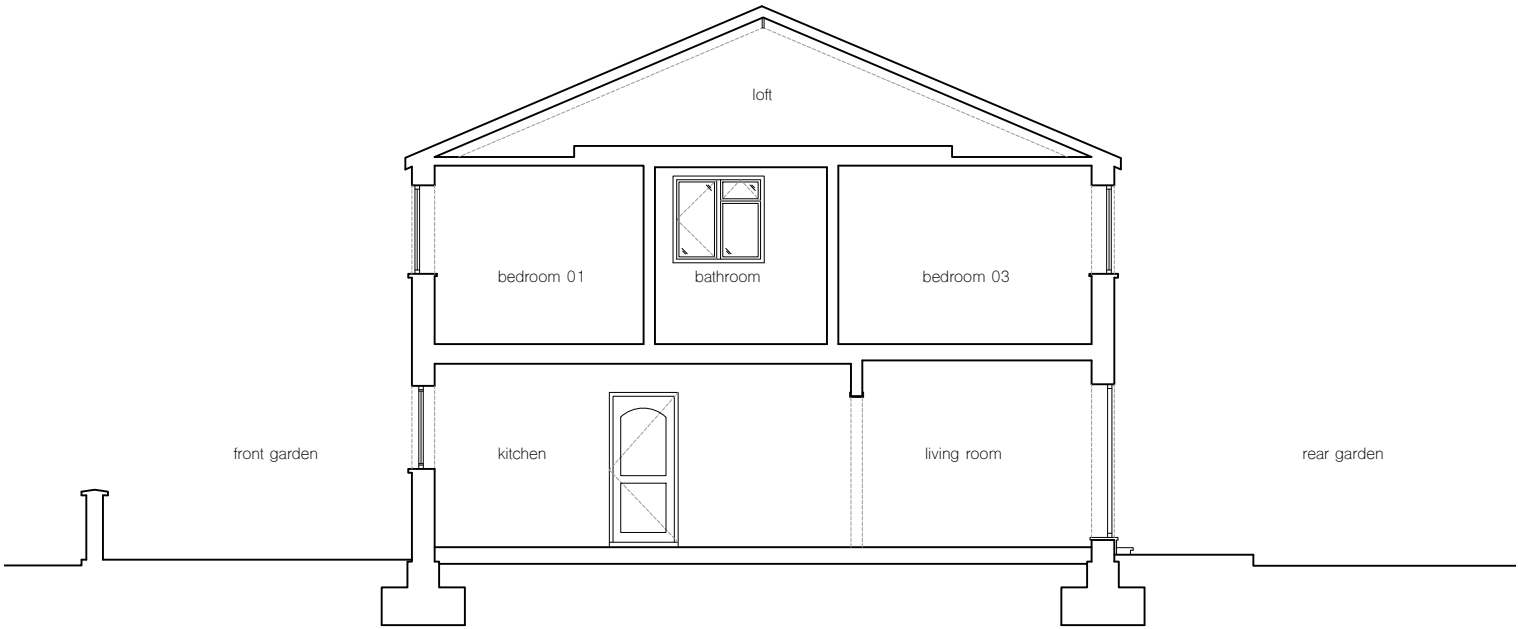

4 section AA

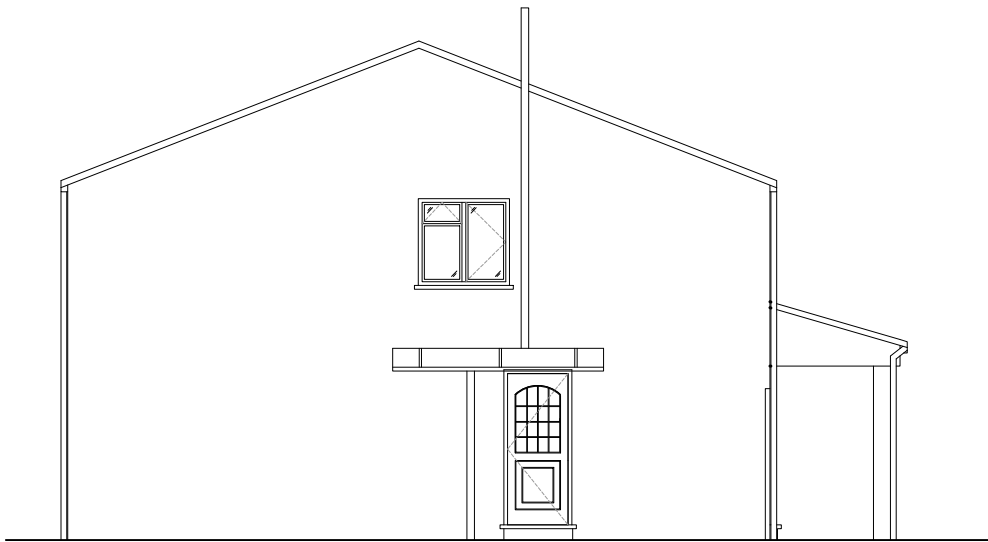

2 side (north elevation)

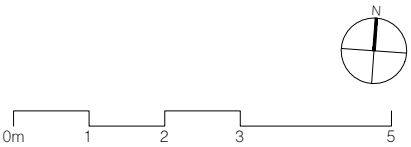

rev. date revisions

notes

project
1a Terront Road
London
N15

client
Nina Woodcroft

architect
ROAR

drawing title
existing elevations and section

scale at A1	scale at A3	date
1:50	1:100	10.22
job no.	drawing	rev.
177	X002	-

All information subject to design development and site verification.

This drawing is the property of ROAR CR Ltd. No disclosure or copy of it may be made without written permission.

PLANNING