



REGULATIONS:
ALL WORK IS TO COMPLY WITH THE RELEVANT BUILDING REGULATIONS AND ALL STATUTORY NOTICES ARE TO BE GIVEN TO LOCAL AUTHORITY AT THE APPROPRIATE STAGES.
ALL CONTRACTORS ARE TO VISIT SITE TO ACQUAINT THEMSELVES WITH THE LAYOUT AND ACCESS TO THE SITE PRIOR TO TENDERING.

DIMENSIONS:
ALL DIMENSIONS MUST BE CHECKED ON SITE PRIOR TO WORK COMMENCING. VARIATIONS IN SQUARENESS, DEPTH OF PLASTER ETC, MUST BE CHECKED FOR. WHEN NEW WALLS ARE SHOWN AS ALIGNED WITH EXISTING WALLS, THIS MUST BE CHECKED BY PHYSICAL REMOVAL OF BRICKWORK AND/OR PLASTER TO ESTABLISH THE ACTUAL POSITION OF THE WALL BEING ATTACHED TO.


ALL DIMENSIONS TO BE CHECKED ON THE DRAWING AND ON THE SITE BY THE NOMINATED CONTRACTOR ALL DISCREPANCIES ARE TO BE NOTIFIED TO THE CLIENT.

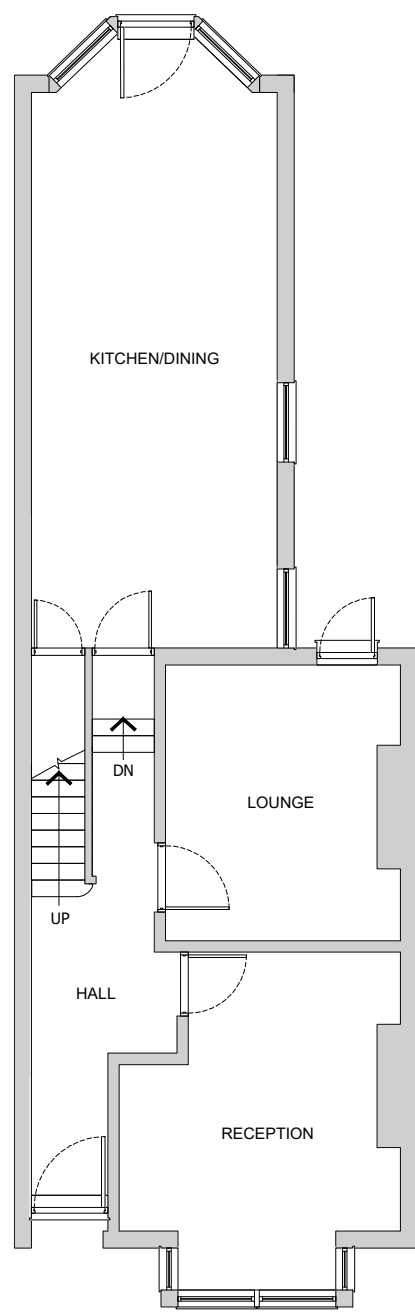


EXISTING GROUND FLOOR PLAN

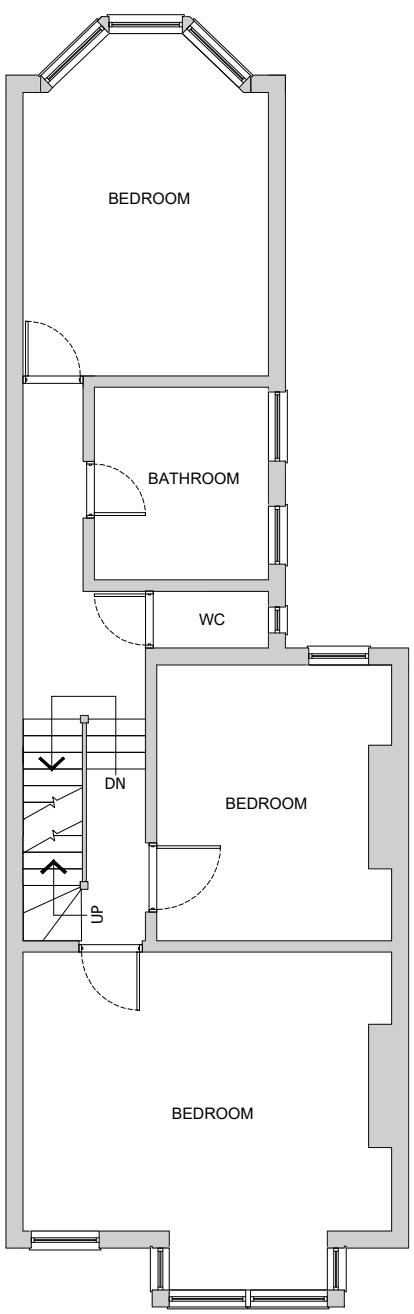

EXISTING FIRST FLOOR PLAN

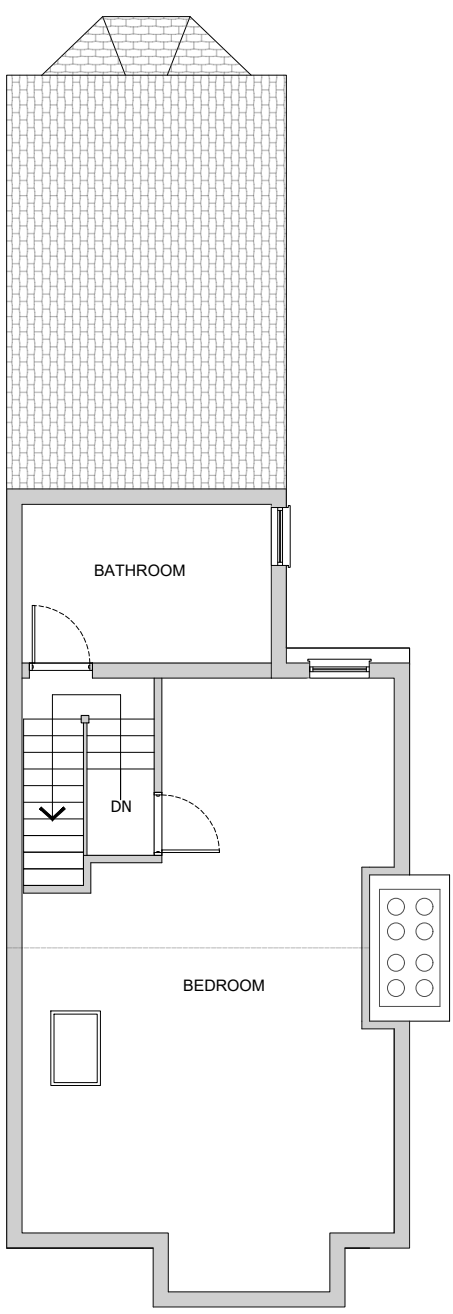

EXISTING LOFT PLAN

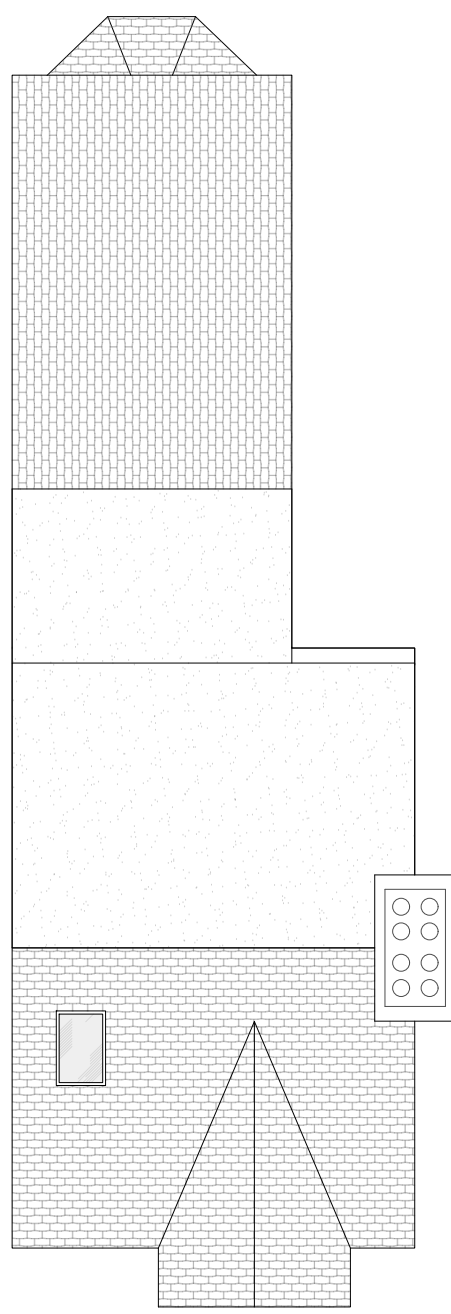

EXISTING ROOF PLAN




EXISTING FRONT ELEVATION



EXISTING REAR ELEVATION



EXISTING SIDE ELEVATION

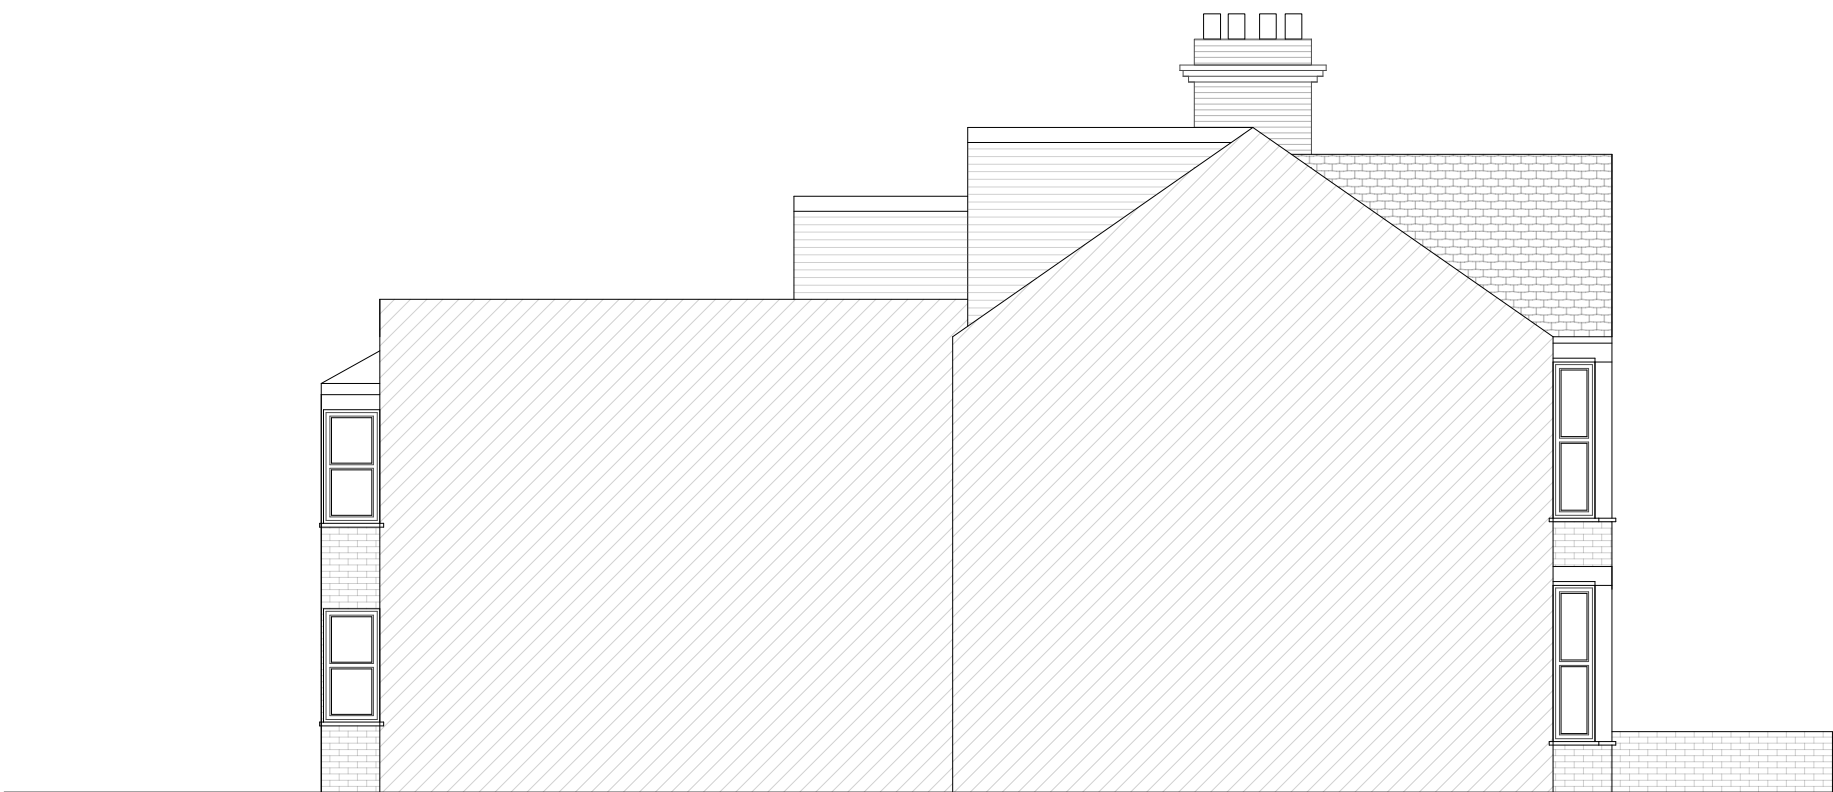

EXISTING SIDE ELEVATION



Simple-Build
29 Hornbeam Close
Ilford
IG1 2SR
Tel: 07946087389
Email: info@simple-build.co.uk

CLIENT: Mohammed Uddin

ENGINEERS: Simple-Build

DRAWN: AO CHECKED: MYA DATE: 11/10/22 REVISION: 1

PROJECT NAME: 25 COLERAINE ROAD
N8 0QJ

DRAWING TITLE: Existing Floor Plans & Elevations

SCALE: As shown @ A1 SHEET SIZE: A1


PROJECT NO: 706 STATUS: APPROVAL

DRAWING NO: A01


REGULATIONS:
ALL WORK IS TO COMPLY WITH THE RELEVANT BUILDING REGULATIONS AND ALL STATUTORY NOTICES ARE TO BE GIVEN TO LOCAL AUTHORITY AT THE APPROPRIATE STAGES.
ALL CONTRACTORS ARE TO VISIT SITE TO ACQUAINT THEMSELVES WITH THE LAYOUT AND ACCESS TO THE SITE PRIOR TO TENDERING.

DIMENSIONS:
ALL DIMENSIONS MUST BE CHECKED ON SITE PRIOR TO WORK COMMENCING. VARIATIONS IN SQUARENESS, DEPTH OF PLASTER ETC., MUST BE CHECKED FOR. WHEN NEW WALLS ARE SHOWN AS ALIGNED WITH EXISTING WALLS, THIS MUST BE CHECKED BY PHYSICAL REMOVAL OF BRICKWORK AND/OR PLASTER TO ESTABLISH THE ACTUAL POSITION OF THE WALL BEING ATTACHED TO.


ALL DIMENSIONS TO BE CHECKED ON THE DRAWING AND ON THE SITE BY THE NOMINATED CONTRACTOR ALL DISCREPANCIES ARE TO BE NOTIFIED TO THE CLIENT.

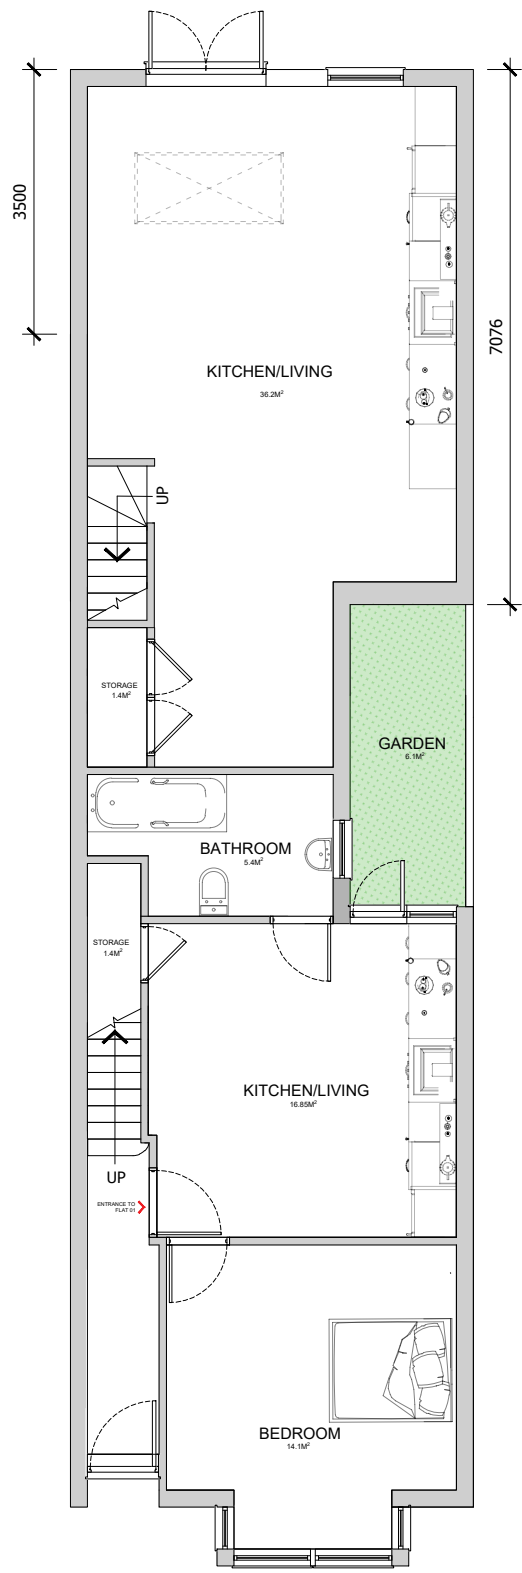


PROPOSED GROUND FLOOR PLAN

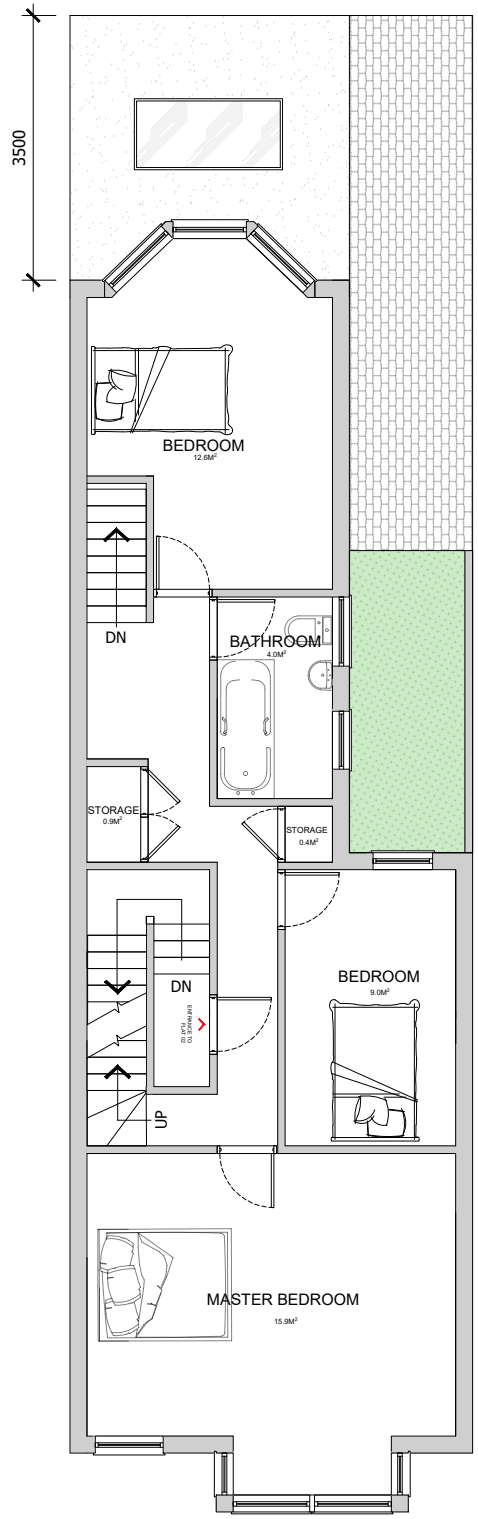

PROPOSED FIRST FLOOR PLAN

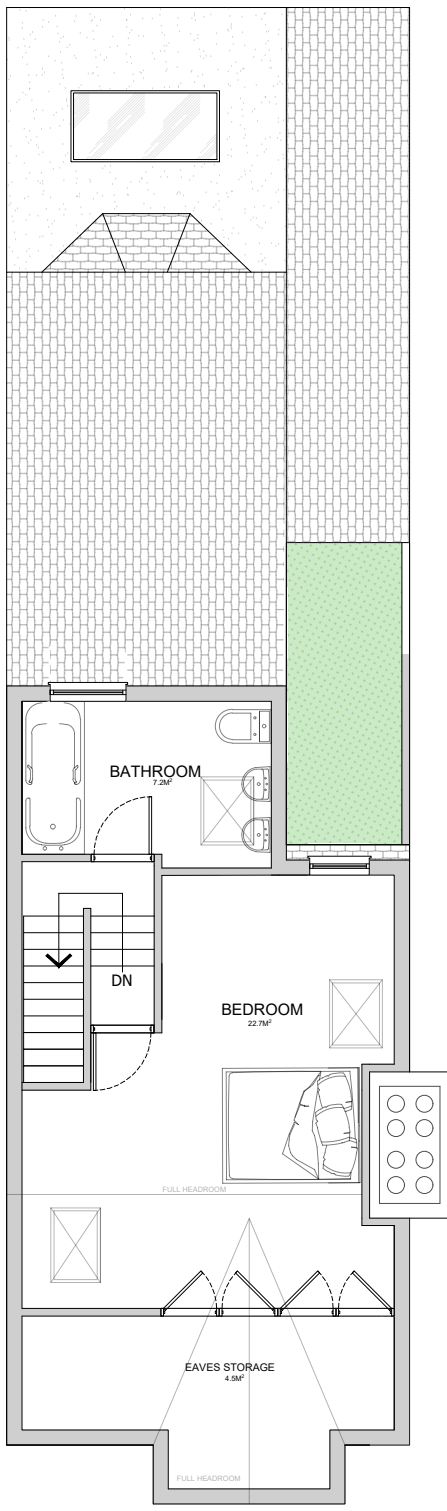

PROPOSED LOFT PLAN

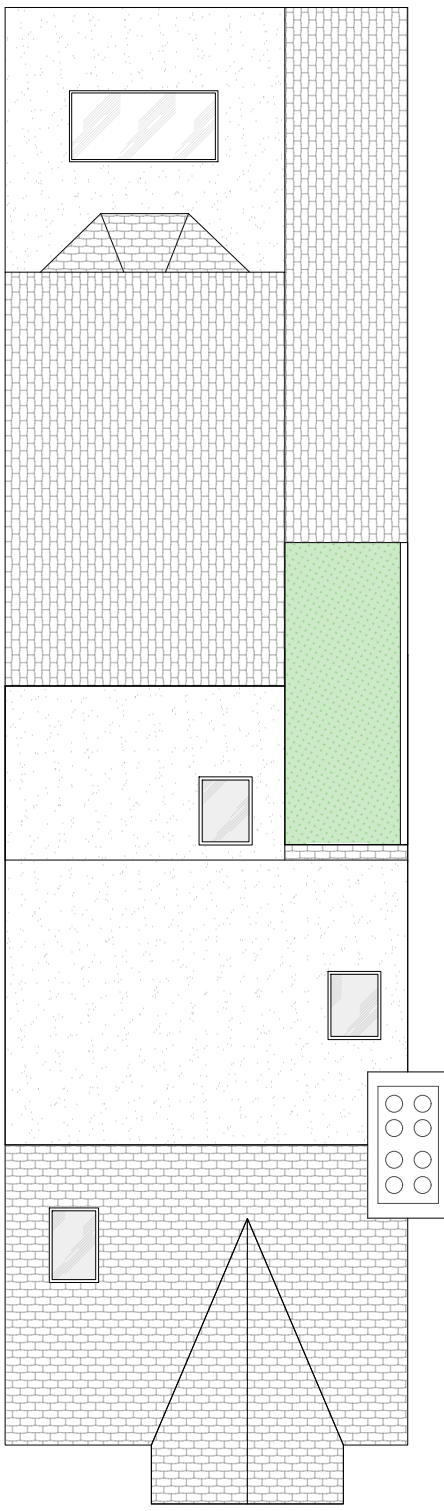

PROPOSED ROOF PLAN



Simple-Build
29 Hornbeam Close
Ilford
IG1 2SR
Tel: 07946087389
Email: info@simple-build.co.uk

CLIENT: Mohammed Uddin

ENGINEERS: Simple-Build

DRAWN: AO CHECKED: MYA DATE: 10/01/23 REVISION: 3

PROJECT NAME: 25 COLERAINE ROAD
N8 0QJ

DRAWING TITLE: Proposed Floor Plans & Elevations


SCALE: As shown @ A1 SHEET SIZE: A1

PROJECT NO: 706 STATUS: APPROVAL

DRAWING NO: A02




PROPOSED FRONT ELEVATION

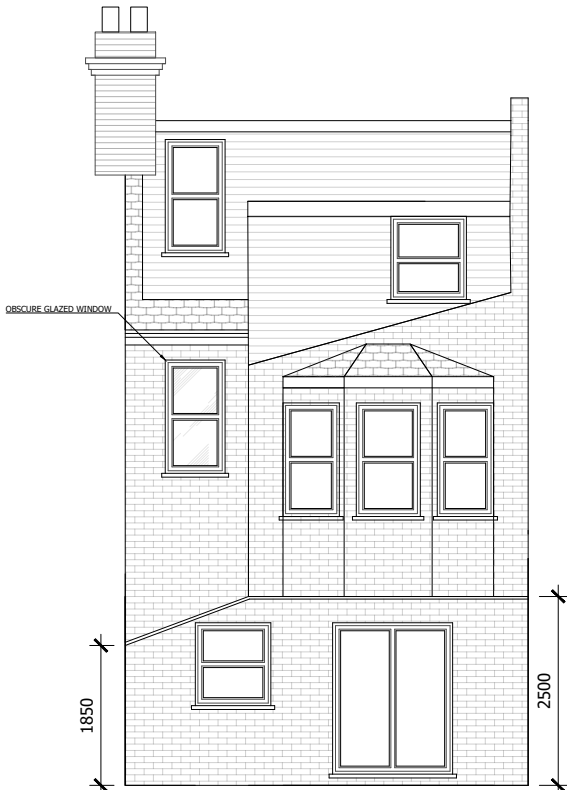

PROPOSED REAR ELEVATION



PROPOSED SIDE ELEVATION

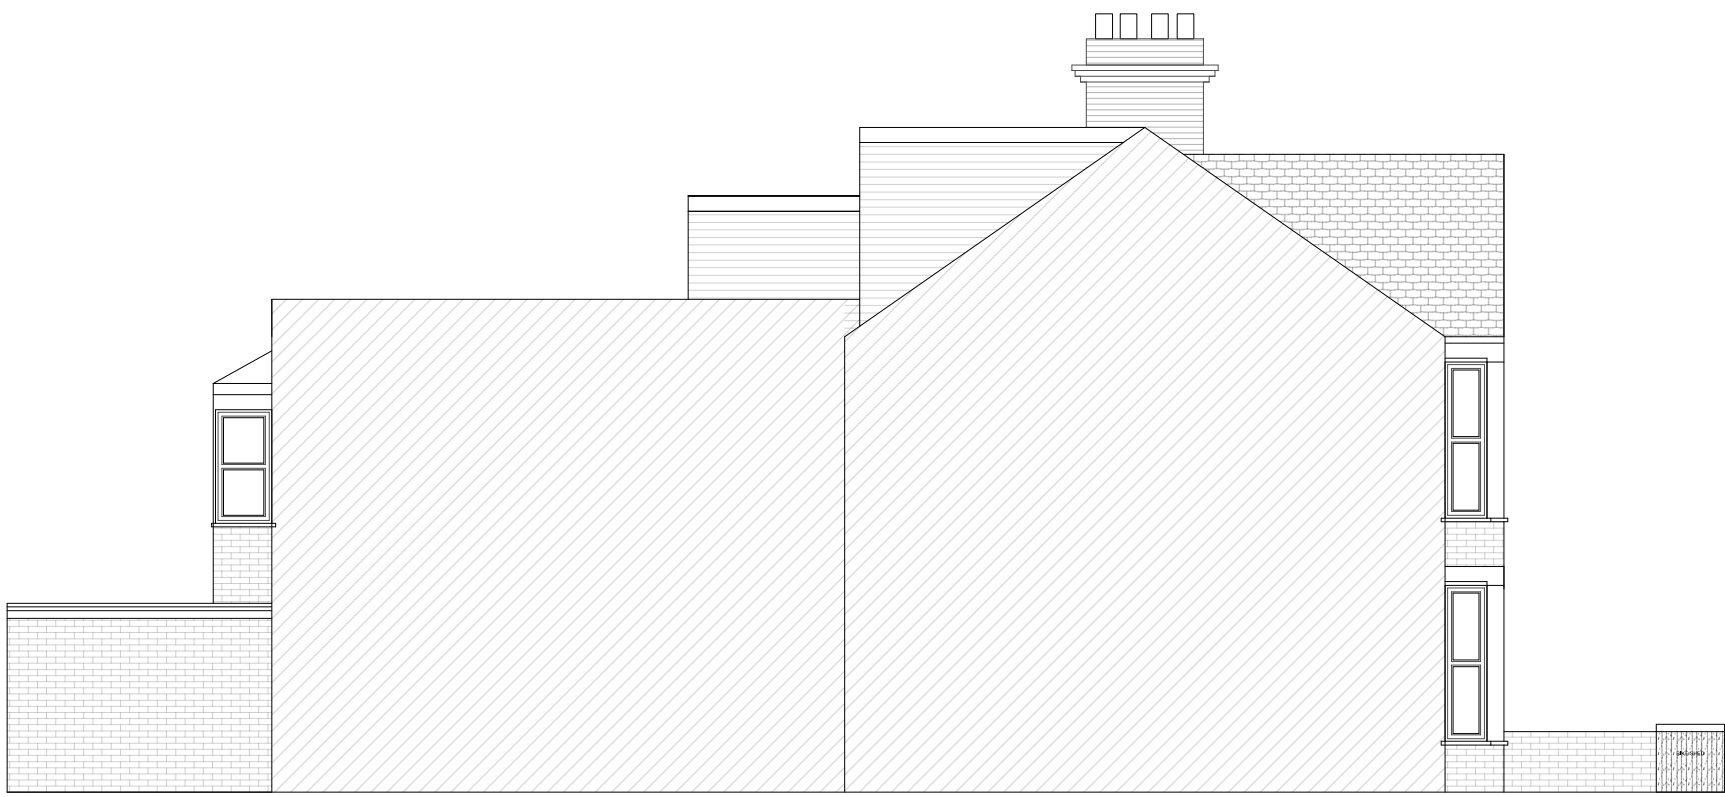


PROPOSED SIDE ELEVATION

REGULATIONS:
ALL WORK IS TO COMPLY WITH THE RELEVANT BUILDING REGULATIONS AND ALL STATUTORY NOTICES ARE TO BE GIVEN TO LOCAL AUTHORITY AT THE APPROPRIATE STAGES.
ALL CONTRACTORS ARE TO VISIT SITE TO ACQUAINT THEMSELVES WITH THE LAYOUT AND ACCESS TO THE SITE PRIOR TO TENDERING.

DIMENSIONS:
ALL DIMENSIONS MUST BE CHECKED ON SITE PRIOR TO WORK COMMENCING. VARIATIONS IN SQUARENESS, DEPTH OF PLASTER ETC, MUST BE CHECKED FOR. WHEN NEW WALLS ARE SHOWN AS ALIGNED WITH EXISTING WALLS, THIS MUST BE CHECKED BY PHYSICAL REMOVAL OF BRICKWORK AND/OR PLASTER TO ESTABLISH THE ACTUAL POSITION OF THE WALL BEING ATTACHED TO.

ALL DIMENSIONS TO BE CHECKED ON THE DRAWING AND ON THE SITE BY THE NOMINATED CONTRACTOR ALL DISCREPANCIES ARE TO BE NOTIFIED TO THE CLIENT.

 



Simple-Build
29 Hornbeam Close
Ilford
IG1 2SR
Tel: 07946087389
Email: info@simple-build.co.uk

CLIENT: Mohammed Uddin

ENGINEERS: Simple-Build

DRAWN: AO

CHECKED: MYA

DATE: 10/01/23

REVISION: 3

PROJECT NAME: 25 COLERAINE ROAD
N8 0QJ

DRAWING TITLE: Proposed Floor Plans

SCALE: As shown @ A1


SHEET SIZE: A1

PROJECT NO: 706

STATUS: APPROVAL


DRAWING NO:

A03

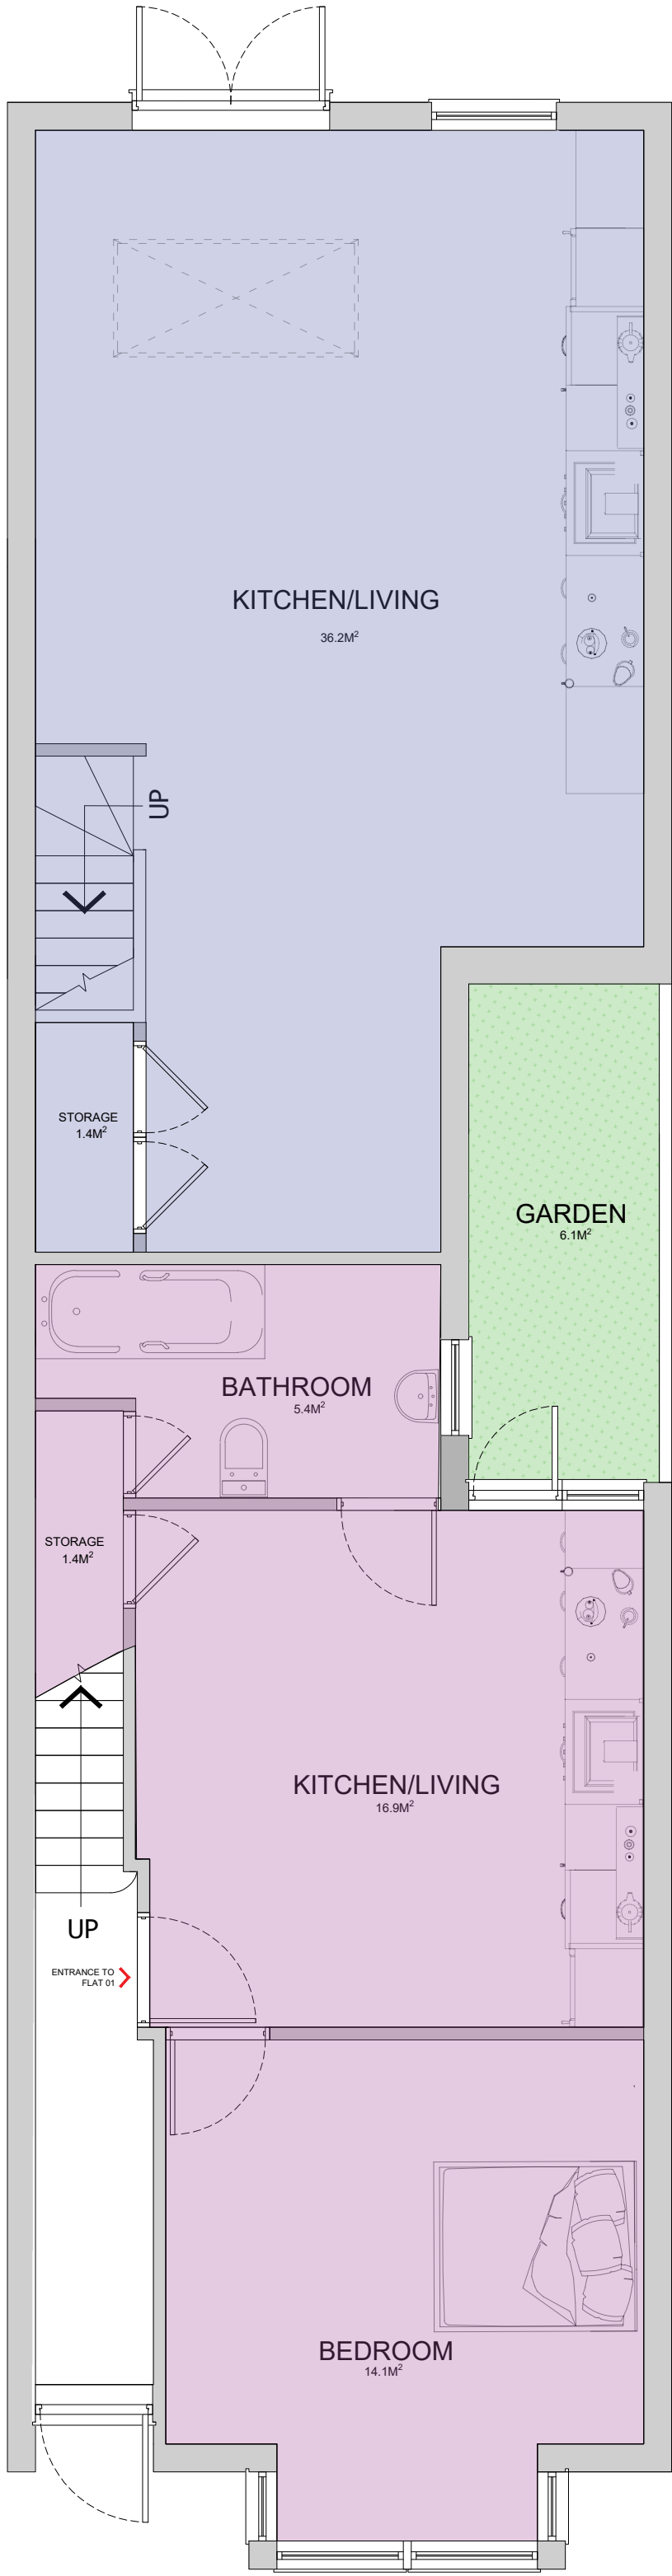

PROPOSED GROUND FLOOR PLAN

TOTAL GIA = 87.7M²
GF= 1 BED 1 PERSON
GF + FF + SF = 4 BED 6 PERSON

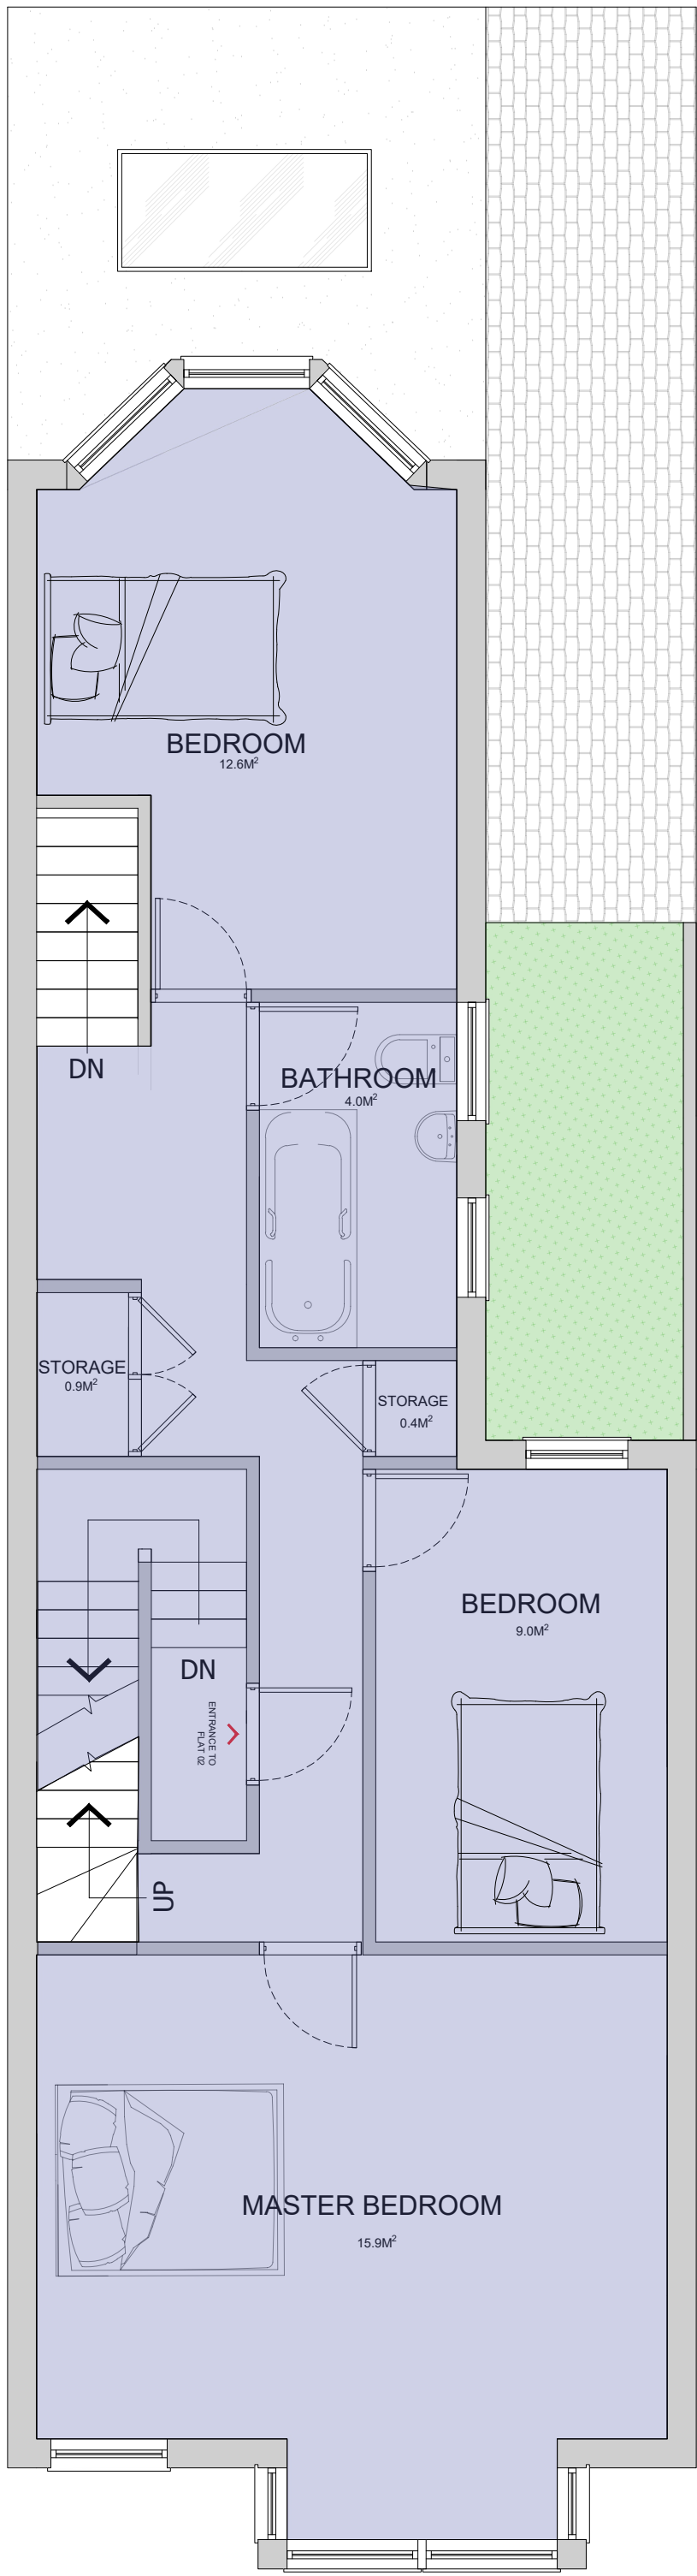

PROPOSED FIRST FLOOR PLAN

TOTAL GIA = 56.1M²
GF + FF + SF = 4 BED 6 PERSON

FLAT 01	
BEDROOM 1	14.1M ²
KITCHEN/LIVING	16.9M ²
BATHROOM	5.4M ²
STORAGE	1.4M ²
AMENITY	6.1M ²
TOTAL GIA = 38.6M ²	

FLAT 02	
BEDROOM 1	15.6M ²
BEDROOM 2	12.6M ²
BEDROOM 3	8.2M ²
BEDROOM 4	11.4M ²
KITCHEN/LIVING	37.9M ²
BATHROOM	4.0M ²
BATHROOM	7.2M ²
STORAGE	3M ²
AMENITY	74M ²
TOTAL GIA = 124.6M ²	




PROPOSED LOFT PLAN

TOTAL GIA = 31.3M²
GF + FF + SF = 4 BED 6 PERSON

REGULATIONS:
ALL WORK IS TO COMPLY WITH THE RELEVANT BUILDING REGULATIONS AND ALL STATUTORY NOTICES ARE TO BE GIVEN TO LOCAL AUTHORITY AT THE APPROPRIATE STAGES.
ALL CONTRACTORS ARE TO VISIT SITE TO ACQUAINT THEMSELVES WITH THE LAYOUT AND ACCESS TO THE SITE PRIOR TO TENDERING.

DIMENSIONS:
ALL DIMENSIONS MUST BE CHECKED ON SITE PRIOR TO WORK COMMENCING. VARIATIONS IN SQUARENESS, DEPTH OF PLASTER ETC, MUST BE CHECKED FOR. WHEN NEW WALLS ARE SHOWN AS ALIGNED WITH EXISTING WALLS, THIS MUST BE CHECKED BY PHYSICAL REMOVAL OF BRICKWORK AND/OR PLASTER TO ESTABLISH THE ACTUAL POSITION OF THE WALL BEING ATTACHED TO.

ALL DIMENSIONS TO BE CHECKED ON THE DRAWING AND ON THE SITE BY THE NOMINATED CONTRACTOR ALL DISCREPANCIES ARE TO BE NOTIFIED TO THE CLIENT.

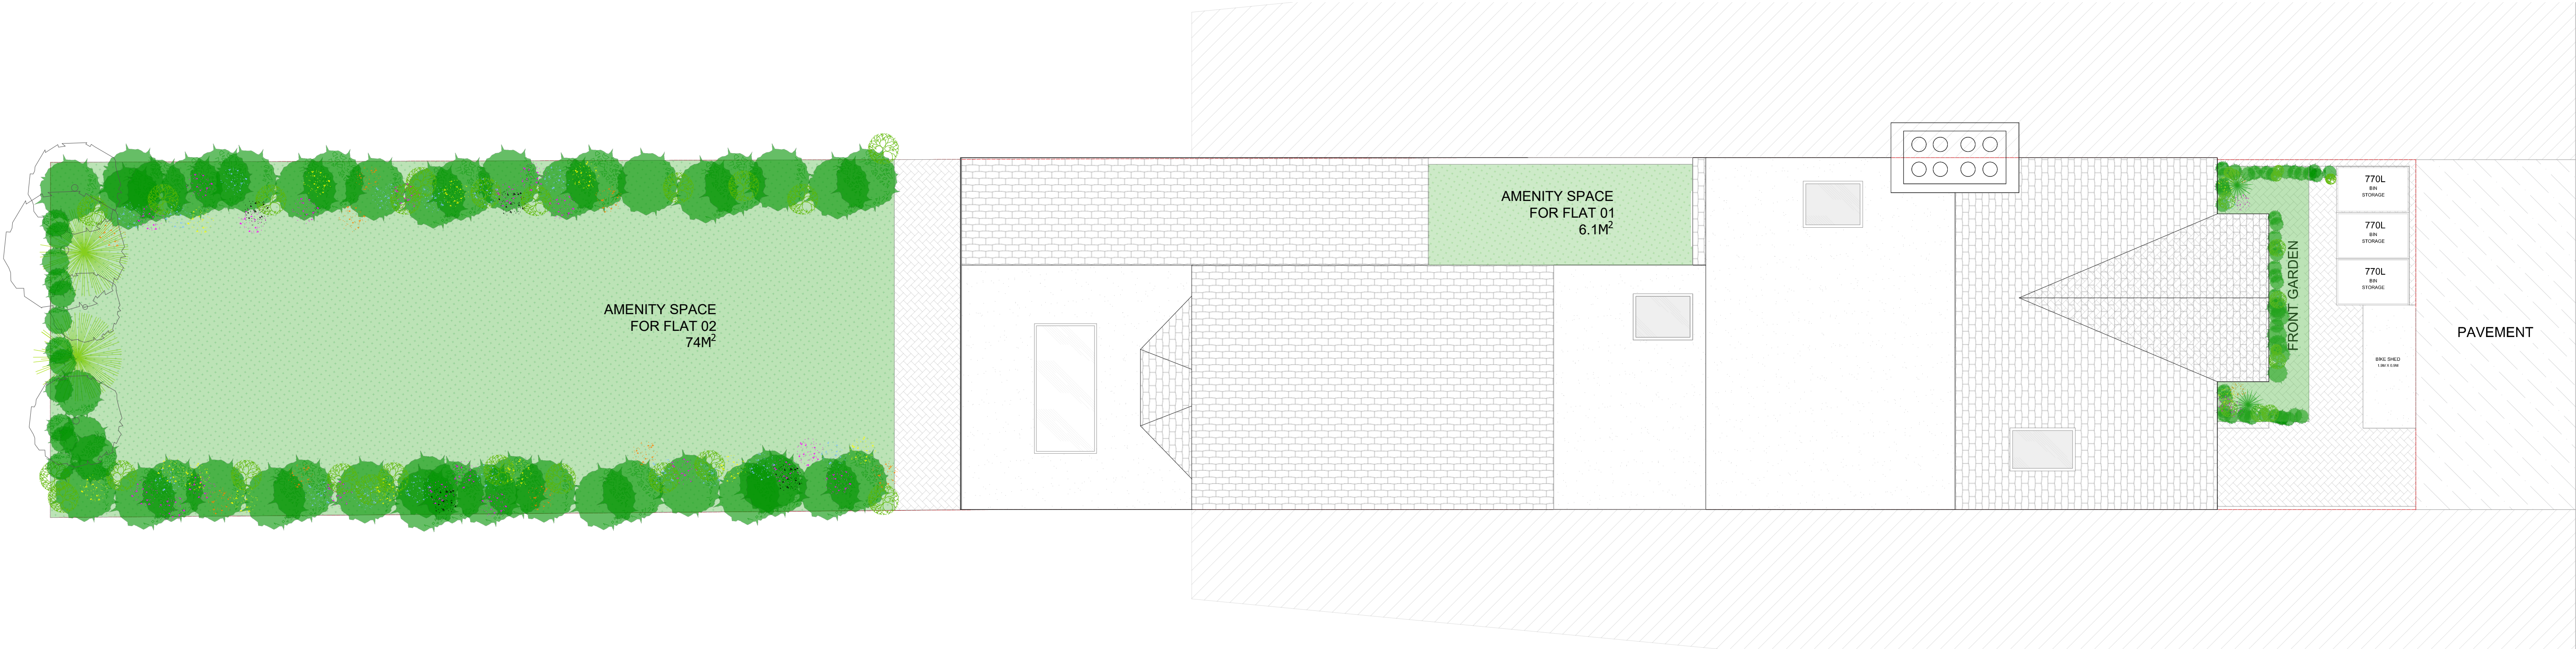

KEY	
	BOUNDARY
	PAVEMENT
	BLOCK PAVING
	NATURAL LAWN
	BOXWOOD SHRUB
	LOTE TREE
	PLANTAIN LILY
	CAMELLIA DEBBIE (VARIOUS COLOURS)
	ABELIA GRANDIFLORA
	ANDROMEDA
	RUBY BUTTERFLY BUSH
	LADY'S MANTLE



Simple-Build
29 Hornbeam Close
Ilford
IG1 2SR
Tel: 07946087389
Email: info@simple-build.co.uk

CLIENT: Mohammed Uddin

ENGINEERS: Simple-Build

DRAWN: AO	CHECKED: MYA	DATE: 10/01/23	REVISION: 3
--------------	-----------------	-------------------	----------------

PROJECT NAME: 25 COLERAINE ROAD
N8 0QJ

DRAWING TITLE: Proposed Master Plan

SCALE: As shown @ A1	SHEET SIZE: A1
-------------------------	-------------------



PROJECT NO: 706	STATUS: APPROVAL
--------------------	---------------------

DRAWING NO: A04


REGULATIONS:
ALL WORK IS TO COMPLY WITH THE RELEVANT BUILDING REGULATIONS AND ALL STATUTORY NOTICES ARE TO BE GIVEN TO LOCAL AUTHORITY AT THE APPROPRIATE STAGES.
ALL CONTRACTORS ARE TO VISIT SITE TO ACQUAINT THEMSELVES WITH THE LAYOUT AND ACCESS TO THE SITE PRIOR TO TENDERING.

DIMENSIONS:
ALL DIMENSIONS MUST BE CHECKED ON SITE PRIOR TO WORK COMMENCING. VARIATIONS IN SQUARENESS, DEPTH OF PLASTER ETC, MUST BE CHECKED FOR. WHEN NEW WALLS ARE SHOWN AS ALIGNED WITH EXISTING WALLS, THIS MUST BE CHECKED BY PHYSICAL REMOVAL OF BRICKWORK AND/OR PLASTER TO ESTABLISH THE ACTUAL POSITION OF THE WALL BEING ATTACHED TO.

ALL DIMENSIONS TO BE CHECKED ON THE DRAWING AND ON THE SITE BY THE NOMINATED CONTRACTOR ALL DISCREPANCIES ARE TO BE NOTIFIED TO THE CLIENT.

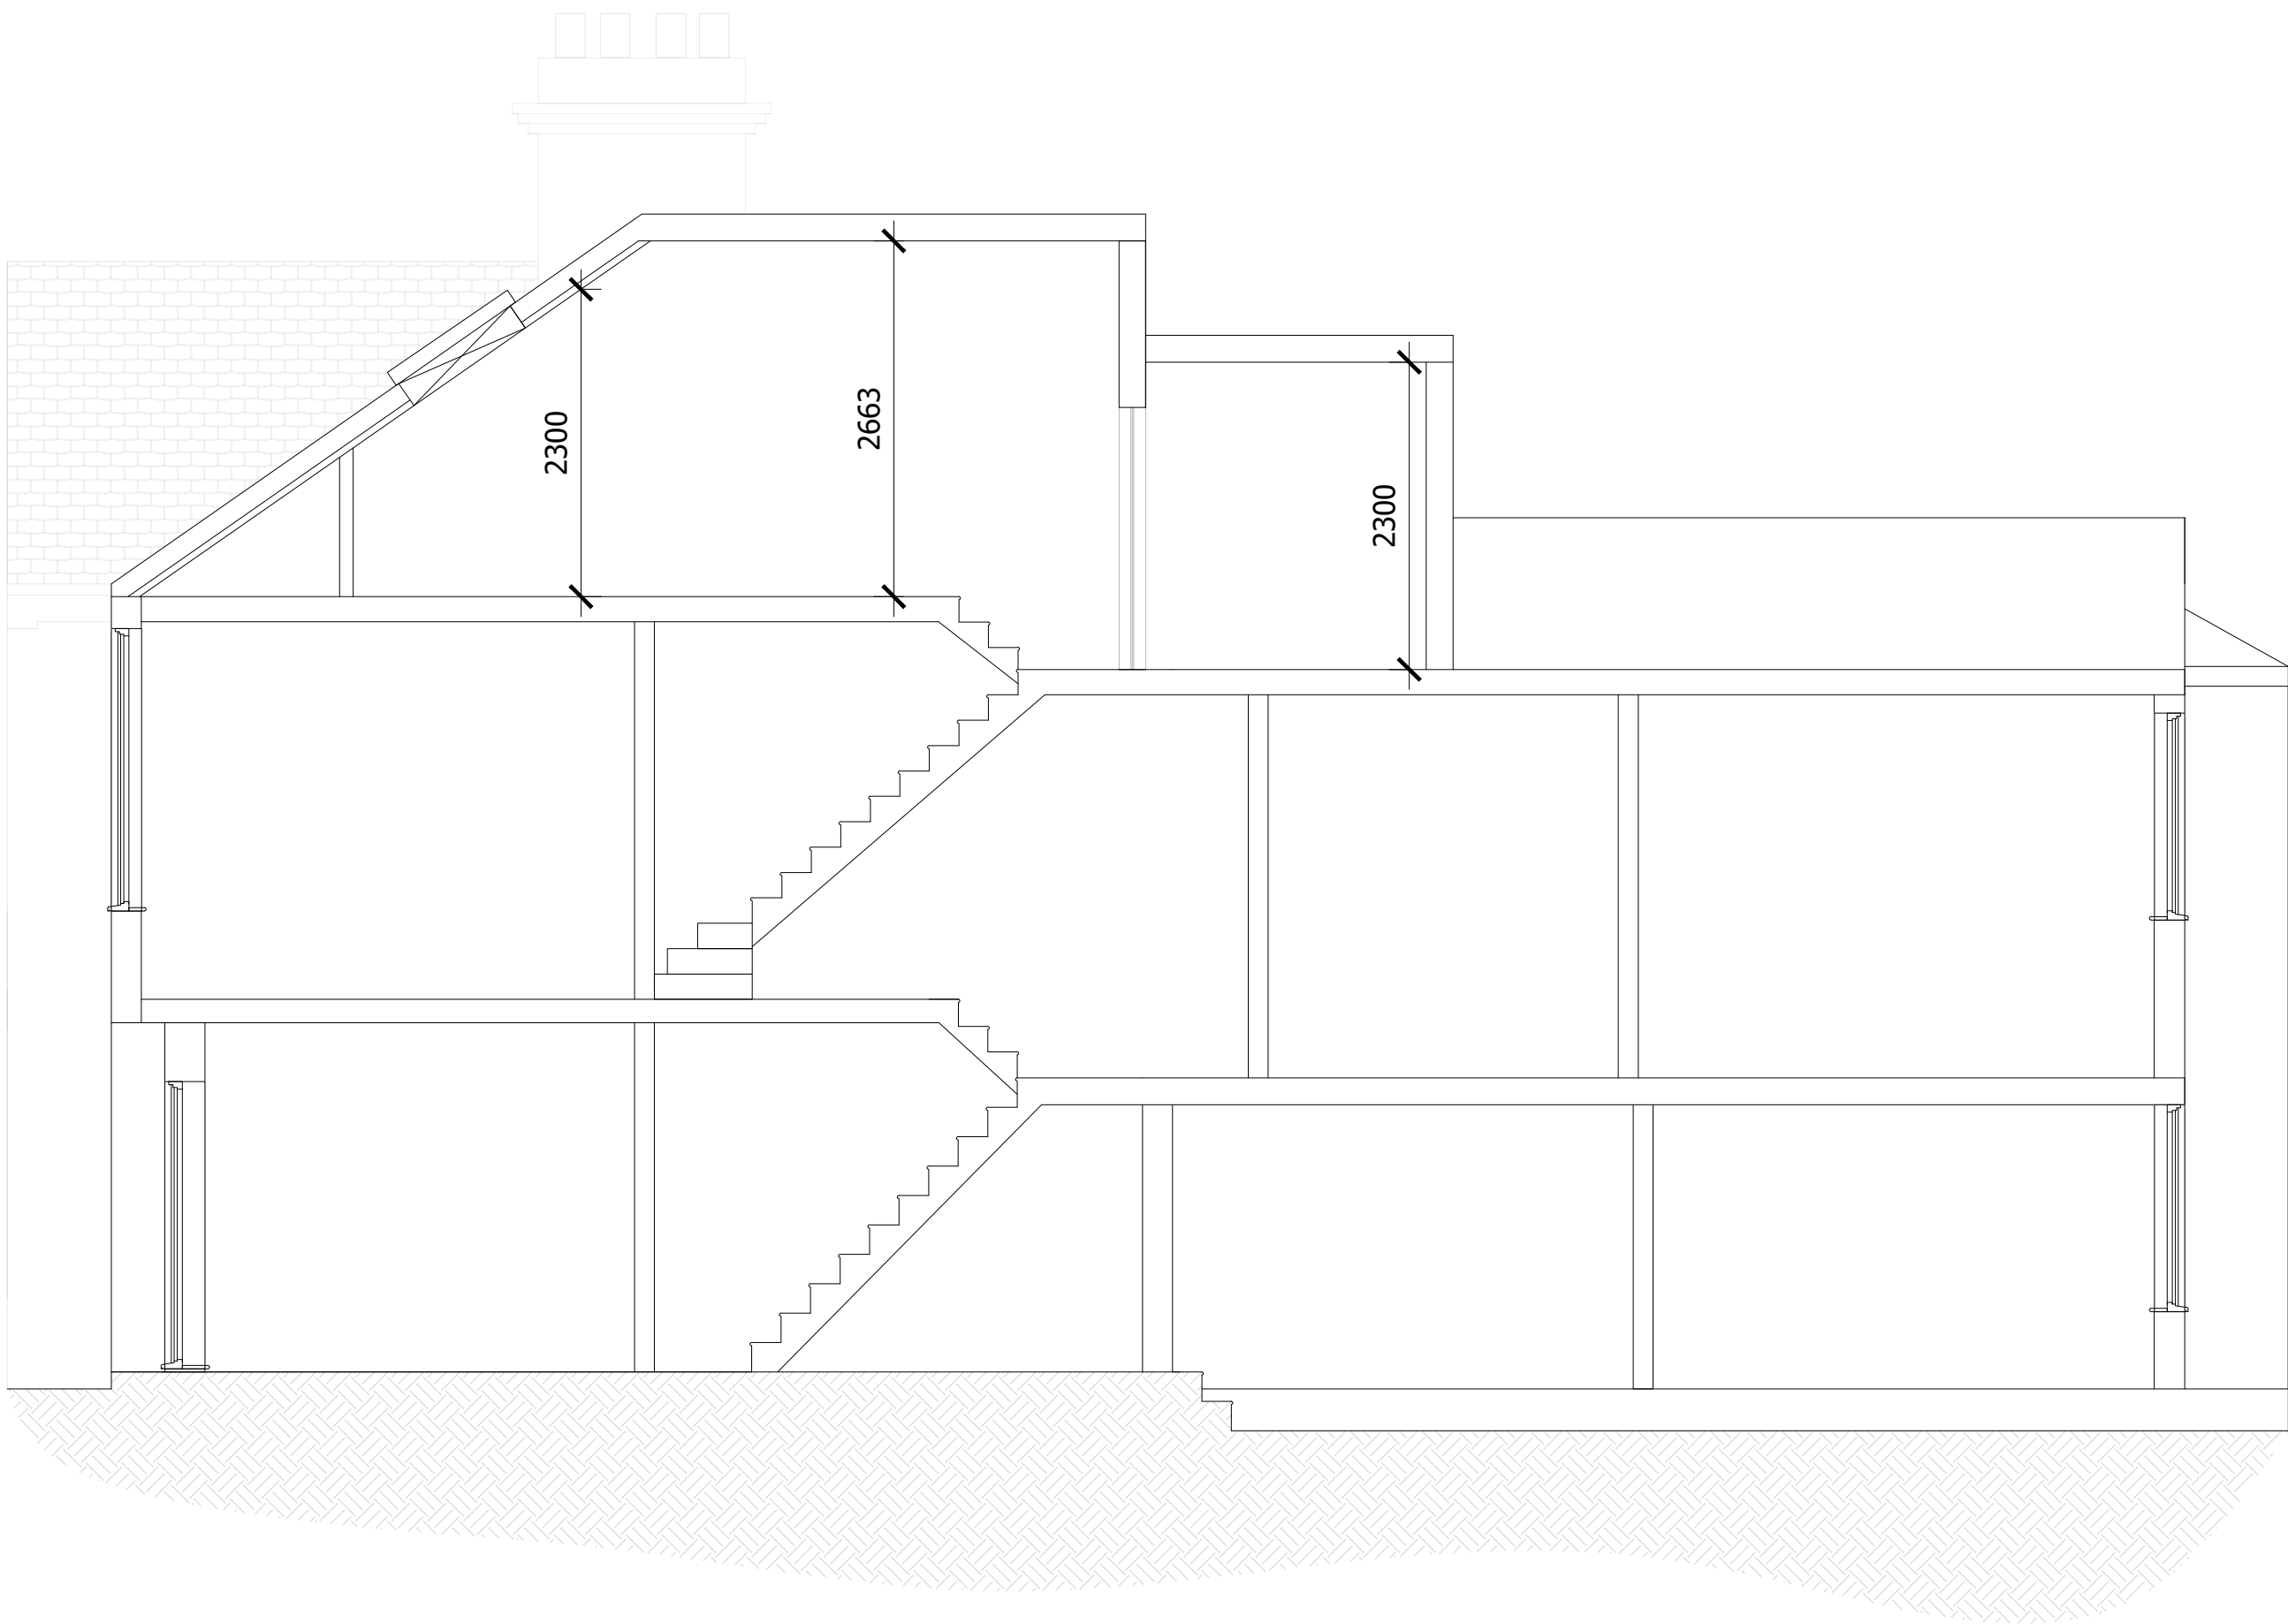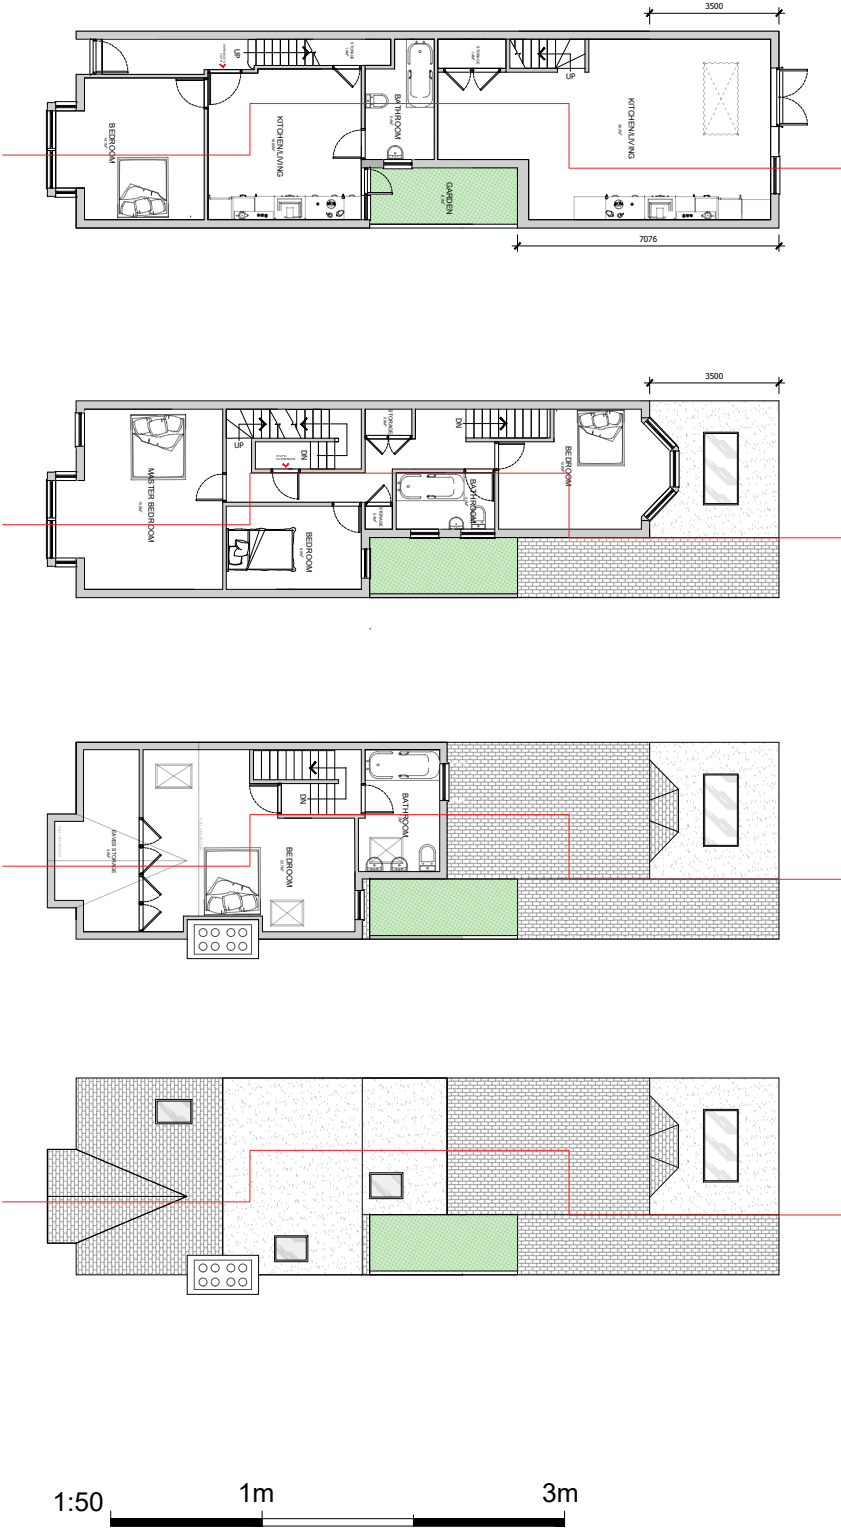

EXISTING SIDE SECTION

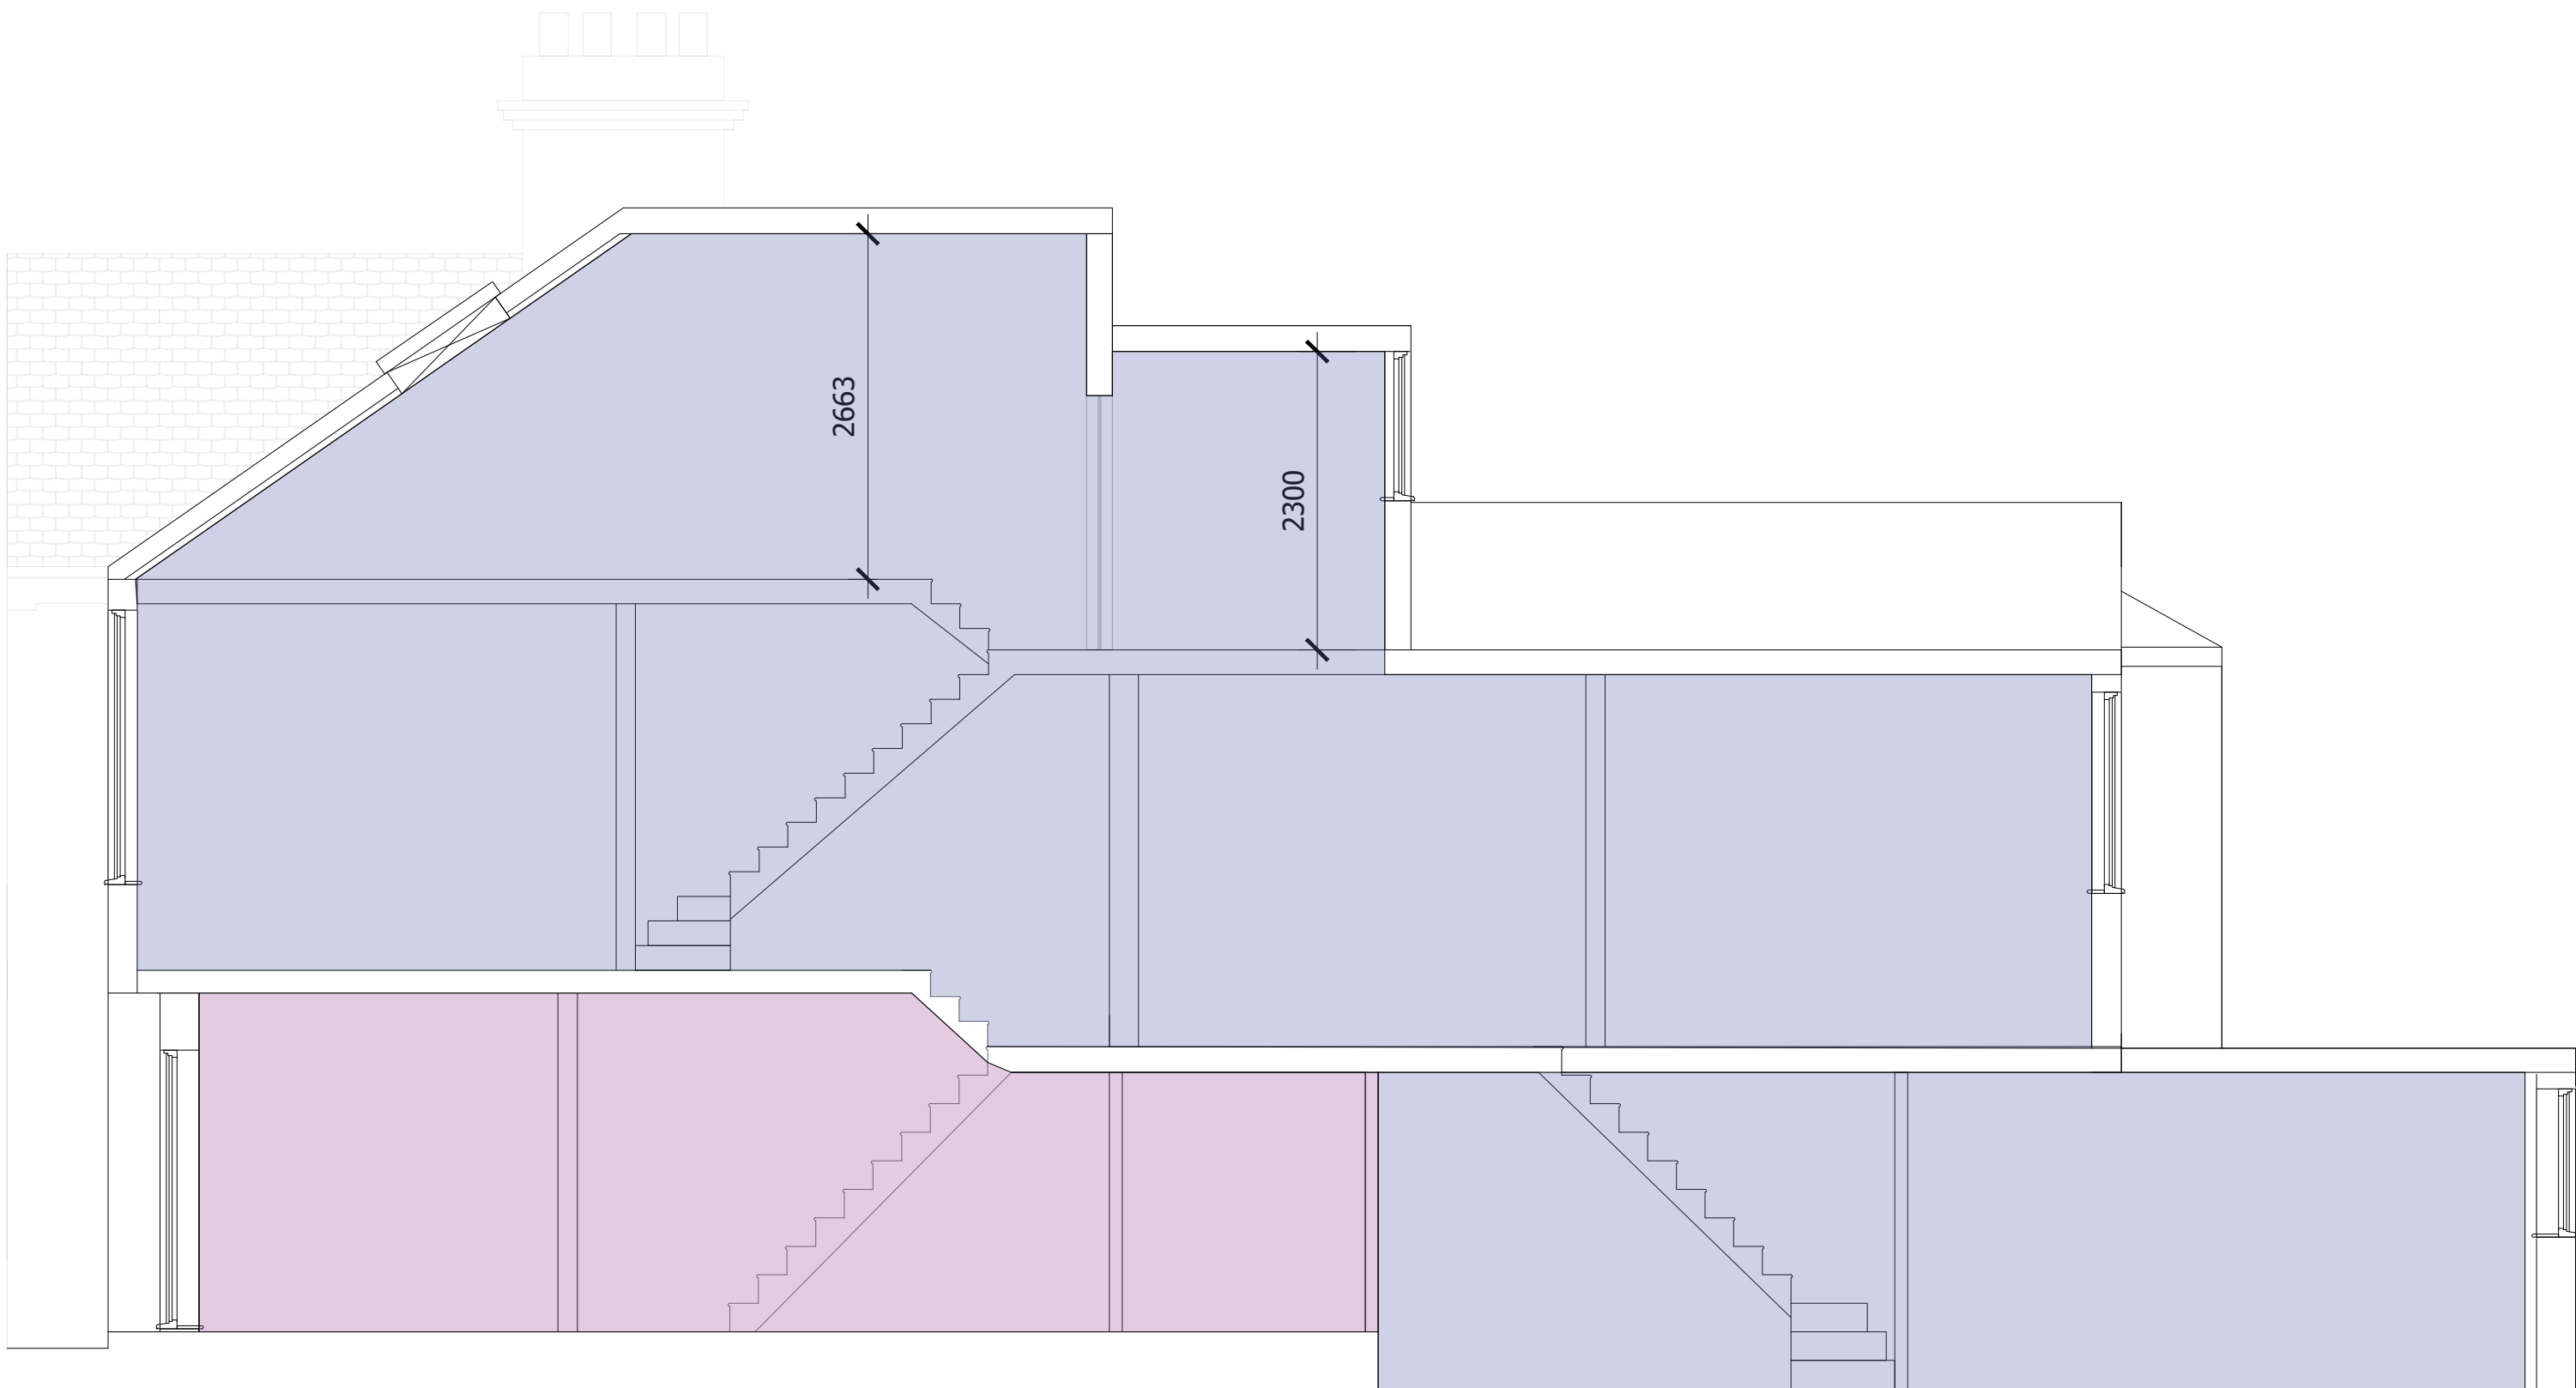

PROPOSED SIDE SECTION



Simple-Build
29 Hornbeam Close
Ilford
IG1 2SR
Tel: 07946087389
Email: info@simple-build.co.uk

CLIENT: Mohammed Uddin

ENGINEERS: Simple-Build

DRAWN: AO

CHECKED: MYA

DATE: 10/01/23

REVISION: 2

PROJECT NAME: 25 COLERAINE ROAD
N8 0QJ

DRAWING TITLE: Existing & Proposed Sections

SCALE: As shown @ A1

SHEET SIZE: A1

PROJECT NO: 706

STATUS: APPROVAL

DRAWING NO: A05