




Notes:
© Copyright - Constanze Jaczynska
This drawing must not be copied in whole or part without prior consent.
When printing this drawing please ensure it is printed to the correct size and scale.

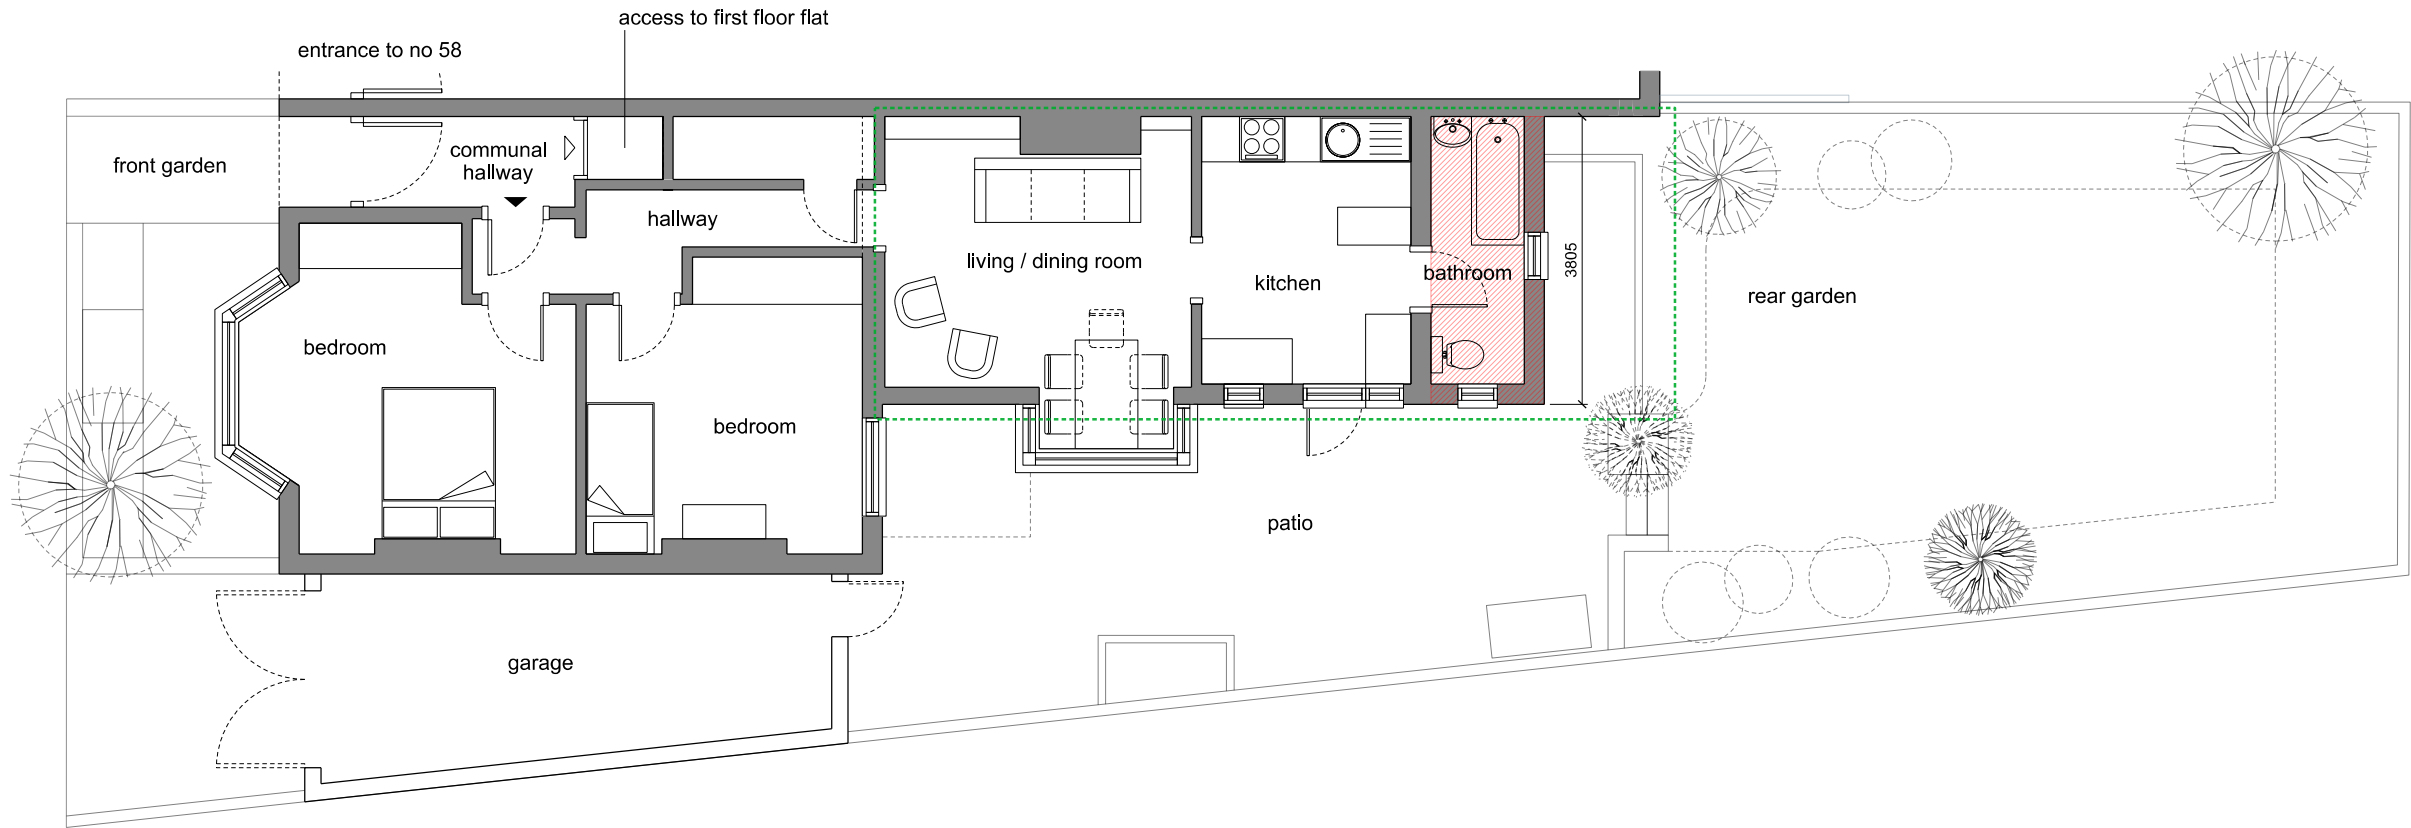

Existing Ground Floor Plan

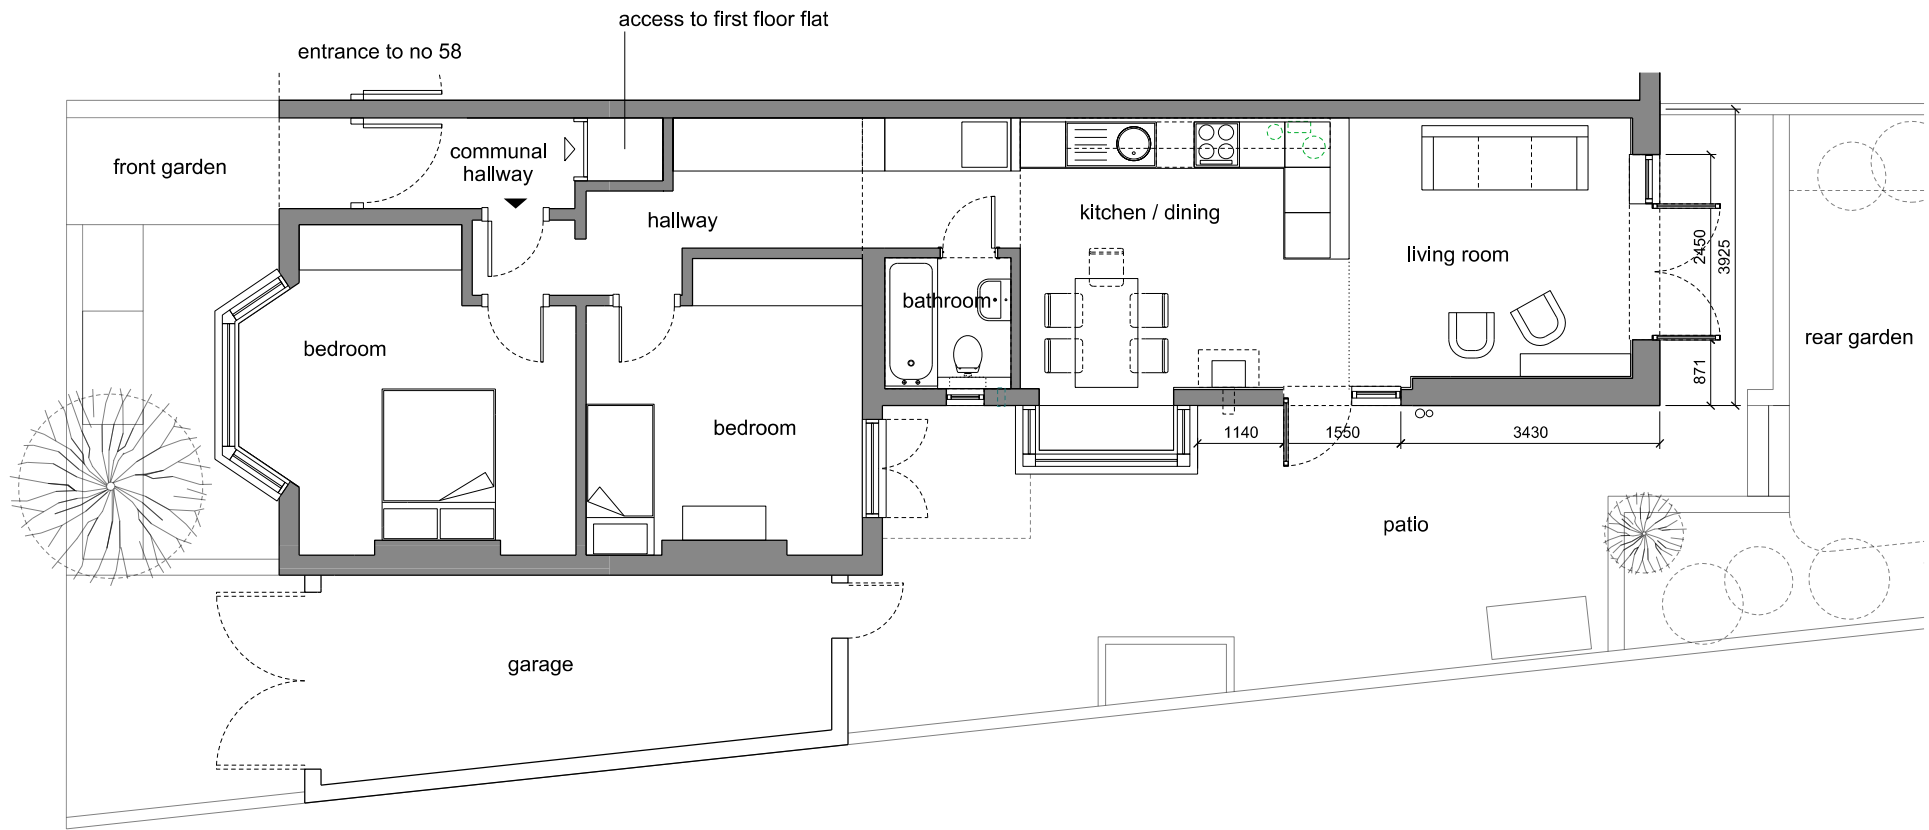

Proposed Ground Floor Plan

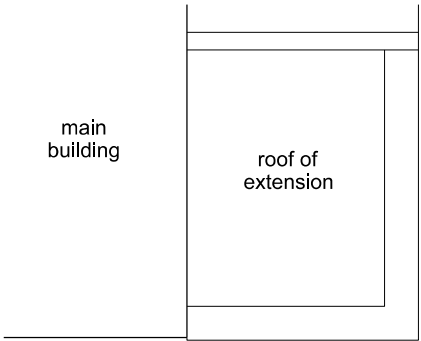

Proposed Roof Plan

- Drawing Key
- existing structures to be demolished
 - extent of area to be altered

Client	
Michael & Constanze Jaczynski	
Project	
56 Lausanne Road	
Drawing Title	
Existing and Proposed Floor Plans	
Drawing Number	Revision
L56_PL_02	/
Scale	Date
1:100@A3 / 1:50@A1	09.01.2023
Size	Status
A3 / A1	Planning

Constanze Jaczynska
Architect ARB, RIBA
Ground Floor Flat, 56 Lausanne Road, London N8 0HP
email: cgleibrock@gmail.com, phone: 07940 506 804