



BILD

26 Oakwood Park Road  
London  
N14 6QG  
savos@bildesign.co.uk  
Mob: 0739 555 8412

**notes:**  
The contractors are to check all dimensions, drain runs and general conditions on site before works commence, and inform BLD immediately upon discovery of any errors, omissions or discrepancies. All works are to be carried out in accordance with current building regulations, British standards, codes of practice and local authority requirements.

| Revisions |  |
|-----------|--|
|           |  |

The contents of this plan including the printed notes are copyright. Reproduction in whole or part is not permitted without prior consent of BLD in writing.

**Project**  
350 High Road  
London  
N22 8JW

**Drawing Title**  
Existing ground, First Floor and  
Second Floor Plans

|                     |          |
|---------------------|----------|
| <b>PLANNING</b>     |          |
| 8ED-04-2022 - PL01A |          |
| Scale               | Drawn by |
| A3@1:100            | S.A      |

BILD

26 Oakwood Park Road  
London  
N14 6QG  
savos@bildesign.co.uk  
Mob: 0739 555 8412

notes:  
The contractors are to check all dimensions, drain runs and general conditions on site before works commence, and inform BLD immediately upon discovery of any errors, omissions or discrepancies. All works are to be carried out in accordance with current building regulations, British standards, codes of practice and local authority requirements.



| Revisions |  |
|-----------|--|
|           |  |

The contents of this plan including the printed notes are copyright. Reproduction in whole or part is not permitted without prior consent of BLD in writing.

Project  
350 High Road  
London  
N22 8JW

Drawing Title  
Existing ground, First Floor and  
Second Floor Plans


|                      |          |
|----------------------|----------|
| PLANNING             |          |
| 350HR-12-2022 - PL02 |          |
| Scale                | Drawn by |
| A3@1:100             | S.A      |

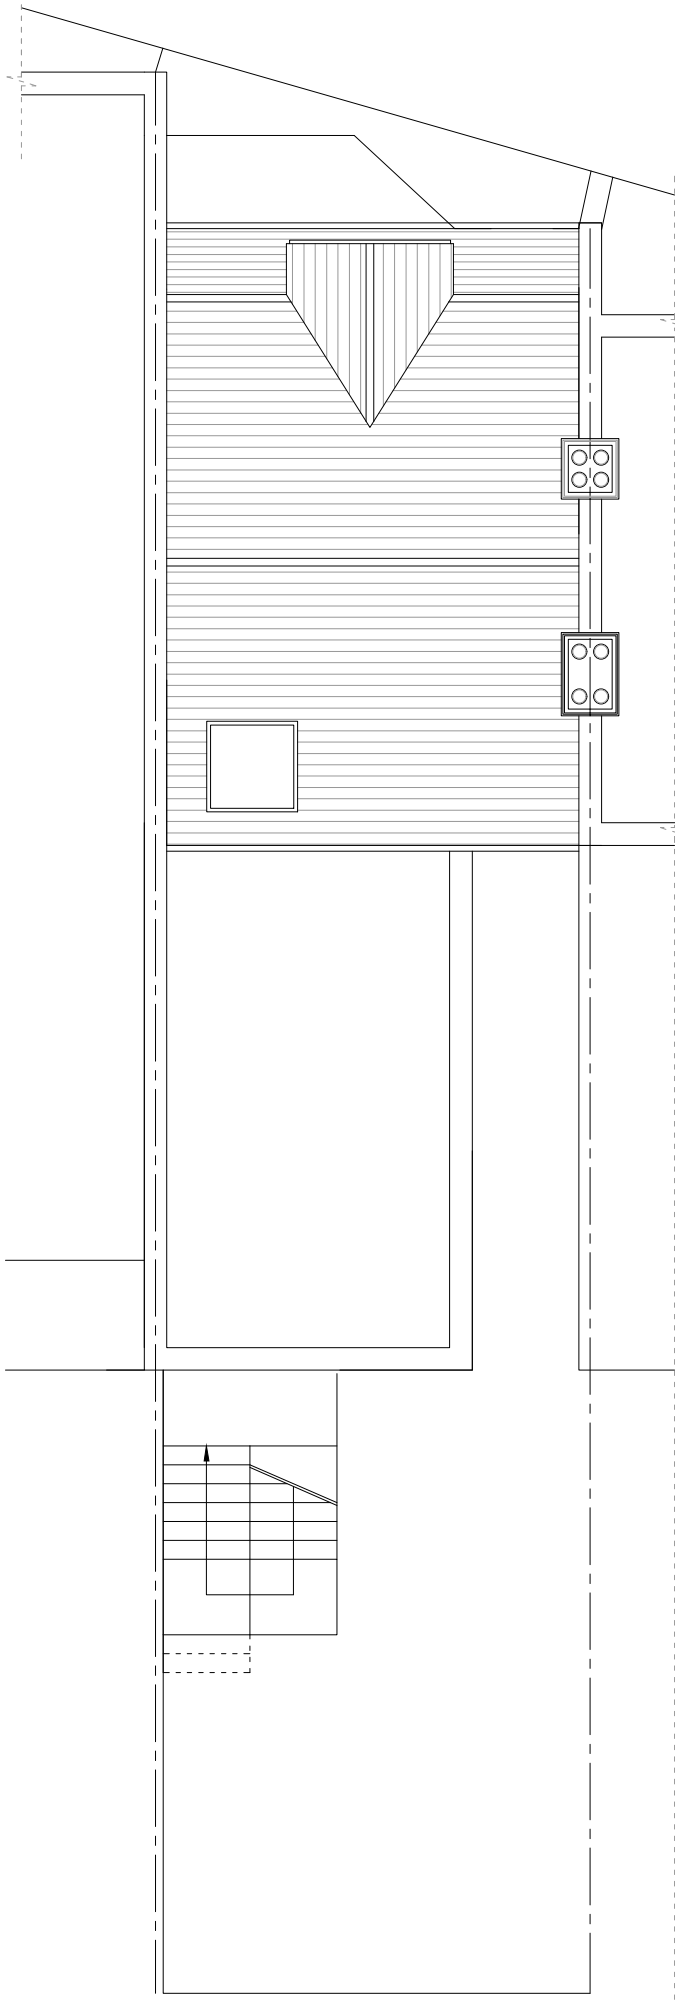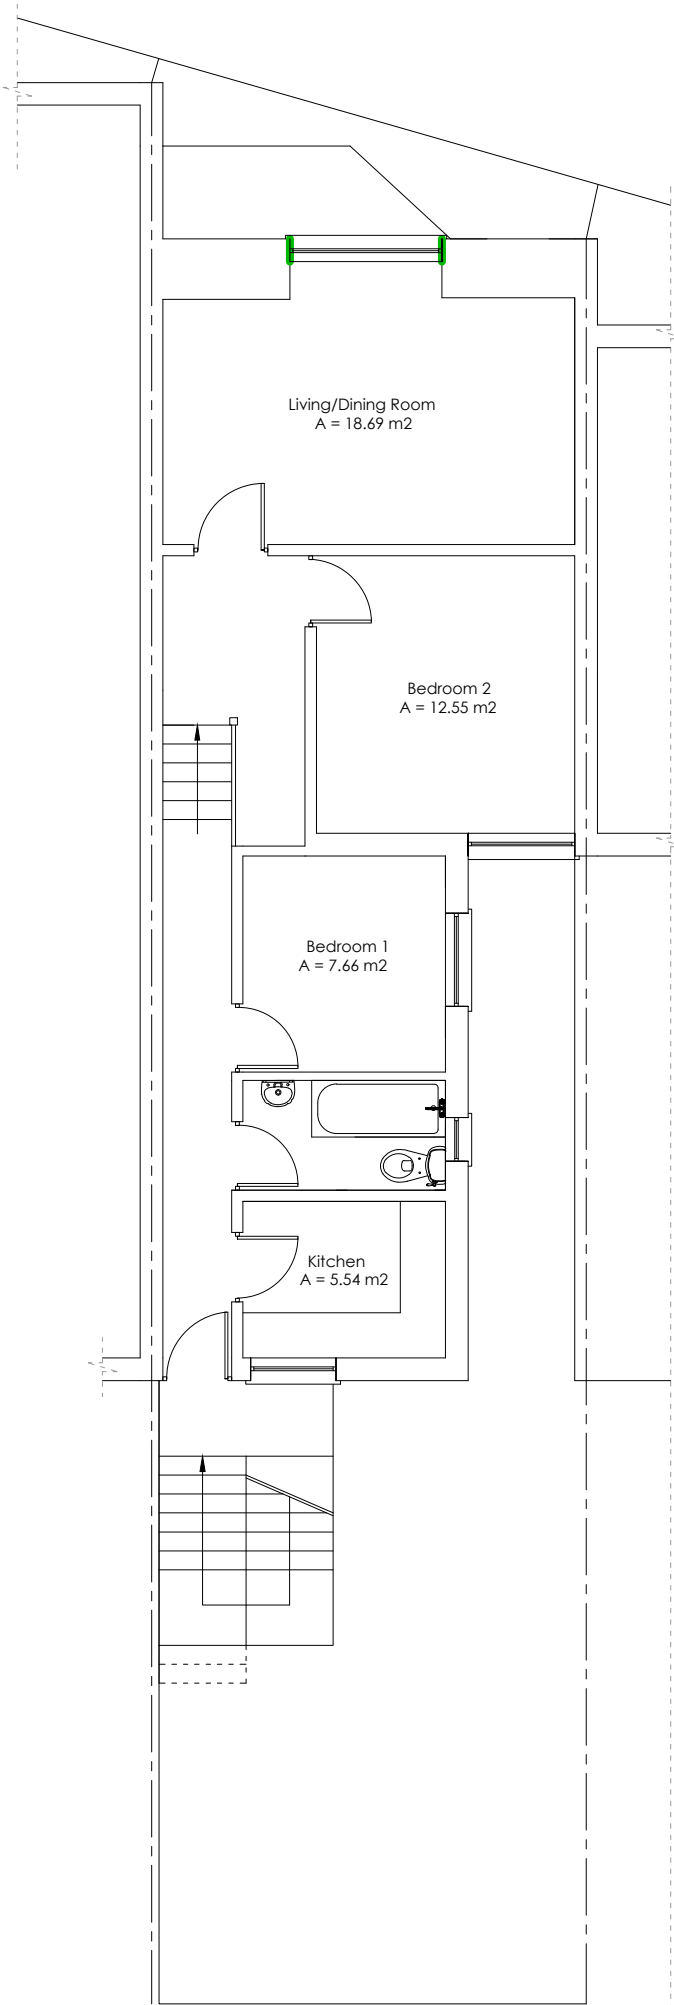

notes:  
The contractors are to check all dimensions, drain runs and general conditions on site before works commence, and inform BLD immediately upon discovery of any errors, omissions or discrepancies. All works are to be carried out in accordance with current building regulations, British standards, codes of practice and local authority requirements.



Front Elevation

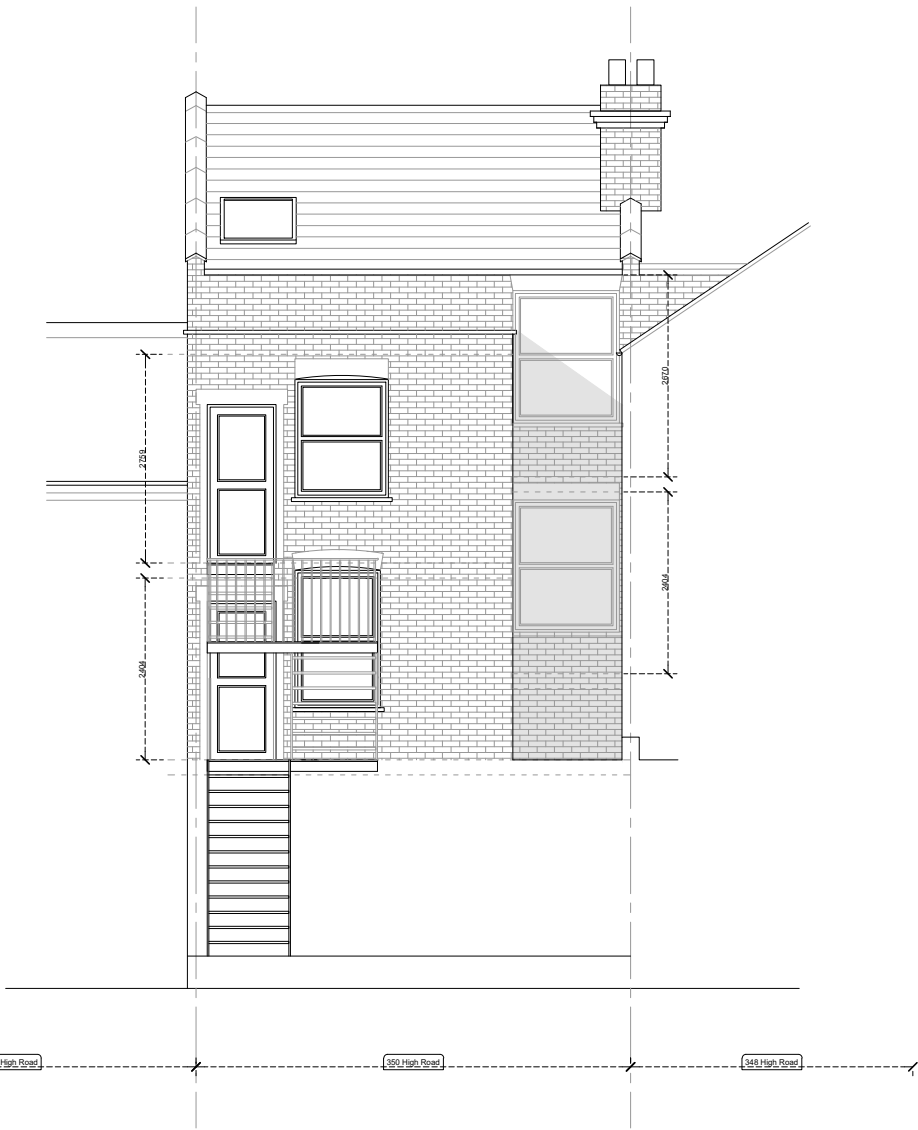

Rear Elevation

| Revisions |  |
|-----------|--|
|           |  |

The contents of this plan including the printed notes are copyright. Reproduction in whole or part is not permitted without prior consent of BLD in writing.

**Project**  
350 High Road  
London  
N22 8JW


**Drawing Title**  
Existing Front Elevation

|                      |          |
|----------------------|----------|
| <b>PLANNING</b>      |          |
| 350HR-12-2022 - PL03 |          |
| Scale                | Drawn by |
| A3@1:100             | S.A      |

BILD

26 Oakwood Park Road  
London  
N14 6QG  
savos@bildesign.co.uk  
  
Mob: 0739 555 8412

notes:  
The contractors are to check all dimensions, drain runs and general conditions on site before works commence, and inform BLD immediately upon discovery of any errors, omissions or discrepancies. All works are to be carried out in accordance with current building regulations, British standards, codes of practice and local authority requirements.

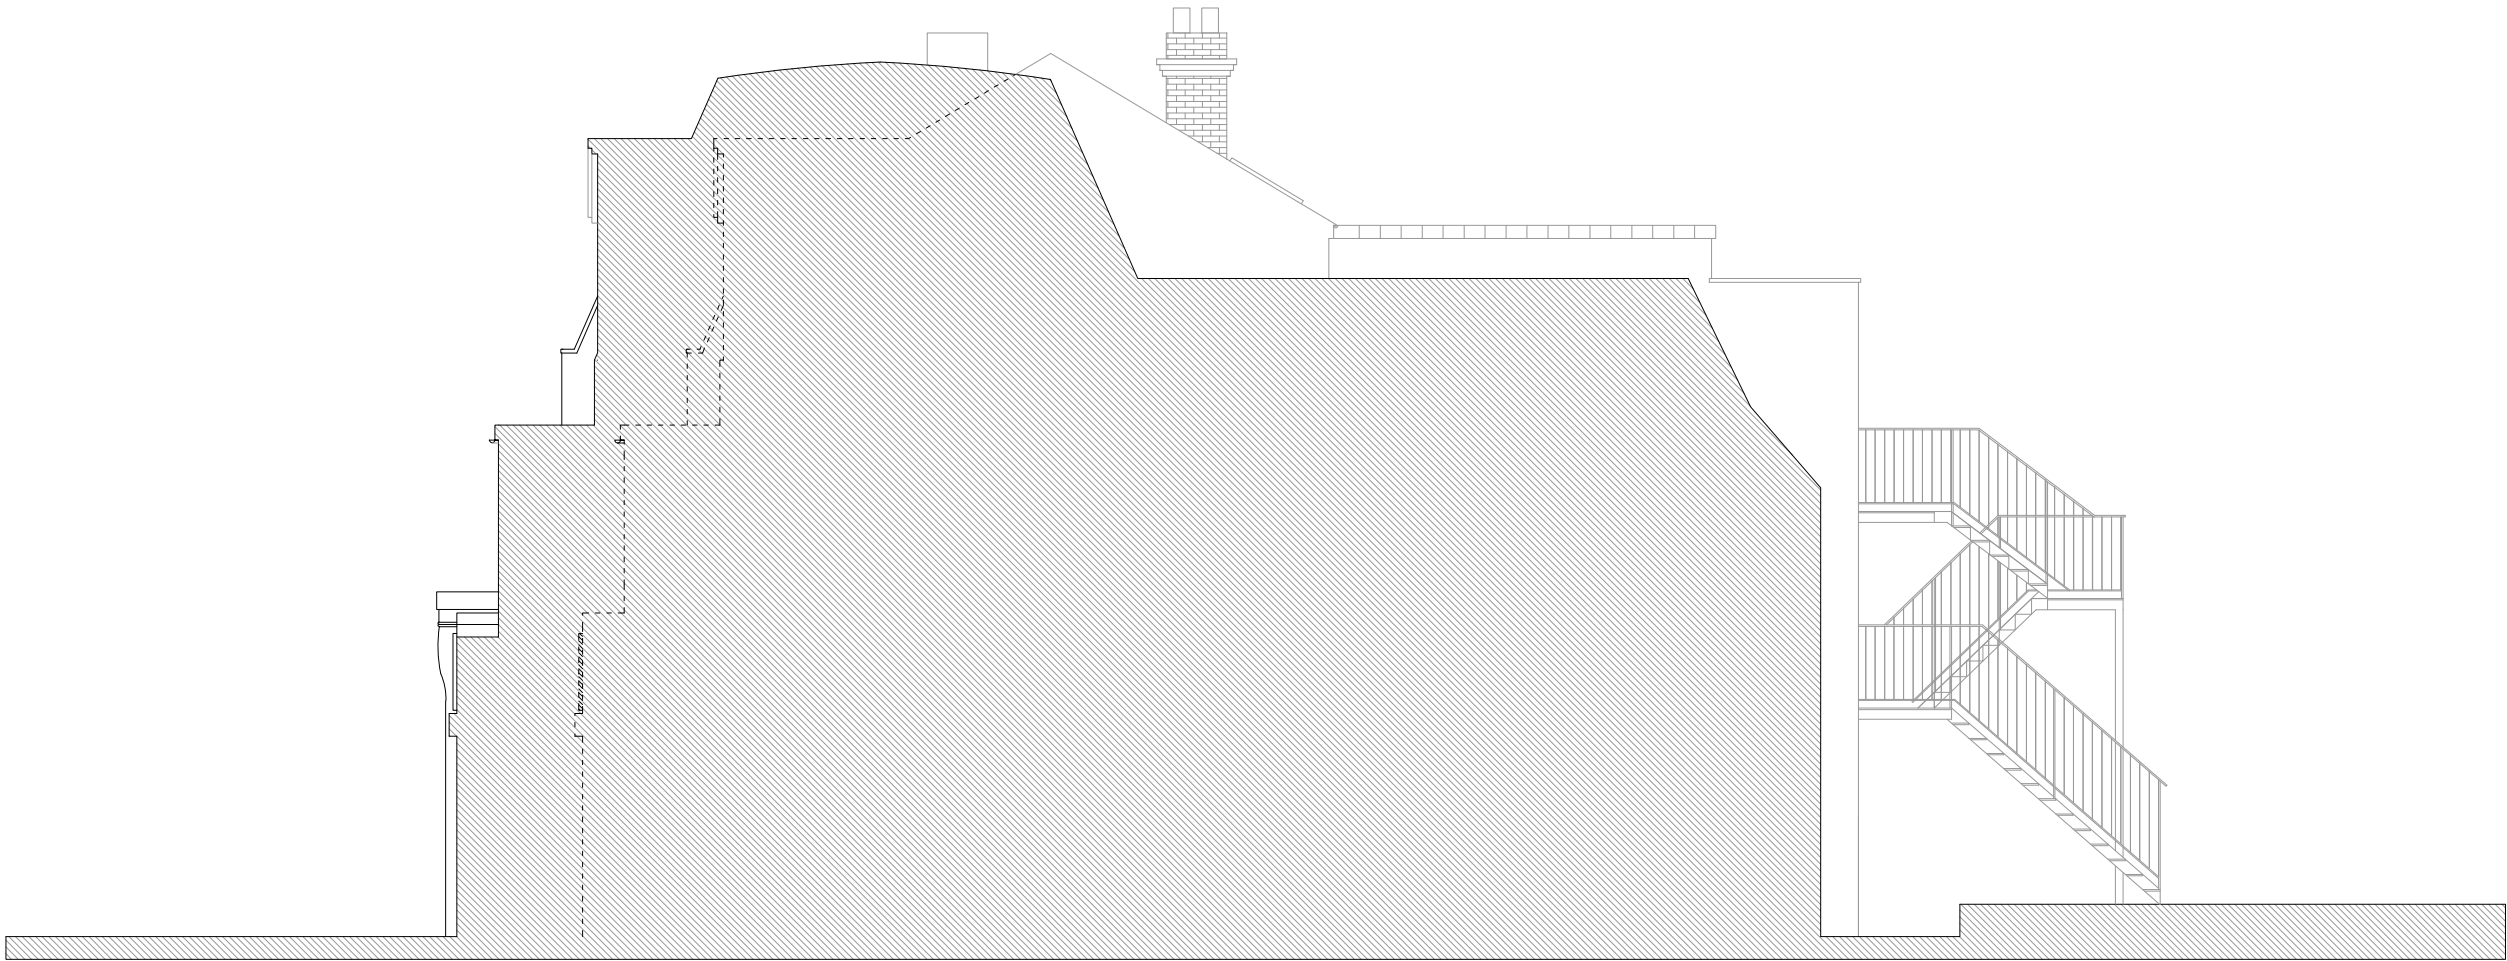

Side Elevation - South  
(Through No.348)



Side Elevation - South  
(Through No.352)

0 1 2m

| Revisions |  |
|-----------|--|
|           |  |

The contents of this plan including the printed notes are copyright. Reproduction in whole or part is not permitted without prior consent of BLD in writing.

**Project**  
  
350 High Road  
London  
N22 8JW

**Drawing Title**  
  
Existing Side Elevations

| PLANNING             |          |
|----------------------|----------|
| 350HR-12-2022 - PL04 |          |
| Scale                | Drawn by |
| A3@1:100             | S.A      |

notes:  
The contractors are to check all dimensions, drain runs and general conditions on site before works commence, and inform BLD immediately upon discovery of any errors, omissions or discrepancies. All works are to be carried out in accordance with current building regulations, British standards, codes of practice and local authority requirements.



Section A-A

| Revisions |  |
|-----------|--|
|           |  |

The contents of this plan including the printed notes are copyright. Reproduction in whole or part is not permitted without prior consent of BLD in writing.

|                                    |
|------------------------------------|
| <b>Project</b>                     |
| 350 High Road<br>London<br>N22 8JW |

|                      |
|----------------------|
| <b>Drawing Title</b> |
| Existing Section A-A |

|                      |          |
|----------------------|----------|
| <b>PLANNING</b>      |          |
| 350HR-12-2022 - PL05 |          |
| Scale                | Drawn by |
| A3@1:100             | S.A      |