



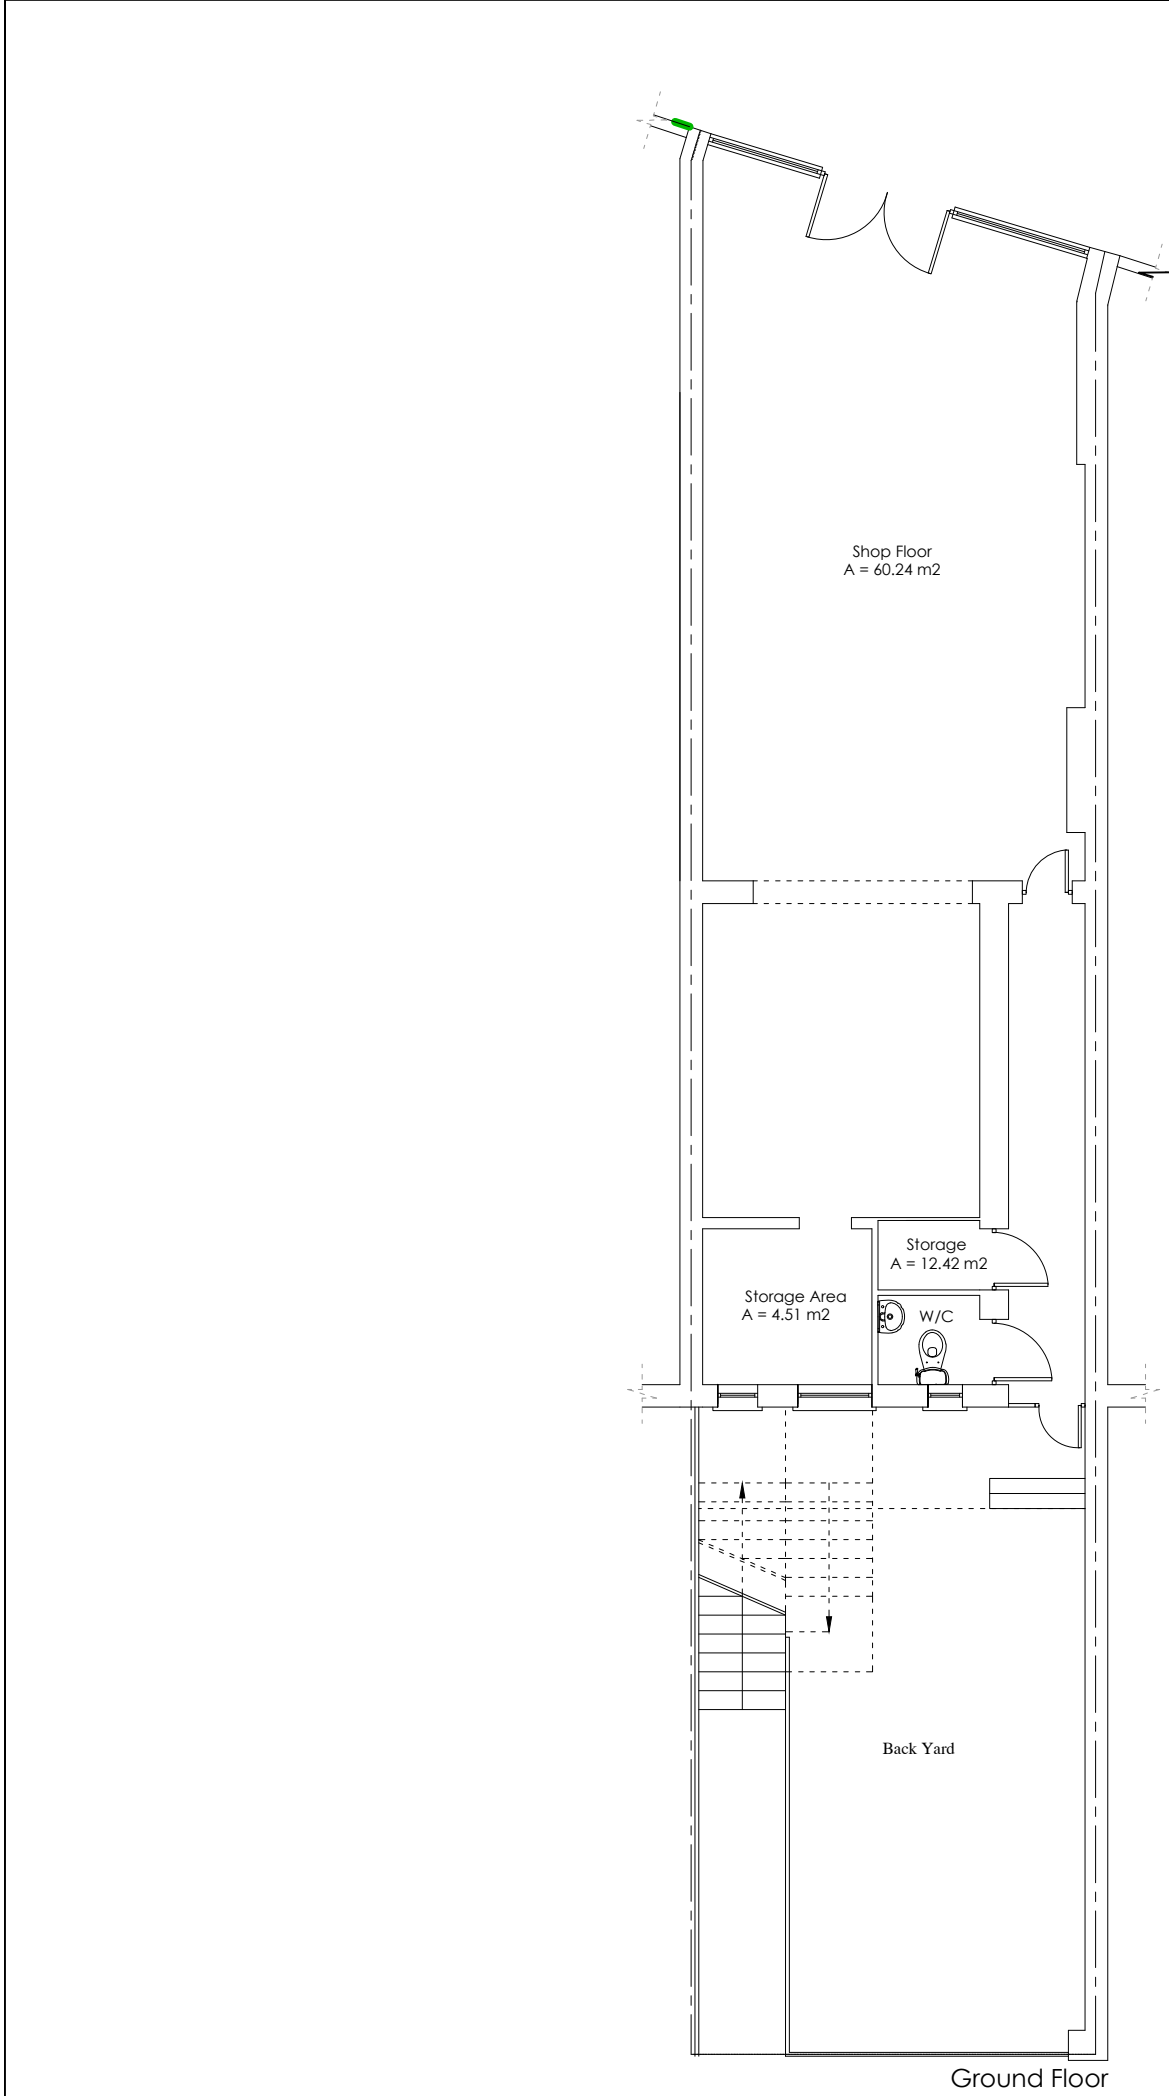

0 1 2m

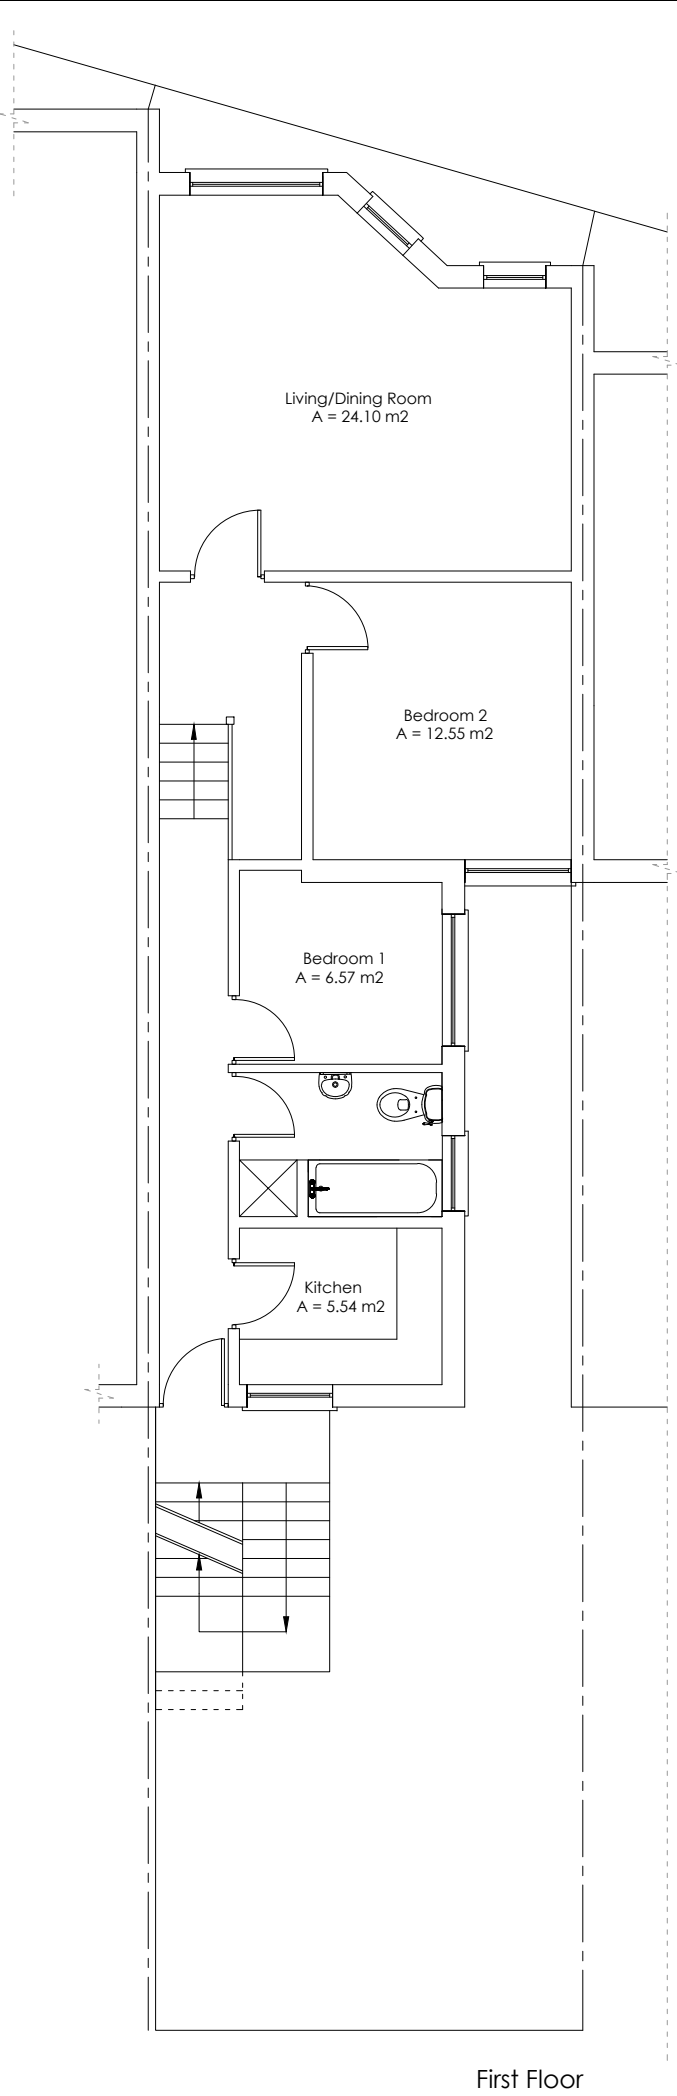

BILD

26 Oakwood Park Road
London
N14 6QG
savos@bildesign.co.uk
Mob: 0739 555 8412

notes:
The contractors are to check all dimensions, drain runs and general conditions on site before works commence, and inform BLD immediately upon discovery of any errors, omissions or discrepancies. All works are to be carried out in accordance with current building regulations, British standards, codes of practice and local authority requirements.

Revisions	

The contents of this plan including the printed notes are copyright. Reproduction in whole or part is not permitted without prior consent of BLD in writing.

Project
350 High Road
London
N22 8JW

Drawing Title
Proposed ground & First Floor
Plans

PLANNING	
350HR-12-2022 - PL06	
Scale	Drawn by
A3@1:100	S.A

notes:
The contractors are to check all dimensions, drain runs and general conditions on site before works commence, and inform BLD immediately upon discovery of any errors, omissions or discrepancies. All works are to be carried out in accordance with current building regulations, British standards, codes of practice and local authority requirements.


Revisions	

The contents of this plan including the printed notes are copyright. Reproduction in whole or part is not permitted without prior consent of BLD in writing.


Project
350 High Road
London
N22 8JW

Drawing Title
Proposed Second, Third & Loft Plans


PLANNING	
350HR-12-2022 - PL07A	
Scale	Drawn by
A3@1:100	S.A

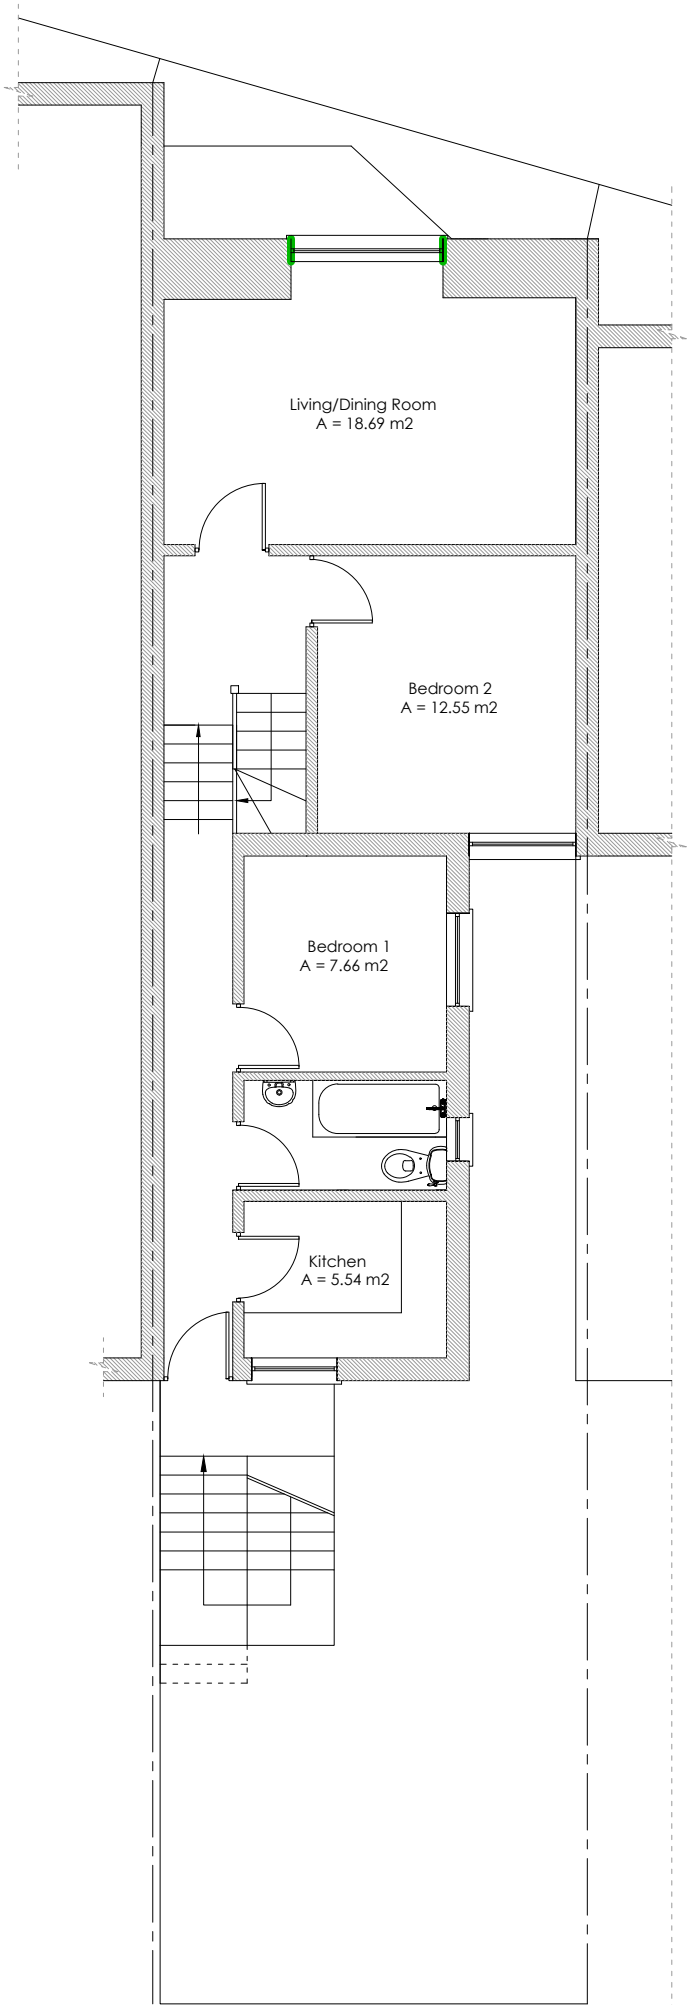

Second Floor

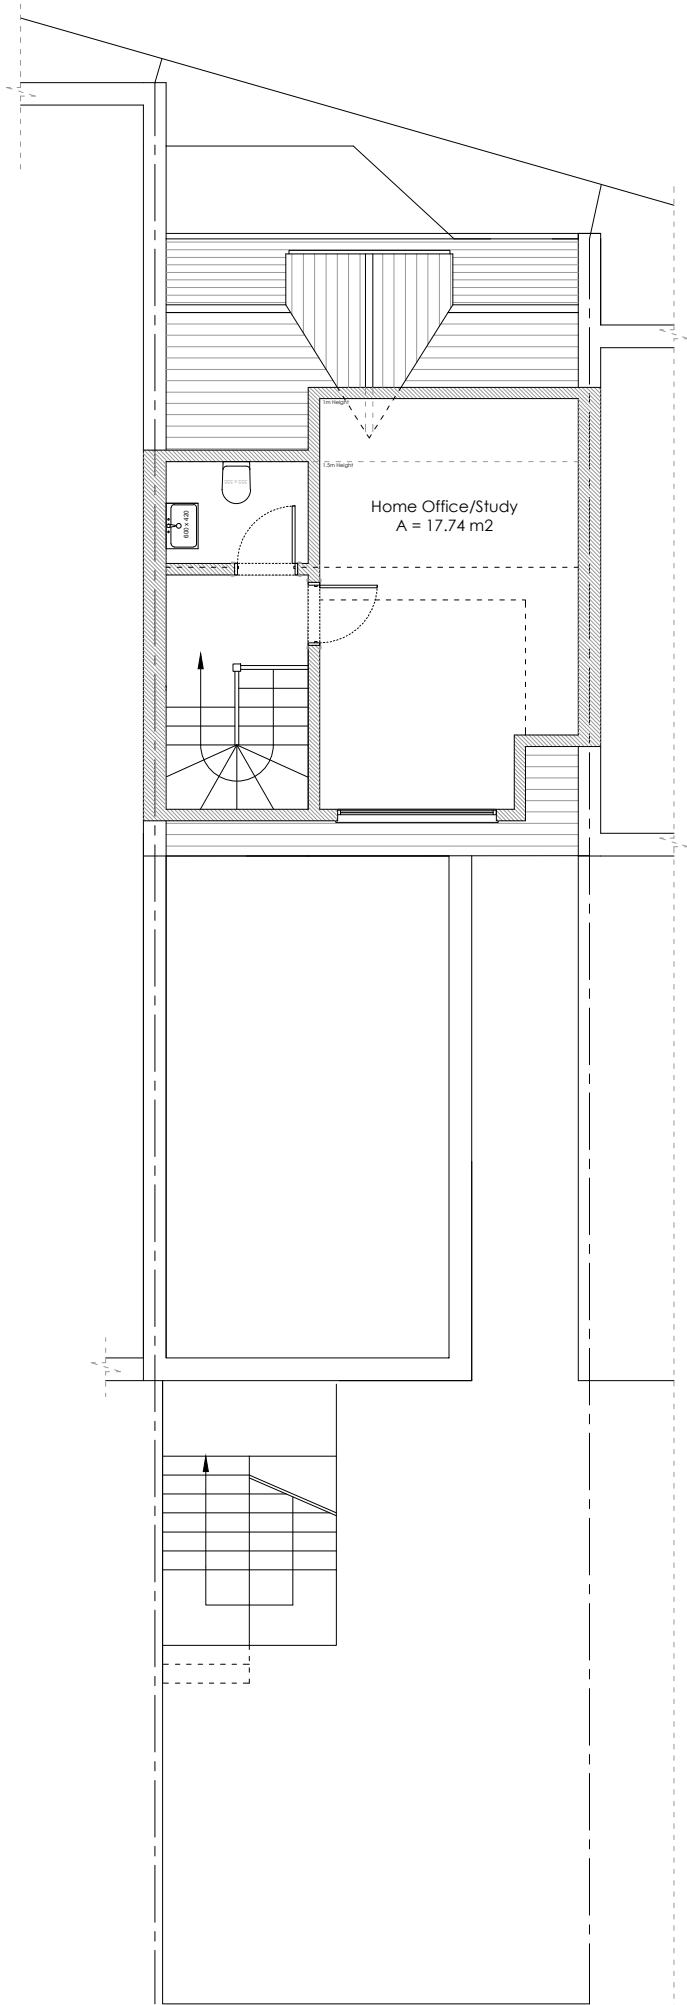

Third/Loft Plan

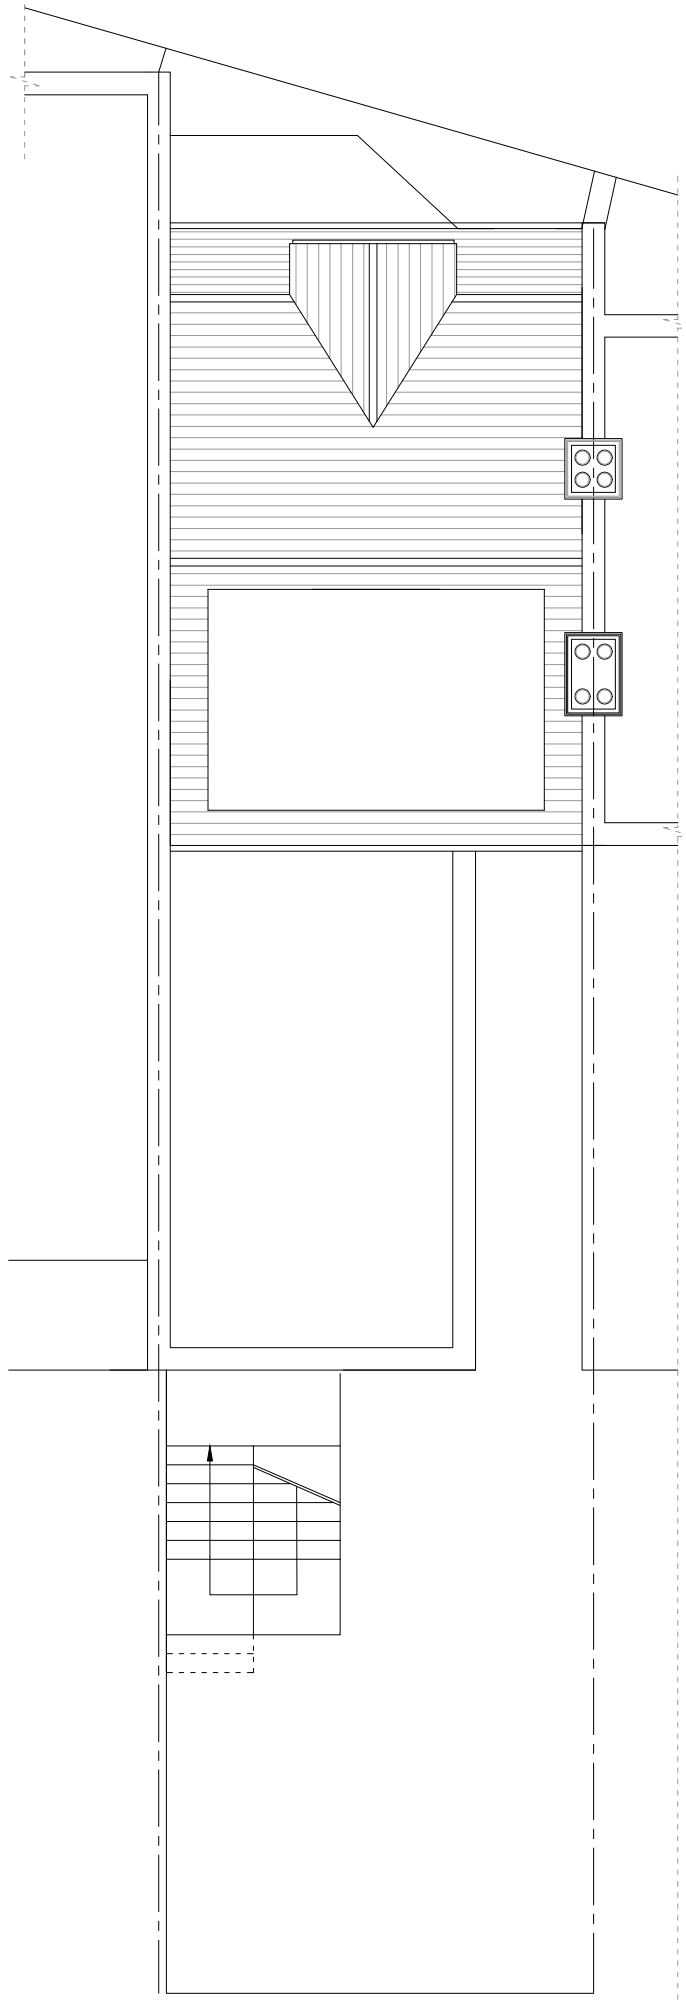


Roof Plan

notes:
The contractors are to check all dimensions, drain runs and general conditions on site before works commence, and inform BLD immediately upon discovery of any errors, omissions or discrepancies. All works are to be carried out in accordance with current building regulations, British standards, codes of practice and local authority requirements.



Front Elevation
(No Alteration)

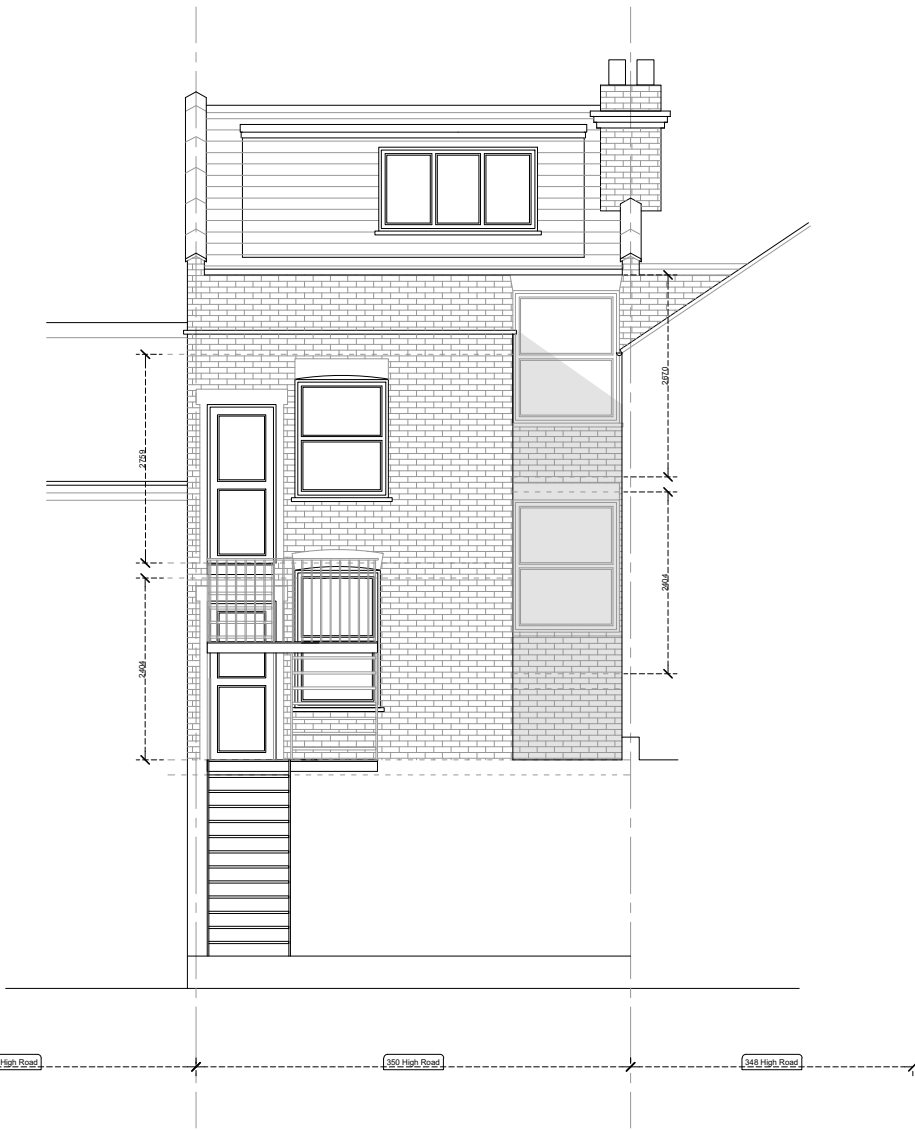

Rear Elevation


Revisions	

The contents of this plan including the printed notes are copyright. Reproduction in whole or part is not permitted without prior consent of BLD in writing.

Project
350 High Road
London
N22 8JW

Drawing Title
Proposed Front Elevation

PLANNING	
350HR-12-2022 - PL08A	
Scale	Drawn by
A3@1:100	S.A

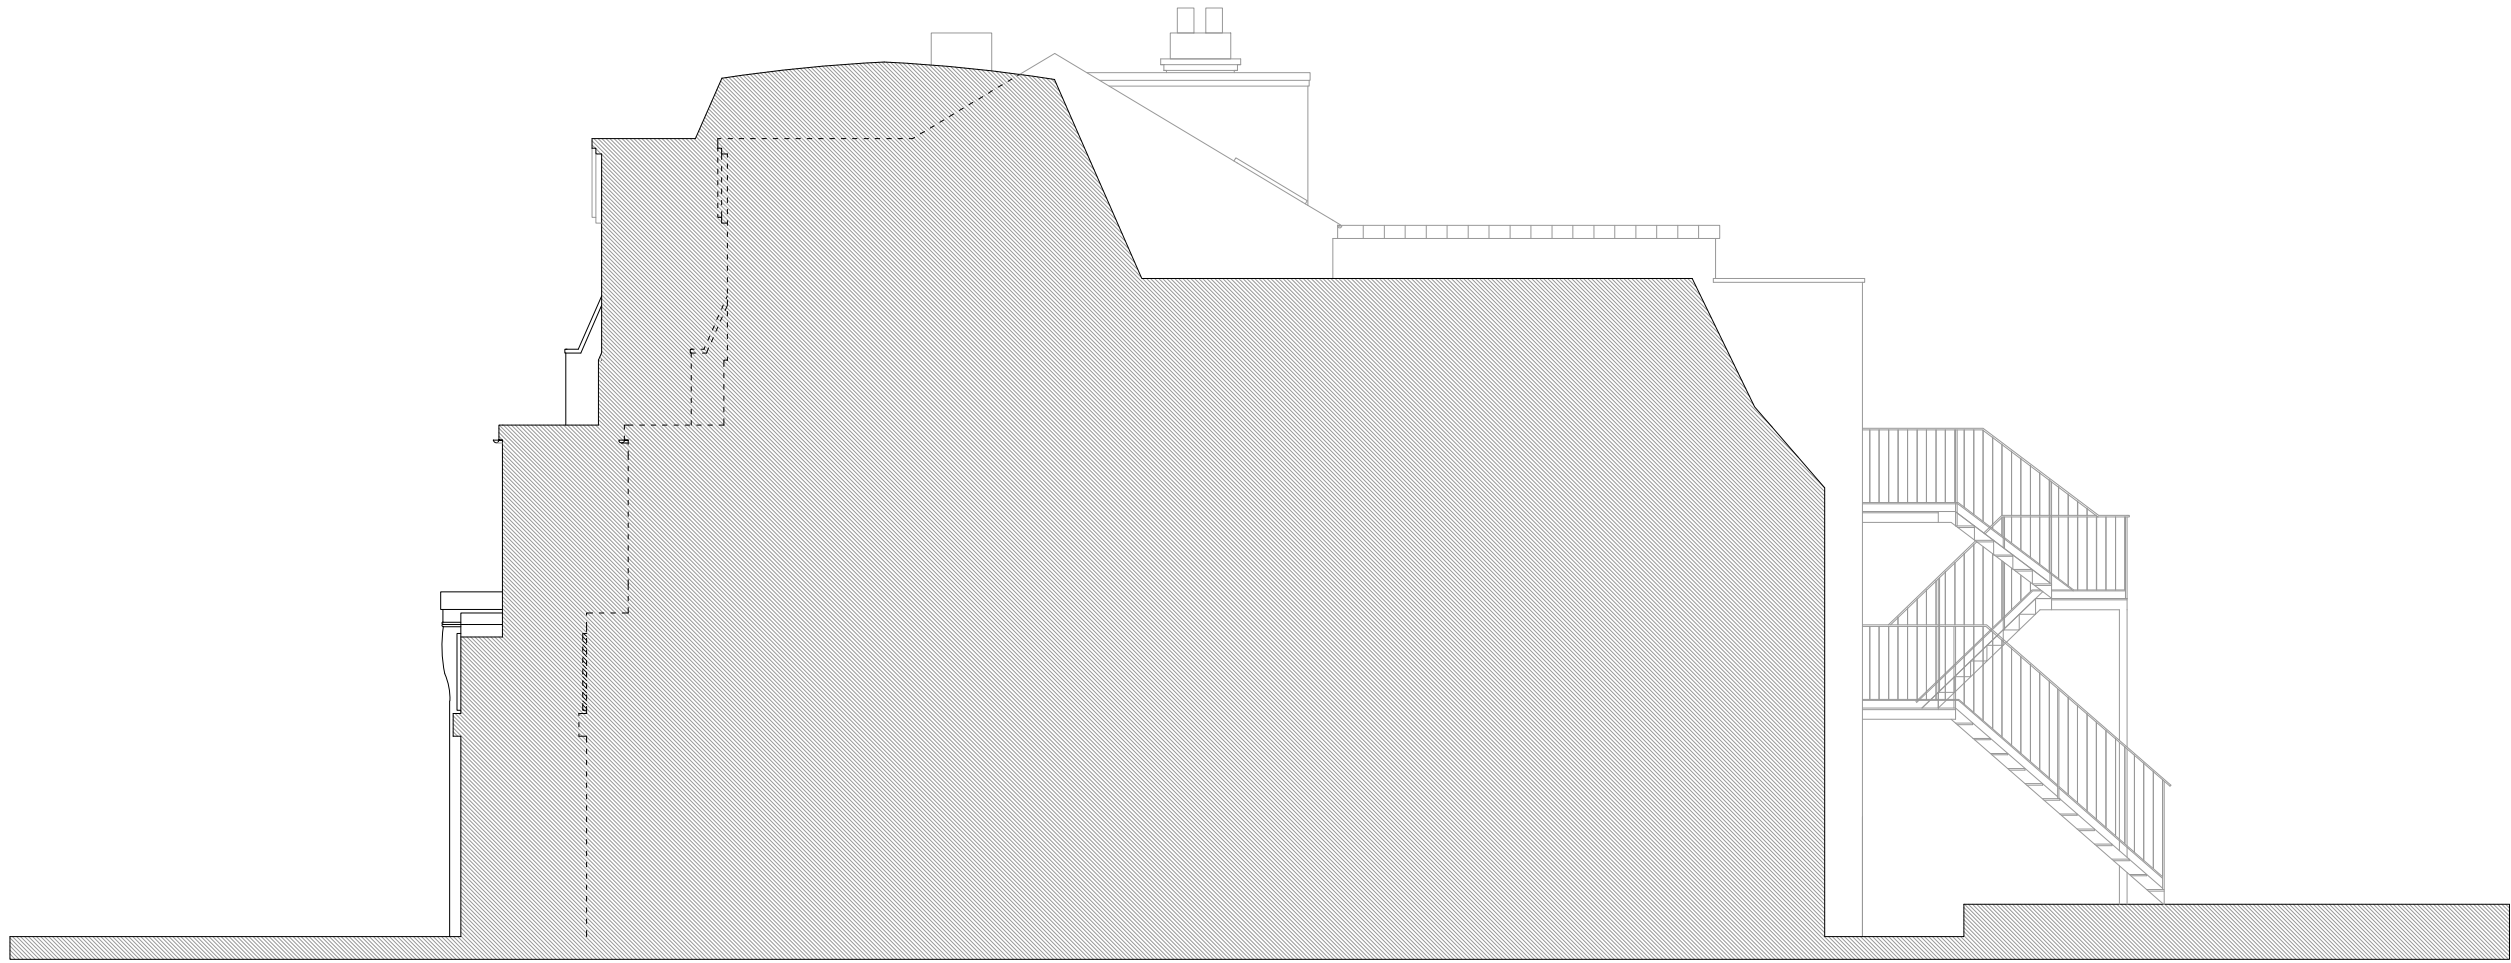

Side Elevation - South
(Through No.348)



Side Elevation - South
(Through No.352)

0 1 2m

BILD

26 Oakwood Park Road
London
N14 6QG
savos@bildesign.co.uk
Mob: 0739 555 8412

notes:
The contractors are to check all dimensions, drain runs and general conditions on site before works commence, and inform BLD immediately upon discovery of any errors, omissions or discrepancies. All works are to be carried out in accordance with current building regulations, British standards, codes of practice and local authority requirements.

Revisions	


The contents of this plan including the printed notes are copyright. Reproduction in whole or part is not permitted without prior consent of BLD in writing.

Project
350 High Road
London
N22 8JW

Drawing Title
Proposed Side Elevations

PLANNING	
350HR-12-2022 - PL09	
Scale	Drawn by
A3@1:100	S.A

notes:
The contractors are to check all dimensions, drain runs and general conditions on site before works commence, and inform BLD immediately upon discovery of any errors, omissions or discrepancies. All works are to be carried out in accordance with current building regulations, British standards, codes of practice and local authority requirements.

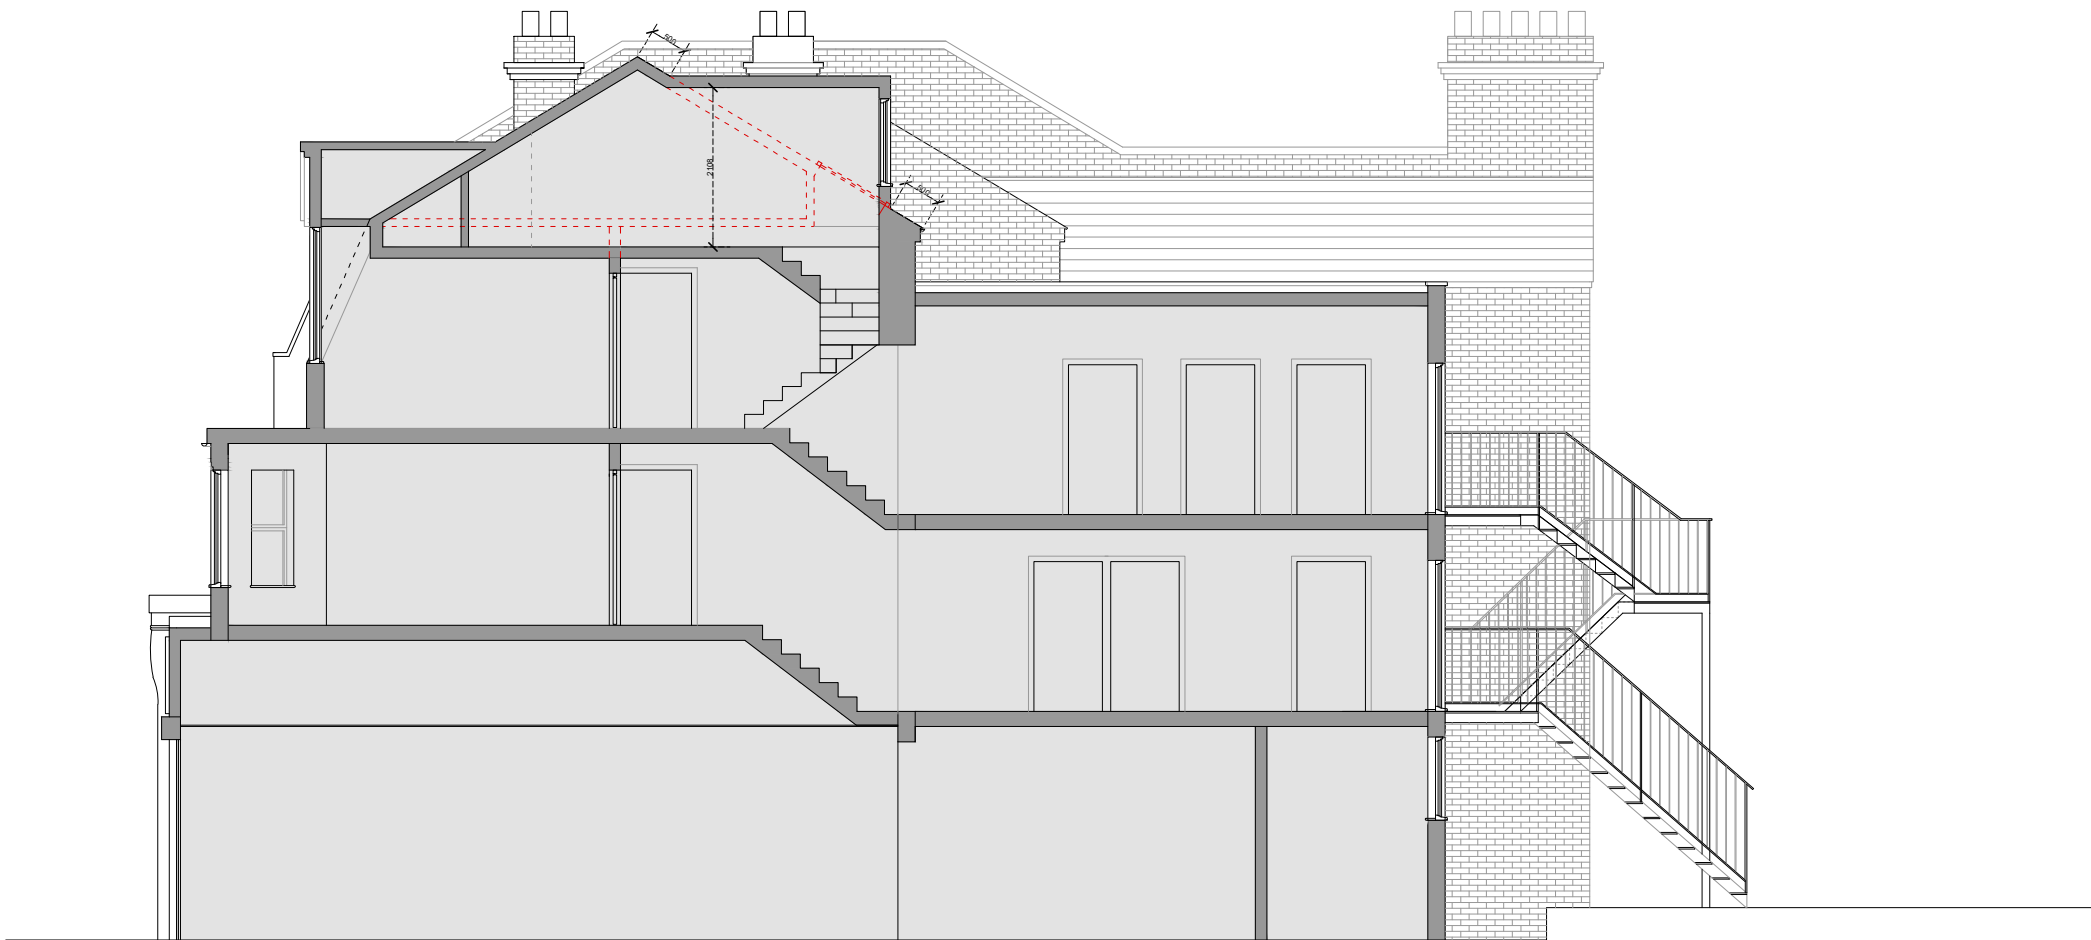

Section A-A

Revisions	

The contents of this plan including the printed notes are copyright. Reproduction in whole or part is not permitted without prior consent of BLD in writing.

Project
350 High Road London N22 8JW

Drawing Title
Proposed Section A-A

PLANNING	
350HR-12-2022 - PL10	
Scale	Drawn by
A3@1:100	S.A