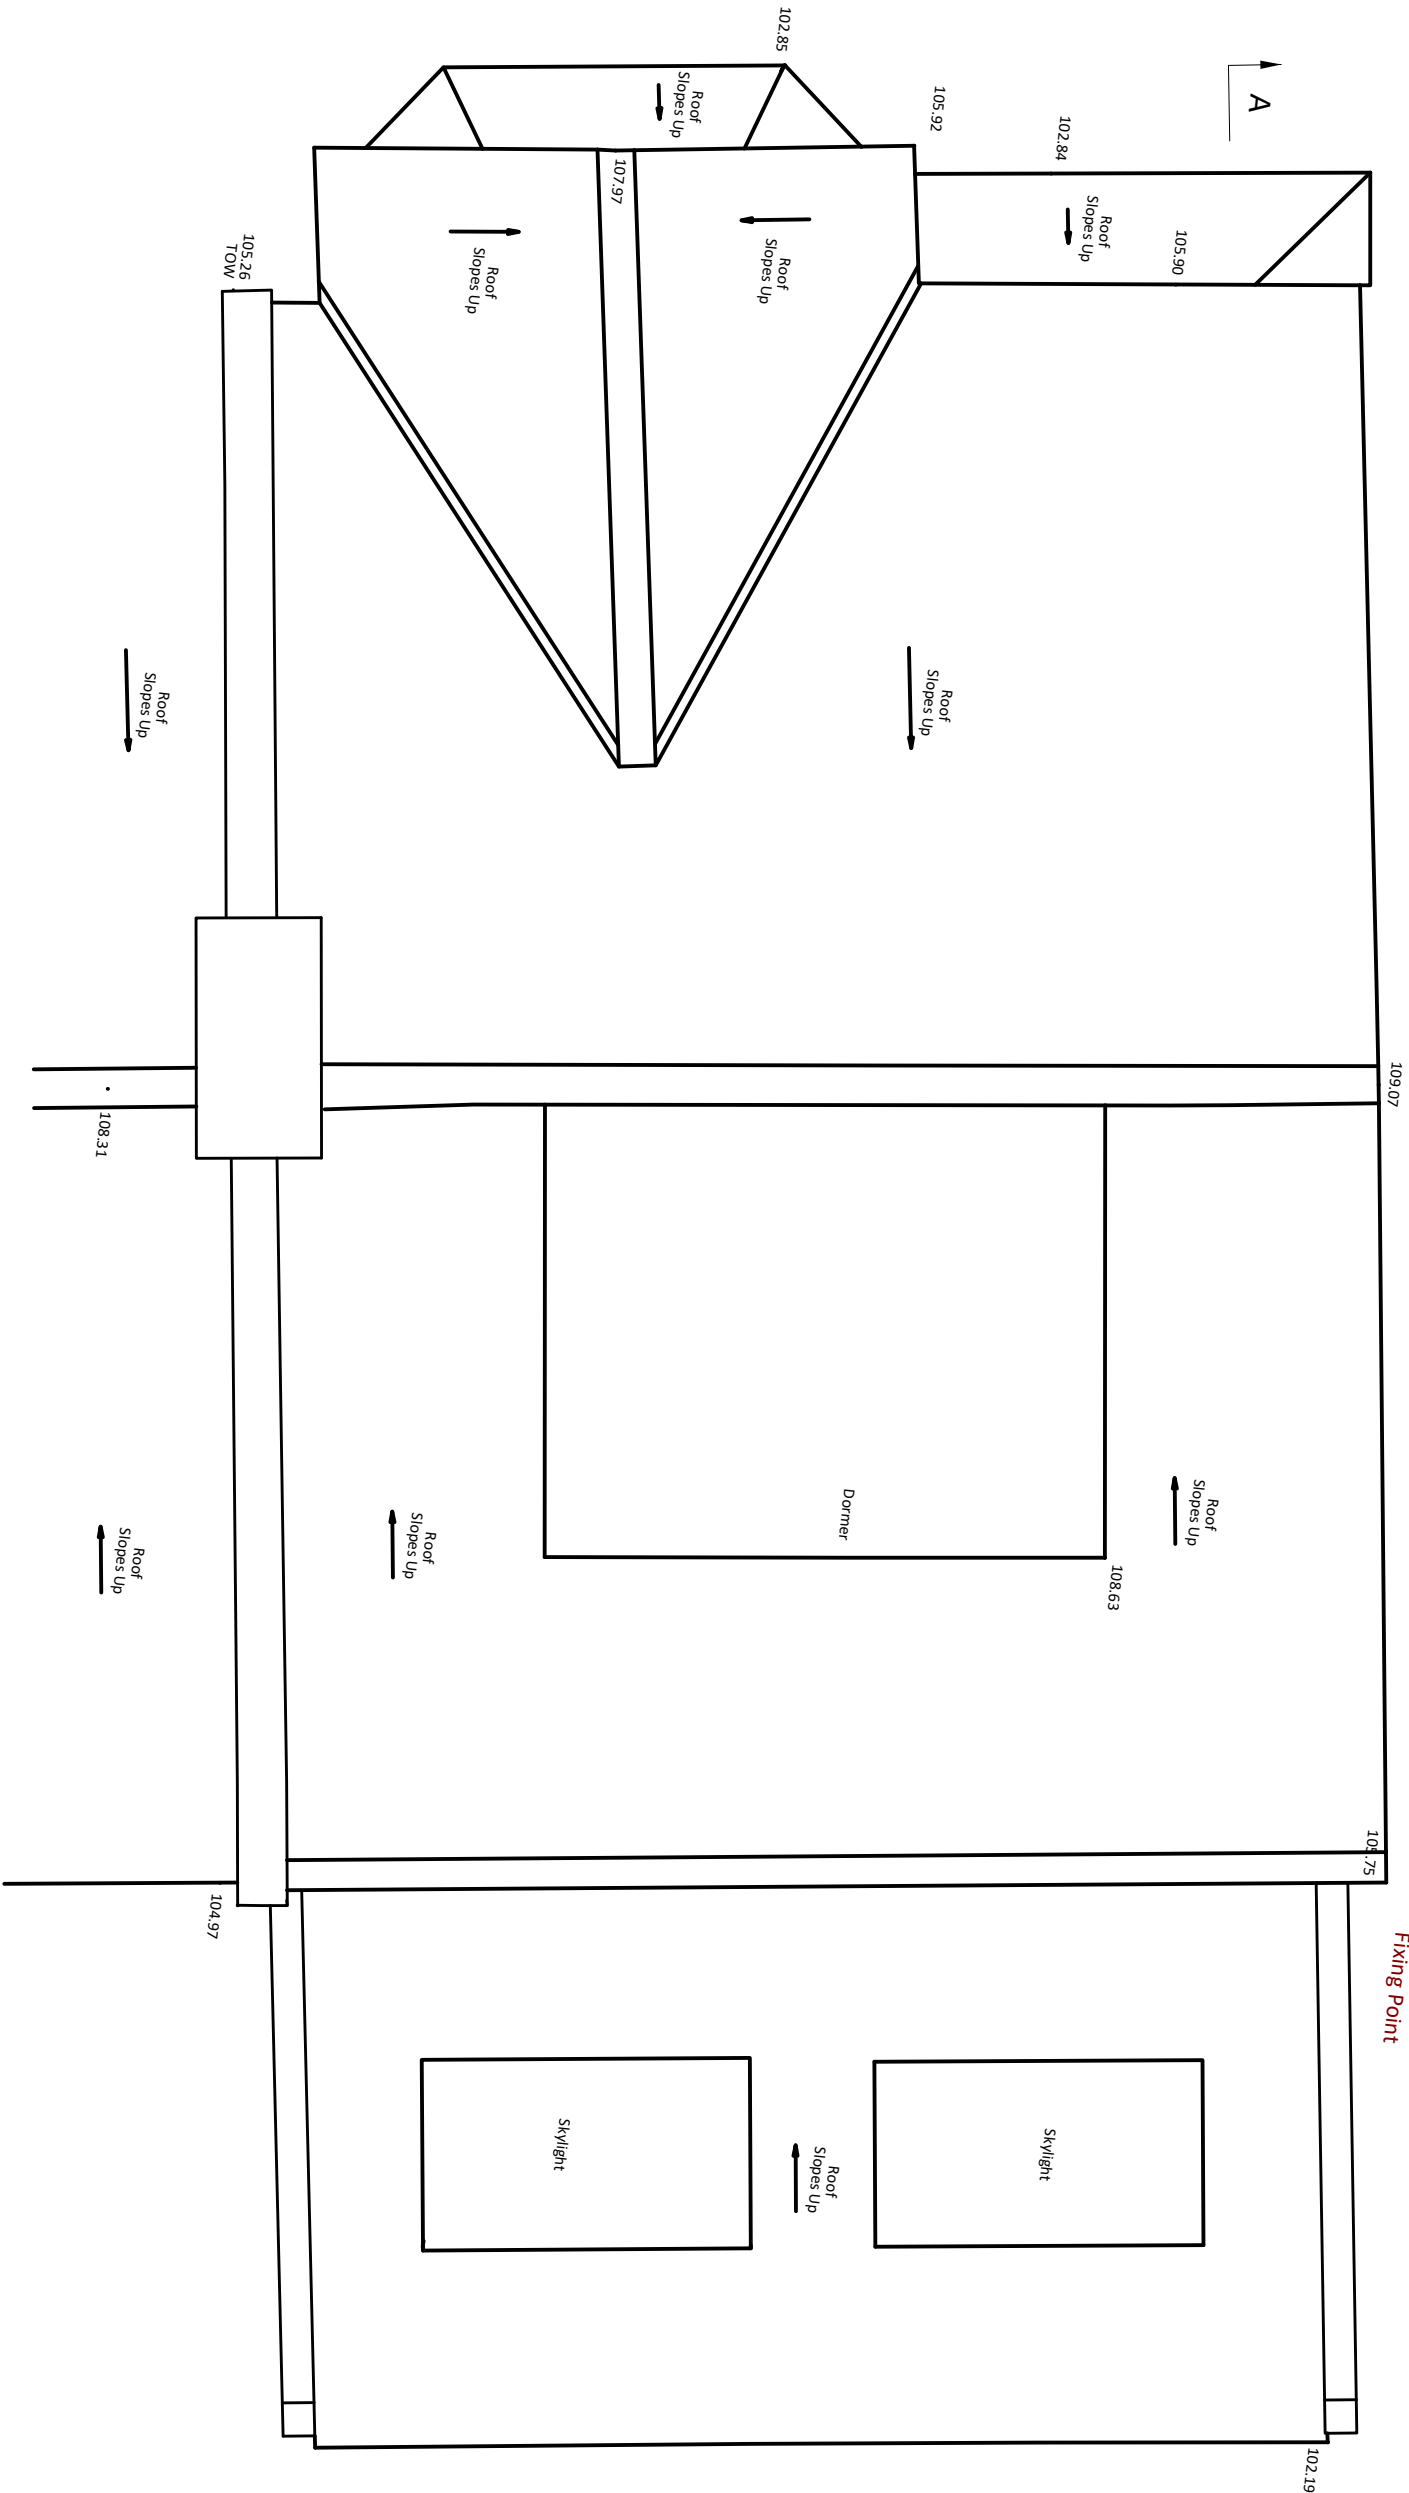


PROJECT: 34 BIRCHWOOD AVENUE, N10 3BE

DRAWING TITLE: EXISTING ROOF PLAN

DATE: JAN 2023 STATUS: PLANNING SCALE: 1:50 @ A3

DWG NO/REV:

MALIN+LYNN

+44 (0)7351 659 006
hello@malinandlynn.com

118/101