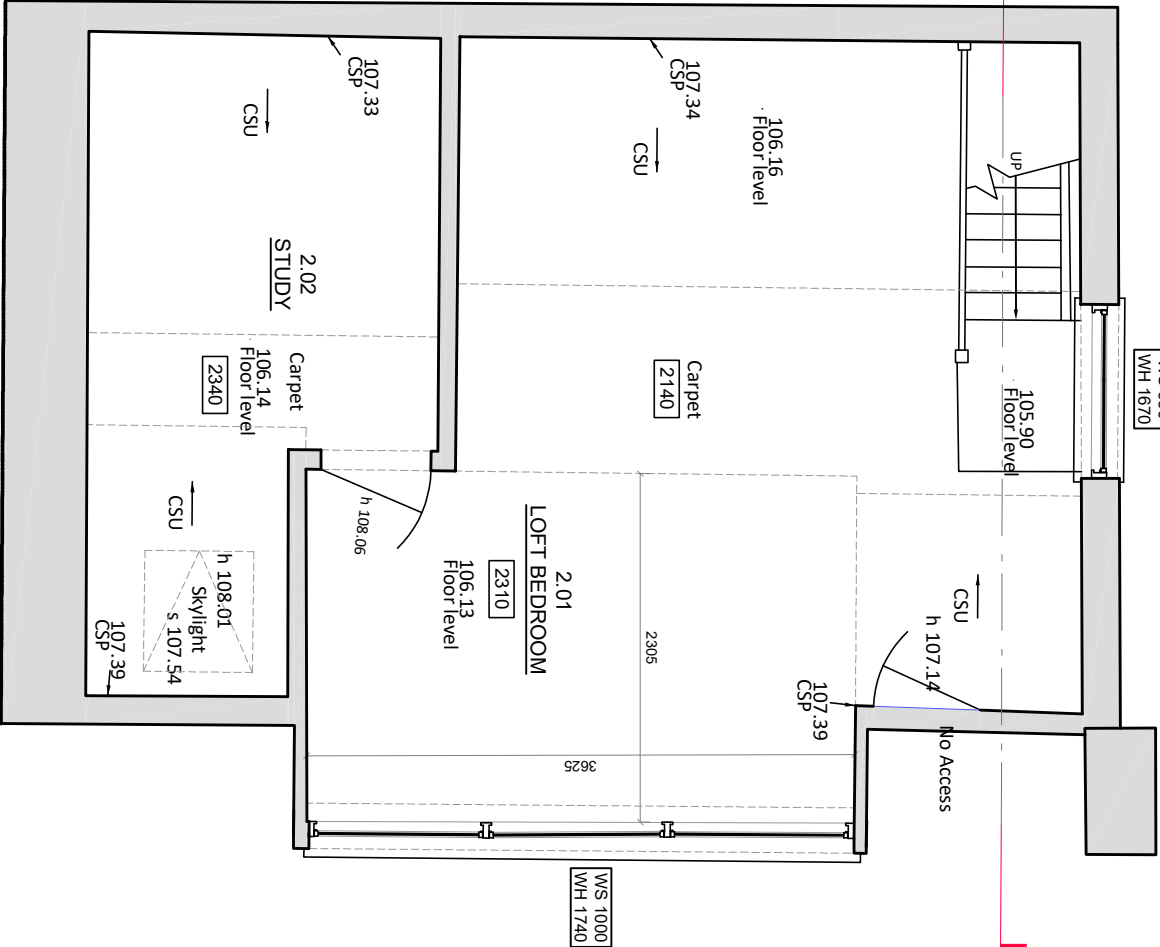


PROJECT: 34 BIRCHWOOD AVENUE, N10 3BE

DRAWING TITLE: EXISTING SECOND FLOOR PLAN

DATE: JAN 2023 STATUS: PLANNING SCALE: 1:50 @ A3

DWG NO/REV:

MALIN + LYN

+44 (0)7931 659 006
hello@mailnandlyn.com

118/100