

FULL PLANNING APPLICATION

119 HIGH ROAD - N22 6BB

REAR EXTENSION & RESIDENTIAL ABOVE

OPTION 3

FLAT A: 63.90m²
FLAT B: 40.45m²

FIXTURE AND SHEET LIST

00.0	TITLE SHEET
01.0	LOCATION PLAN
02.0	EXISTING LAYOUT - FLOOR PLAN
03.0	EXISTING LAYOUT - FLOOR PLAN
04.0	EXISTING LAYOUT - FRONT & REAR ELEVATIONS
05.0	EXISTING LAYOUT - SIDE ELEVATIONS
06.0	EXISTING LAYOUT - SECTION AA
07.0	PROPOSED LAYOUT - FLOOR PLAN
08.0	PROPOSED LAYOUT - FLOOR PLAN
09.0	PROPOSED LAYOUT - FRONT & REAR ELEVATIONS
10.0	PROPOSED LAYOUT - SIDE ELEVATIONS
11.0	PROPOSED LAYOUT - SECTION AA

Note:
This drawing has been drawn to scale for the purposes of obtaining local authority approval. Any measurements required for construction must not be scaled from this drawing.

All structural elements to be agreed with local authority Building Control prior to commencement of works.

Attention is drawn to the provisions of the party wall act 1996. Legal boundaries should be determined by others.

SM Planning
Chartered
Town Planning Consultancy
Services


client
119 HIGH ROAD
LONDON - N22 6BB

project
FULL PLANNING APPLICATION

REAR EXTENSION & RESIDENTIAL ABOVE


drawing title
TITLE SHEET

date June 2019	scale NTS	dwn AD
drawing number 00	sheet no. 00 of 11	rev -

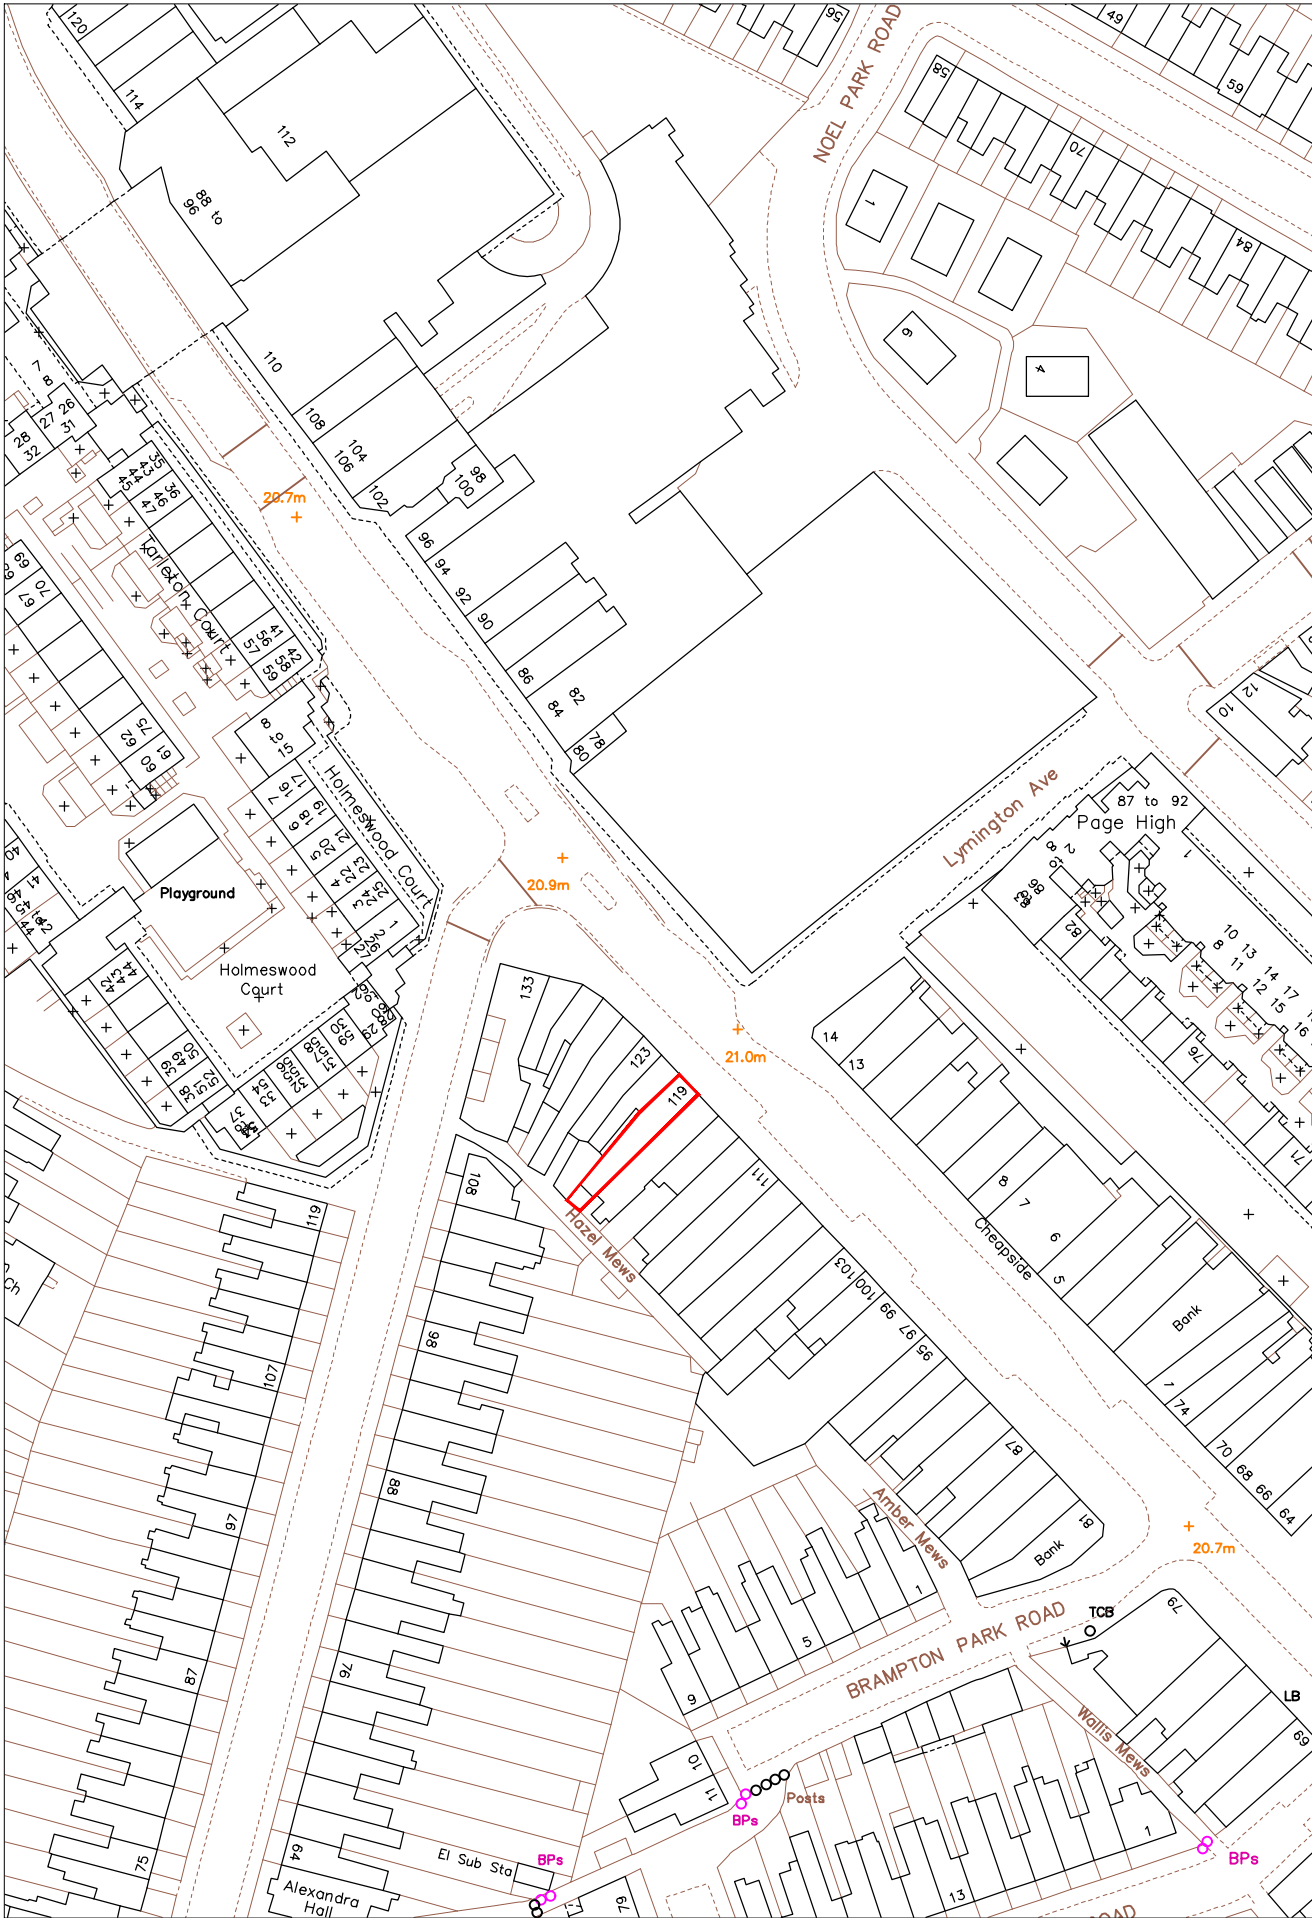

1 SITE LOCATION

SCALE 1 : 1250

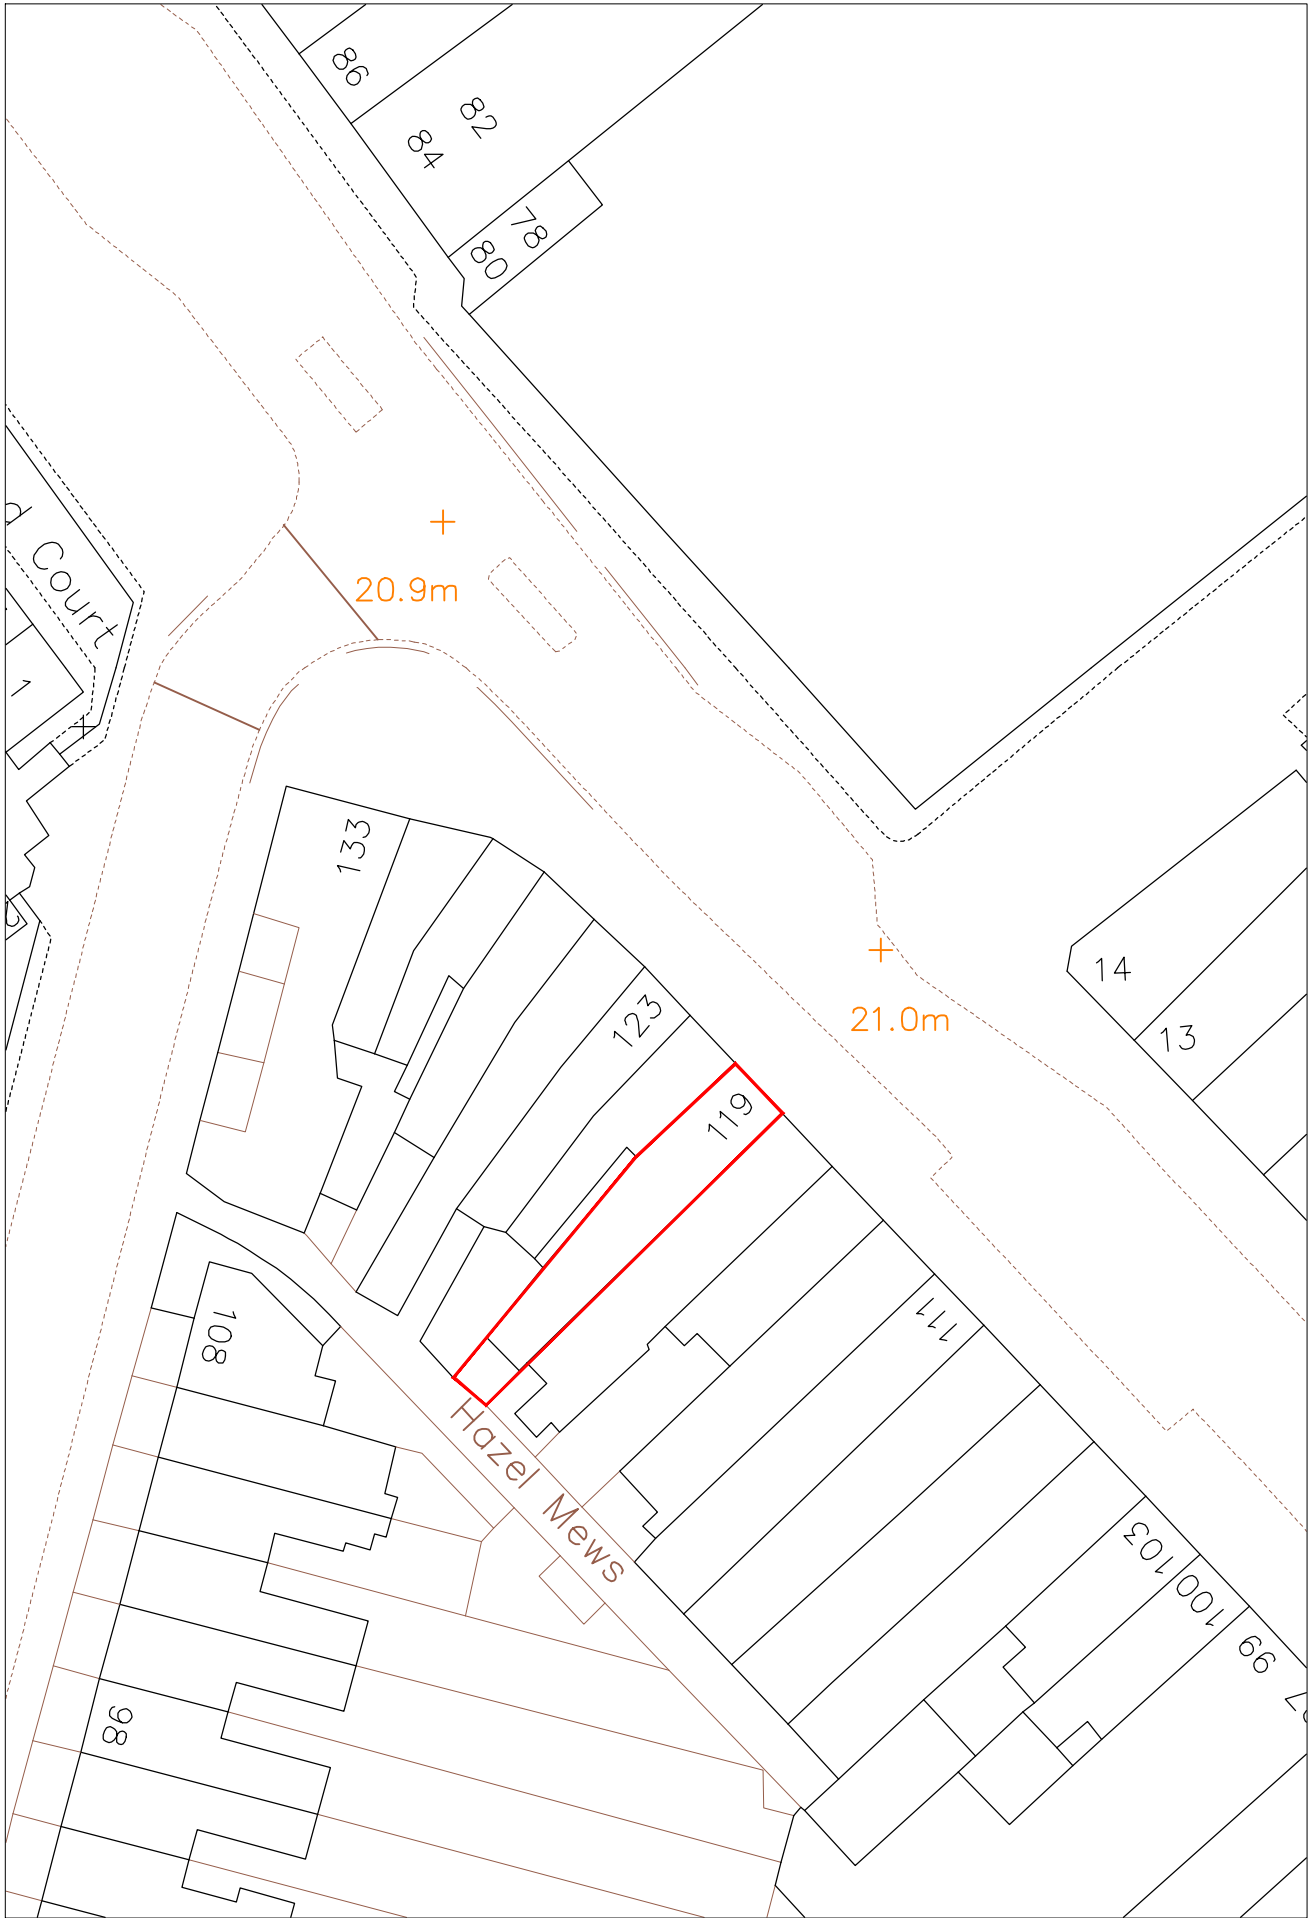

2 BLOCK PLAN

SCALE 1 : 500

Note:
This drawing has been drawn to scale for the purposes of obtaining local authority approval. Any measurements required for construction must not be scaled from this drawing.

All structural elements to be agreed with local authority Building Control prior to commencement of works.

Attention is drawn to the provisions of the party wall act 1996. Legal boundaries should be determined by others.

SM Planning
Chartered
Town Planning Consultancy
Services

client
119 HIGH ROAD
LONDON - N22 6BB

project
FULL PLANNING APPLICATION

REAR EXTENSION & RESIDENTIAL ABOVE

drawing title
LOCATION PLAN

date
June 2019

scale
NTS

dwn
AD

drawing number
01


sheet no.
01 of 11

rev
-


Note:
This drawing has been drawn to scale for the purposes of obtaining local authority approval. Any measurements required for construction must not be scaled from this drawing.

All structural elements to be agreed with local authority Building Control prior to commencement of works.

Attention is drawn to the provisions of the party wall act 1996. Legal boundaries should be determined by others.

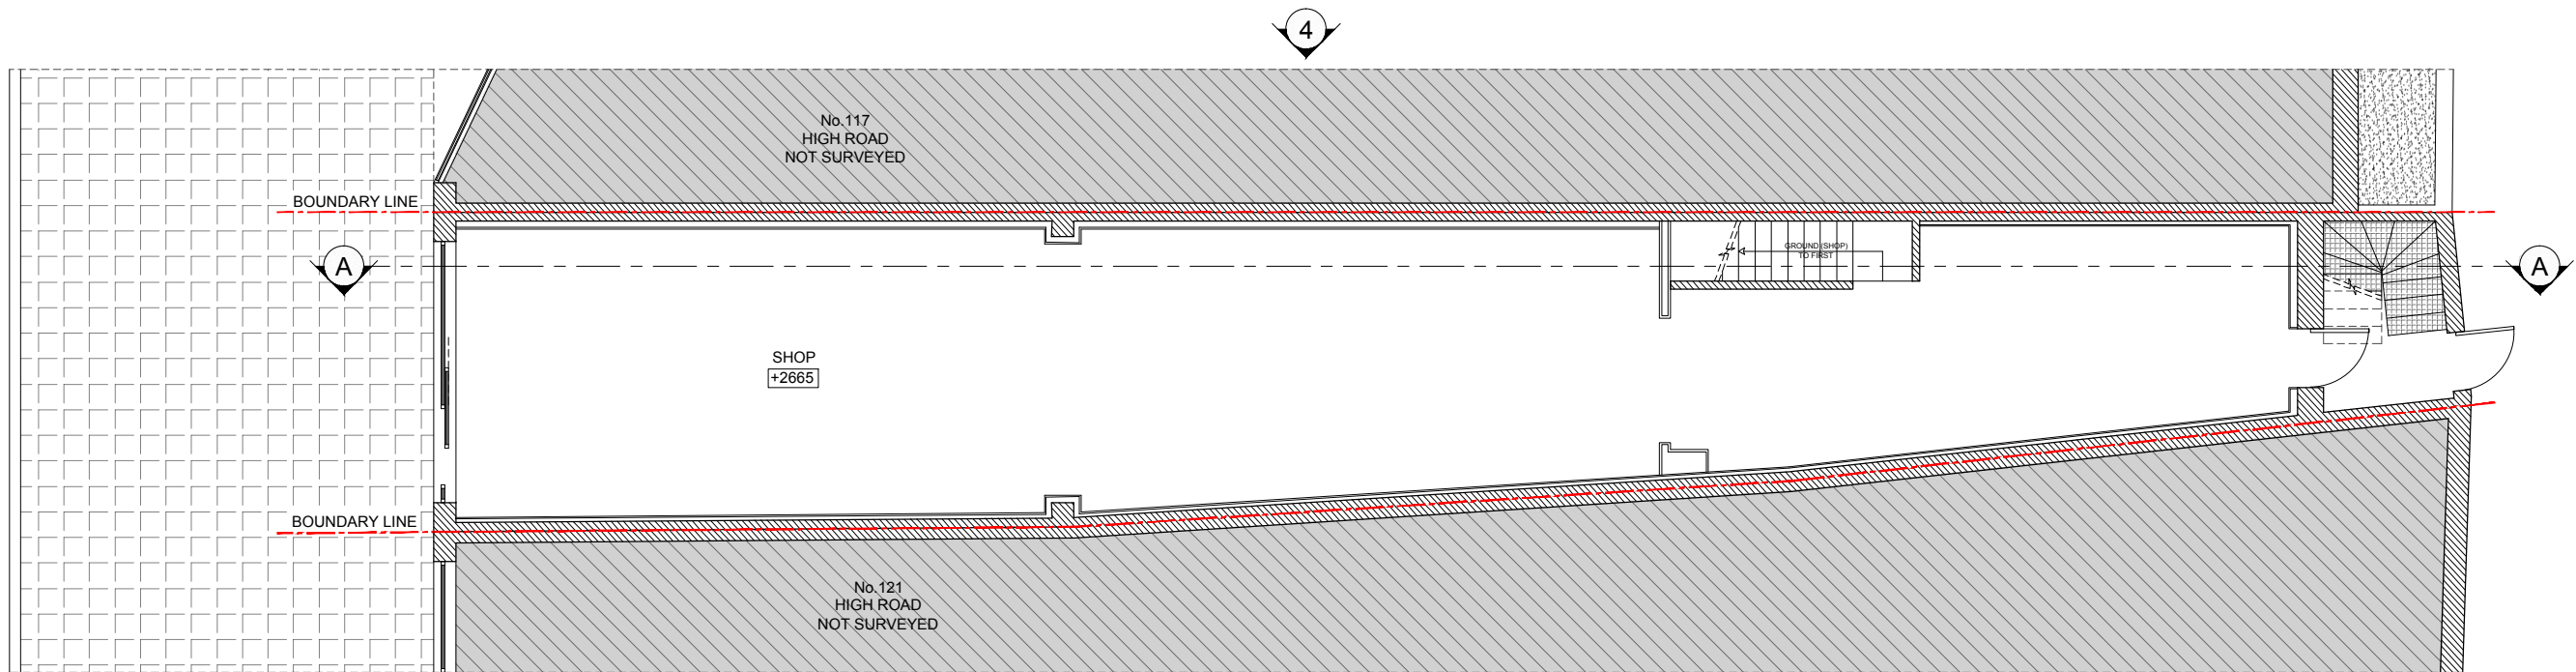

EXISTING GROUND FLOOR PLAN
89.15m²

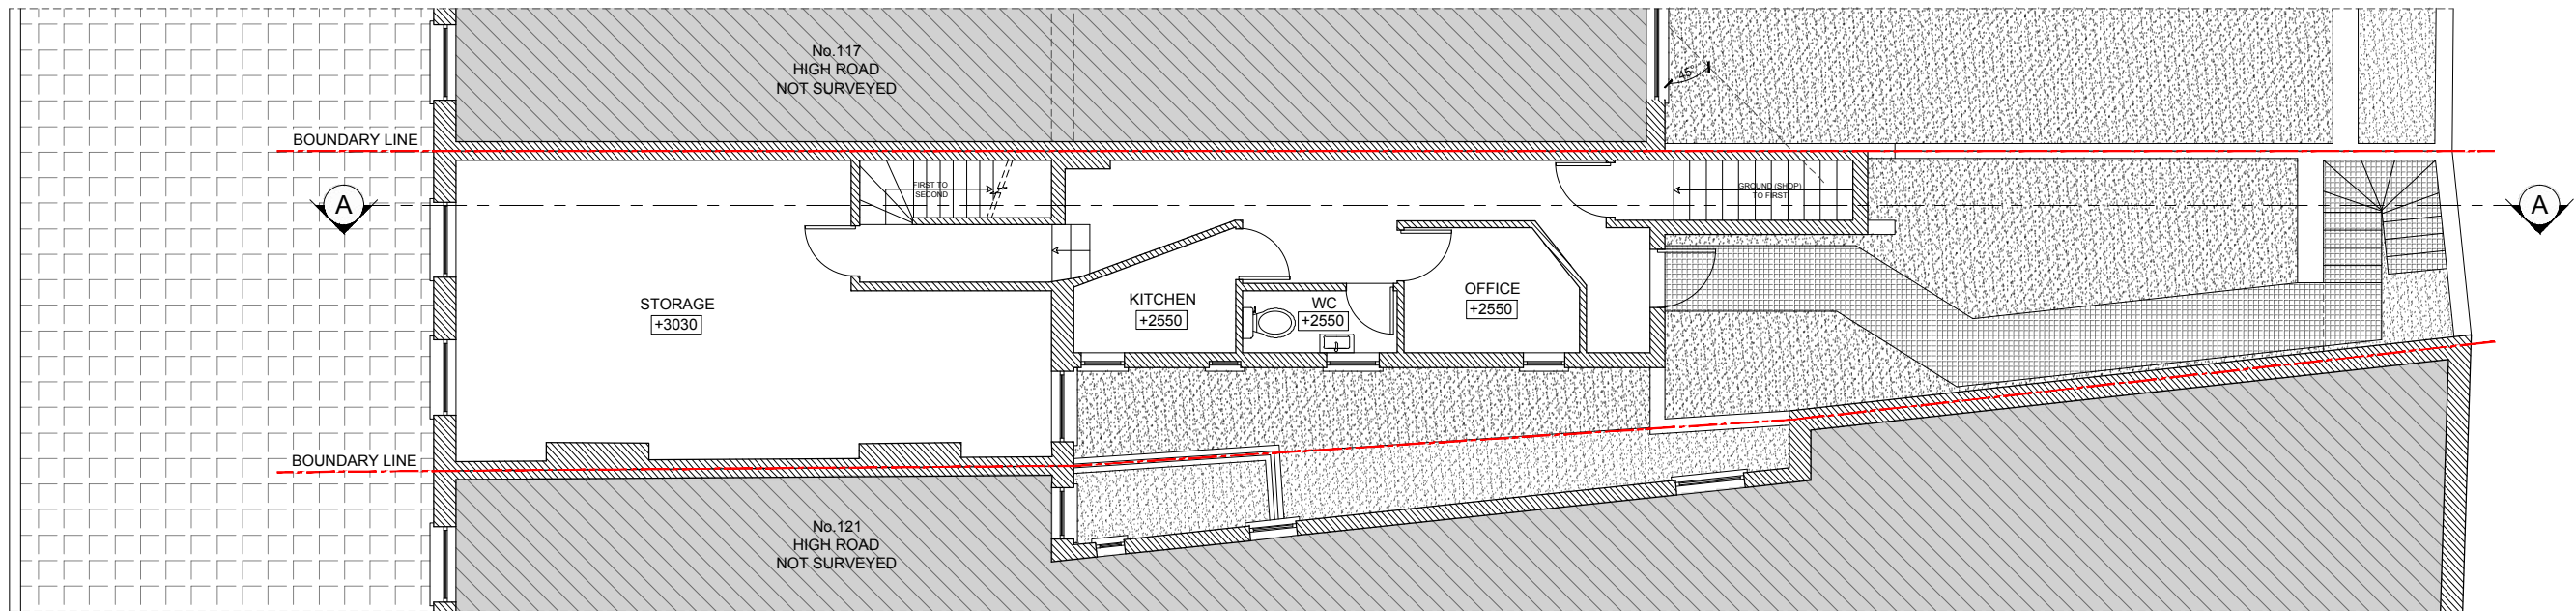

EXISTING FIRST FLOOR PLAN
54.40m²

SM Planning
Chartered
Town Planning Consultancy
Services

client
119 HIGH ROAD
LONDON - N22 6BB

project
FULL PLANNING APPLICATION

REAR EXTENSION & RESIDENTIAL ABOVE

drawing title
EXISTING FLOOR PLANS

date
June 2019

scale
1:100@A3

dwn
AD

drawing number
02



sheet no.
02 of 11

rev
-

Note:
This drawing has been drawn to scale for the purposes of obtaining local authority approval. Any measurements required for construction must not be scaled from this drawing.

All structural elements to be agreed with local authority Building Control prior to commencement of works.

Attention is drawn to the provisions of the party wall act 1996. Legal boundaries should be determined by others.

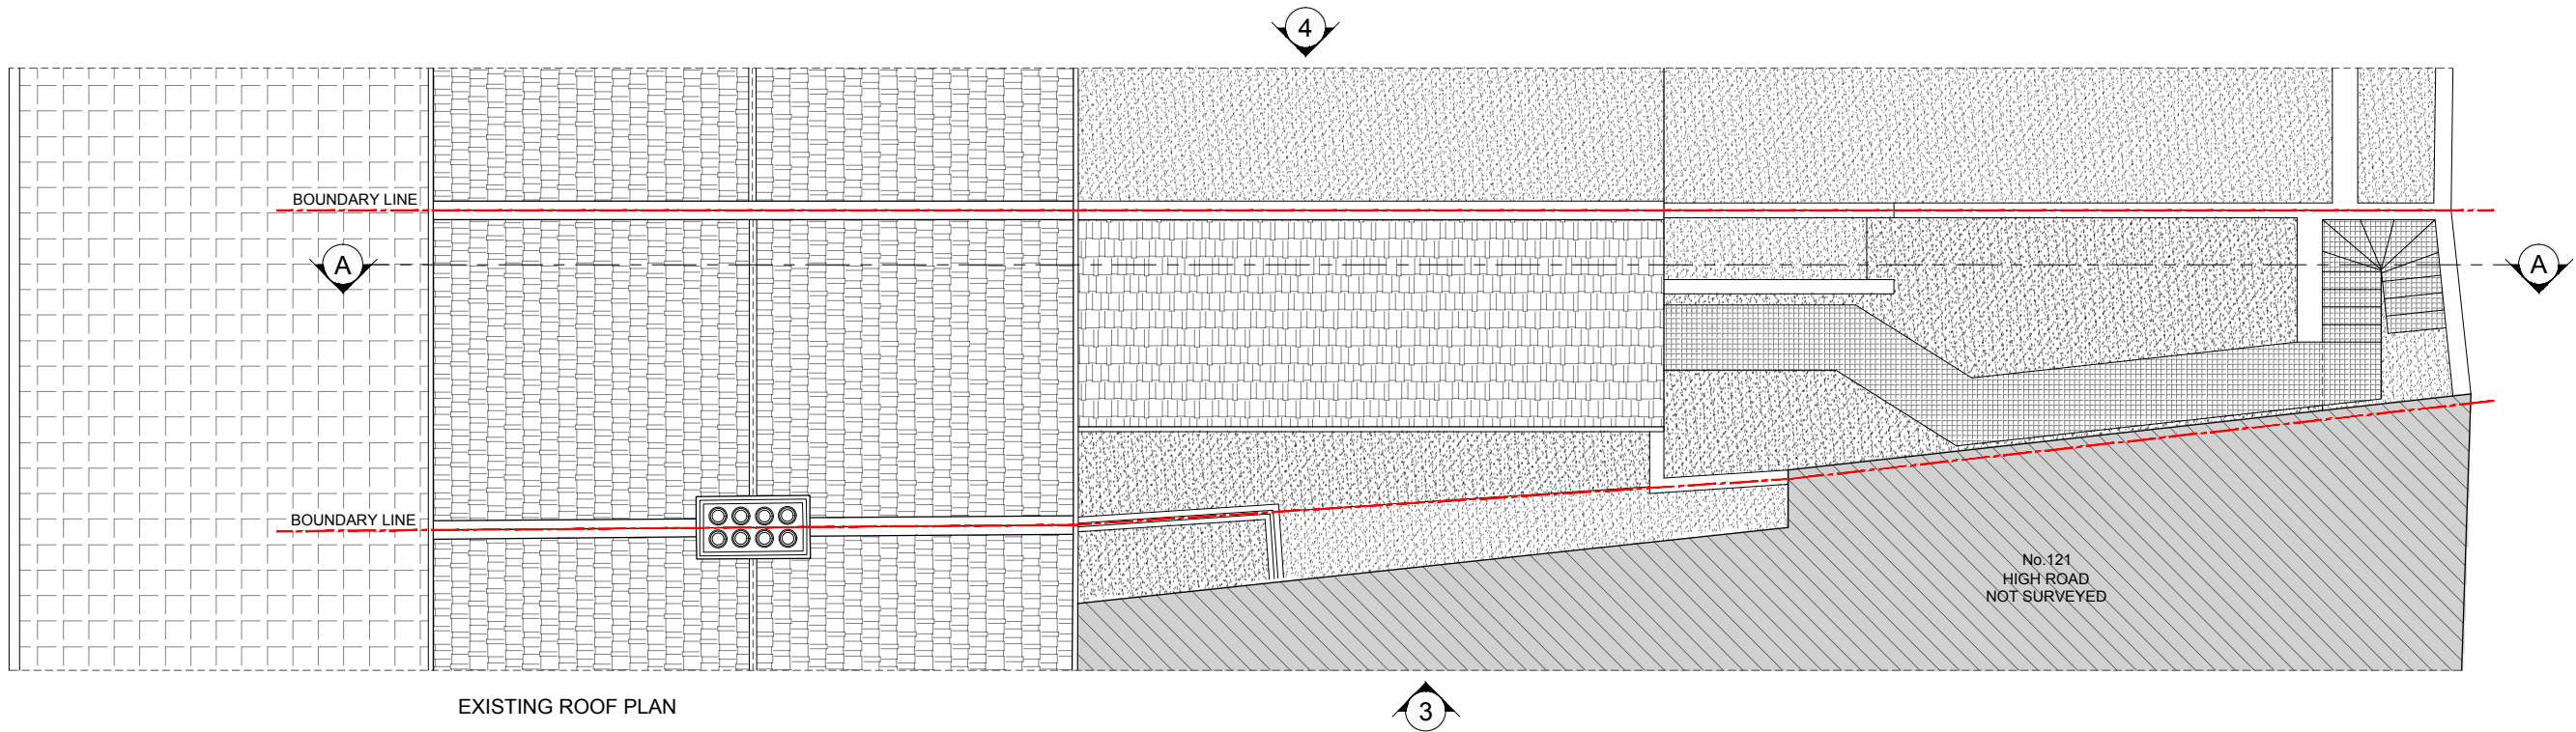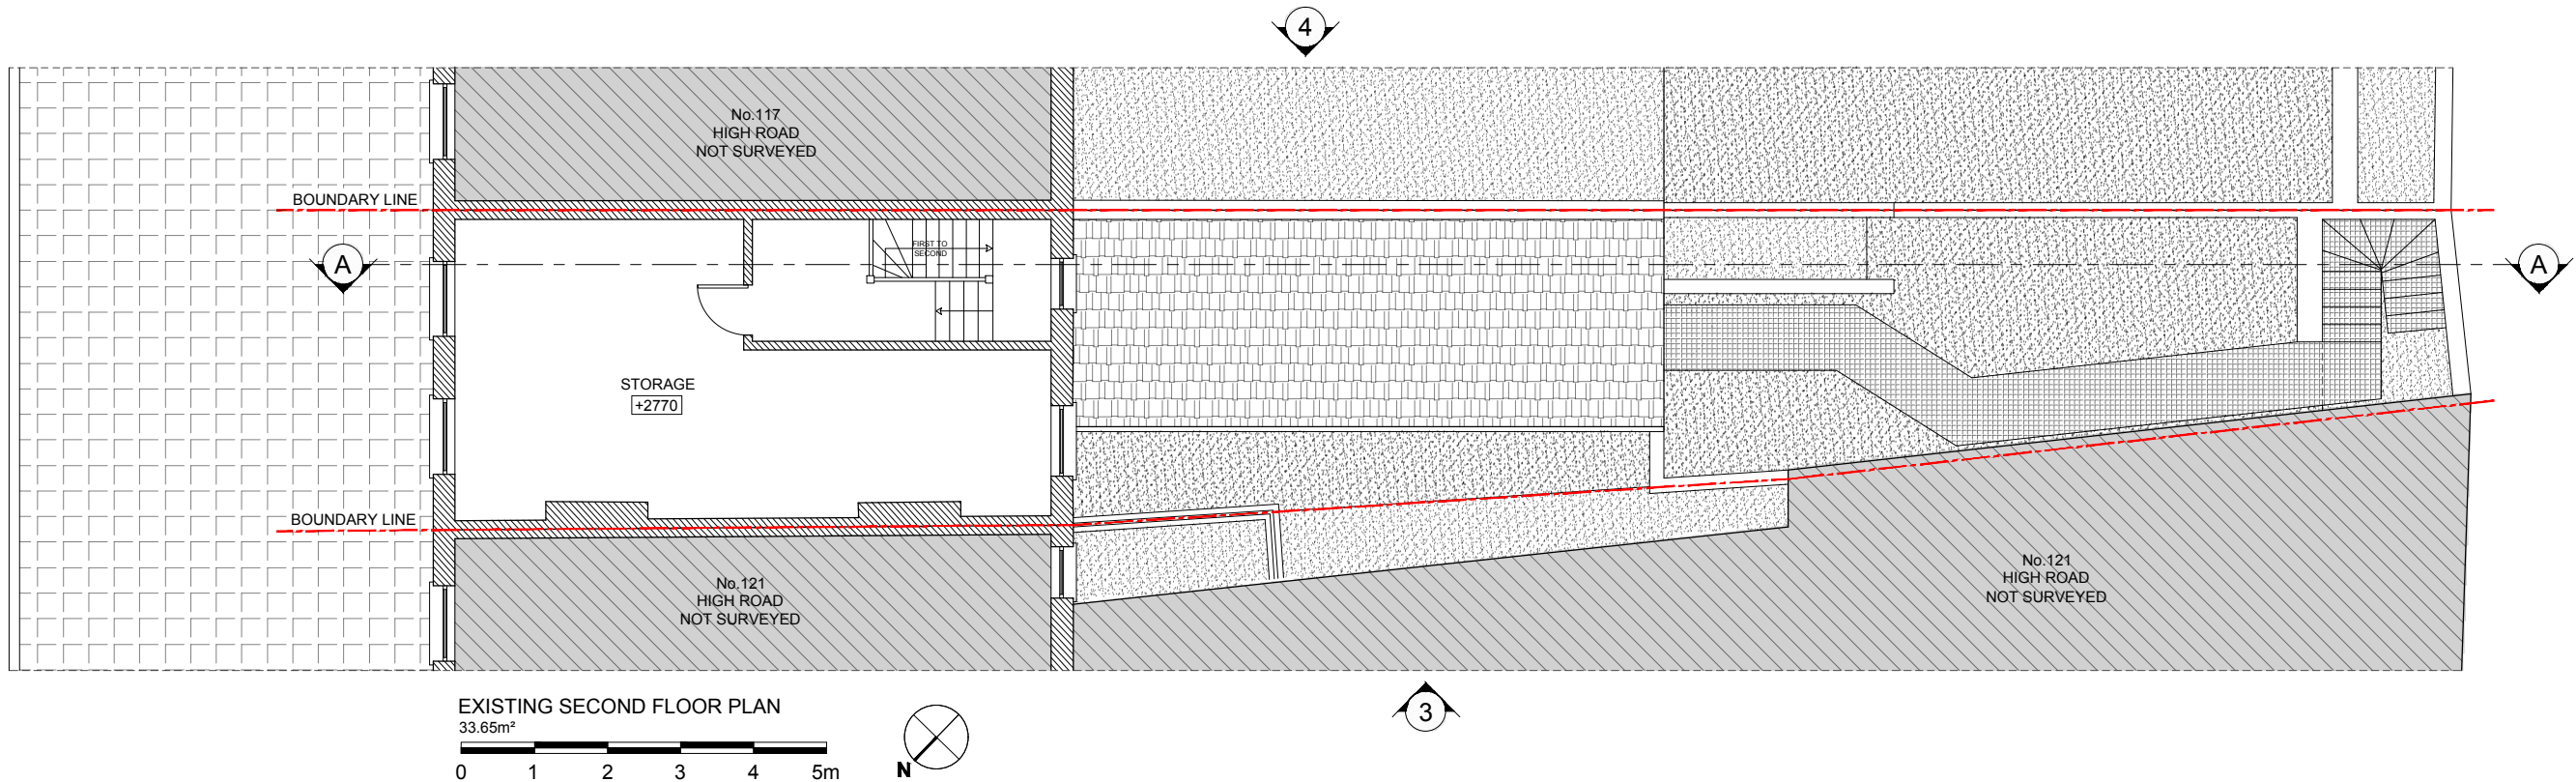

SM Planning
Chartered
Town Planning Consultancy
Services

client
119 HIGH ROAD
LONDON - N22 6BB

project
FULL PLANNING APPLICATION

REAR EXTENSION & RESIDENTIAL ABOVE

drawing title
EXISTING FLOOR PLANS

date
June 2019



scale
1:100@A3

dwn
AD

drawing number
03

sheet no.
03 of 11

rev
-

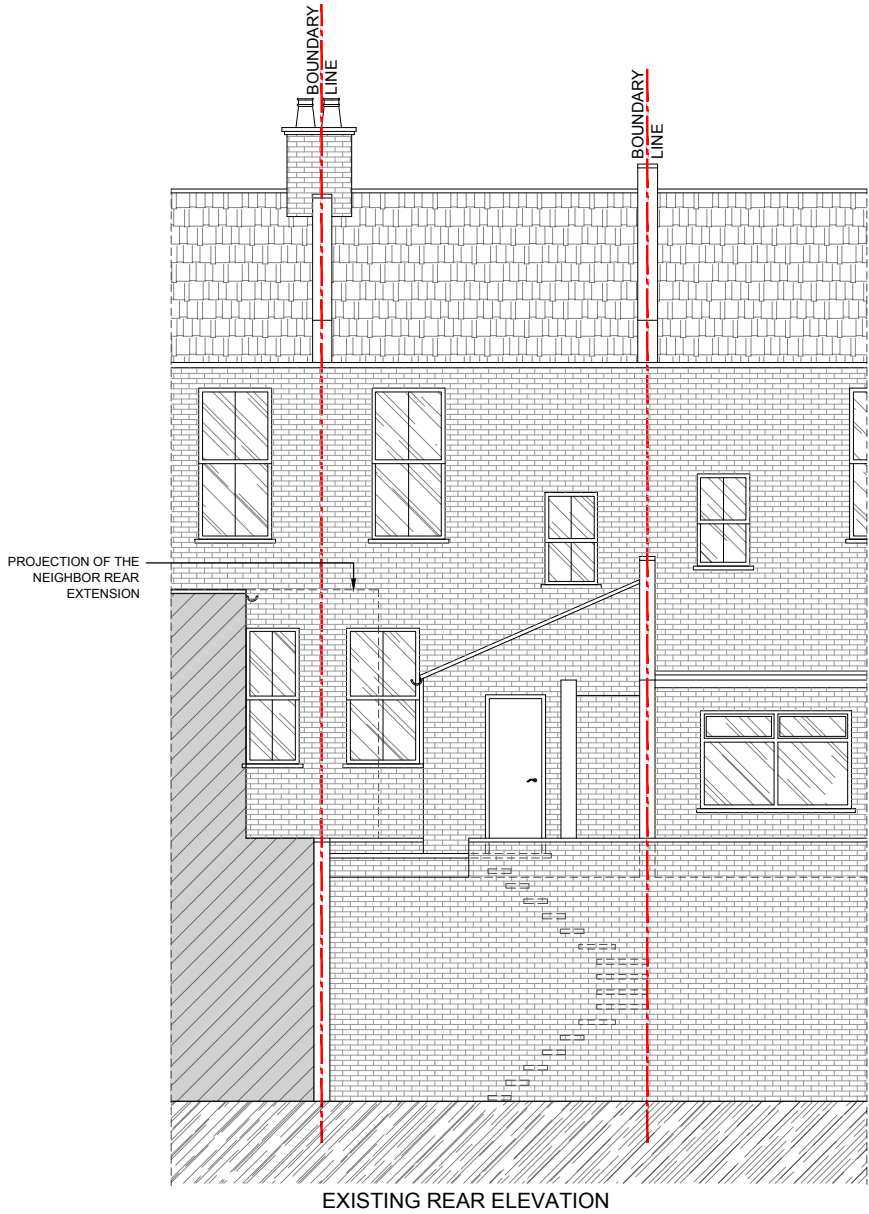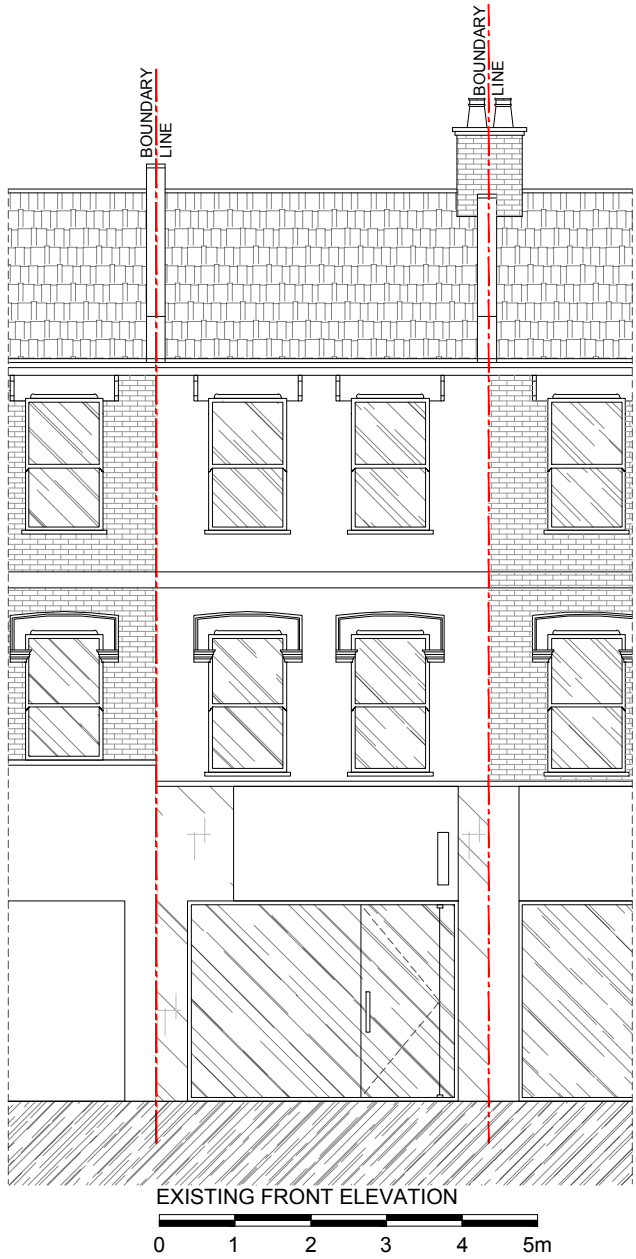

Note:
This drawing has been drawn to scale for the purposes of obtaining local authority approval. Any measurements required for construction must not be scaled from this drawing.

All structural elements to be agreed with local authority Building Control prior to commencement of works.

Attention is drawn to the provisions of the party wall act, 1996. Legal boundaries should be determined by others.

SM Planning

Chartered
Town Planning Consultancy
Services

client

119 HIGH ROAD
LONDON - N22 6BB

project

FULL PLANNING APPLICATION

drawing title

REAR EXTENSION & RESIDENTIAL ABOVE

date

June 2019

scale

1:100@A3

dwn

AD

drawing number


04

sheet no.

04 of 11


rev

-

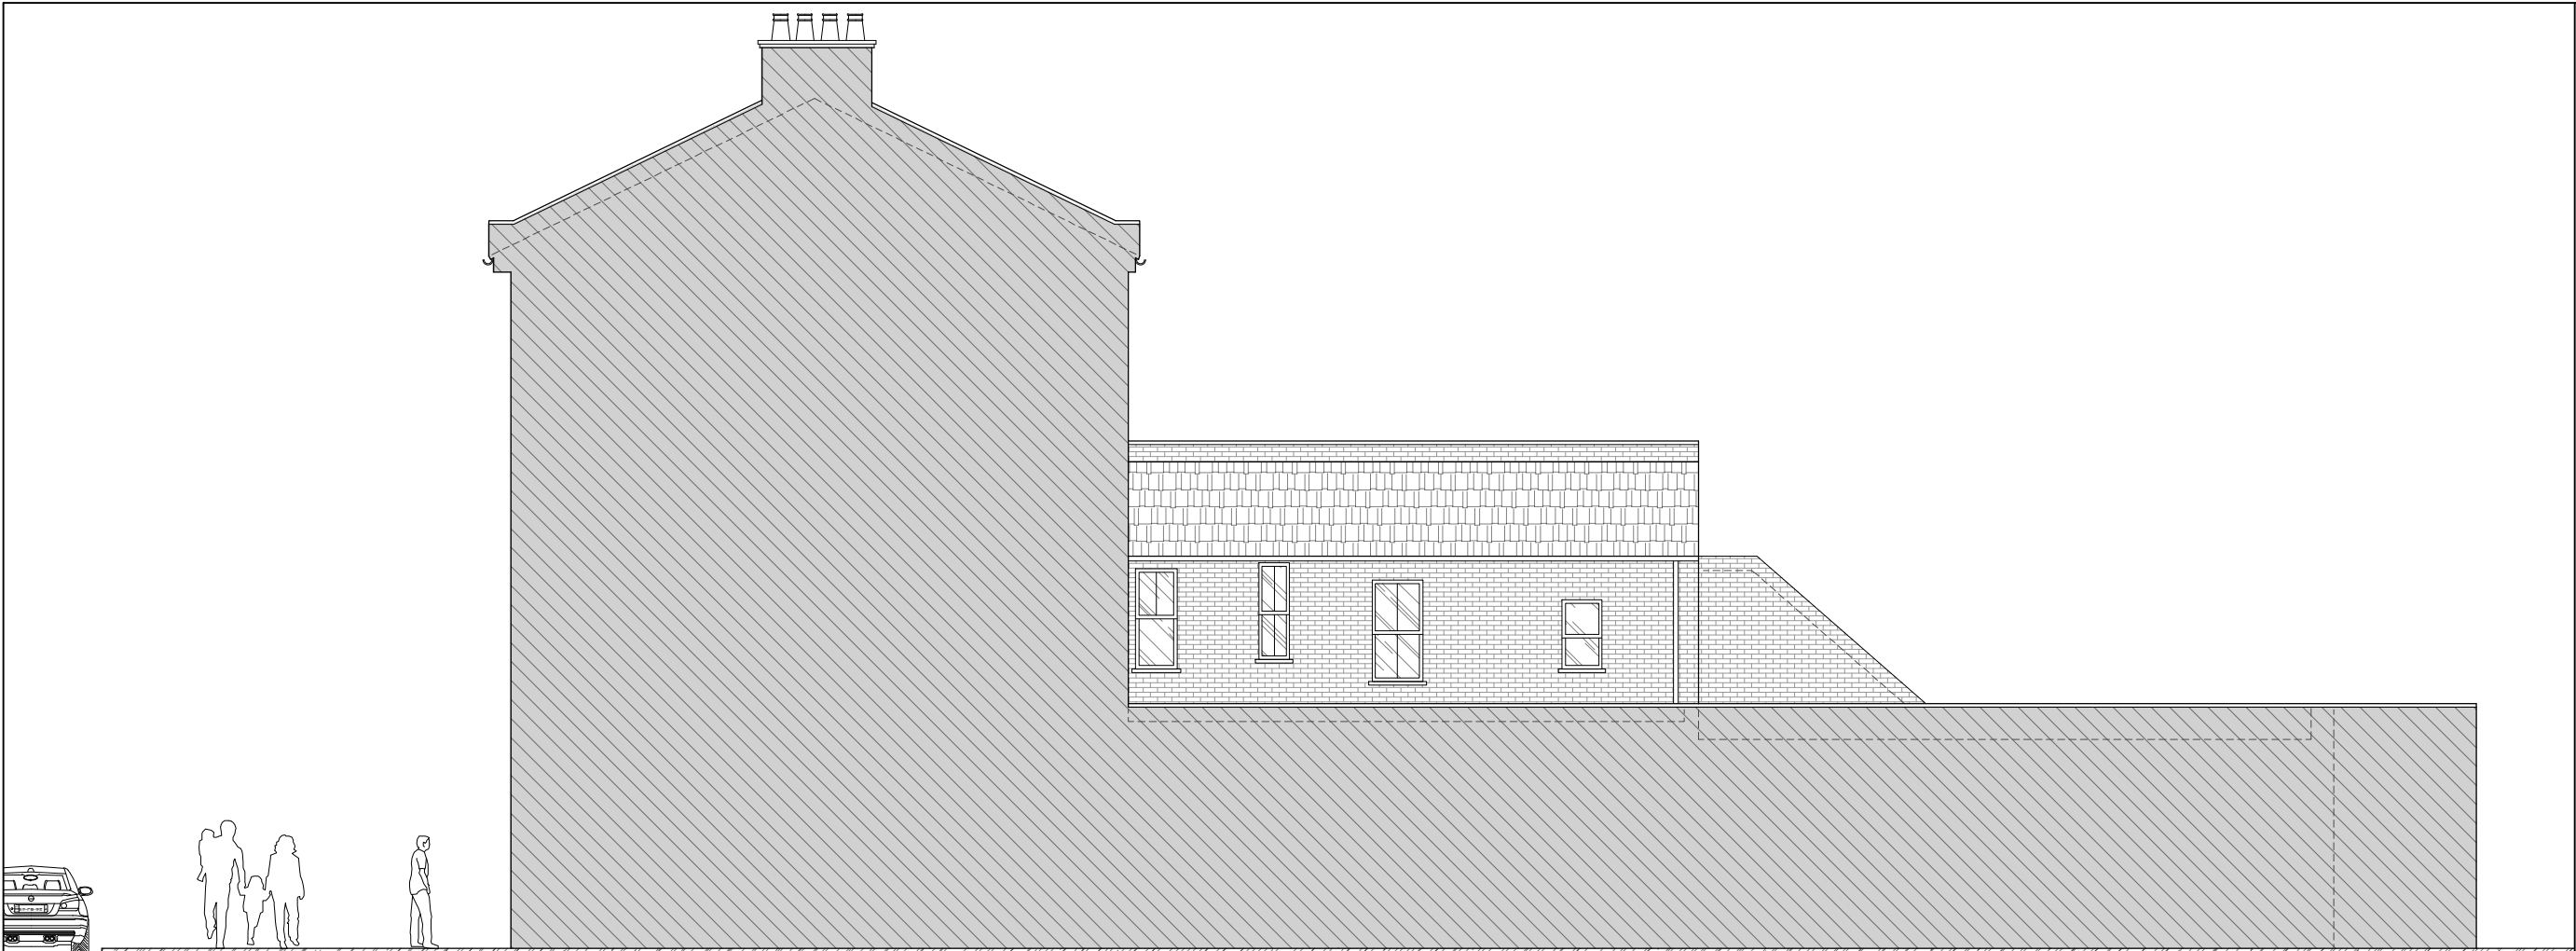

EXISTING SIDE ELEVATION 3

0 1 2 3 4 5m

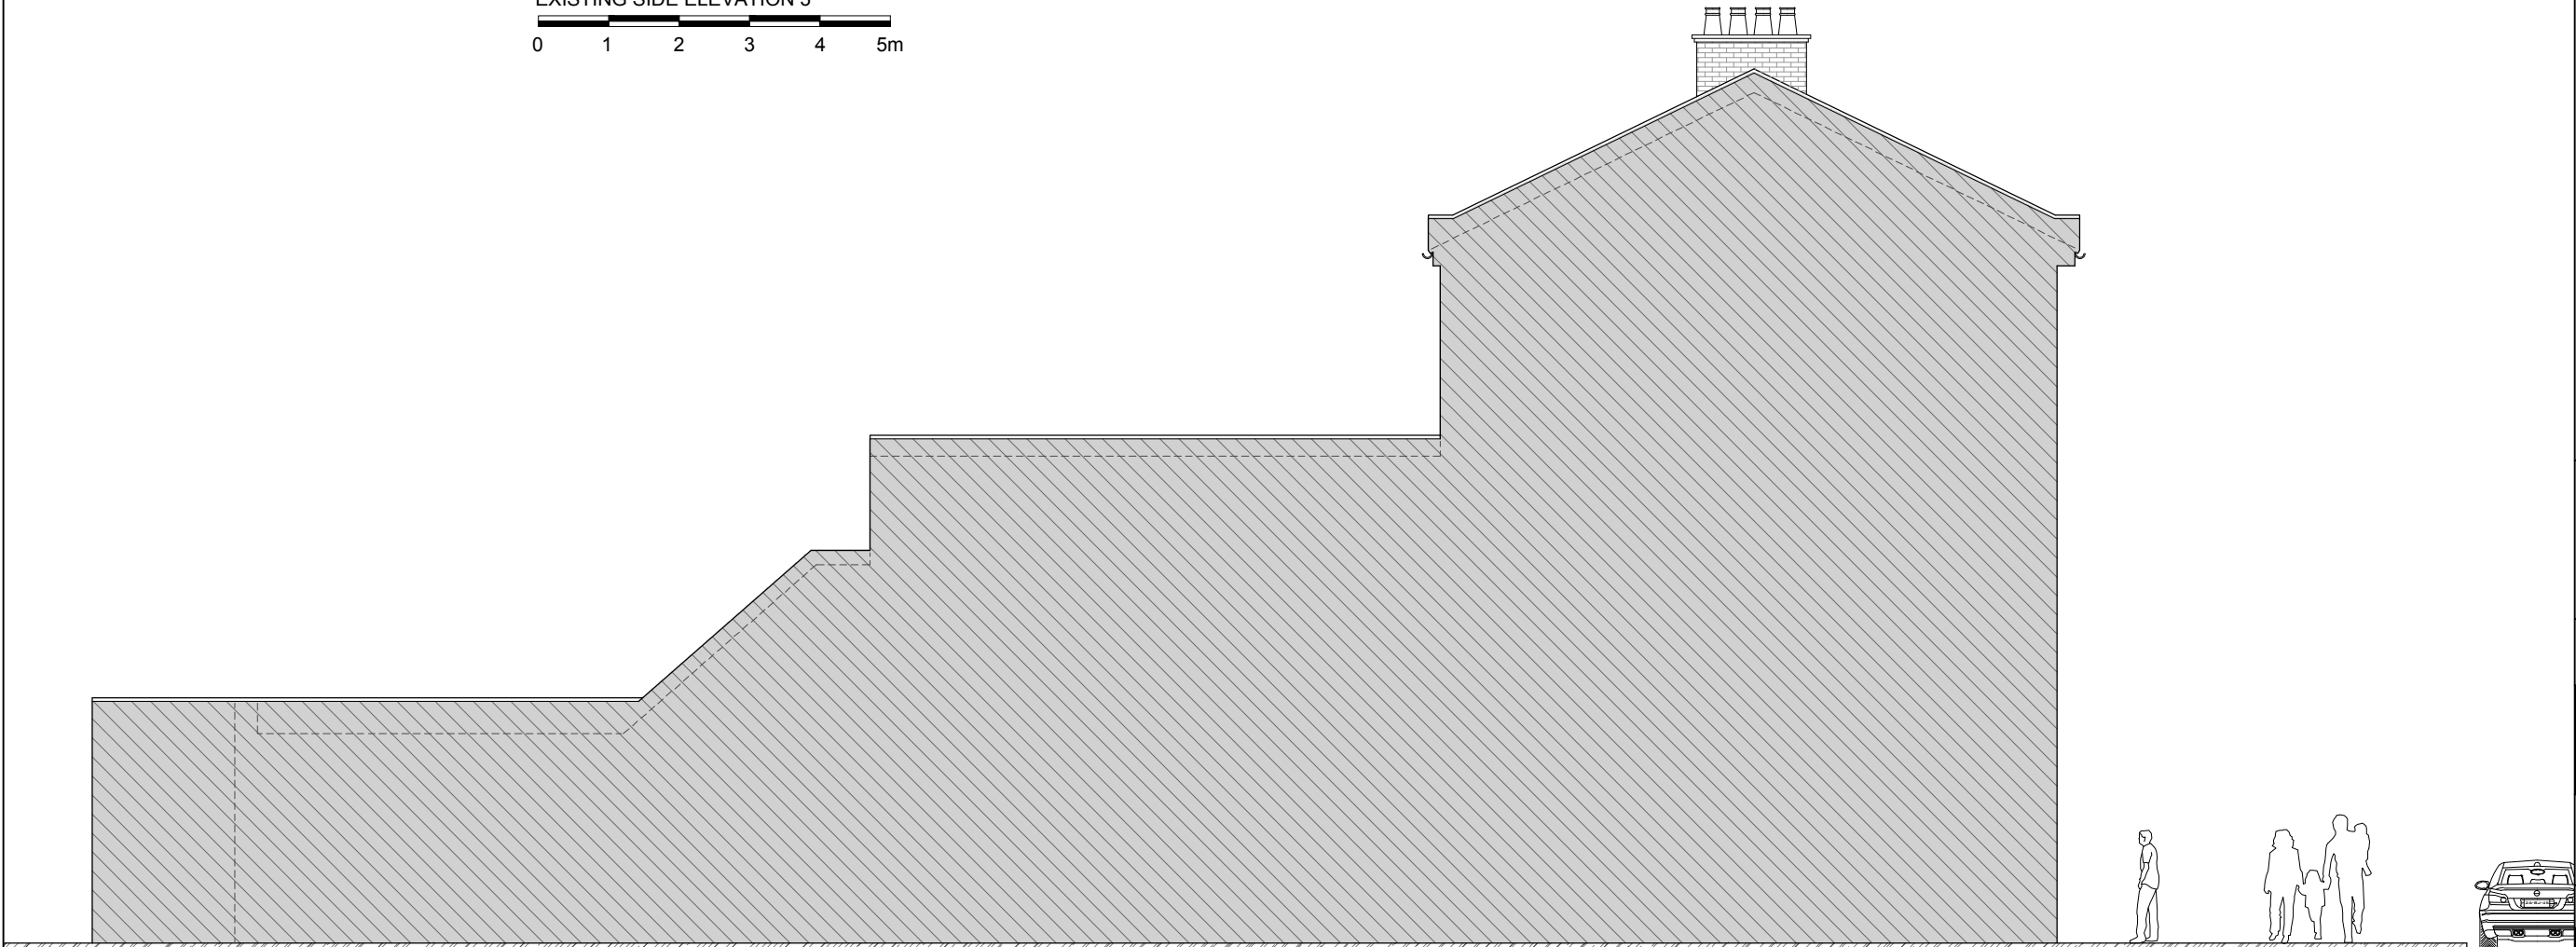

EXISTING SIDE ELEVATION 4

Note:
This drawing has been drawn to scale for the purposes of obtaining local authority approval. Any measurements required for construction must not be scaled from this drawing.

All structural elements to be agreed with local authority Building Control prior to commencement of works.

Attention is drawn to the provisions of the party wall act 1996. Legal boundaries should be determined by others.

SM Planning
Chartered
Town Planning Consultancy
Services

client
119 HIGH ROAD
LONDON - N22 6BB


project
FULL PLANNING APPLICATION

REAR EXTENSION & RESIDENTIAL ABOVE

drawing title
EXISTING SIDE ELEVATIONS

date June 2019	scale 1:100@A3	dwn AD
-------------------	-------------------	-----------

drawing number 05	sheet no. 05 of 11	rev -
----------------------	-----------------------	----------

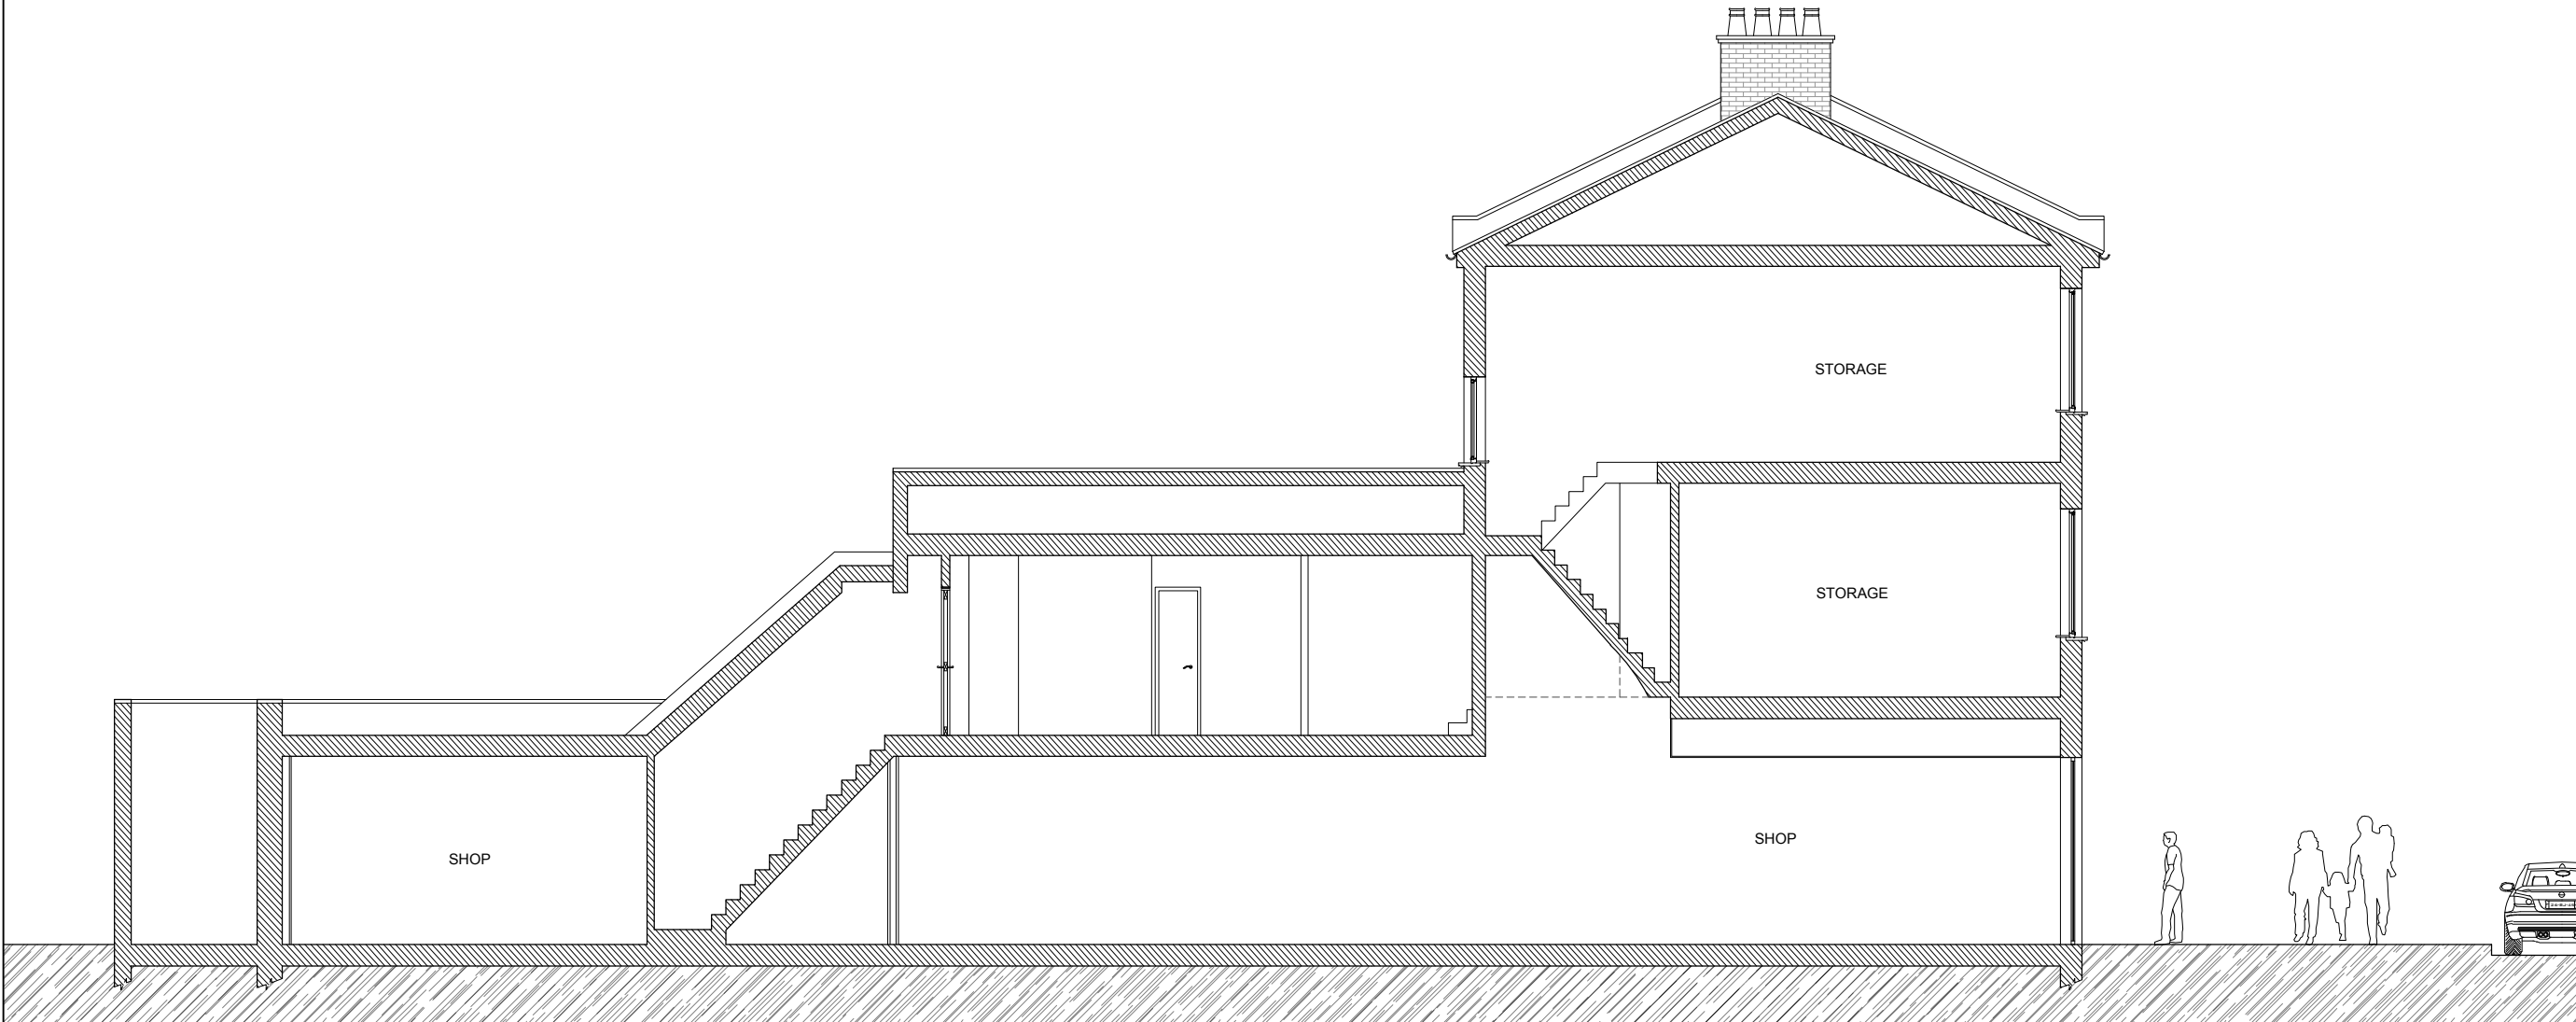

EXISTING SECTION A-A

0 1 2 3 4 5m

Note:
This drawing has been drawn to scale for the purposes of obtaining local authority approval. Any measurements required for construction must not be scaled from this drawing.

All structural elements to be agreed with local authority Building Control prior to commencement of works.

Attention is drawn to the provisions of the party wall act 1996. Legal boundaries should be determined by others.

SM Planning
Chartered
Town Planning Consultancy
Services

client
119 HIGH ROAD
LONDON - N22 6BB

project
FULL PLANNING APPLICATION

REAR EXTENSION & RESIDENTIAL ABOVE

drawing title
EXISTING SECTION AA


date June 2019	scale 1:100@A3	dwn AD
-------------------	-------------------	-----------

drawing number 06	sheet no. 06 of 11	rev -
-----------------------------	-----------------------	----------

Note:
This drawing has been drawn to scale for the purposes of obtaining local authority approval. Any measurements required for construction must not be scaled from this drawing.


All structural elements to be agreed with local authority Building Control prior to commencement of works.

Attention is drawn to the provisions of the party wall act 1996. Legal boundaries should be determined by others.

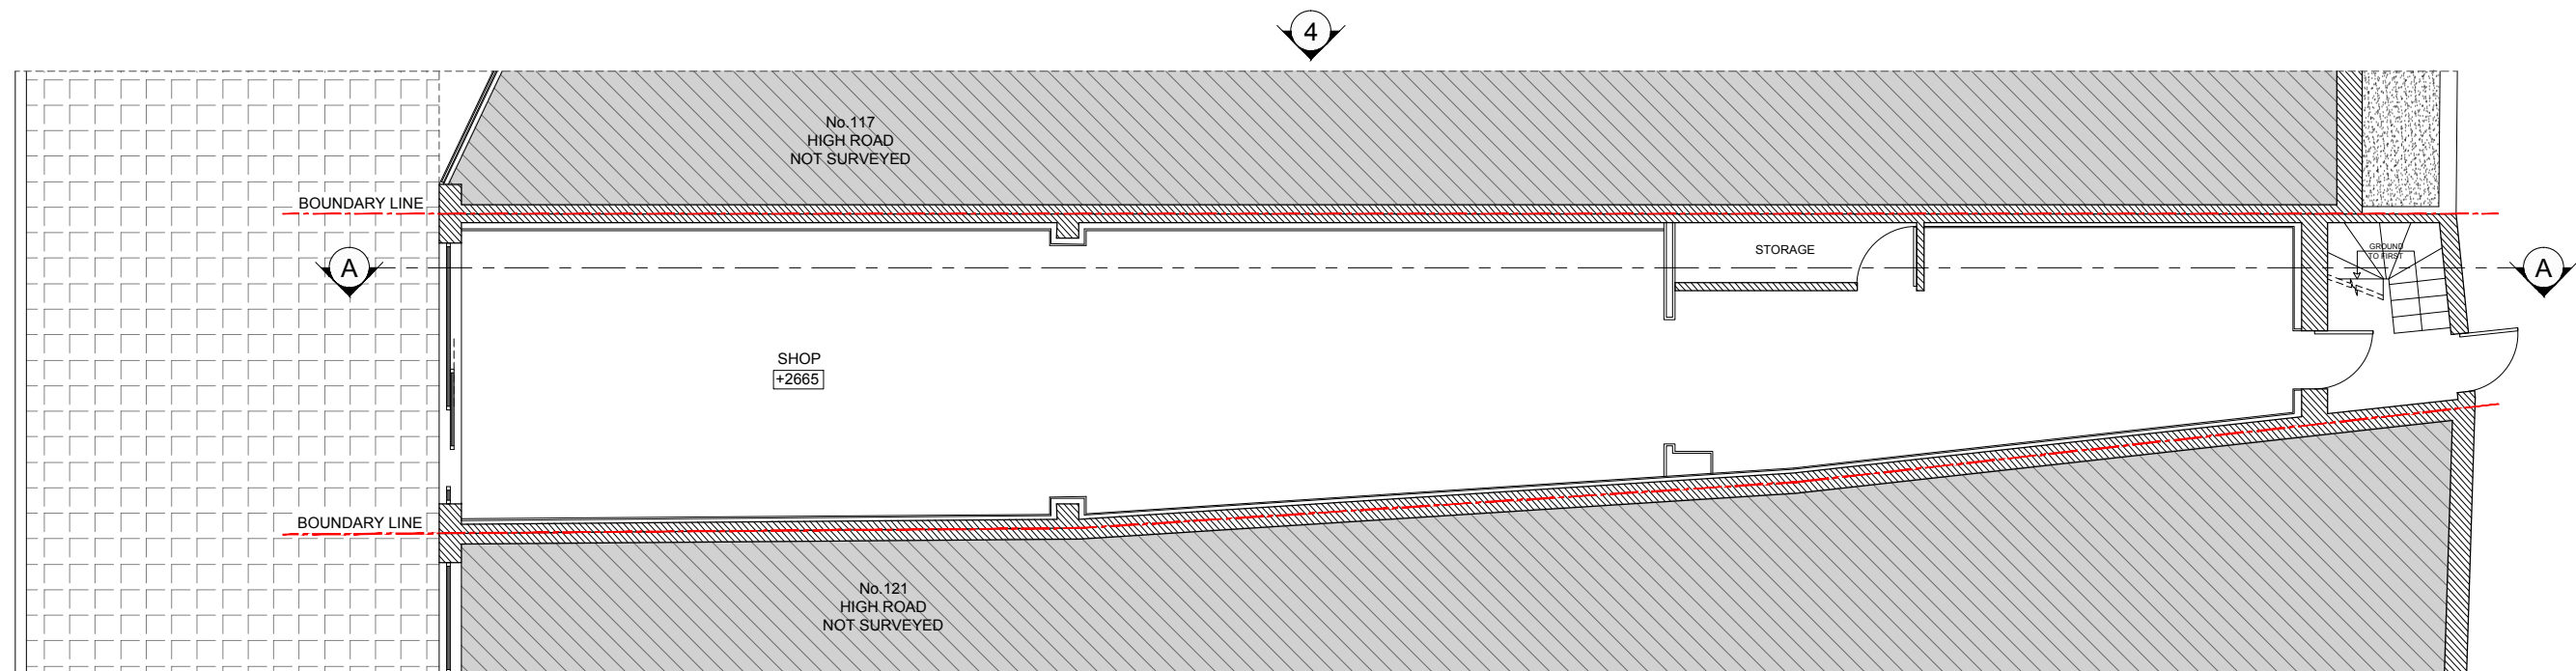

PROPOSED GROUND FLOOR PLAN
89.15m²

0 1 2 3 4 5m

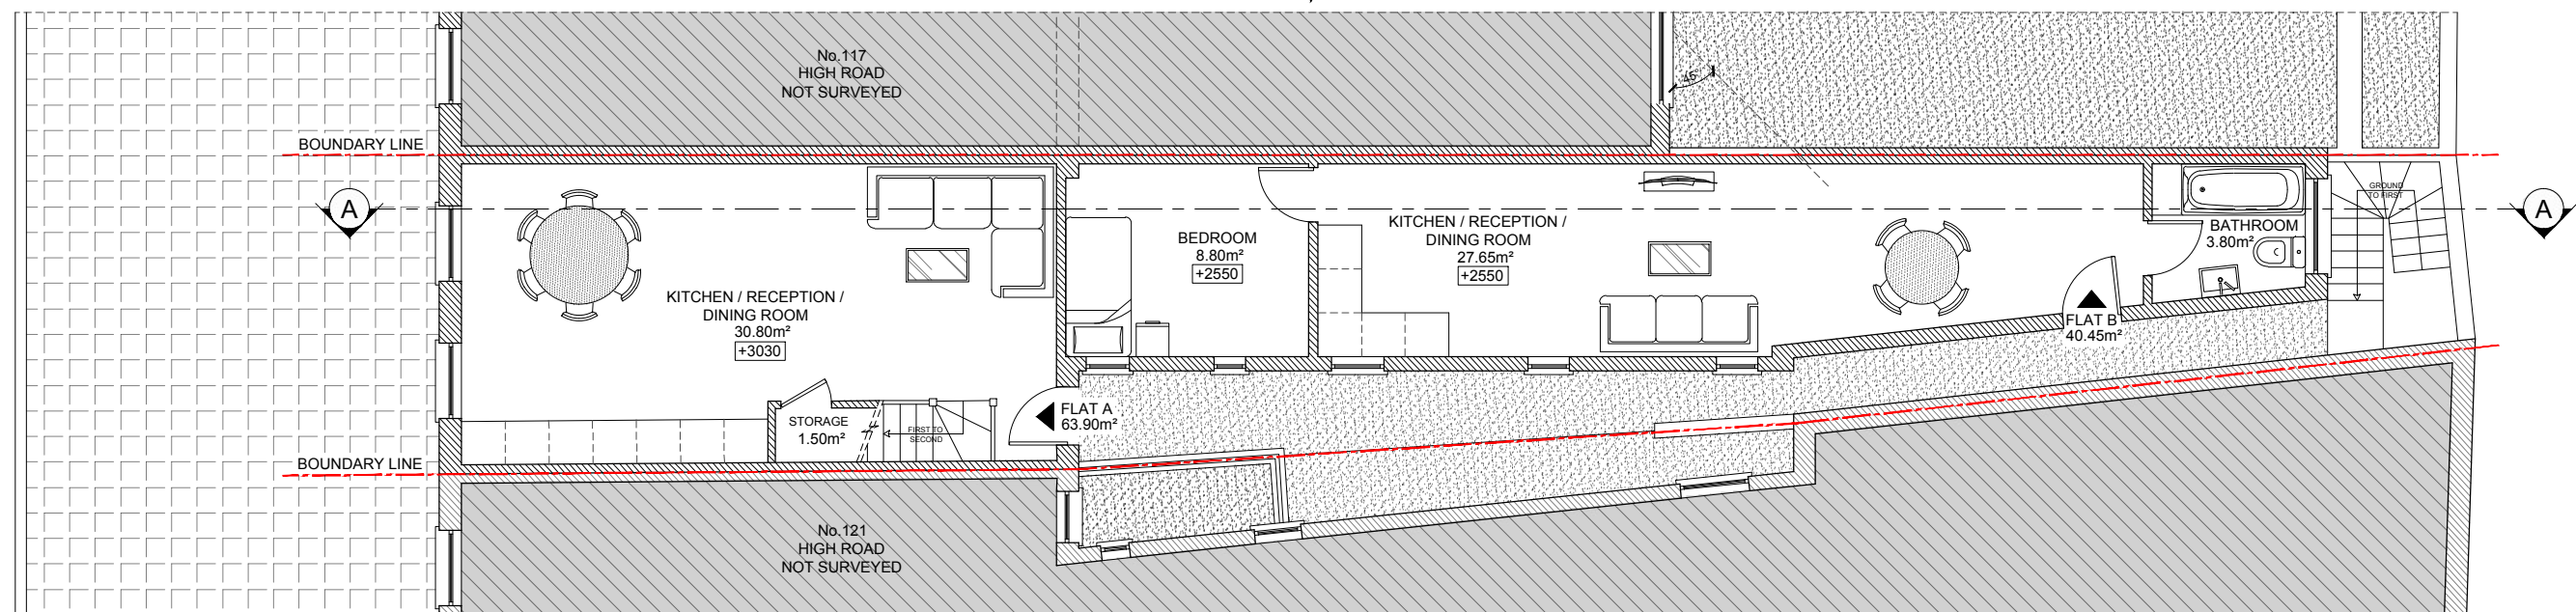

PROPOSED FIRST FLOOR PLAN
80.75m²



SM Planning
Chartered
Town Planning Consultancy
Services

client
119 HIGH ROAD
LONDON - N22 6BB

project
FULL PLANNING APPLICATION

drawing title
REAR EXTENSION & RESIDENTIAL ABOVE

drawing title
PROPOSED FLOOR PLANS



date June 2019	scale 1:100@A3	dwn AD
-------------------	-------------------	-----------

drawing number 07	sheet no. 07 of 11	rev -
----------------------	-----------------------	----------

Note:
This drawing has been drawn to scale for the purposes of obtaining local authority approval. Any measurements required for construction must not be scaled from this drawing.

All structural elements to be agreed with local authority Building Control prior to commencement of works.

Attention is drawn to the provisions of the party wall act 1996. Legal boundaries should be determined by others.

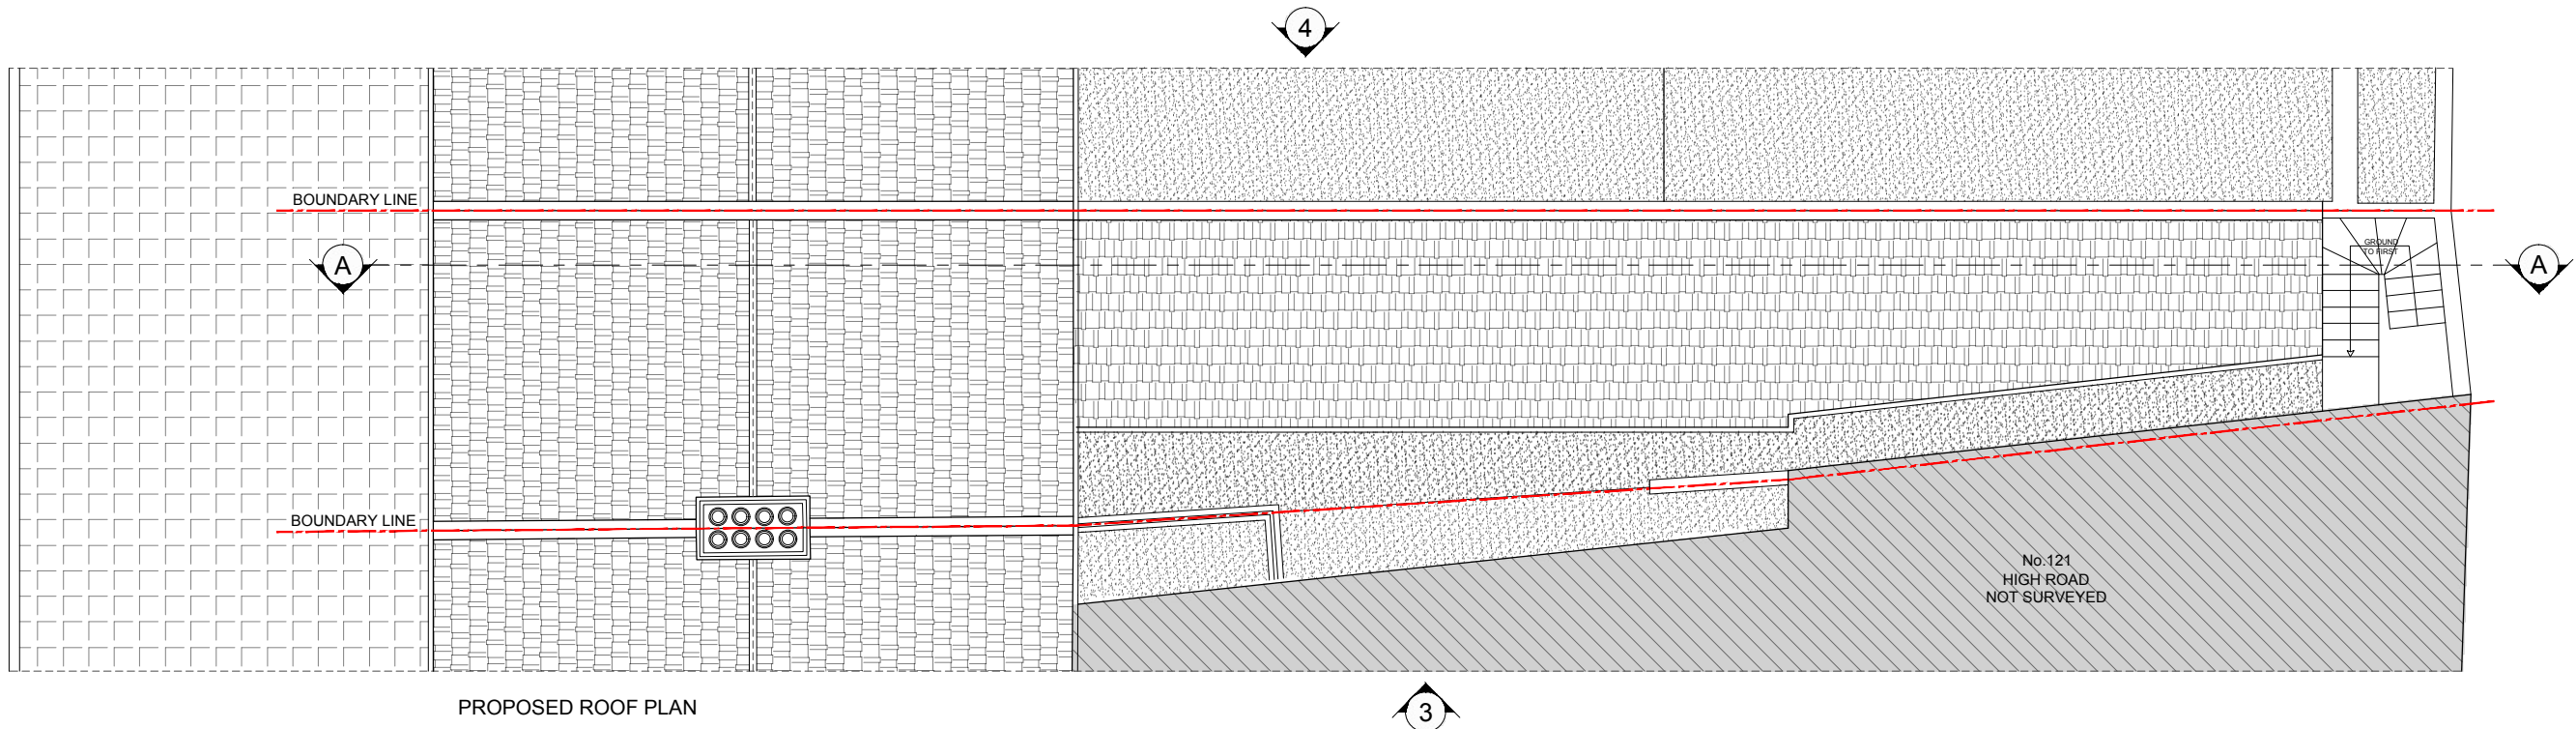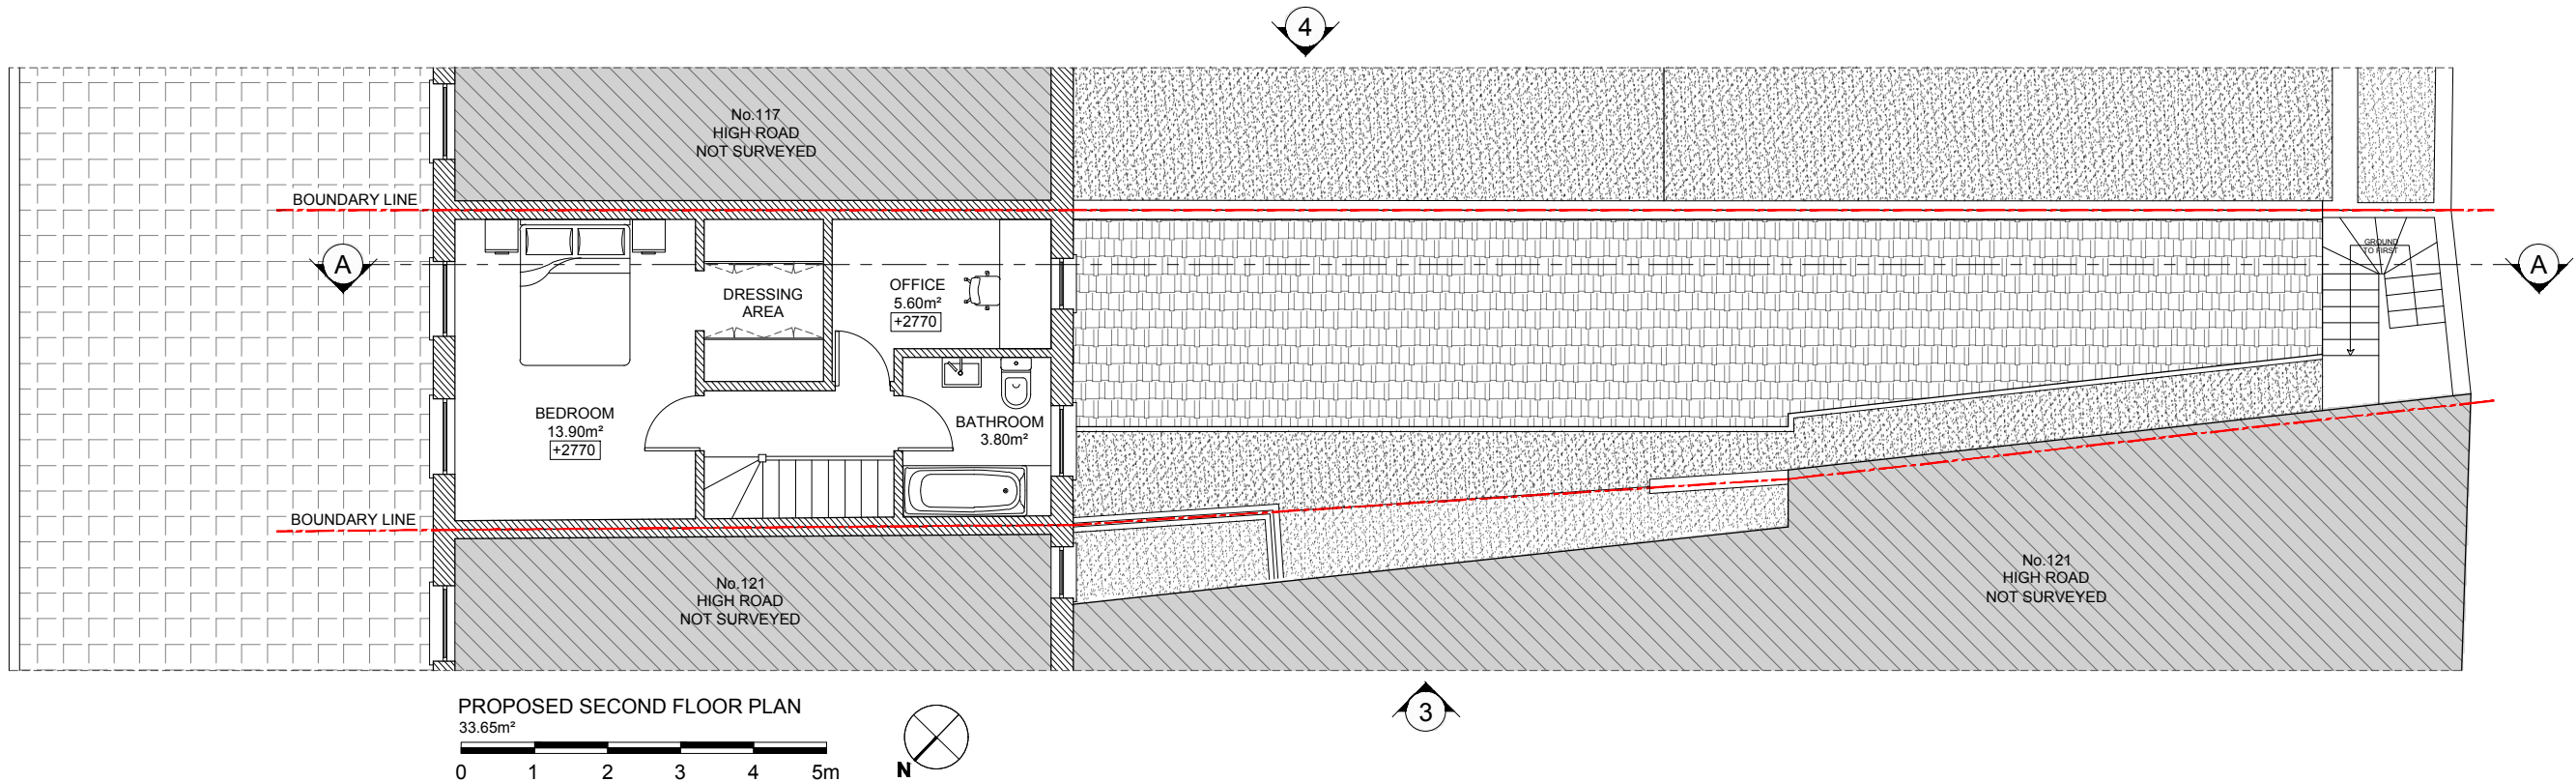

SM Planning
Chartered
Town Planning Consultancy
Services

client
119 HIGH ROAD
LONDON - N22 6BB

project
FULL PLANNING APPLICATION

drawing title
REAR EXTENSION & RESIDENTIAL ABOVE

PROPOSED FLOOR PLANS

date
June 2019



scale
1:100@A3

dwn
AD

drawing number
08

sheet no.
08 of 11

rev
-

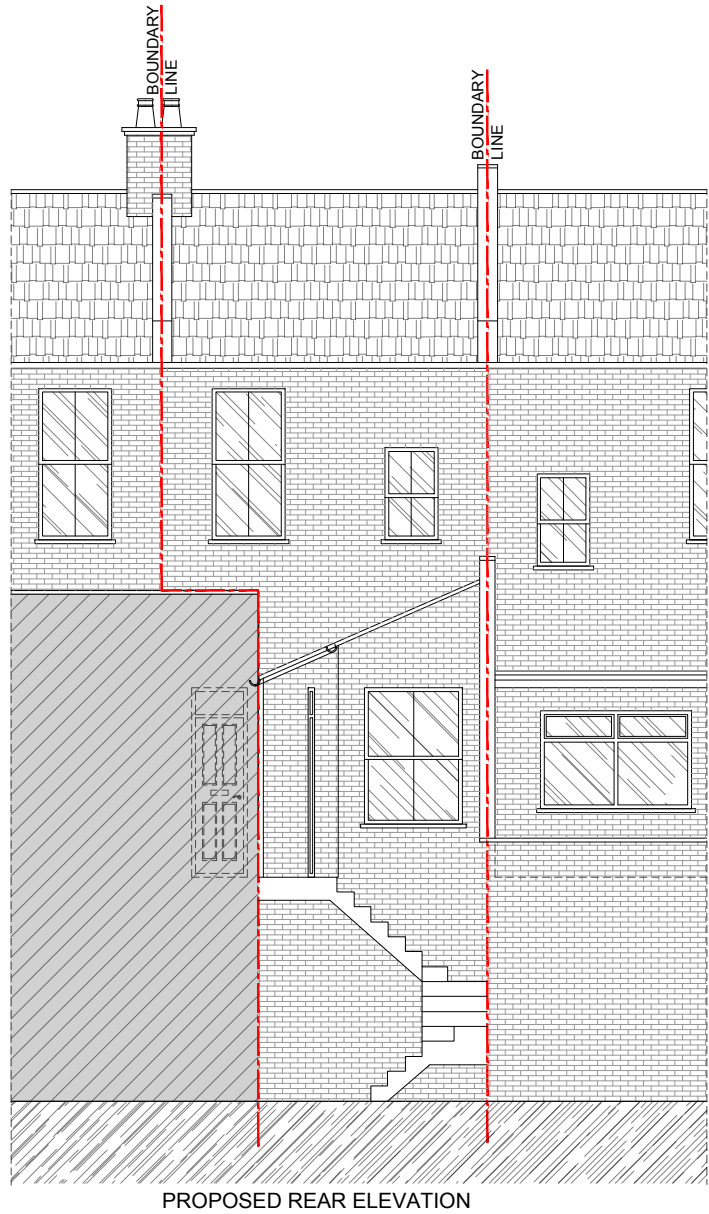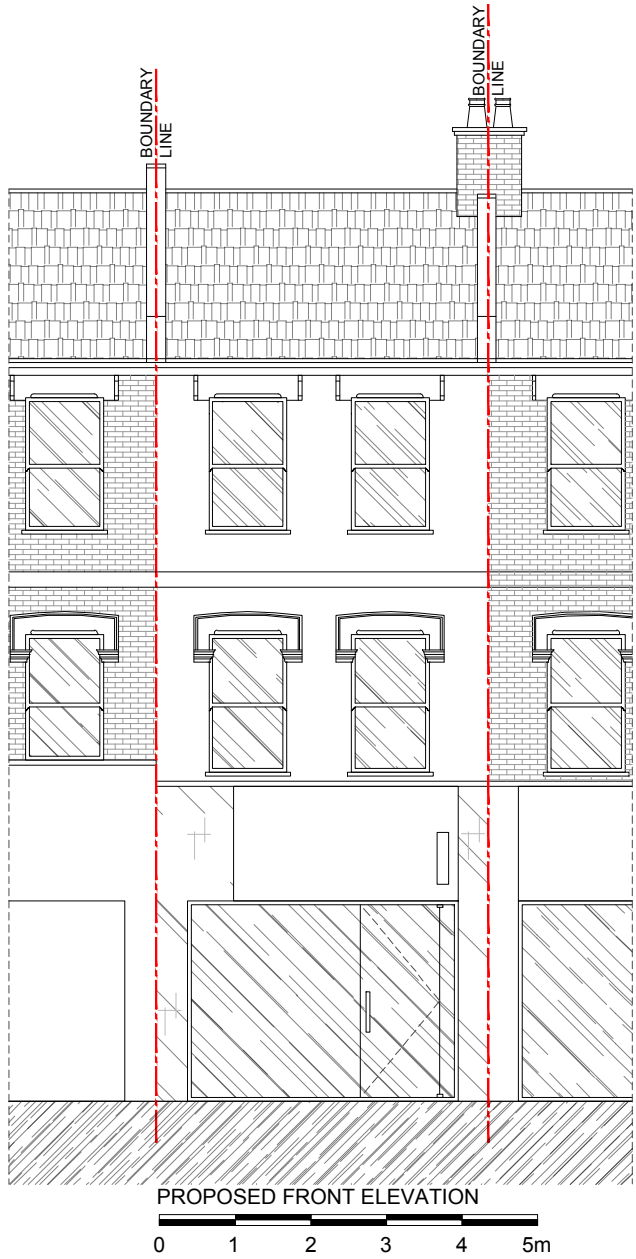

Note:
This drawing has been drawn to scale for the purposes of obtaining local authority approval. Any measurements required for construction must not be scaled from this drawing.

All structural elements to be agreed with local authority Building Control prior to commencement of works.

Attention is drawn to the provisions of the party wall act, 1996. Legal boundaries should be determined by others.

SM Planning

Chartered
Town Planning Consultancy
Services

client

119 HIGH ROAD
LONDON - N22 6BB

project

FULL PLANNING APPLICATION

drawing title

REAR EXTENSION & RESIDENTIAL ABOVE

date

June 2019

scale

1:100@A3

dwn

AD

drawing number


09

sheet no.

09 of 11


rev

-

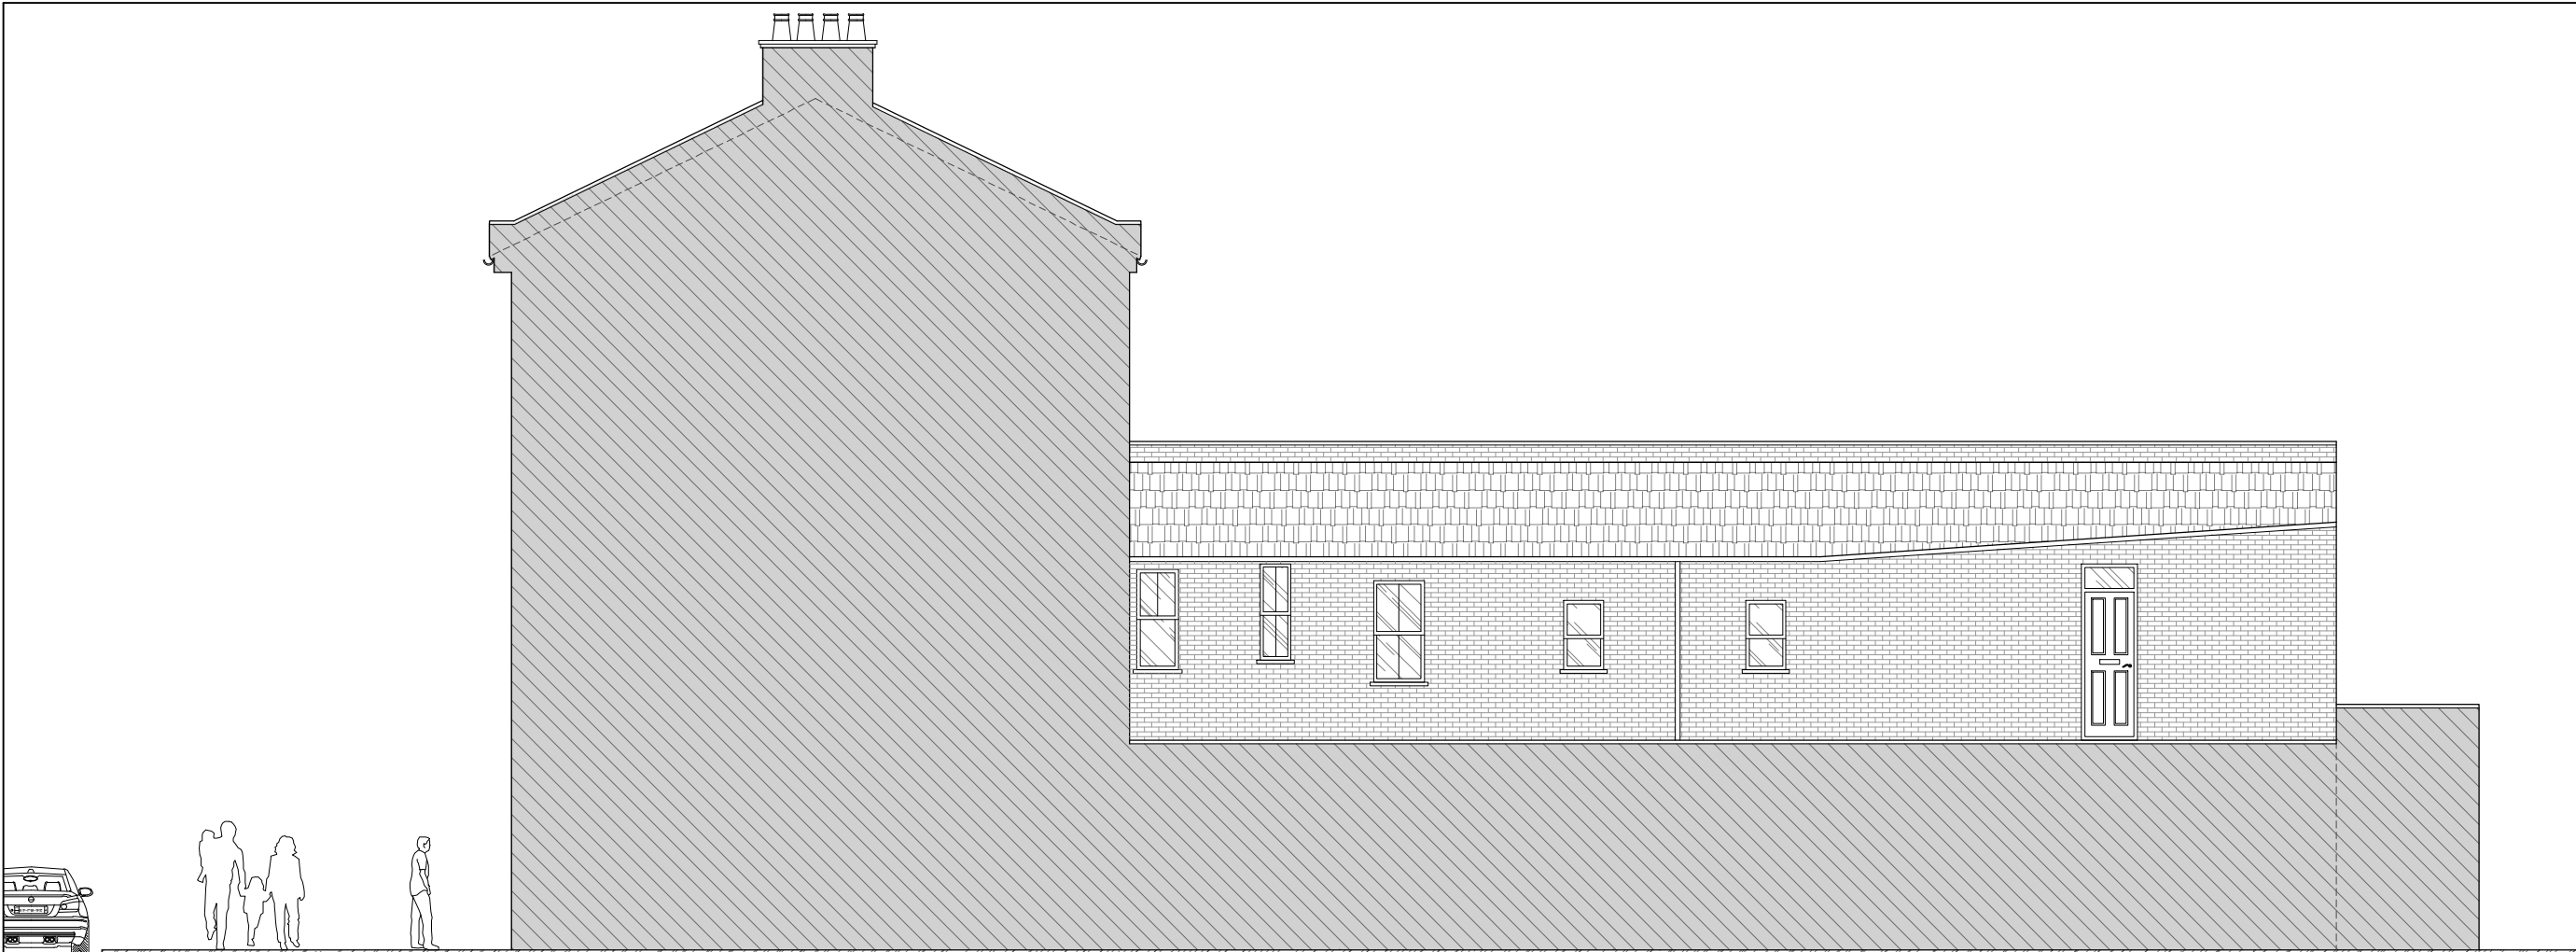

PROPOSED SIDE ELEVATION 3

0 1 2 3 4 5m

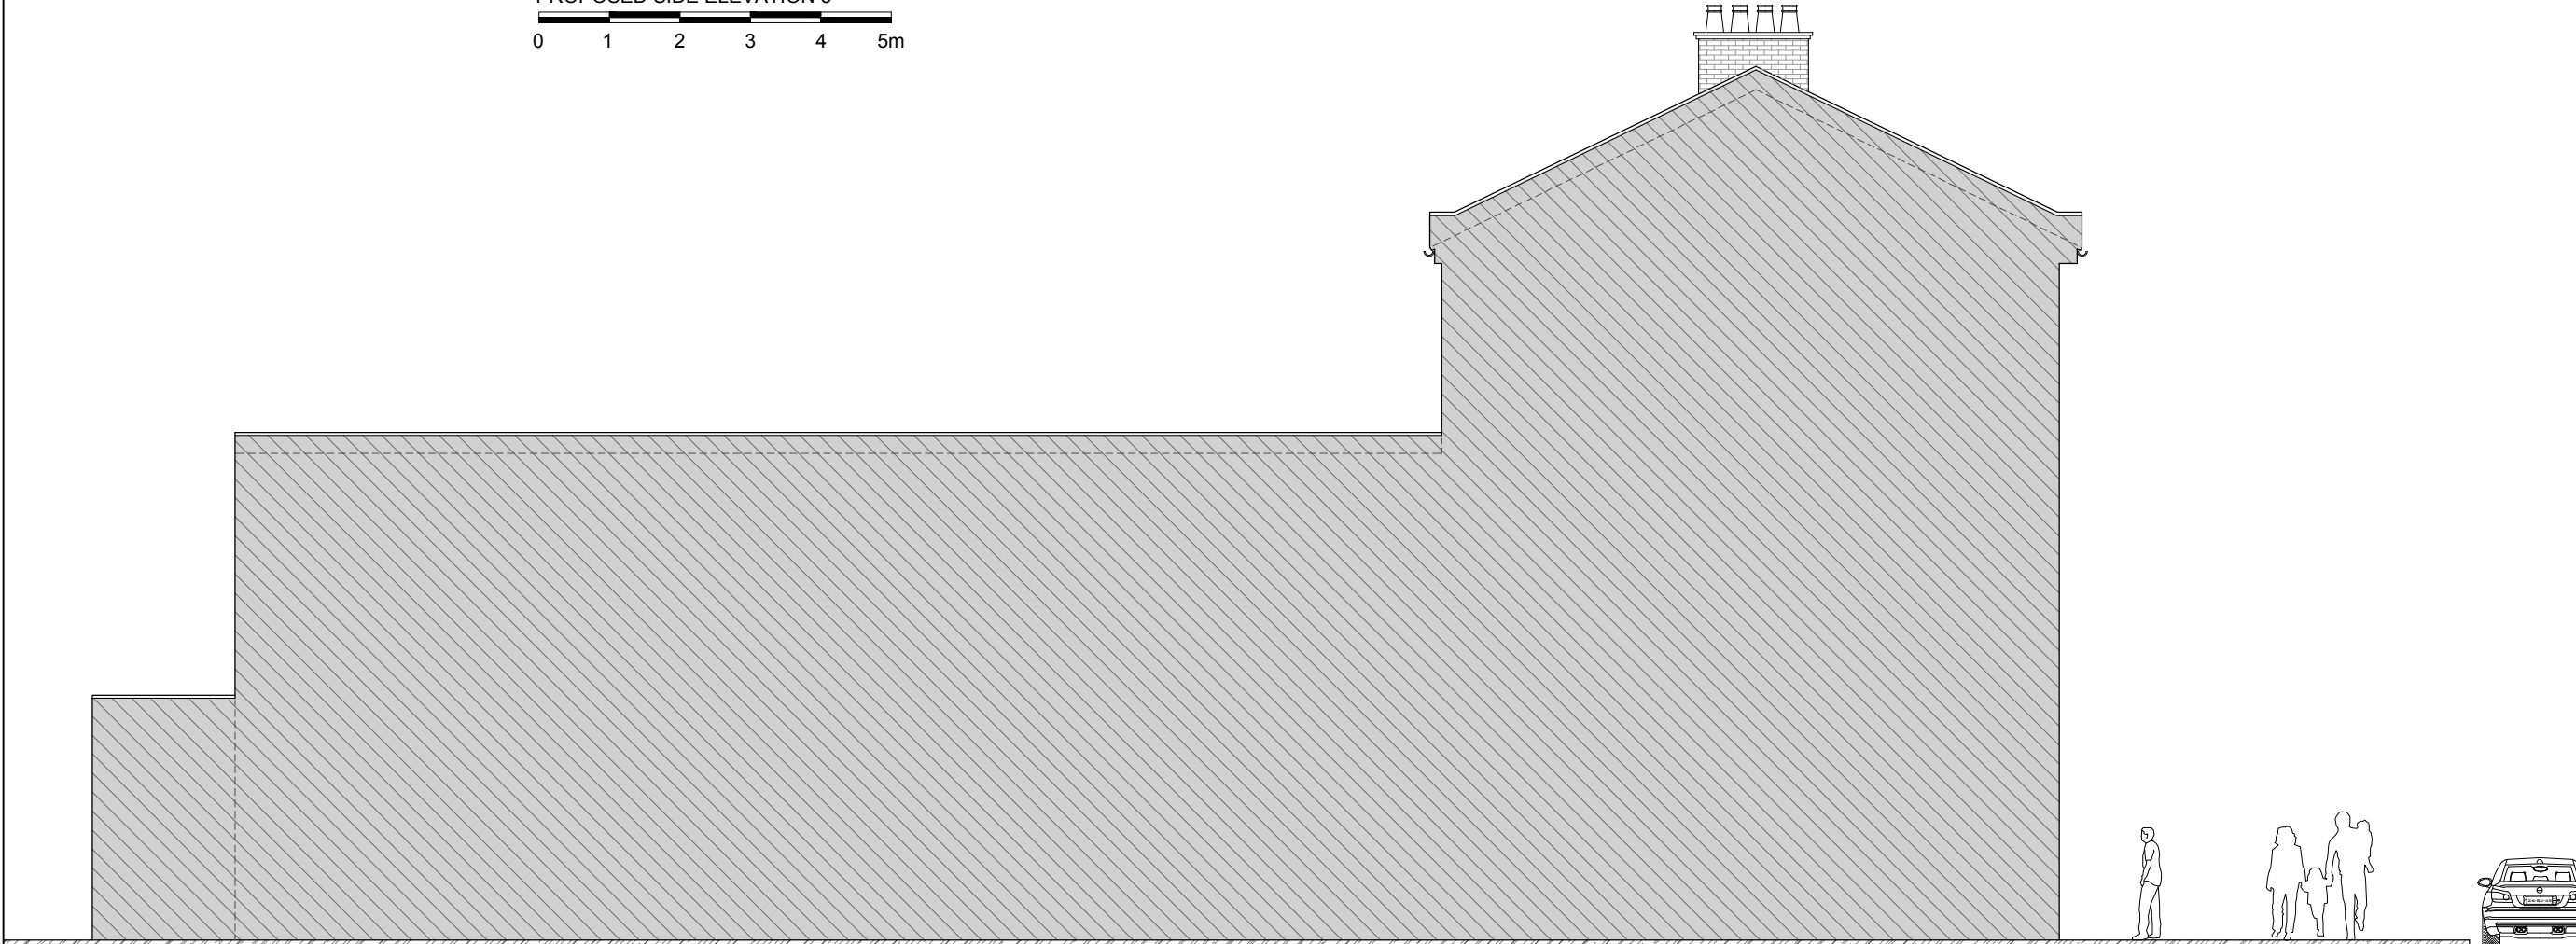

PROPOSED SIDE ELEVATION 4

Note:
This drawing has been drawn to scale for the purposes of obtaining local authority approval. Any measurements required for construction must not be scaled from this drawing.

All structural elements to be agreed with local authority Building Control prior to commencement of works.

Attention is drawn to the provisions of the party wall act 1996. Legal boundaries should be determined by others.

SM Planning
Chartered
Town Planning Consultancy
Services


client
119 HIGH ROAD
LONDON - N22 6BB

project
FULL PLANNING APPLICATION
REAR EXTENSION & RESIDENTIAL ABOVE

drawing title
PROPOSED SIDE ELEVATIONS

date June 2019	scale 1:100@A3	dwn AD
-------------------	-------------------	-----------

drawing number 10	sheet no. 10 of 11	rev -
----------------------	-----------------------	----------

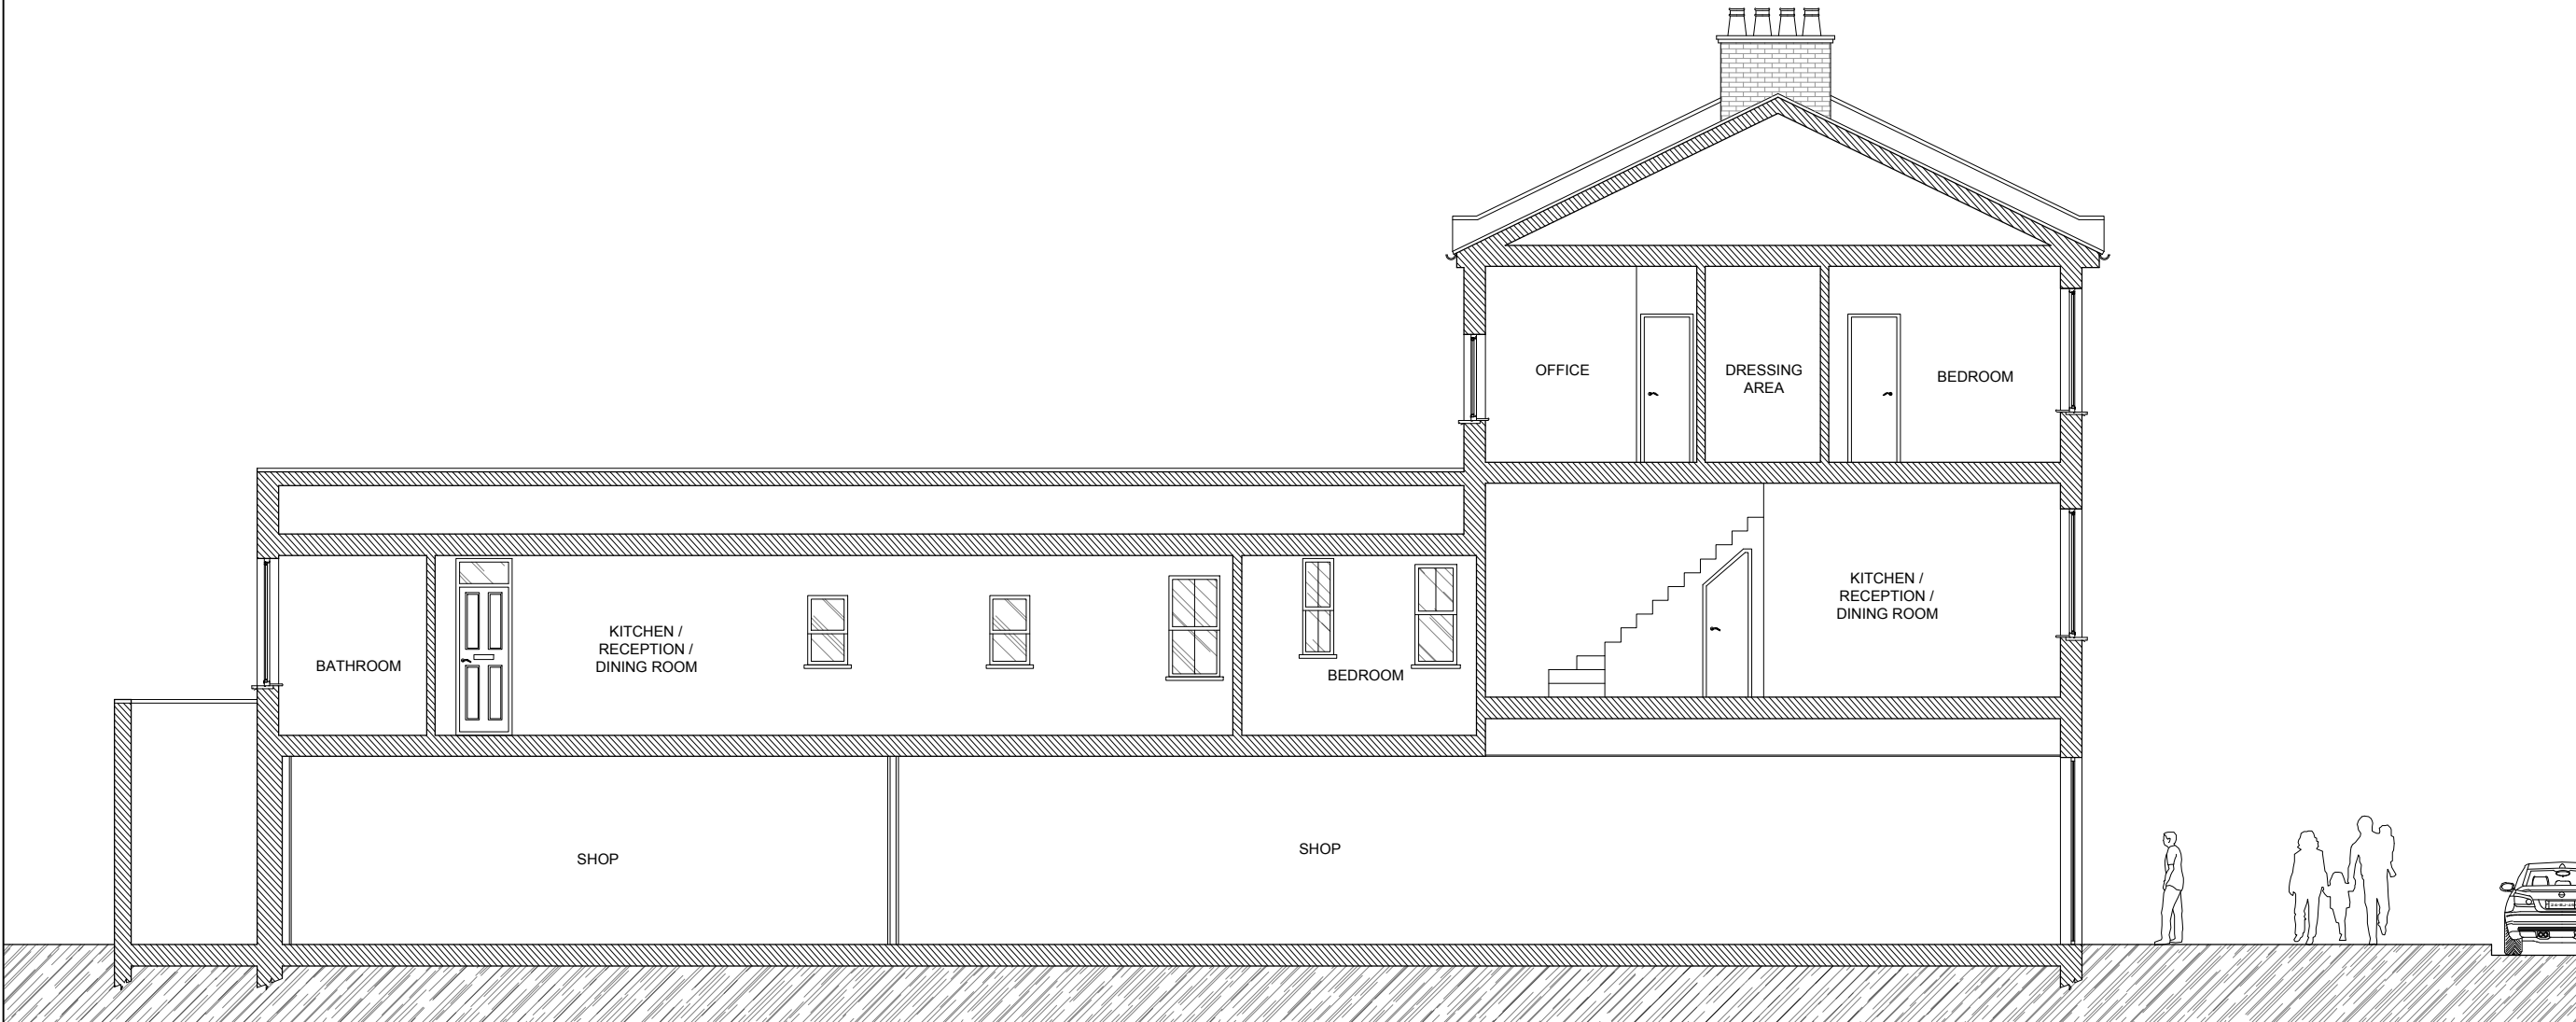

PROPOSED SECTION A-A

0 1 2 3 4 5m

Note:
This drawing has been drawn to scale for the purposes of obtaining local authority approval. Any measurements required for construction must not be scaled from this drawing.

All structural elements to be agreed with local authority Building Control prior to commencement of works.

Attention is drawn to the provisions of the party wall act 1996. Legal boundaries should be determined by others.

SM Planning
Chartered
Town Planning Consultancy
Services

client
119 HIGH ROAD
LONDON - N22 6BB

project
FULL PLANNING APPLICATION

REAR EXTENSION & RESIDENTIAL ABOVE

drawing title
PROPOSED SECTION AA

date June 2019	scale 1:100@A3	dwn AD
-------------------	-------------------	-----------

drawing number 11	sheet no. 11 of 11	rev -
-----------------------------	-----------------------	----------