


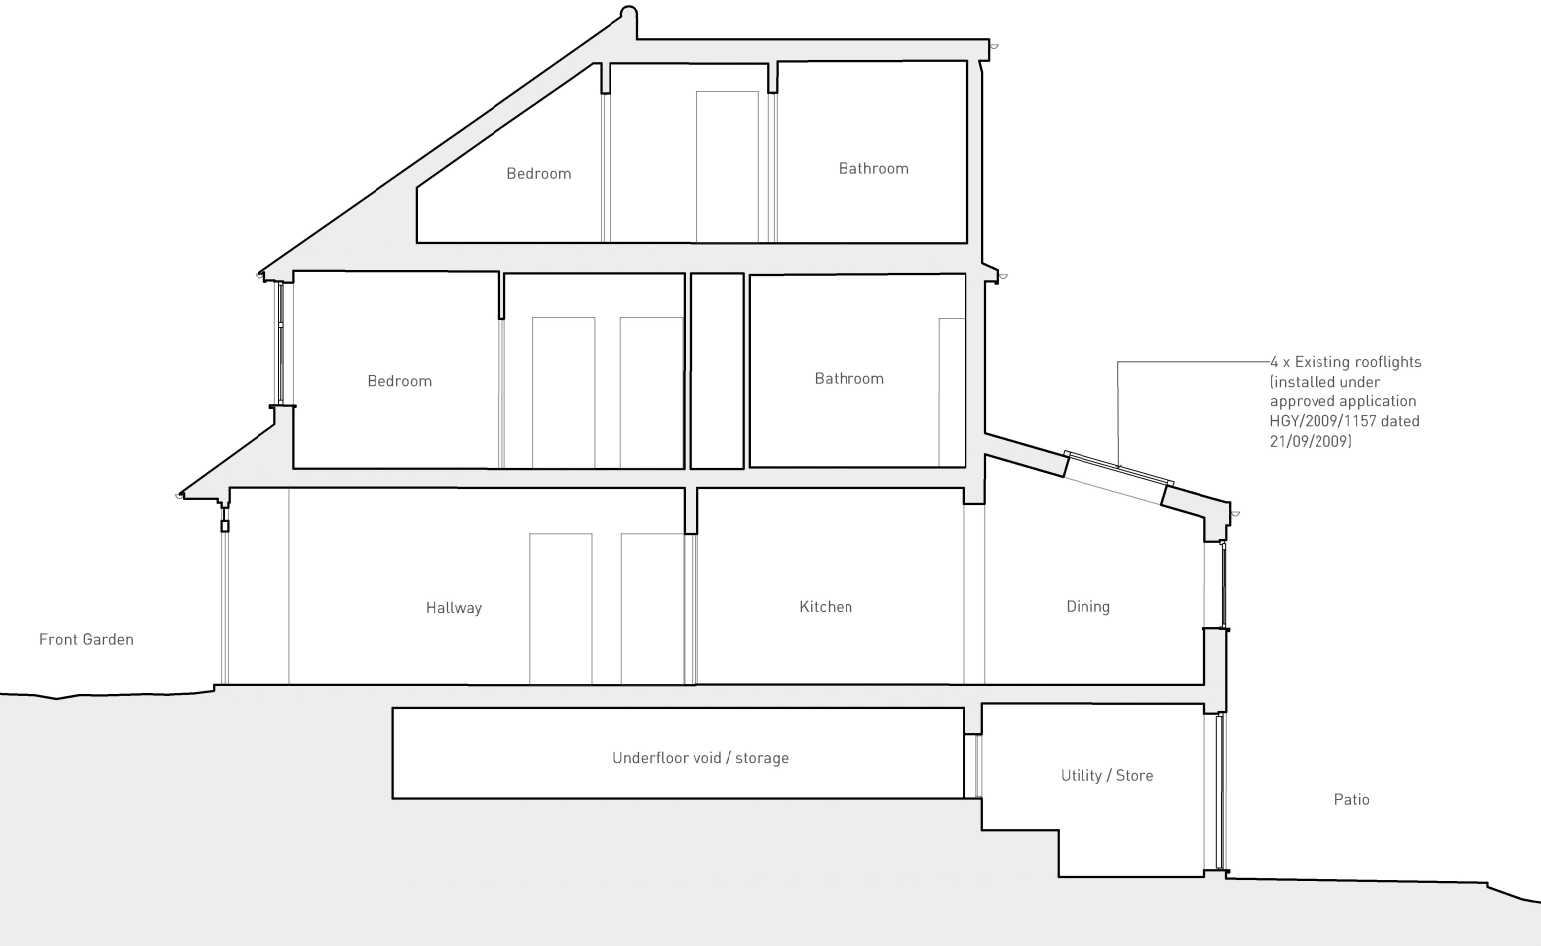

Section AA



Front Elevation



Rear Elevation

ARCHITECTS


Daniel Koo Architects
15 Primezone Mews
London N8 9JP
T: +44 (0)7401 425 377

NOTES

Check all relevant dimensions, lines and levels on site before proceeding with the work. Take site dimensions for fabrication of joinery and other fittings. Prefer larger scale drawings. Refer all discrepancies to the Architect for decision before putting work in hand. Copyright of this drawing and in all work executed from it remains the property of Daniel Koo Architects Limited.

REVISION

REV	DATE	DESCRIPTION	BY

 

PROJECT

No. Name
011 247 Alexandra Park Rd

DRAWING STATUS

PLANNING
MINOR-MATERIAL
AMENDMENT

DRAWING TITLE

EXISTING SECTION &
ELEVATIONS

DRAWING NUMBER DATE
011_00-101 11/01/2023