


01 Demolition First Floor Plan


1:100

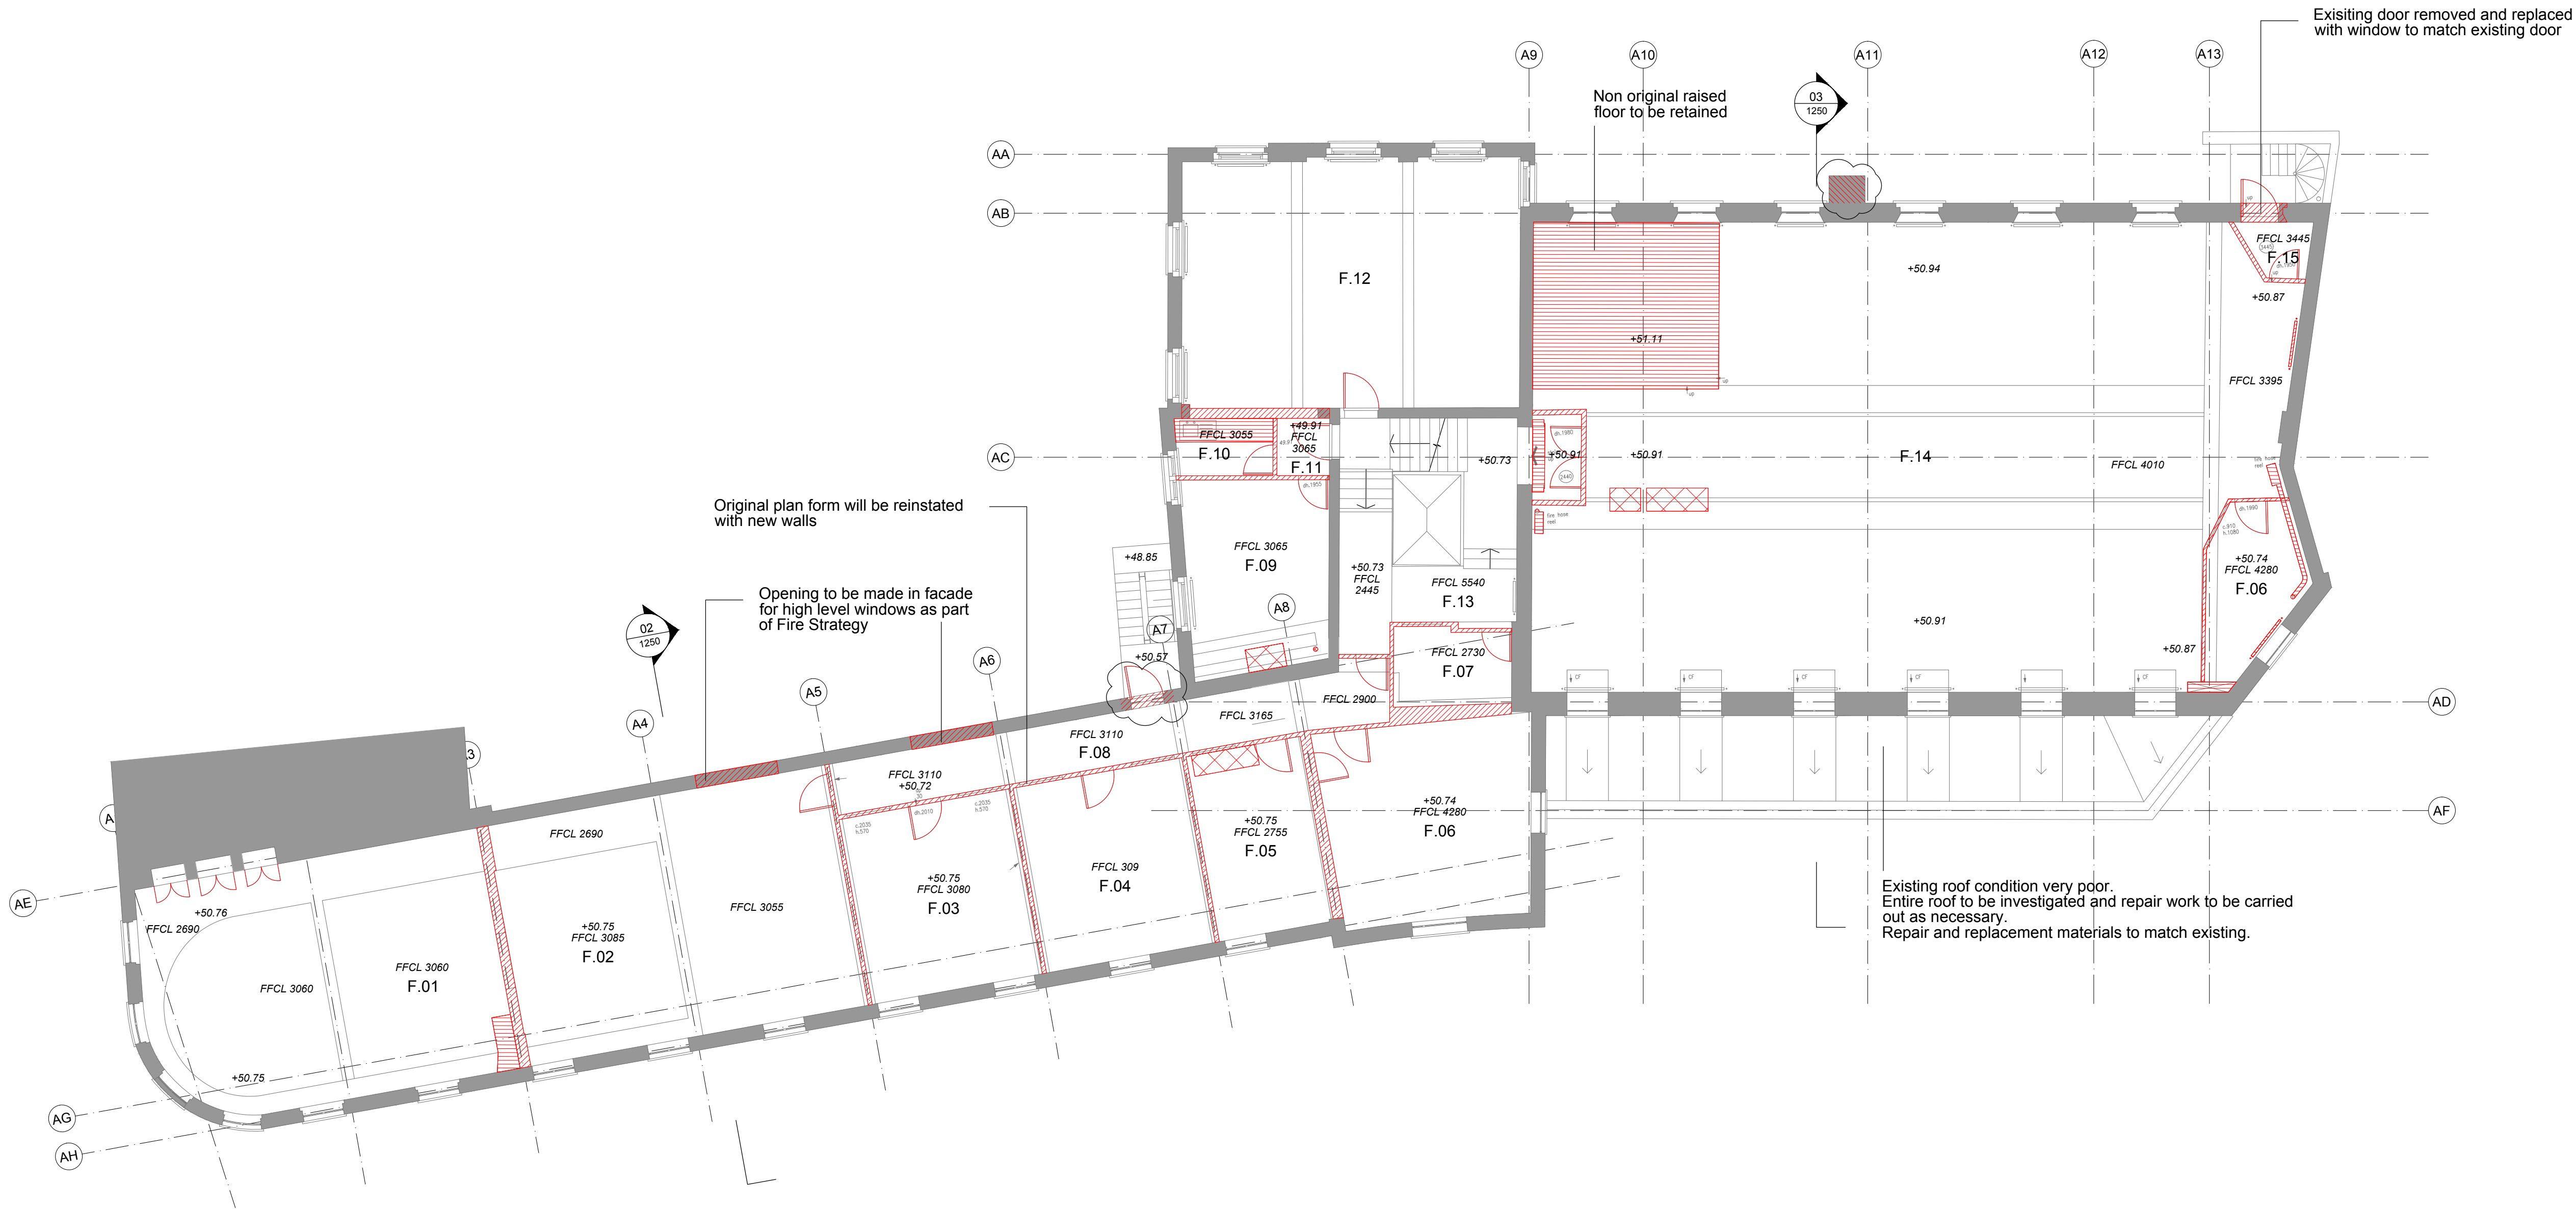

© KDS & Associates Ltd
No part of this drawing may be reproduced without written consent.
All contractors must visit site and be responsible for taking and checking all dimensions relating to this work.
Do not scale from this drawing.

REVISION NOTES			
P1	11-12-2019	AC	ISSUED FOR INFORMATION
C1	14-02-2020	AC	ISSUE FOR CONSTRUCTION
C2	30-03-2020	AC	REMOVED EXISTING CHIMNEY BREAST ENLARGED THE DOOR HEIGHT

- KEY**
- INDICATES EXISTING TO BE RETAINED, REFURBISHED AND/OR REPURPOSED
 - ALT-701** REMOVAL OF EXISTING
 - INDICATES EXISTING FIXTURES TO BE REMOVED, WHERE THESE ARE RELOCATED AND/OR REUSED, THIS IS ANNOTATED ON THE DRAWINGS
 - INDICATES SECTION OF WALL TO BE REMOVED
 - INDICATES EXCAVATION OR LOWERING OF SLAB AND/OR FFL
 - INDICATES FINISHES TO BE REMOVED AND REPLACED WITH NEW
 - ALT-703** ENLARGEMENT OF EXISTING WINDOW OPENINGS
- FOR DEMOLITION INFORMATION IN SECTION, PLEASE REFER TO THE PLANS A1018 - A1027
DETAILS OF PLANT AND SERVICES STRIP-OUT BY SERVICES ENGINEER. ALL EXISTING RAIN WATER PIPES, INTERNAL AND EXTERNAL ARE TO BE REMOVED AND REPLACED.
HERITAGE ITEMS UNCOVERED IN DEMOLITION OR STRIP OUT TO BE PUT FORWARD TO THE ARCHITECT AND/OR HERITAGE CONSULTANT

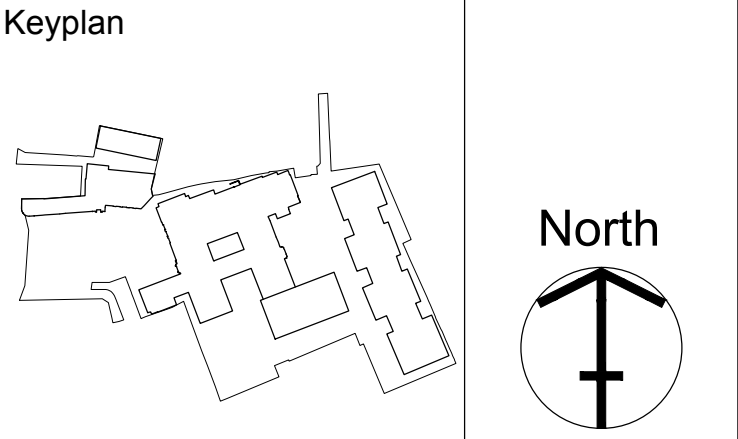

Armore GROUP
ARDMORE CONSTRUCTION LTD
6 WHARF STUDIOS,
25 WHARF ROAD,
LONDON, N1 7GR
TEL: 0208-344 0300
www.ardmoregroup.co.uk

KDS ASSOCIATES LTD
TECHNICAL • ARCHITECTURAL • MANAGEMENT • CONSULTANTS
101 THE BLACKFRIARS FOUNDRY
156 BLACKFRIARS ROAD
LONDON SE1 6EN
0203 355 0775
www.kdsassociates.co.uk

CONSTRUCTION

PROJECT / DRAWING TITLE
HORNSEY TOWN HALL
BROADWAY ANNEX
N8 9JJ

DRAWING TITLE
DEMOLITION PLAN
FIRST FLOOR

DATE / DRAWN BY
18-06-19 AC

SCALE
1:100 @A1

PROJECT / DRAWING NO
3670-KDS-BA-01-DR-A-99-1021


REV
C2

01 Demolition Ground Floor Plan

1:100

02 Demolition Lower Ground Floor Plan

1:100

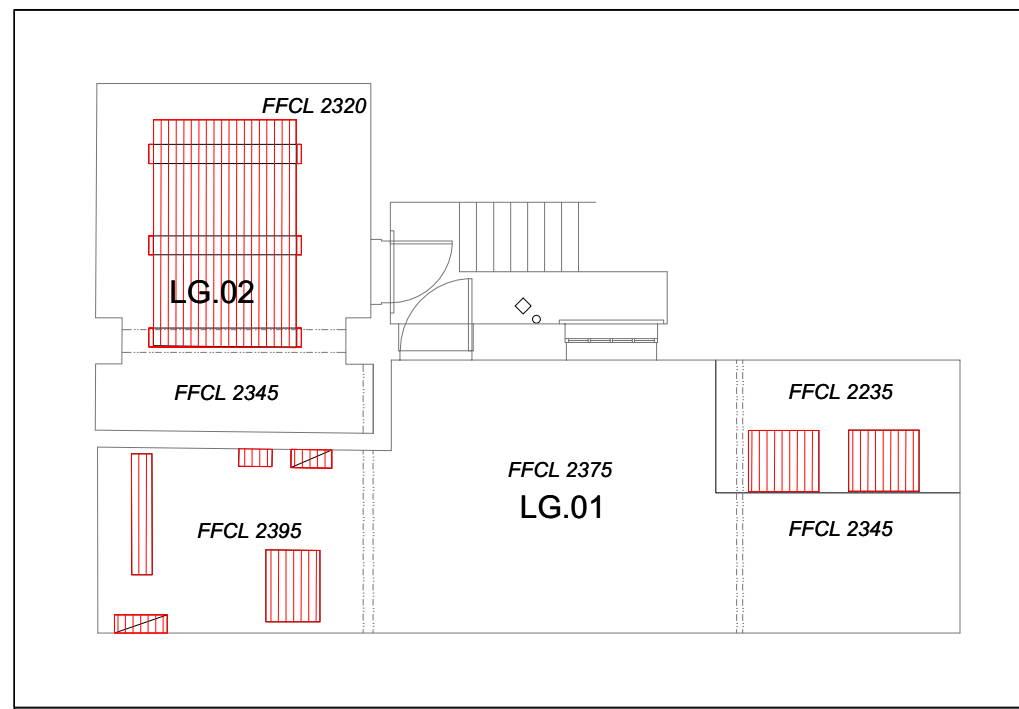

© KDS & Associates Ltd
No part of this drawing may be reproduced without written consent.
All contractors must visit site and be responsible for taking and checking all dimensions relating to this work.
Do not scale from this drawing.

REVISION NOTES			
P1	11-12-2019	AC	ISSUED FOR INFORMATION
C1	14-02-2020	AC	ISSUE FOR CONSTRUCTION
C2	30-03-2021	AC	REMOVED CHIMNEY BREAST

KEY

INDICATES EXISTING TO BE RETAINED, REFURBISHED AND/OR REPURPOSED

ALT-T-701 REMOVAL OF EXISTING

INDICATES EXISTING FIXTURES TO BE REMOVED, WHERE THESE ARE RELOCATED AND/OR REUSED, THIS IS ANNOTATED ON THE DRAWINGS

INDICATES SECTION OF WALL TO BE REMOVED

INDICATES EXCAVATION OR LOWERING OF SLAB AND/OR FFL


INDICATES FINISHES TO BE REMOVED AND REPLACED WITH NEW

ALT-T-703 ENLARGEMENT OF EXISTING WINDOW OPENINGS

FOR DEMOLITION INFORMATION IN SECTION, PLEASE REFER TO THE PLANS A1018 - A1027

DETAILS OF PLANT AND SERVICES STRIP-OUT BY SERVICES ENGINEER. ALL EXISTING RAIN WATER PIPES, INTERNAL AND EXTERNAL ARE TO BE REMOVED AND REPLACED.

HERITAGE ITEMS UNCOVERED IN DEMOLITION OR STRIP OUT TO BE PUT FORWARD TO THE ARCHITECT AND/OR HERITAGE CONSULTANT

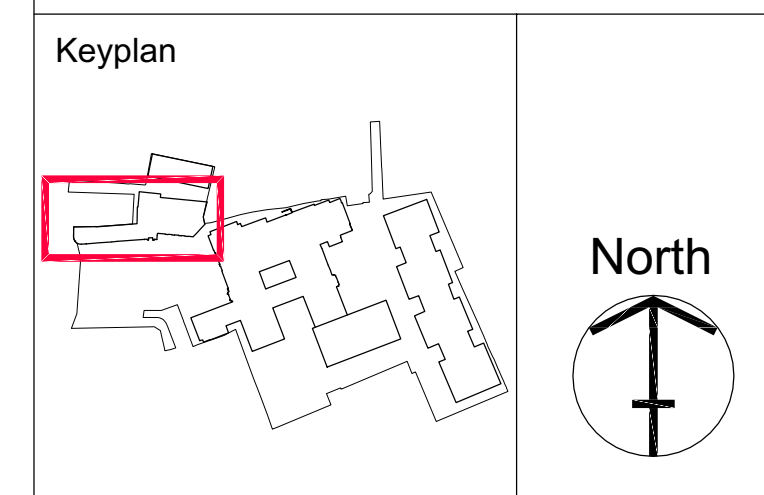




ARDMORE CONSTRUCTION LTD.
6 WHARF STUDIOS,
25 WHARF ROAD,
LONDON, N1 7GR
TEL: 0208-344 0300
www.ardmoregroup.co.uk

KDS ASSOCIATES LTD
TECHNICAL • ARCHITECTURAL • MANAGEMENT • CONSULTANTS


101 THE BLACKFRIARS FOUNDRY
156 BLACKFRIARS ROAD
LONDON SE1 5EN
0203 355 0775
www.kdsassociates.co.uk

CONSTRUCTION			
PROJECT / DRAWING TITLE HORNSEY TOWN HALL BROADWAY ANNEX N8 9JJ			
DRAWING TITLE DEMOLITION PLAN LOWER GROUND & GROUND FLOOR			
DATE / DRAWN BY 18-06-19 AC		SCALE 1:100 @A1	
PROJECT / DRAWING NO 3670-KDS-BA-ZZ-DR-A-99-1020		REV	C2


REVISION NOTES			
P1	30-08-2019	AC	ISSUED FOR INFORMATION
C1	14-02-2020	AC	ISSUE FOR CONSTRUCTION
C2	30-03-2021	AC	OMITTED OPENING AT ANNEX AFFORDABLE PARAPET AND DEMOLISH EXISTING CHIMNEY

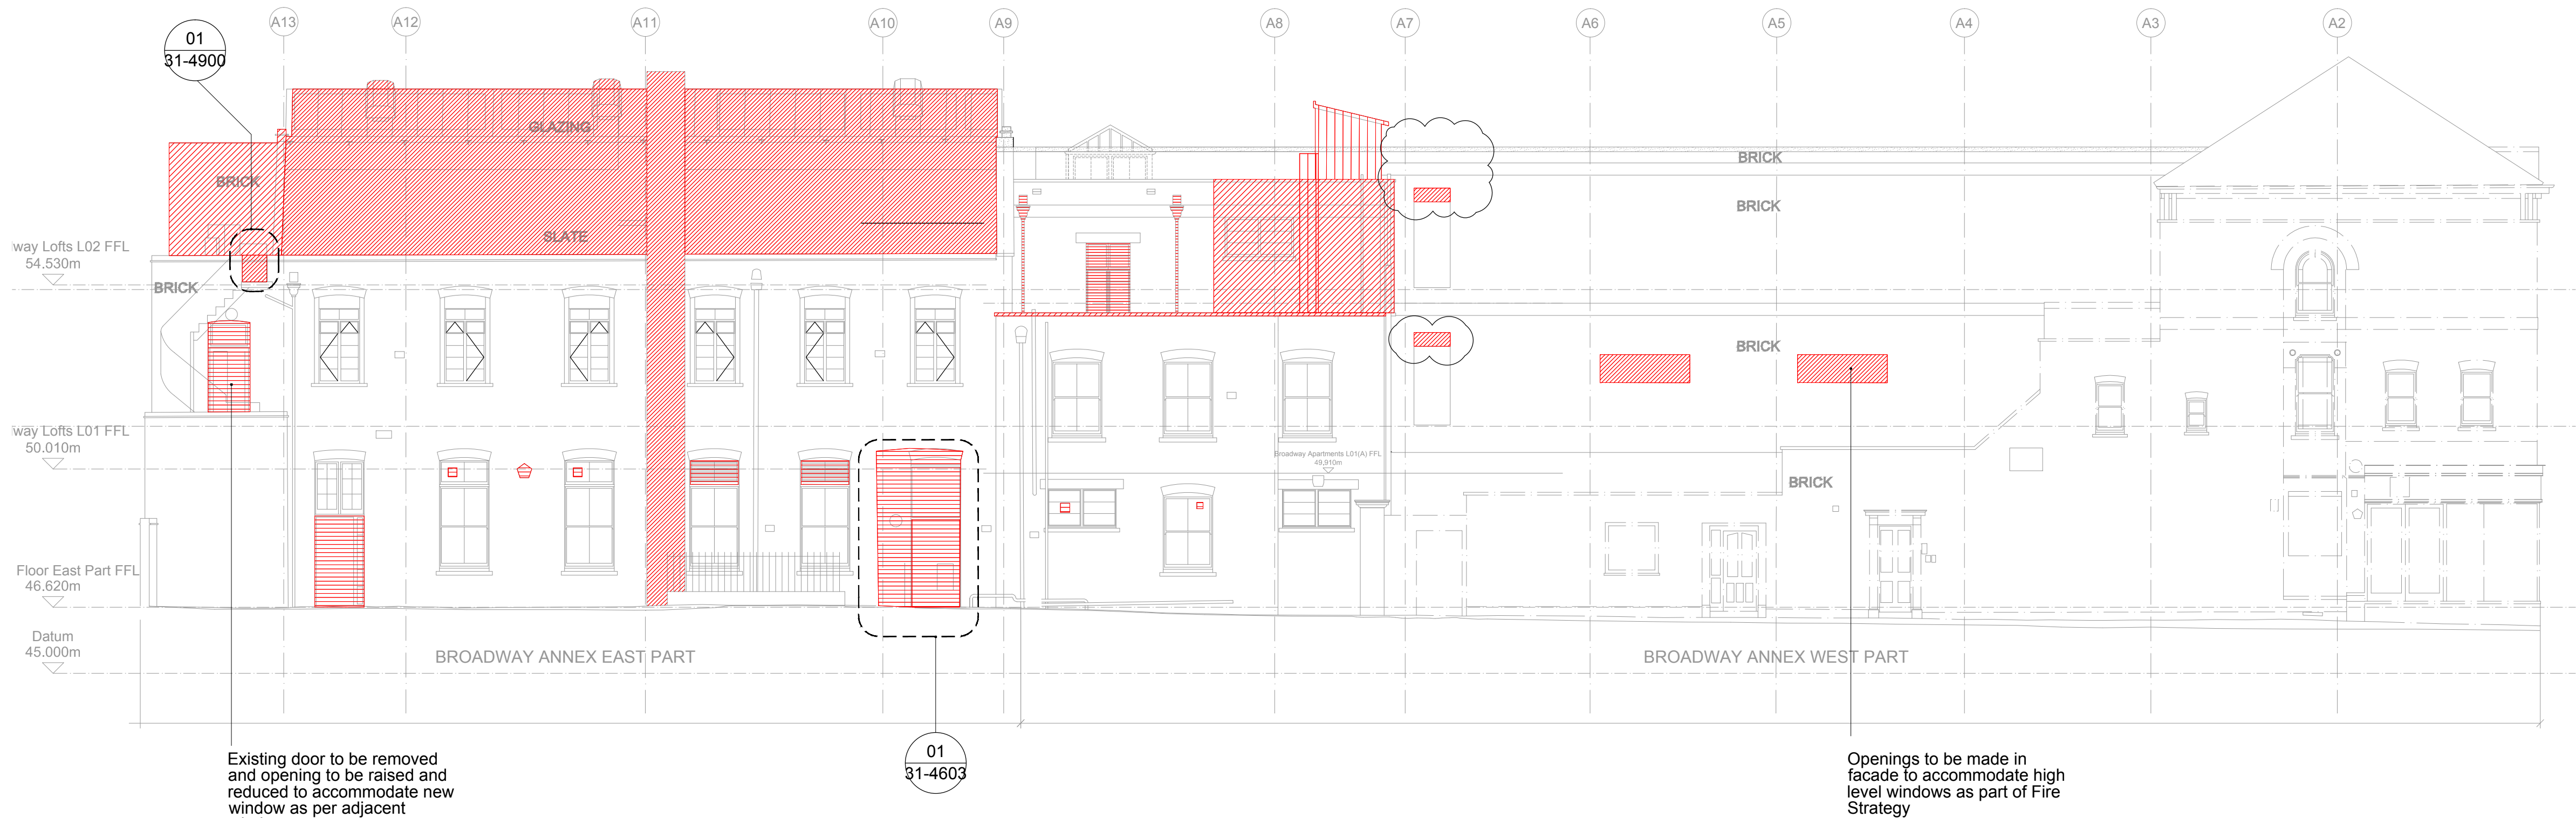

01 Single Perspective North Elevation
1:100

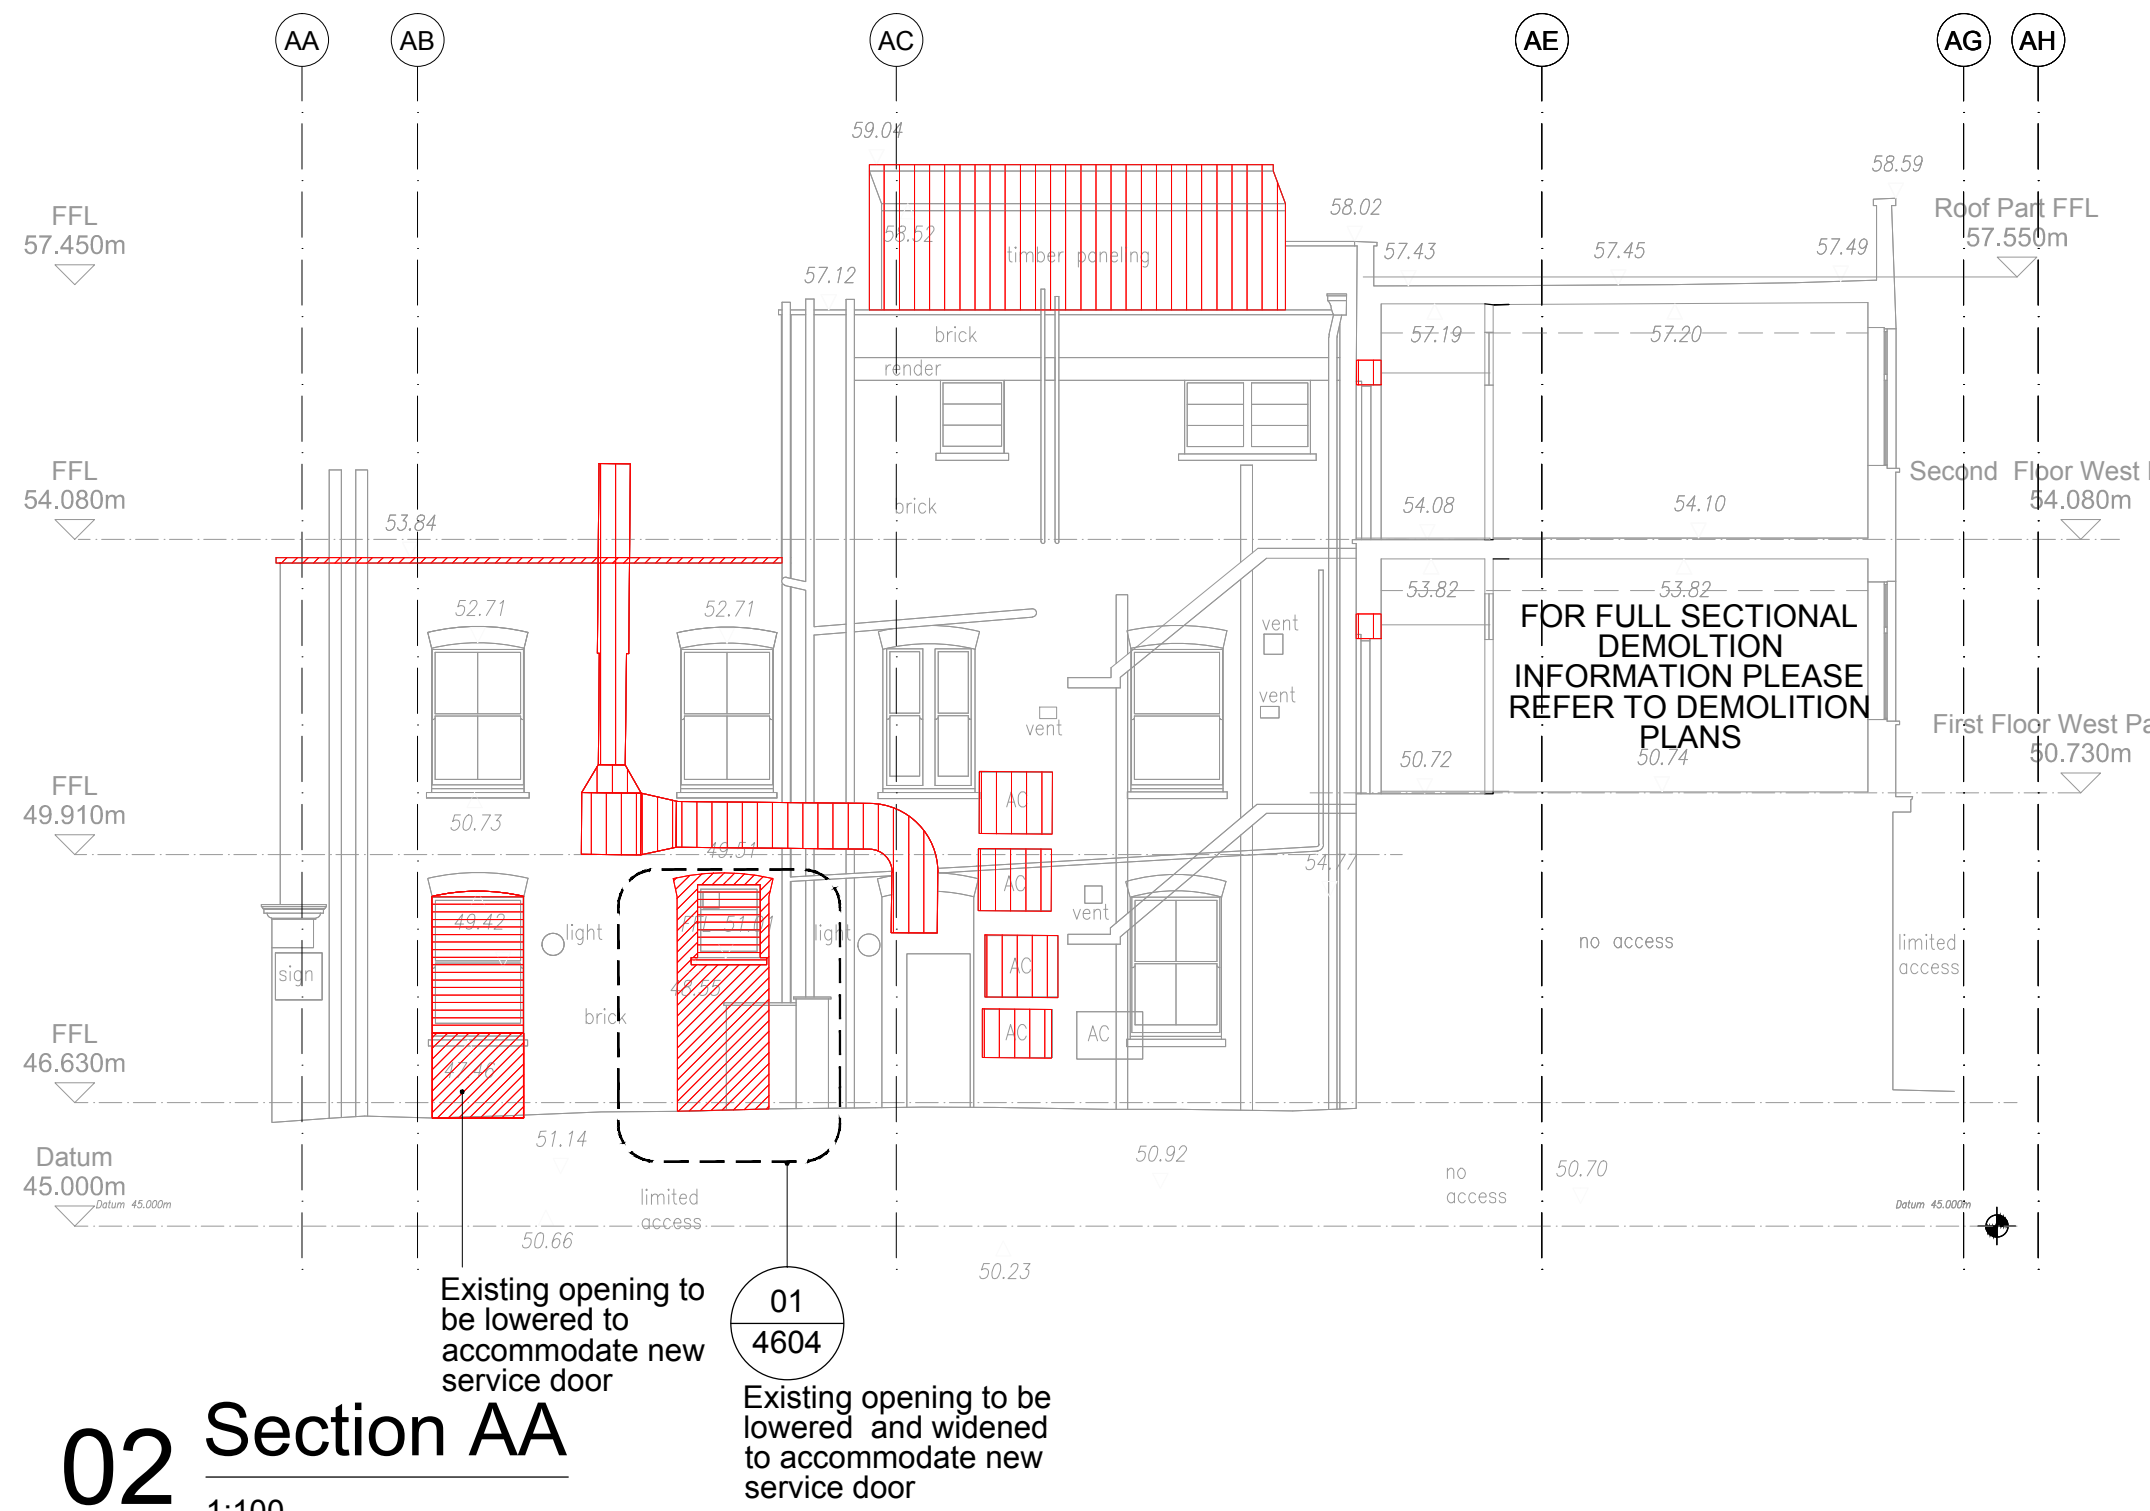


02 Section AA
1:100

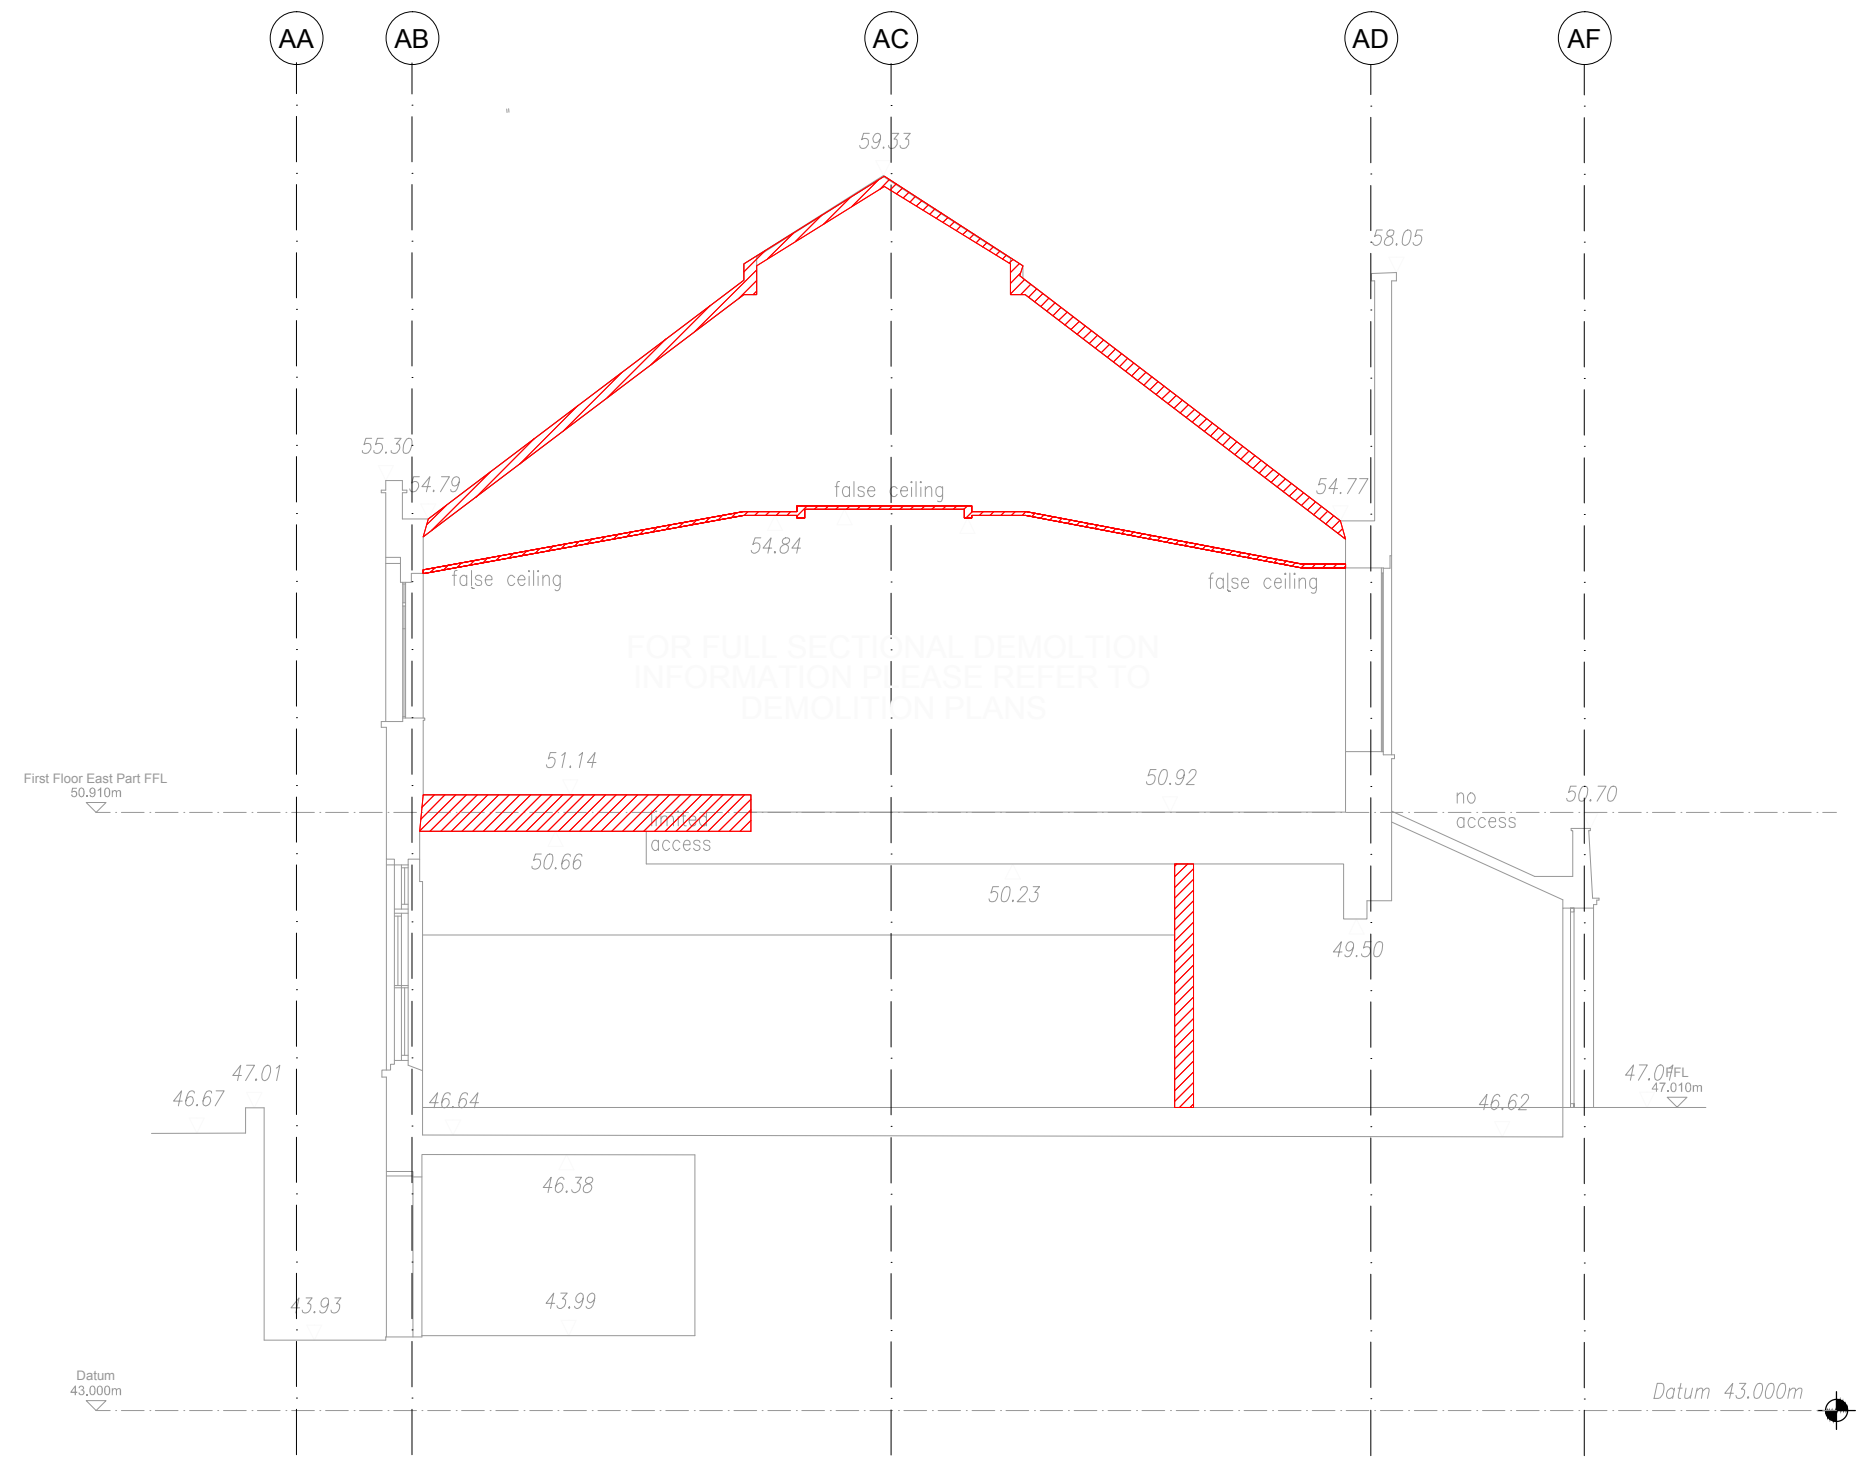

03 Section BB
1:100

KEY	
	INDICATES EXISTING TO BE RETAINED, REFURBISHED AND/OR REPURPOSED
	INDICATES EXISTING TO BE REMOVED
	INDICATES EXISTING FIXTURES TO BE REMOVED, WHERE THESE ARE RELOCATED AND/OR REUSED, THIS IS ANNOTATED ON THE DRAWINGS
	INDICATES EXCAVATION OR LOWERING OF SLAB AND/OR FFL
	INDICATES FINISHES TO BE REMOVED AND REPLACED WITH NEW
	ENLARGEMENT OF EXISTING WINDOW OPENINGS
FOR DEMOLITION INFORMATION IN SECTION, PLEASE REFER TO THE PLANS A1018 - A1027	
DETAILS OF PLANT AND SERVICES STRIP-OUT BY SERVICES ENGINEER. ALL EXISTING RAIN WATER PIPES, INTERNAL AND EXTERNAL ARE TO BE REMOVED AND REPLACED.	
HERITAGE ITEMS UNCOVERED IN DEMOLITION OR STRIP OUT TO BE PUT FORWARD TO THE ARCHITECT AND/OR HERITAGE CONSULTANT	

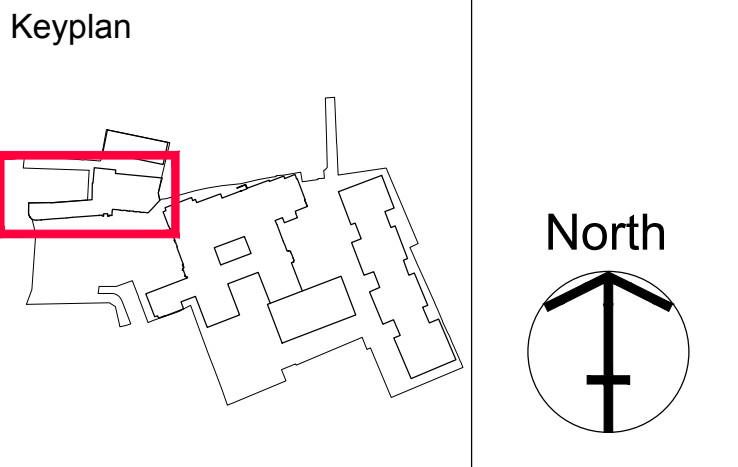


CONSTRUCTION

PROJECT / DRAWING TITLE
HORNSEY TOWN HALL
TOWN HALL & BROADWAY ANNEX
N8 9JJ
DRAWING TITLE
DEMOLITION ELEVATION & SECTIONS

DATE / DRAWN BY 18-06-19 AC	SCALE SCALE @A1	REV C2
PROJECT / DRAWING NO 3670-KDS-BA-01-DR-A-99-1270		

01 Demolition Second Floor Plan

1:100

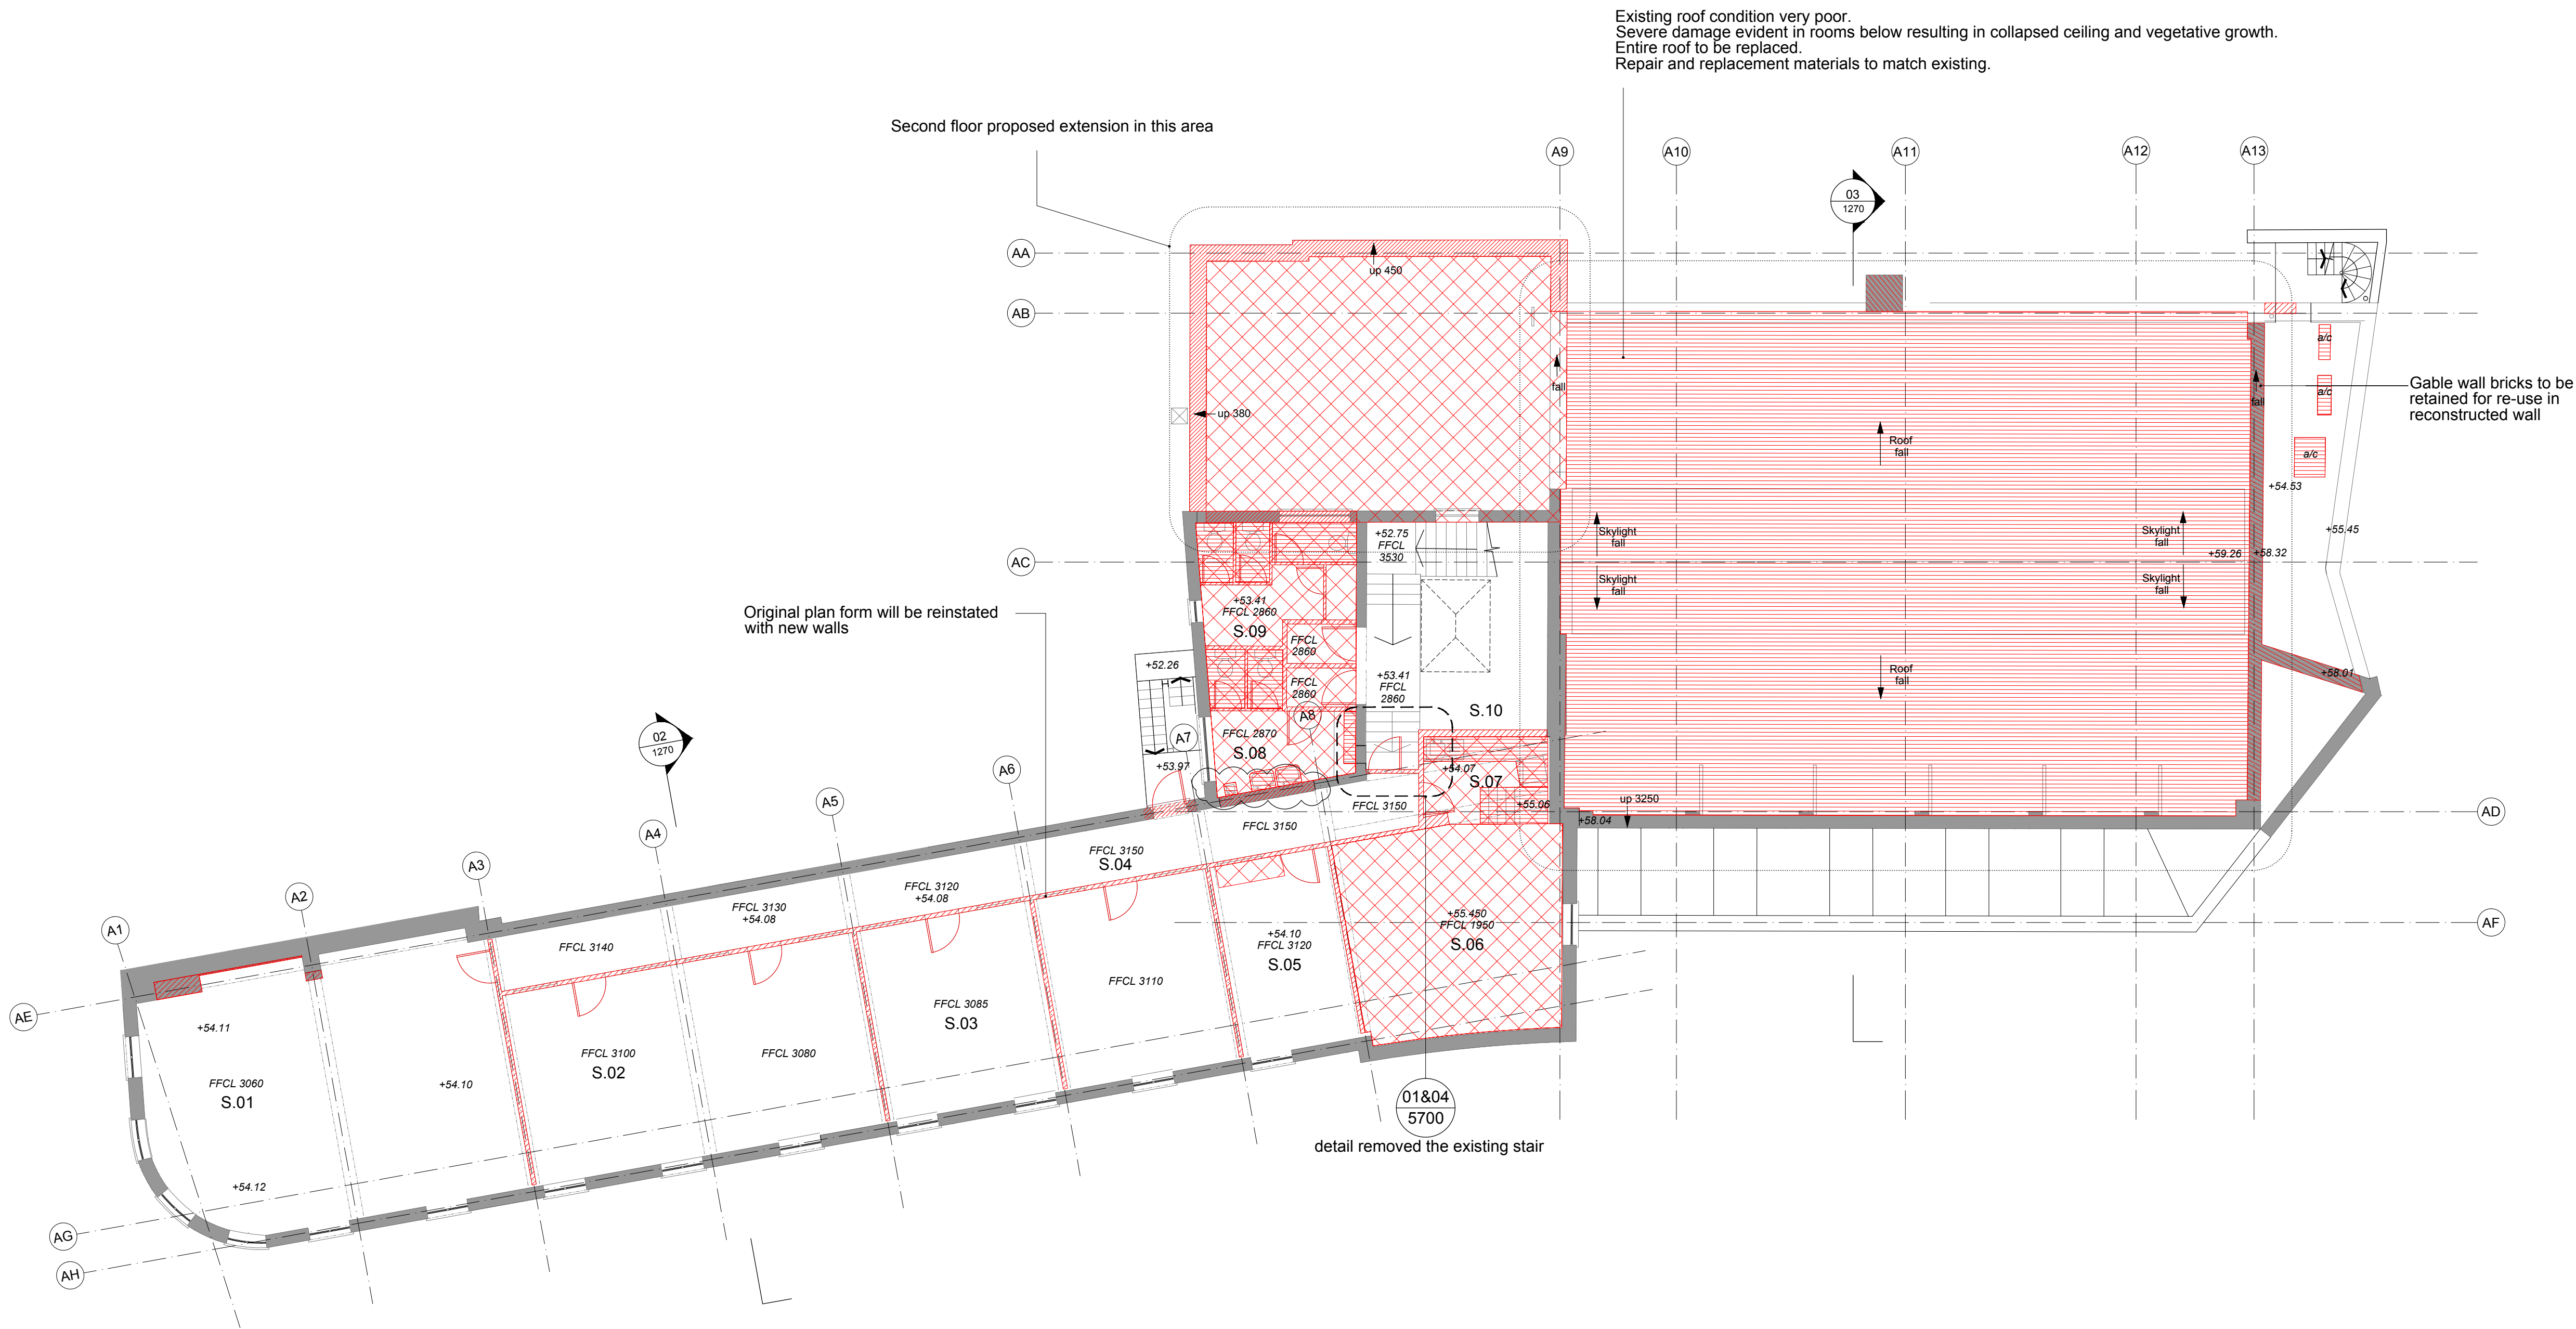

© KDS & Associates Ltd
No part of this drawing may be reproduced without written consent.
All contractors must visit site and be responsible for taking and checking all dimensions relating to this work.
Do not scale from this drawing.

REVISION NOTES			
P1	11-12-2019	AC	ISSUED FOR INFORMATION
C1	14-02-2020	AC	ISSUE FOR CONSTRUCTION
C2	30-03-2021	AC	NEW ENTRANCE FOR NEW TWO BED APARTMENT AND AN ANCILLARY ROOM AND LANDING REFLECTED TO HTS STRUCTURAL DRAWINGS

KEY

INDICATES EXISTING TO BE RETAINED, REFURBISHED AND/OR REPURPOSED

ALT-701 REMOVAL OF EXISTING

INDICATES EXISTING FIXTURES TO BE REMOVED, WHERE THESE ARE RELOCATED AND/OR REUSED, THIS IS ANNOTATED ON THE DRAWINGS

INDICATES SECTION OF WALL TO BE REMOVED

INDICATES EXCAVATION OR LOWERING OF SLAB AND/OR FFL


INDICATES FINISHES TO BE REMOVED AND REPLACED WITH NEW

ALT-703 ENLARGEMENT OF EXISTING WINDOW OPENINGS

FOR DEMOLITION INFORMATION IN SECTION, PLEASE REFER TO THE PLANS A1018 - A1027

DETAILS OF PLANT AND SERVICES STRIP-OUT BY SERVICES ENGINEER. ALL EXISTING RAIN WATER PIPES, INTERNAL AND EXTERNAL ARE TO BE REMOVED AND REPLACED.

HERITAGE ITEMS UNCOVERED IN DEMOLITION OR STRIP OUT TO BE PUT FORWARD TO THE ARCHITECT AND/OR HERITAGE CONSULTANT

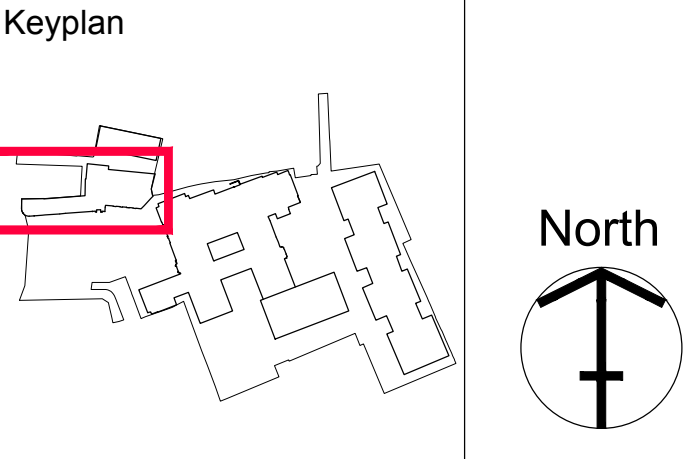

Armore GROUP

ARDMORE CONSTRUCTION LTD
6 WHARF STUDIOS,
25 WHARF ROAD,
LONDON, N1 7GR
TEL: 0208-344 0300
www.ardmoregroup.co.uk

KDS ASSOCIATES LTD
TECHNICAL ARCHITECTURAL MANAGEMENT CONSULTANTS

101 THE BLACKFRIARS FOUNDRY
156 BLACKFRIARS ROAD
LONDON SE1 6EN
0203 355 0775
www.kdsassociates.co.uk

CONSTRUCTION

PROJECT / DRAWING TITLE
HORNSEY TOWN HALL
BROADWAY ANNEX
N8 9JJ


DRAWING TITLE
DEMOLITION PLAN
SECOND FLOOR

DATE / DRAWN BY
18-06-19 AC

SCALE
1:100 @A1

PROJECT / DRAWING NO
3670-KDS-BA-02-DR-A-99-1022



REV
C2

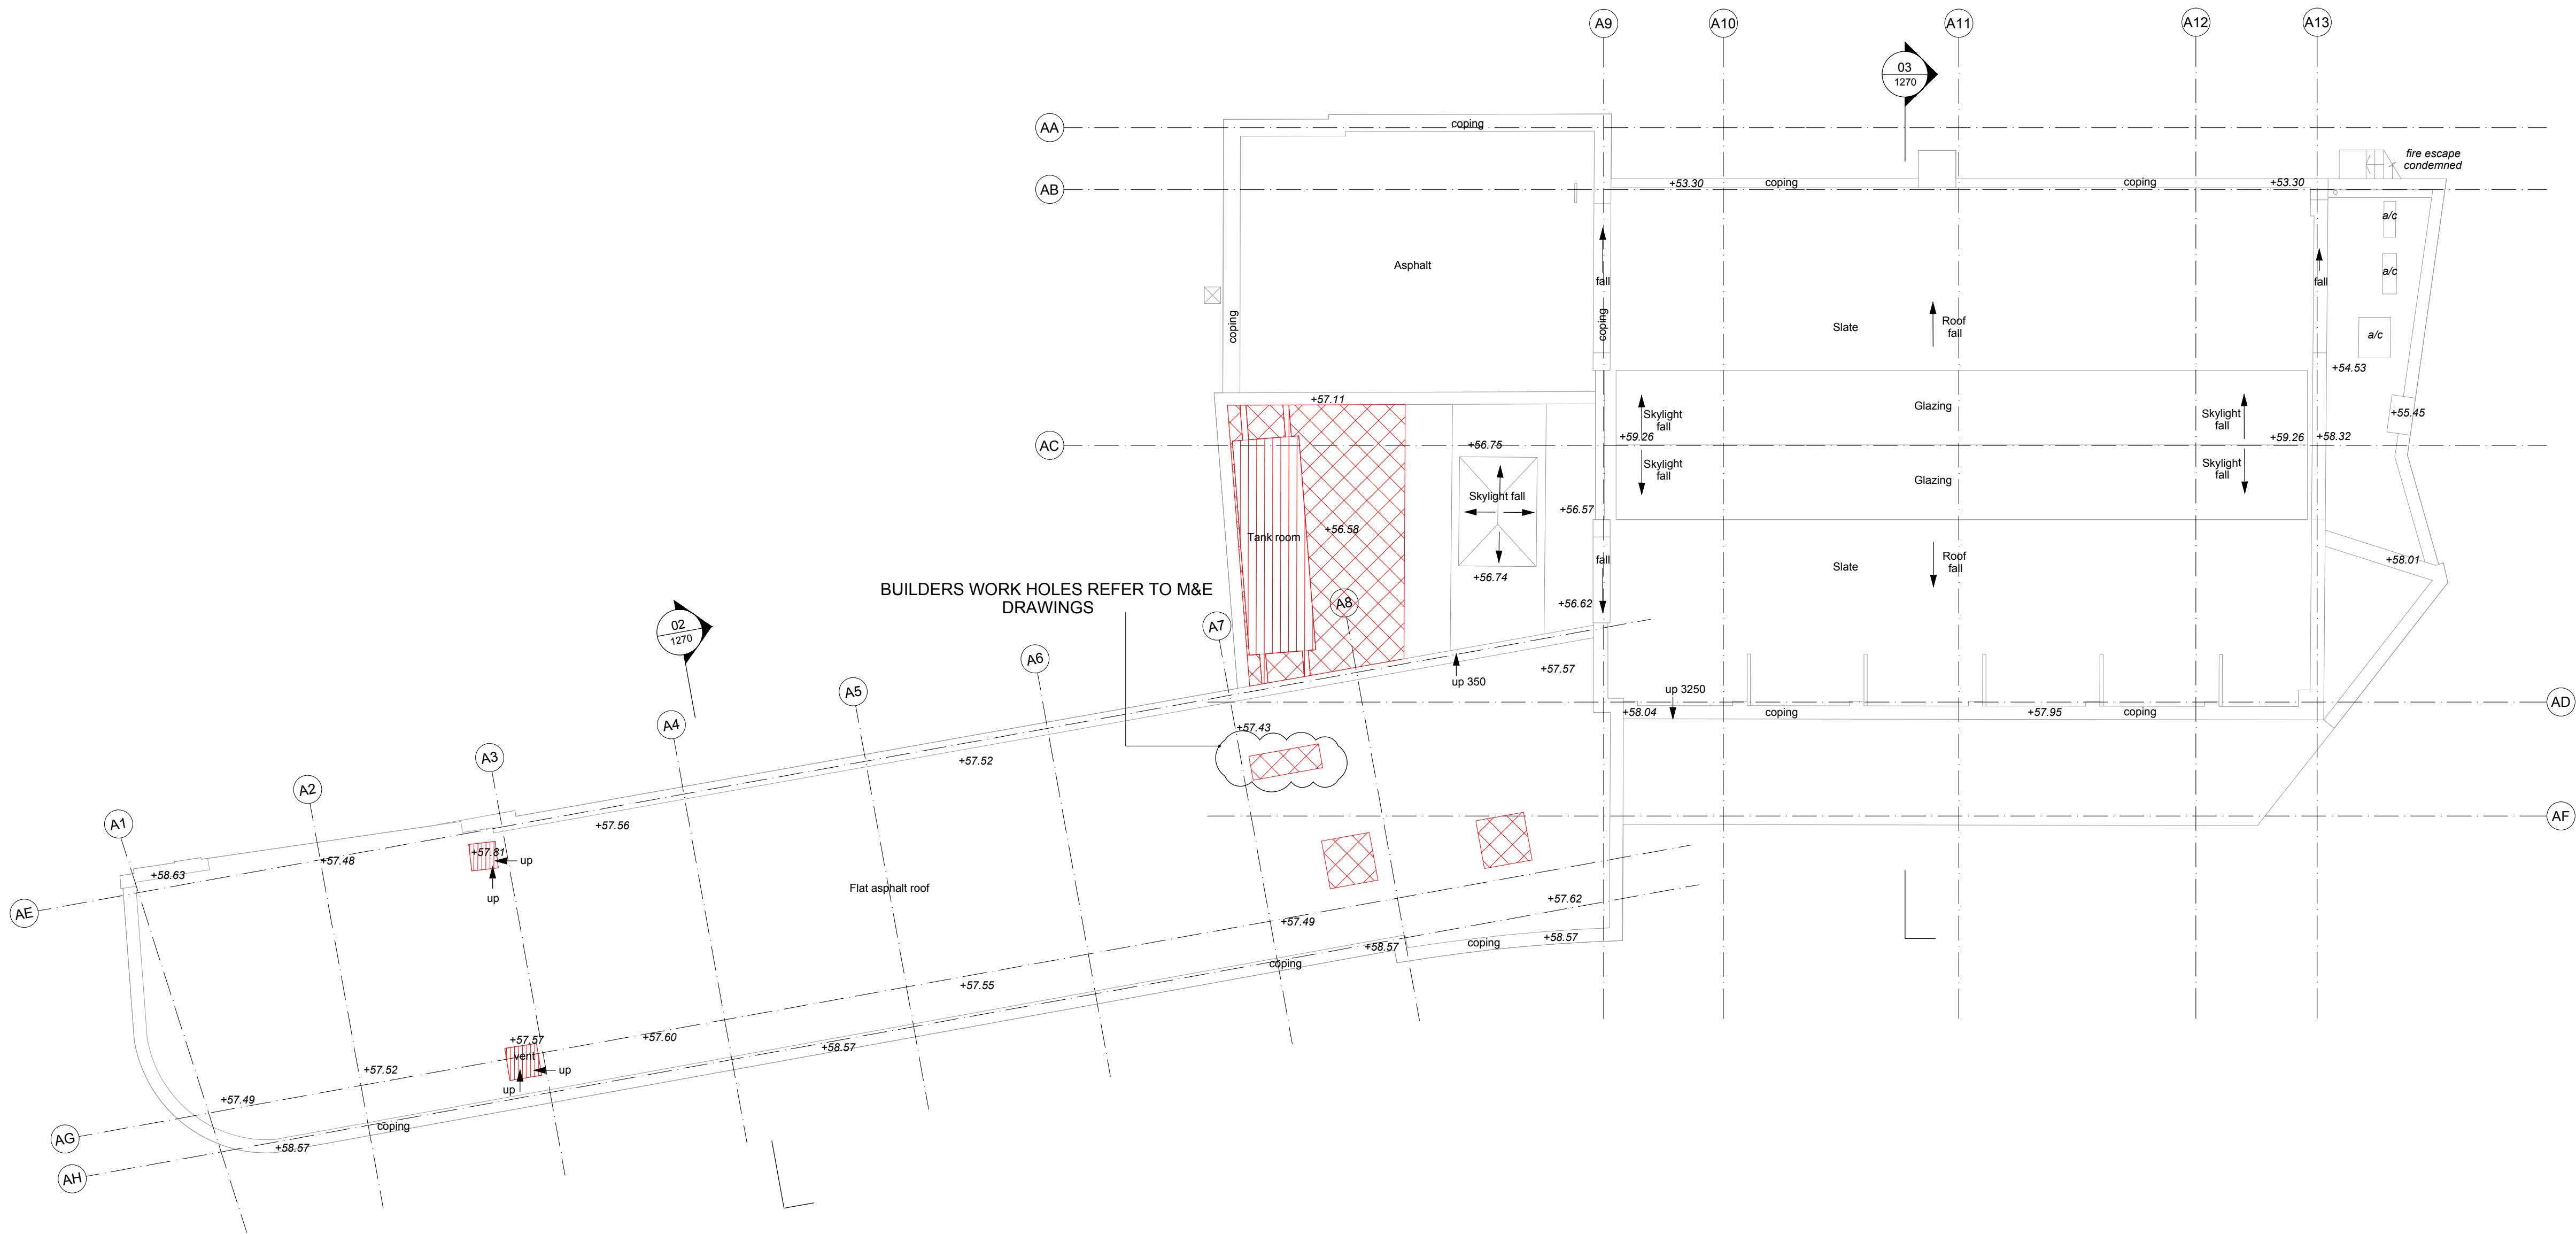

© KDS & Associates Ltd
No part of this drawing may be reproduced without written consent.
All contractors must visit site and be responsible for taking and checking all dimensions relating to this work.
Do not scale from this drawing.

REVISION NOTES			
P1	12-12-2019	AC	FOR INFORMATION
C1	30-03-2021	AC	FOR CONSTRUCTION

- KEY**
- INDICATES EXISTING TO BE RETAINED, REFURBISHED AND/OR REPURPOSED
 - ALT-701** REMOVAL OF EXISTING
 - INDICATES EXISTING FIXTURES TO BE REMOVED, WHERE THESE ARE RELOCATED AND/OR REUSED, THIS IS ANNOTATED ON THE DRAWINGS
 - INDICATES SECTION OF WALL TO BE REMOVED
 - INDICATES EXCAVATION OR LOWERING OF SLAB AND/OR FFL
 - INDICATES FINISHES TO BE REMOVED AND REPLACED WITH NEW
 - ALT-703** ENLARGEMENT OF EXISTING WINDOW OPENINGS
- FOR DEMOLITION INFORMATION IN SECTION PLEASE REFER TO THE PLANS A1018 - A1027
DETAILS OF PLANT AND SERVICES STRIP-OUT BY SERVICES ENGINEER. ALL EXISTING RAIN WATER PIPES, INTERNAL AND EXTERNAL ARE TO BE REMOVED AND REPLACED.
HERITAGE ITEMS UNCOVERED IN DEMOLITION OR STRIP OUT TO BE PUT FORWARD TO THE ARCHITECT AND/OR HERITAGE CONSULTANT

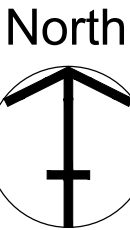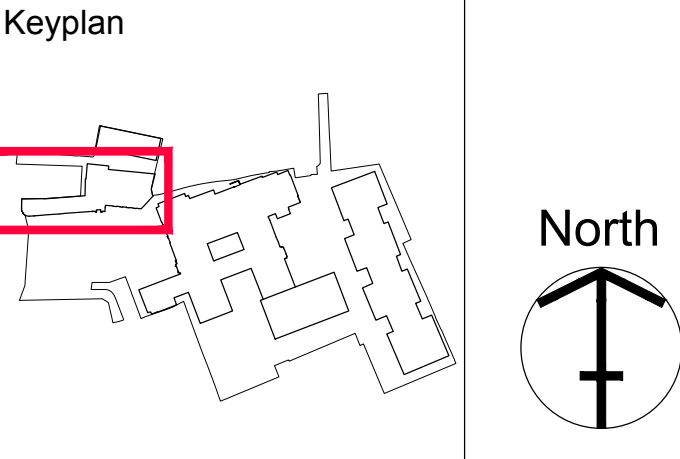

Armore GROUP
ARDMORE CONSTRUCTION LTD
6 WHARF STUDIOS,
25 WHARF ROAD,
LONDON, N1 7GR
TEL: 0208-344 0300
www.ardmoregroup.co.uk

KDS ASSOCIATES LTD
TECHNICAL • ARCHITECTURAL • MANAGEMENT • CONSULTANTS
101 THE BLACKFRIARS FOUNDRY
156 BLACKFRIARS ROAD
LONDON SE1 6EN
0203 355 0775
www.kdsassociates.co.uk

CONSTRUCTION

PROJECT / DRAWING TITLE
HORNSEY TOWN HALL
TOWN HALL & BROADWAY ANNEX
N8 9JJ

DRAWING TITLE
DEMOLITION PLAN
ROOF

DATE / DRAWN BY
18-06-19 AC

SCALE
SCALE @A1

PROJECT / DRAWING NO
3670-KDS-BA-03-DR-A-99-1023



REV
C1

01 Demolition Ground Floor Plan

1:100

02 Demolition Lower Ground Floor Plan

1:100

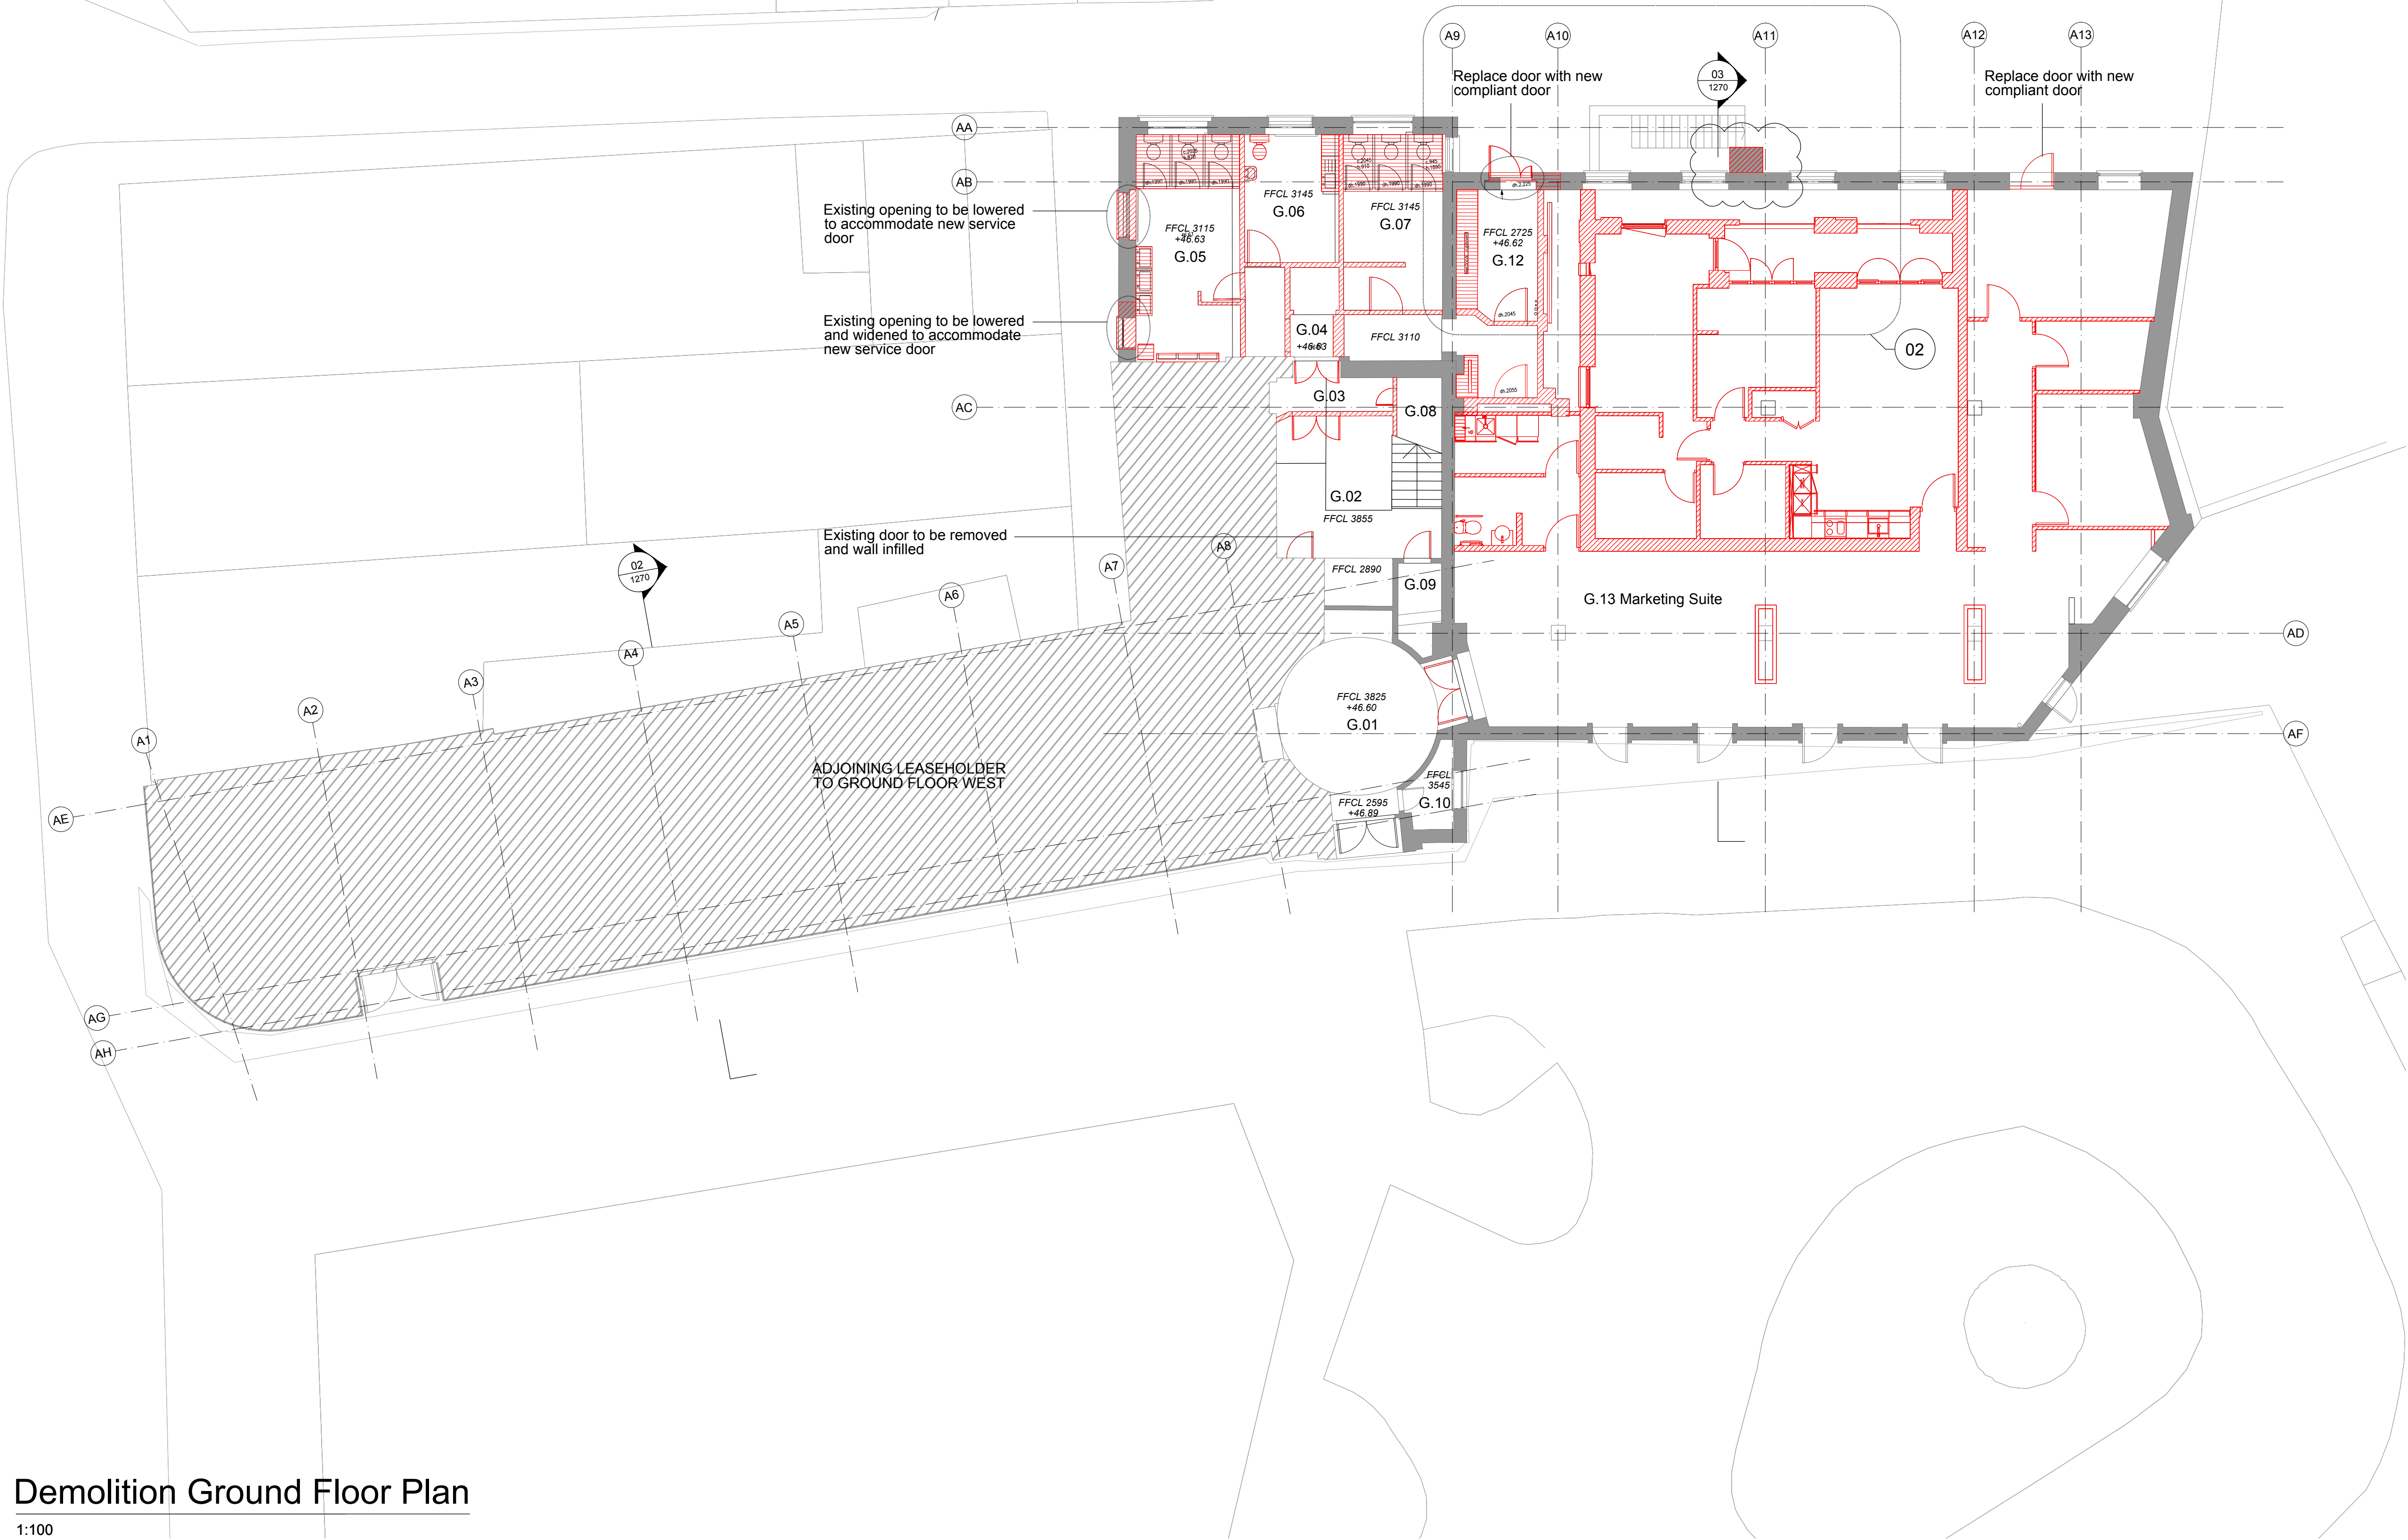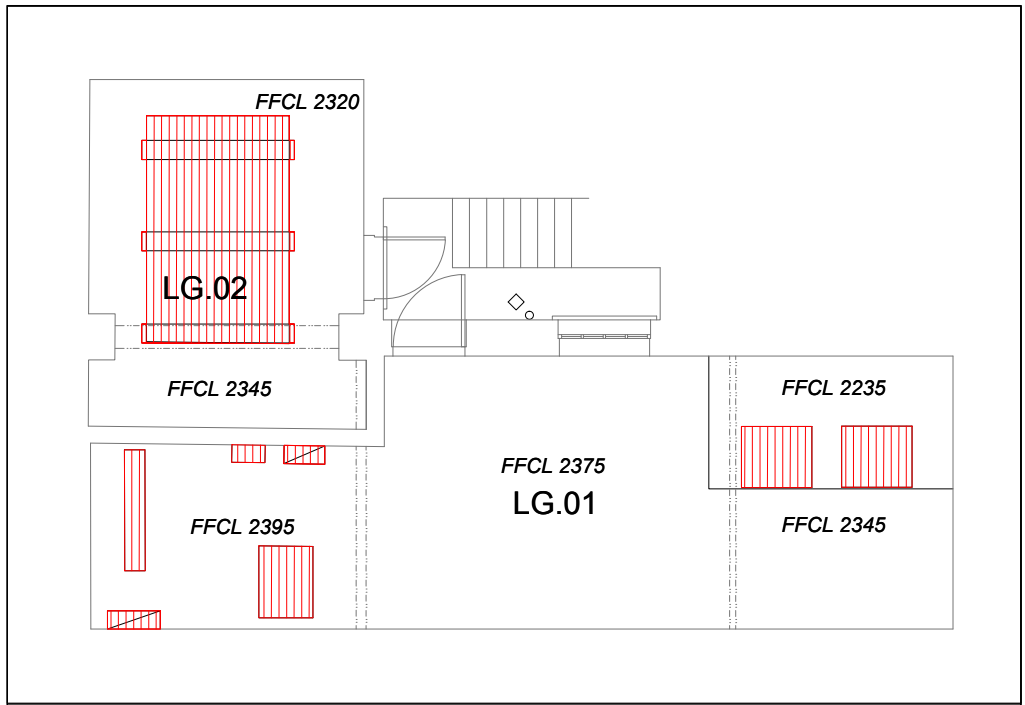

© KDS & Associates Ltd
No part of this drawing may be reproduced without written consent.
All contractors must visit site and be responsible for taking and checking all dimensions relating to this work.
Do not scale from this drawing.

REVISION NOTES

P1	11-12-2019	AC	ISSUED FOR INFORMATION
C1	14-02-2020	AC	ISSUE FOR CONSTRUCTION
C2	30-03-2021	AC	REMOVED CHIMNEY BREAST

KEY

INDICATES EXISTING TO BE RETAINED, REFURBISHED AND/OR REPURPOSED


- ALT-T-701** REMOVAL OF EXISTING
 - INDICATES EXISTING FIXTURES TO BE REMOVED, WHERE THESE ARE RELOCATED AND/OR REUSED, THIS IS ANNOTATED ON THE DRAWINGS
 - INDICATES SECTION OF WALL TO BE REMOVED
 - INDICATES EXCAVATION OR LOWERING OF SLAB AND/OR FFL
 - INDICATES FINISHES TO BE REMOVED AND REPLACED WITH NEW

- ALT-T-703** ENLARGEMENT OF EXISTING WINDOW OPENINGS

FOR DEMOLITION INFORMATION IN SECTION, PLEASE REFER TO THE PLANS A1018 - A1027
DETAILS OF PLANT AND SERVICES STRIP-OUT BY SERVICES ENGINEER. ALL EXISTING RAIN WATER PIPES, INTERNAL AND EXTERNAL ARE TO BE REMOVED AND REPLACED.

HERITAGE ITEMS UNCOVERED IN DEMOLITION OR STRIP OUT TO BE PUT FORWARD TO THE ARCHITECT AND/OR HERITAGE CONSULTANT

Keyplan

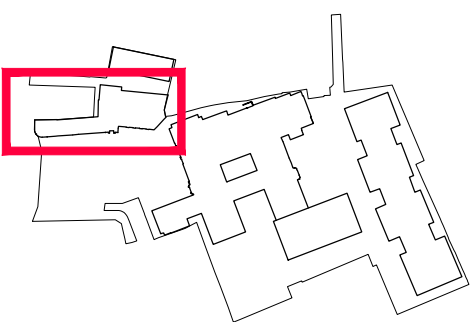

North



ARDMORE CONSTRUCTION LTD
6 WHARF STUDIOS,
25 WHARF ROAD,
LONDON, N1 7GR
TEL: 0208-344 0300
www.ardmoregroup.co.uk

KDS ASSOCIATES LTD
TECHNICAL ● ARCHITECTURAL ● MANAGEMENT ● CONSULTANTS

101 THE BLACKFRIARS FOUNDRY
156 BLACKFRIARS ROAD
LONDON SE1 5EN
0203 355 0775
www.kdsassociates.co.uk

CONSTRUCTION

PROJECT / DRAWING TITLE
HORNSEY TOWN HALL
BROADWAY ANNEX
N8 9JJ

DRAWING TITLE
DEMOLITION PLAN
LOWER GROUND & GROUND FLOOR

DATE / DRAWN BY
18-06-19 AC

SCALE
1:100 @A1

PROJECT / DRAWING NO
3670-KDS-BA-ZZ-DR-A-99-1020

REV
C2



01 Single Perspective South Elevation
1:100



02 Single Perspective West Elevation
1:100

© KDS & Associates Ltd
No part of this drawing may be reproduced without written consent.
All contractors must visit site and be responsible for taking and checking all dimensions relating to this work.
Do not scale from this drawing.

REVISION NOTES			
P1	11-12-2019	AC	ISSUED FOR INFORMATION
C1	08-10-2020	AC	ISSUED FOR CONSTRUCTION

KEY

INDICATES EXISTING TO BE RETAINED, REFURBISHED AND/OR REPURPOSED

ALT-701 REMOVAL OF EXISTING

INDICATES EXISTING FIXTURES TO BE REMOVED. WHERE THESE ARE RELOCATED AND/OR REUSED, THIS IS ANNOTATED ON THE DRAWINGS

INDICATES SECTION OF WALL TO BE REMOVED

INDICATES EXCAVATION OR LOWERING OF SLAB AND/OR FFL

INDICATES FINISHES TO BE REMOVED AND REPLACED WITH NEW

ALT-703 ENLARGEMENT OF EXISTING WINDOW OPENINGS

FOR DEMOLITION INFORMATION IN SECTION, PLEASE REFER TO THE PLANS A1018 - A1027

DETAILS OF PLANT AND SERVICES STRIP-OUT BY SERVICES ENGINEER. ALL EXISTING RAIN WATER PIPES, INTERNAL AND EXTERNAL ARE TO BE REMOVED AND REPLACED.

HERITAGE ITEMS UNCOVERED IN DEMOLITION OR STRIP OUT TO BE PUT FORWARD TO THE ARCHITECT AND/OR HERITAGE CONSULTANT

Keyplan

North

ARDMORE CONSTRUCTION LTD
6 WHARF STUDIOS,
28 WHARF ROAD,
LONDON, N1 7GR
TEL: 0208-344 0300
www.ardmoregroup.co.uk

KDS ASSOCIATES LTD
TECHNICAL • ARCHITECTURAL • MANAGEMENT • CONSULTANTS

101 THE BLACKFRIARS FOUNDRY
156 BLACKFRIARS ROAD
LONDON SE1 6EN
0203 355 0775
www.kdsassociates.co.uk

CONSTRUCTION

PROJECT / DRAWING TITLE
**HORNSEY TOWN HALL
BROADWAY ANNEX
N8 9JJ**

DRAWING TITLE
DEMOLITION ELEVATIONS

DATE / DRAWN BY 18-06-19 AC	SCALE 1:100 @A1
PROJECT / DRAWING NO 3670-KDS-BA-ZZ-DR-A-99-1220	REV C1