


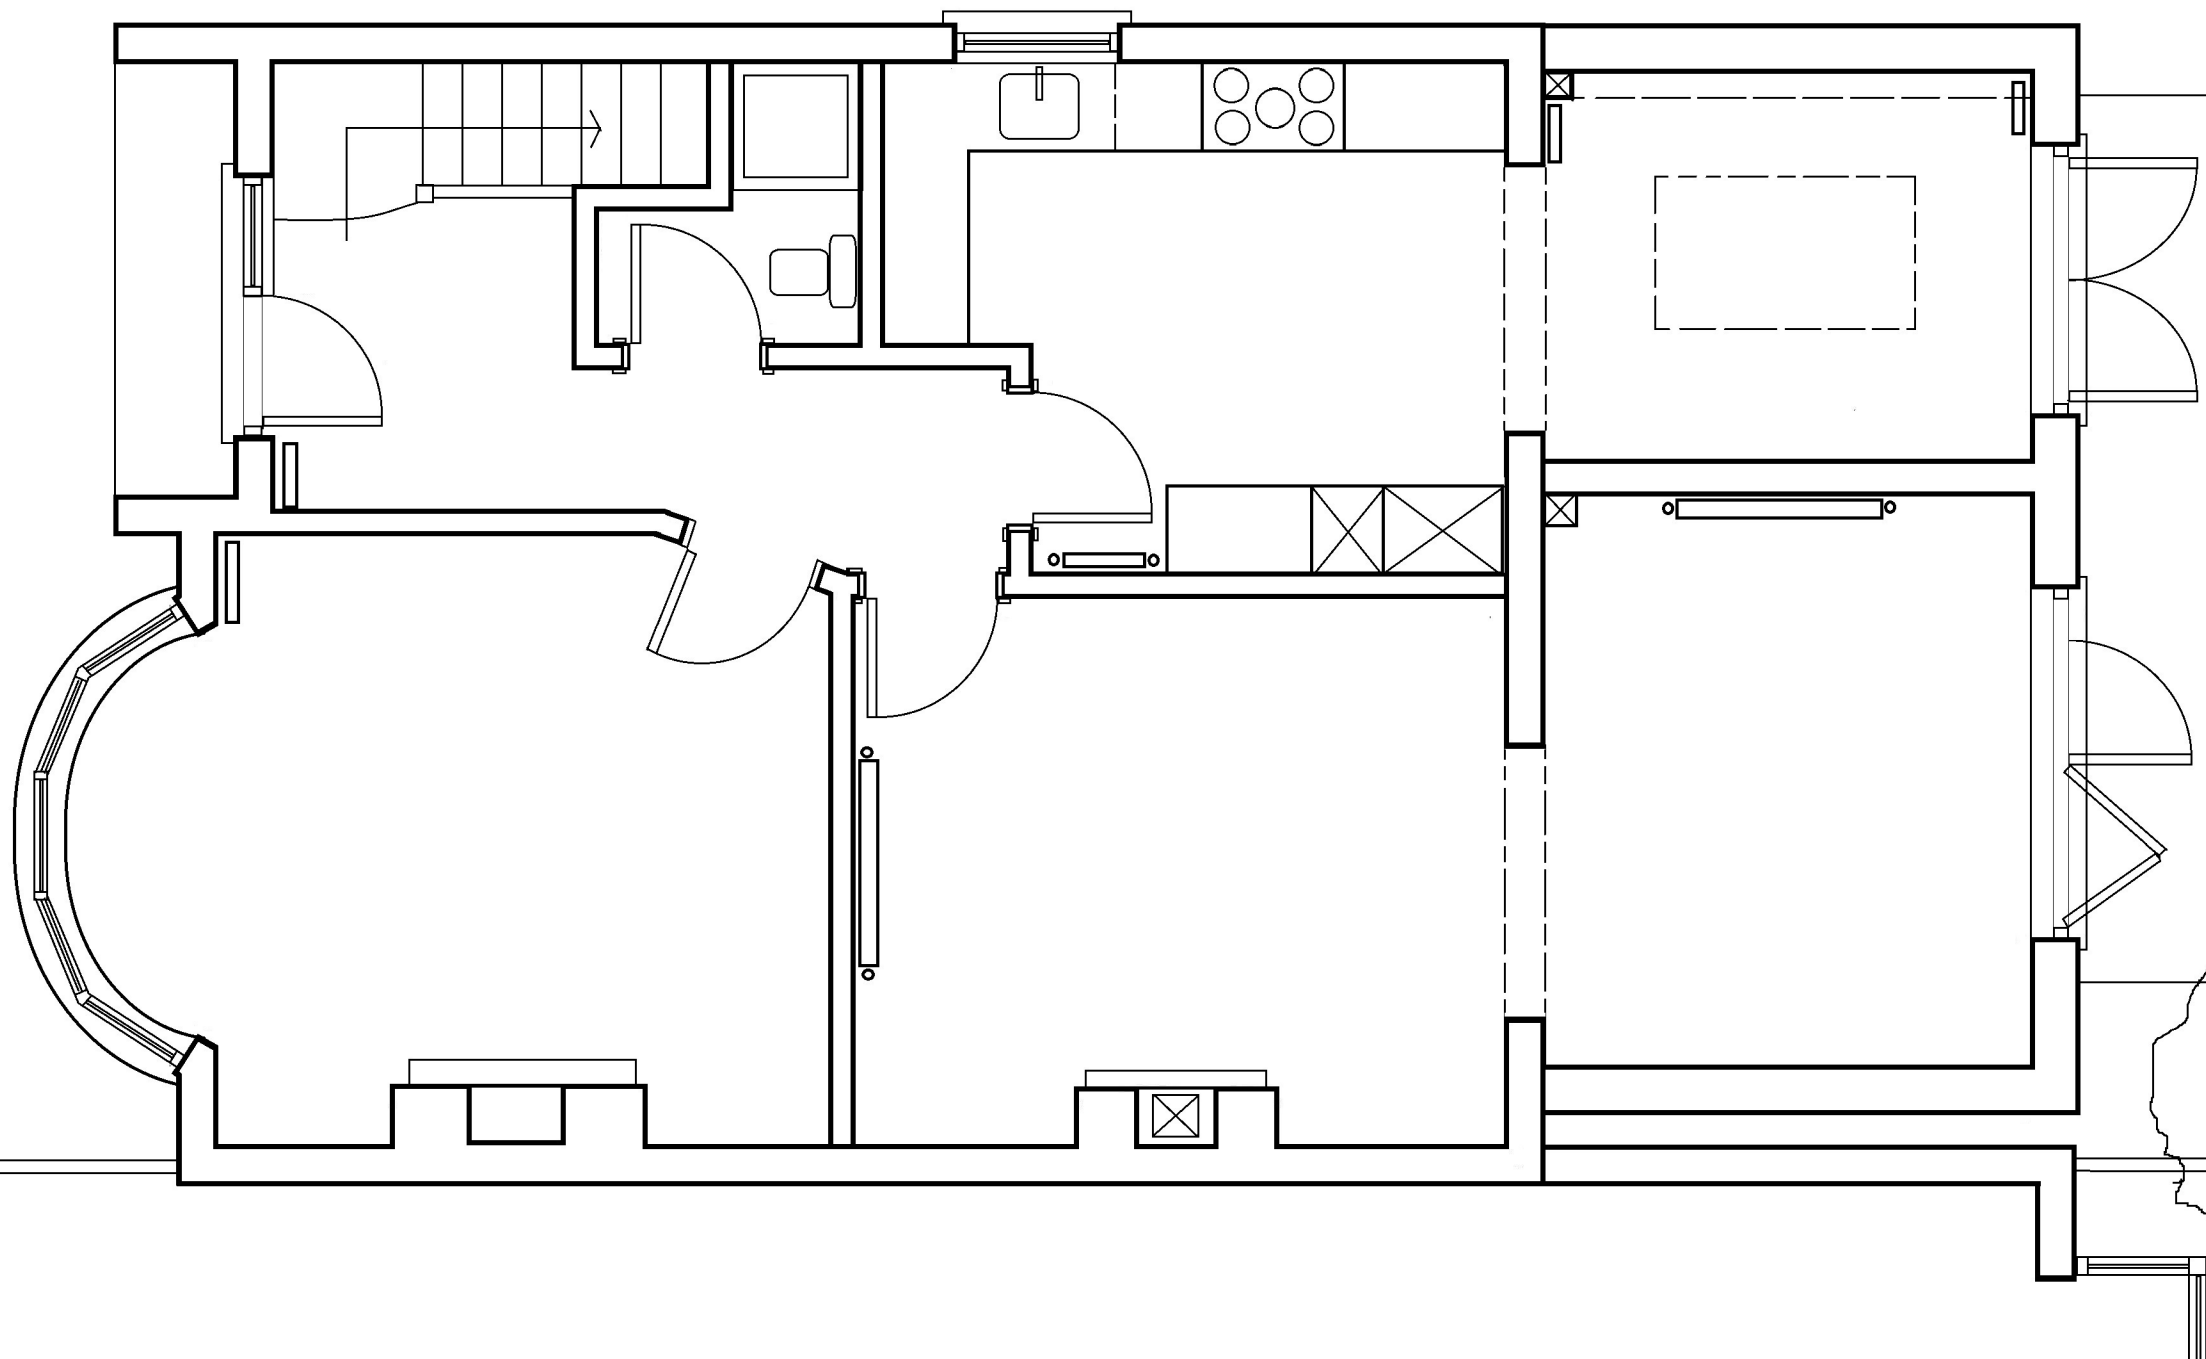

archplan

architects and property management

1 Millfield Place, Highgate, London N6 6JP
Tel: 020 8341 5628 e-mail: archplan@hotmail.com

Date

JAN 23

Drawn by

Checked by

Scale

1:50
At A3

Project






20 CHOLMELEY CRES
LONDON N6 5HA
**GROUND FLOOR PLAN
AS EXISTING**

Title

Drawing no

CR/03

Copyright
Archplan 2020

 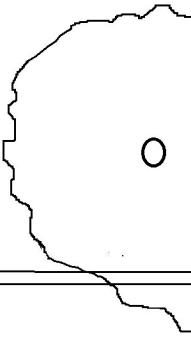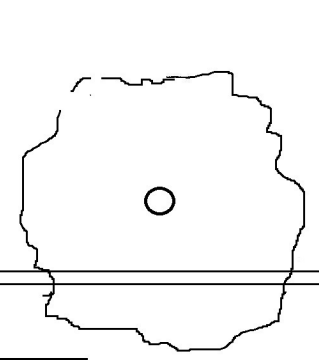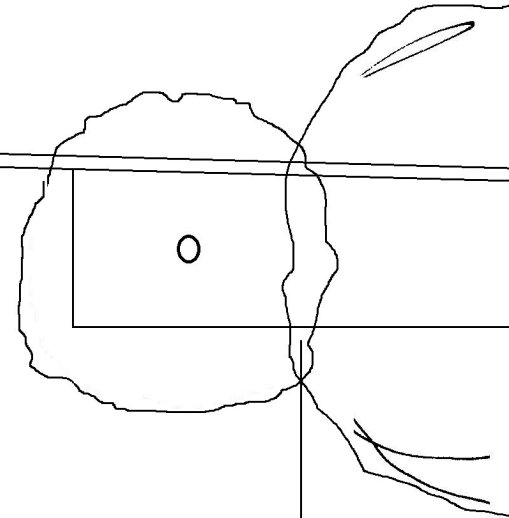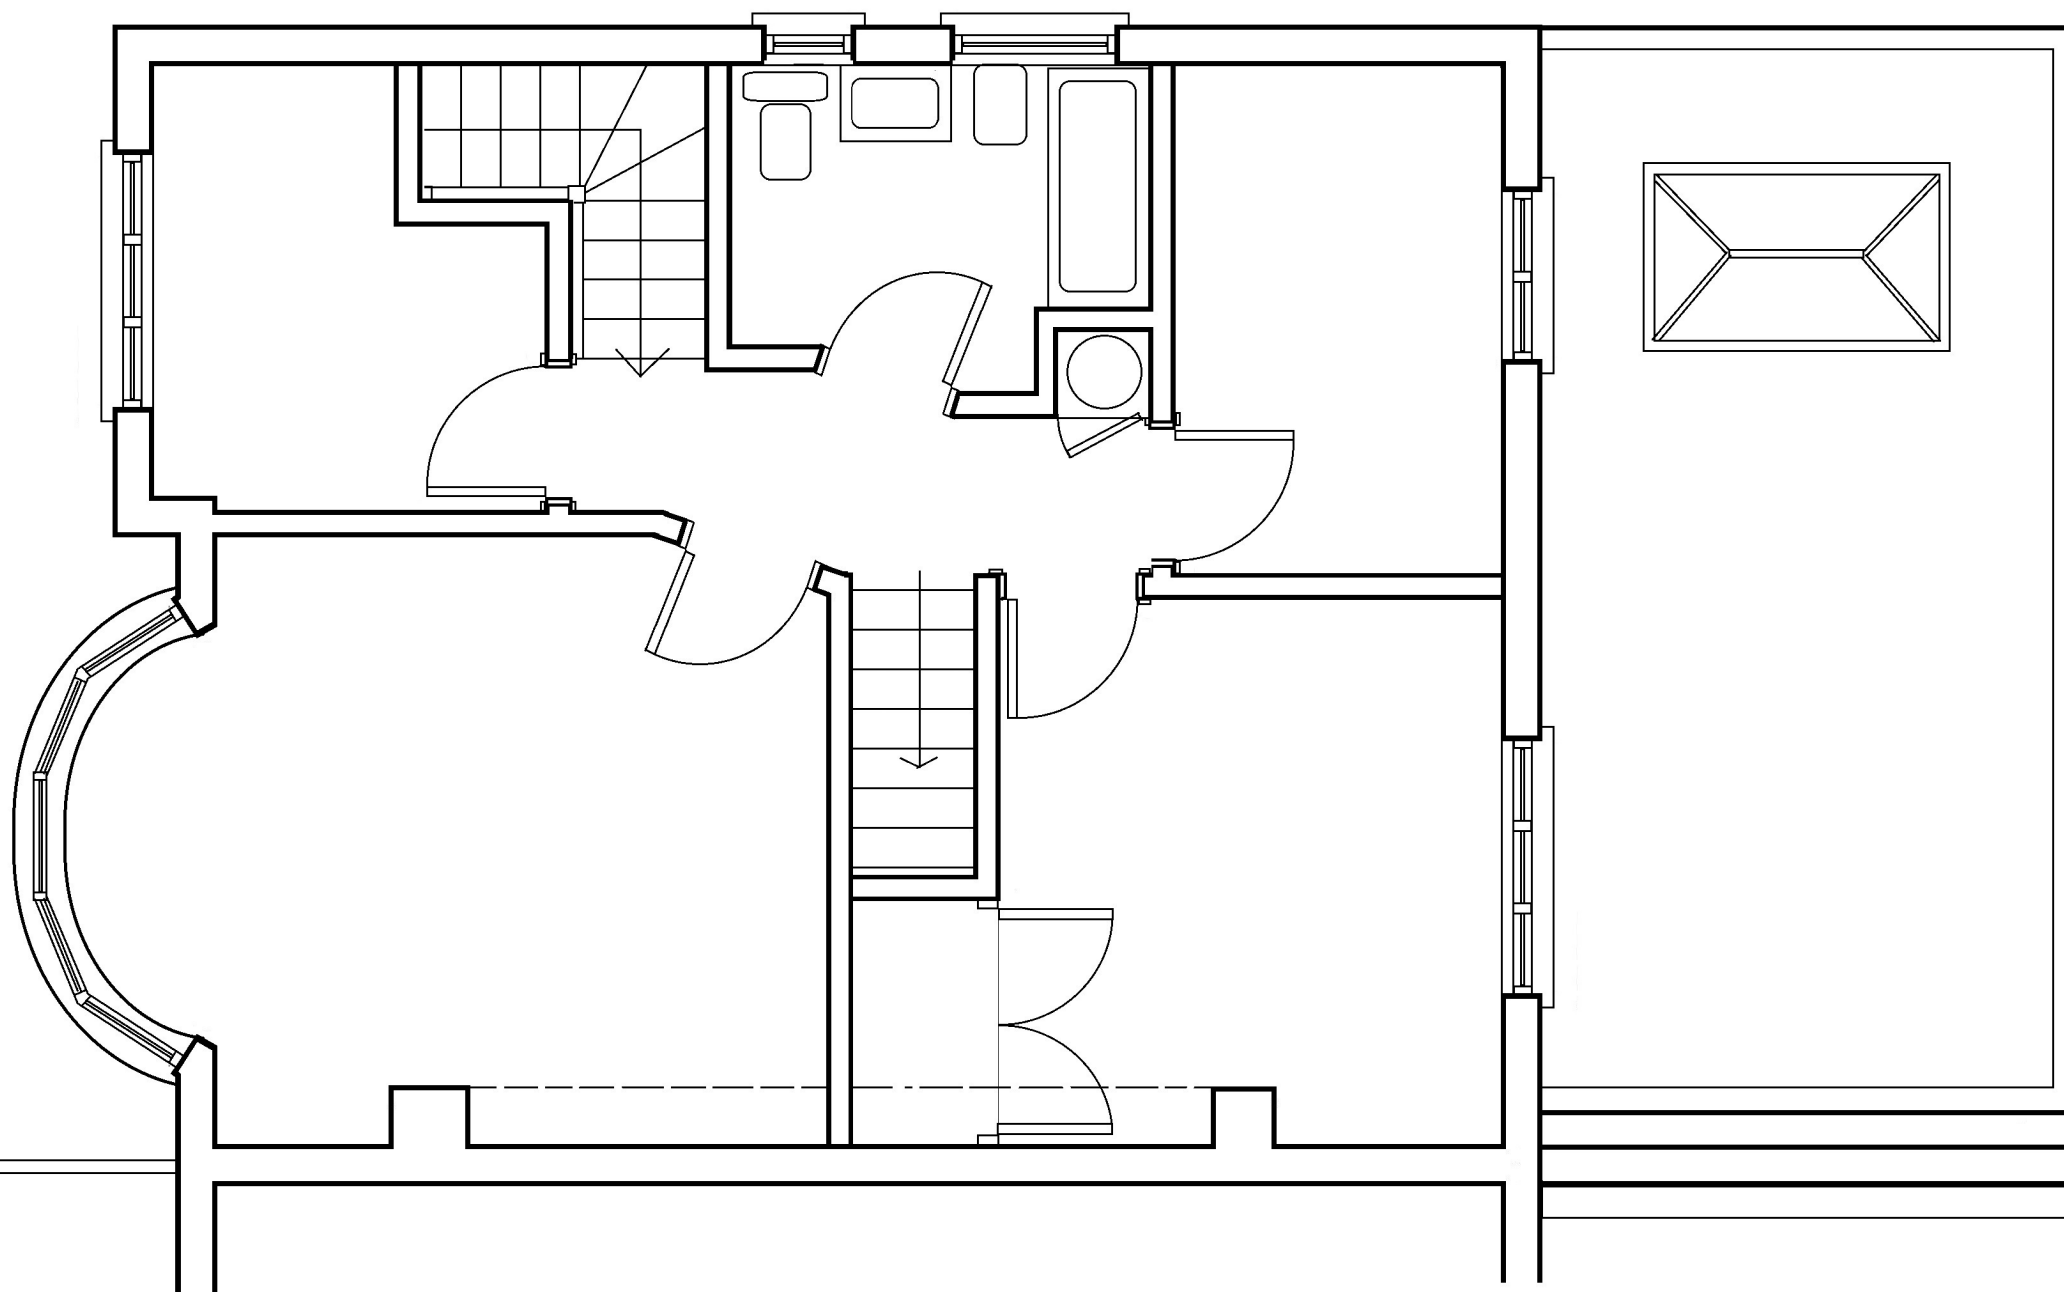

archplan

architects and property management



1 Millfield Place, Highgate, London N6 6JP
Tel: 020 8341 5628 e-mail: archplan@hotmail.com

Date
JAN 23
Drawn by
Checked by

Scale
1:50
At A3

Project
20 CHOLMELEY CRES
LONDON N6 5HA
FIRST FLOOR PLAN
Title **AS EXISTING**

Drawing no
CR/04
Copyright
Archplan 2020

 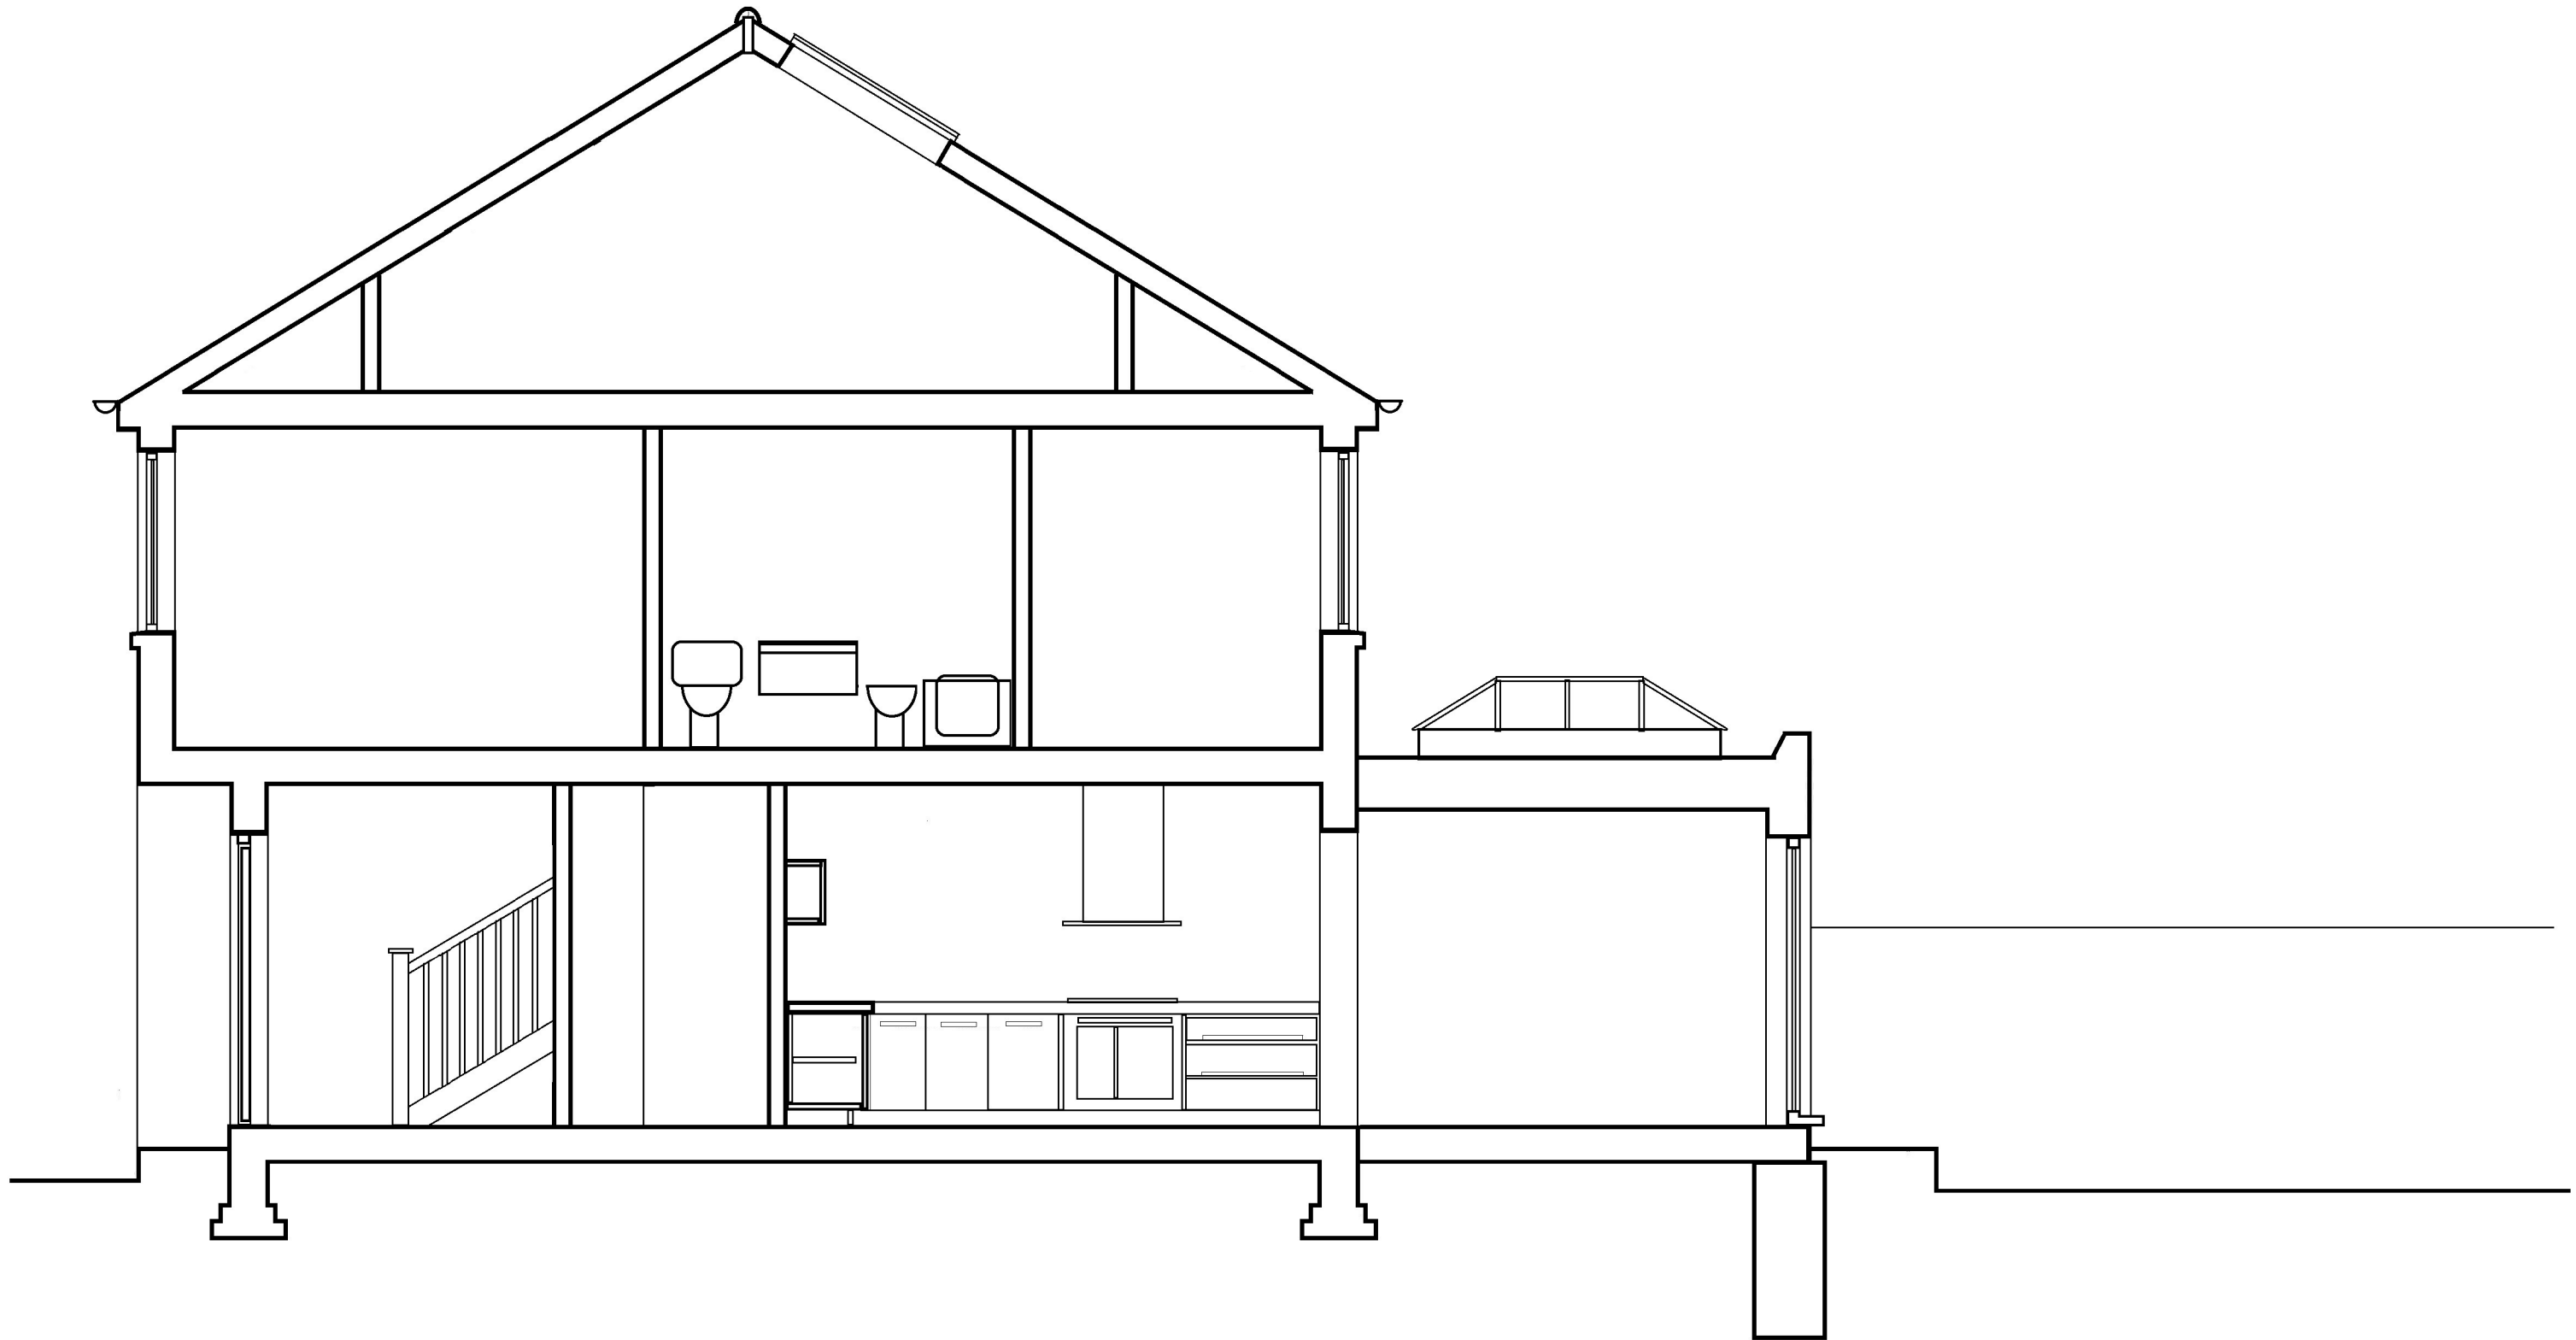

archplan

architects and property management

1 Millfield Place, Highgate, London N6 6JP
Tel: 020 8341 5628 e-mail: archplan@hotmail.com

Date
JAN 23

Drawn by


Checked by

Scale
1:50
At A3

Project
20 CHOLMELEY CRES
LONDON N6 5HA
SECTION A-A
AS EXISTING

Drawing no
CR/05

Copyright
Archplan 2020

 

archplan

architects and property management

1 Millfield Place, Highgate, London N6 6JP
Tel: 020 8341 5628 e-mail: archplan@hotmail.com

Date
JAN 23

Drawn by


Checked by

Scale
1:50
At A3

Project
20 CHOLMELEY CRES
LONDON N6 5HA
REAR ELEVATION
Title **AS PROPOSED**

Drawing no
CR/06

Copyright
Archplan 2020

 

archplan

architects and property management
1 Millfield Place, Highgate, London N6 6JP
Tel: 020 8341 5628 e-mail: archplan@hotmail.com

Date
JAN 23

Drawn by

Checked by

Scale
1:50
At A3

Project
20 CHOLMELEY CRES
LONDON N6 5HA
SIDE ELVATION
AS EXISTING

Title

Drawing no
CR/07

Copyright
Archplan 2020