



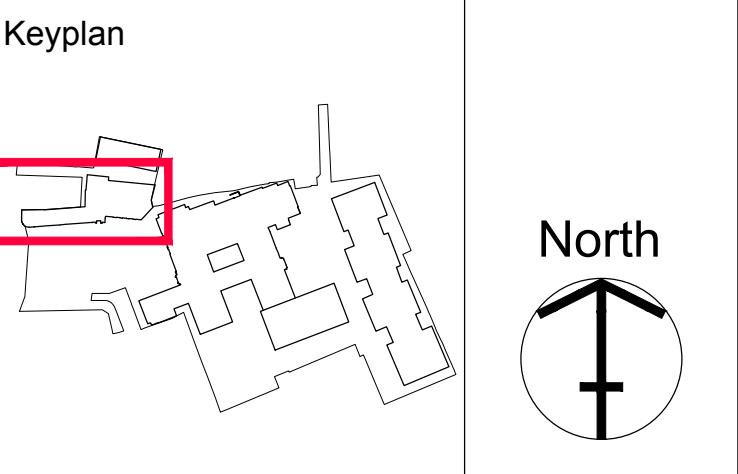


01 Existing Second Floor Plan

1:100

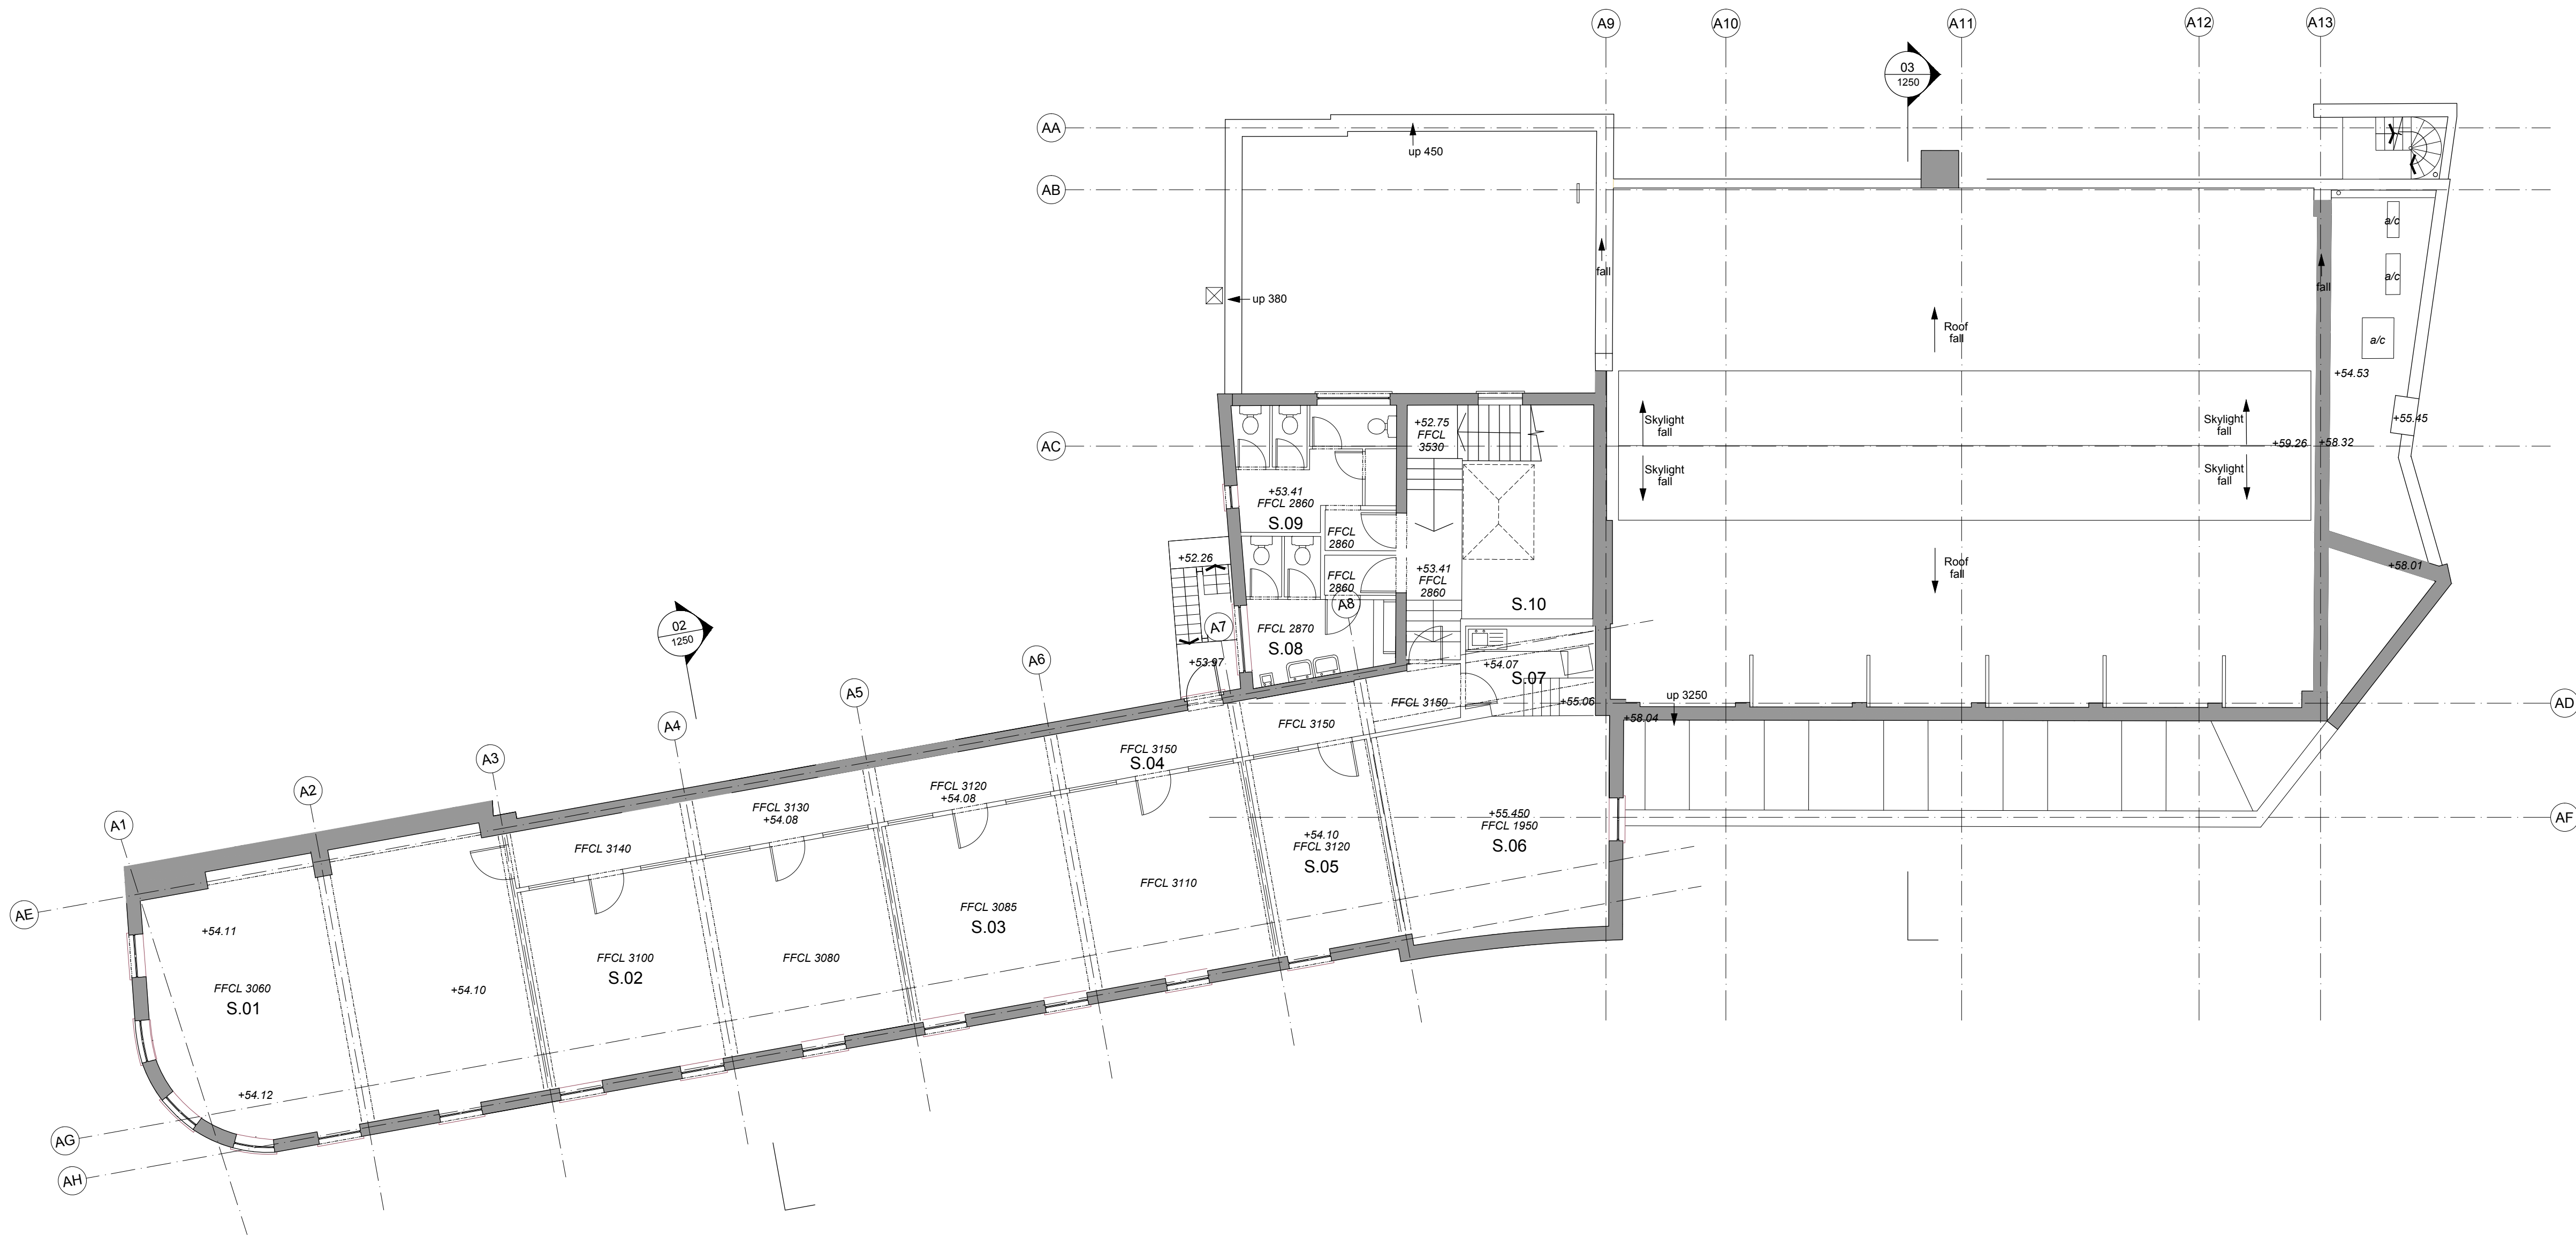

© KDS & Associates Ltd
No part of this drawing may be reproduced without written consent.
All contractors must visit site and be responsible for taking and checking all dimensions relating to this work.
Do not scale from this drawing.

REVISION NOTES			
P1	09-08-2019	AC	FOR INFORMATION
C1	08-10-2020	AC	ISSUE FOR CONSTRUCTION

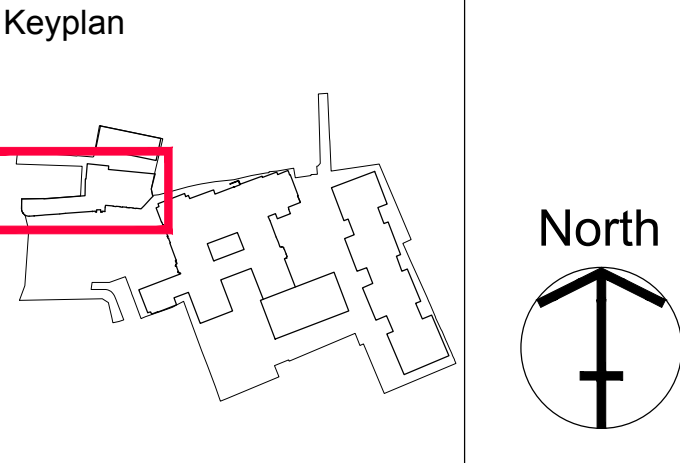

Armore GROUP
ARDMORE CONSTRUCTION LTD
6 WHARF STUDIOS,
25 WHARF ROAD,
LONDON, N1 7GR
TEL: 0208-344 0300
www.ardmoregroup.co.uk

KDS ASSOCIATES LTD
TECHNICAL ● ARCHITECTURAL ● MANAGEMENT ● CONSULTANTS
101 THE BLACKFRIARS FOUNDRY
156 BLACKFRIARS ROAD
LONDON SE1 1EN
0203 355 0775
www.kdsassociates.co.uk

CONSTRUCTION

PROJECT / DRAWING TITLE
HORNSEY TOWN HALL
BROADWAY ANNEX
N8 9JJ


DRAWING TITLE
EXISTING PLAN
SECOND FLOOR

DATE / DRAWN BY
18-06-19 AC

SCALE
1:100 @A1

PROJECT / DRAWING NO
3670-KDS-BA-02-DR-A-03-1002

REV
C1


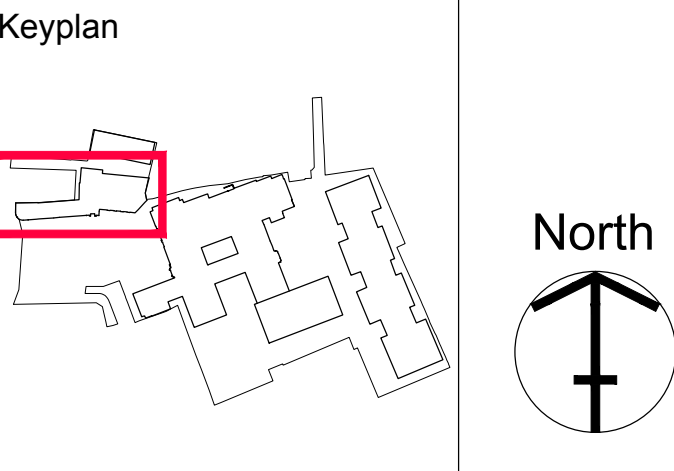


01 Existing Ground Floor Plan

1:100

02 Existing Lower Ground Floor Plan

1:100

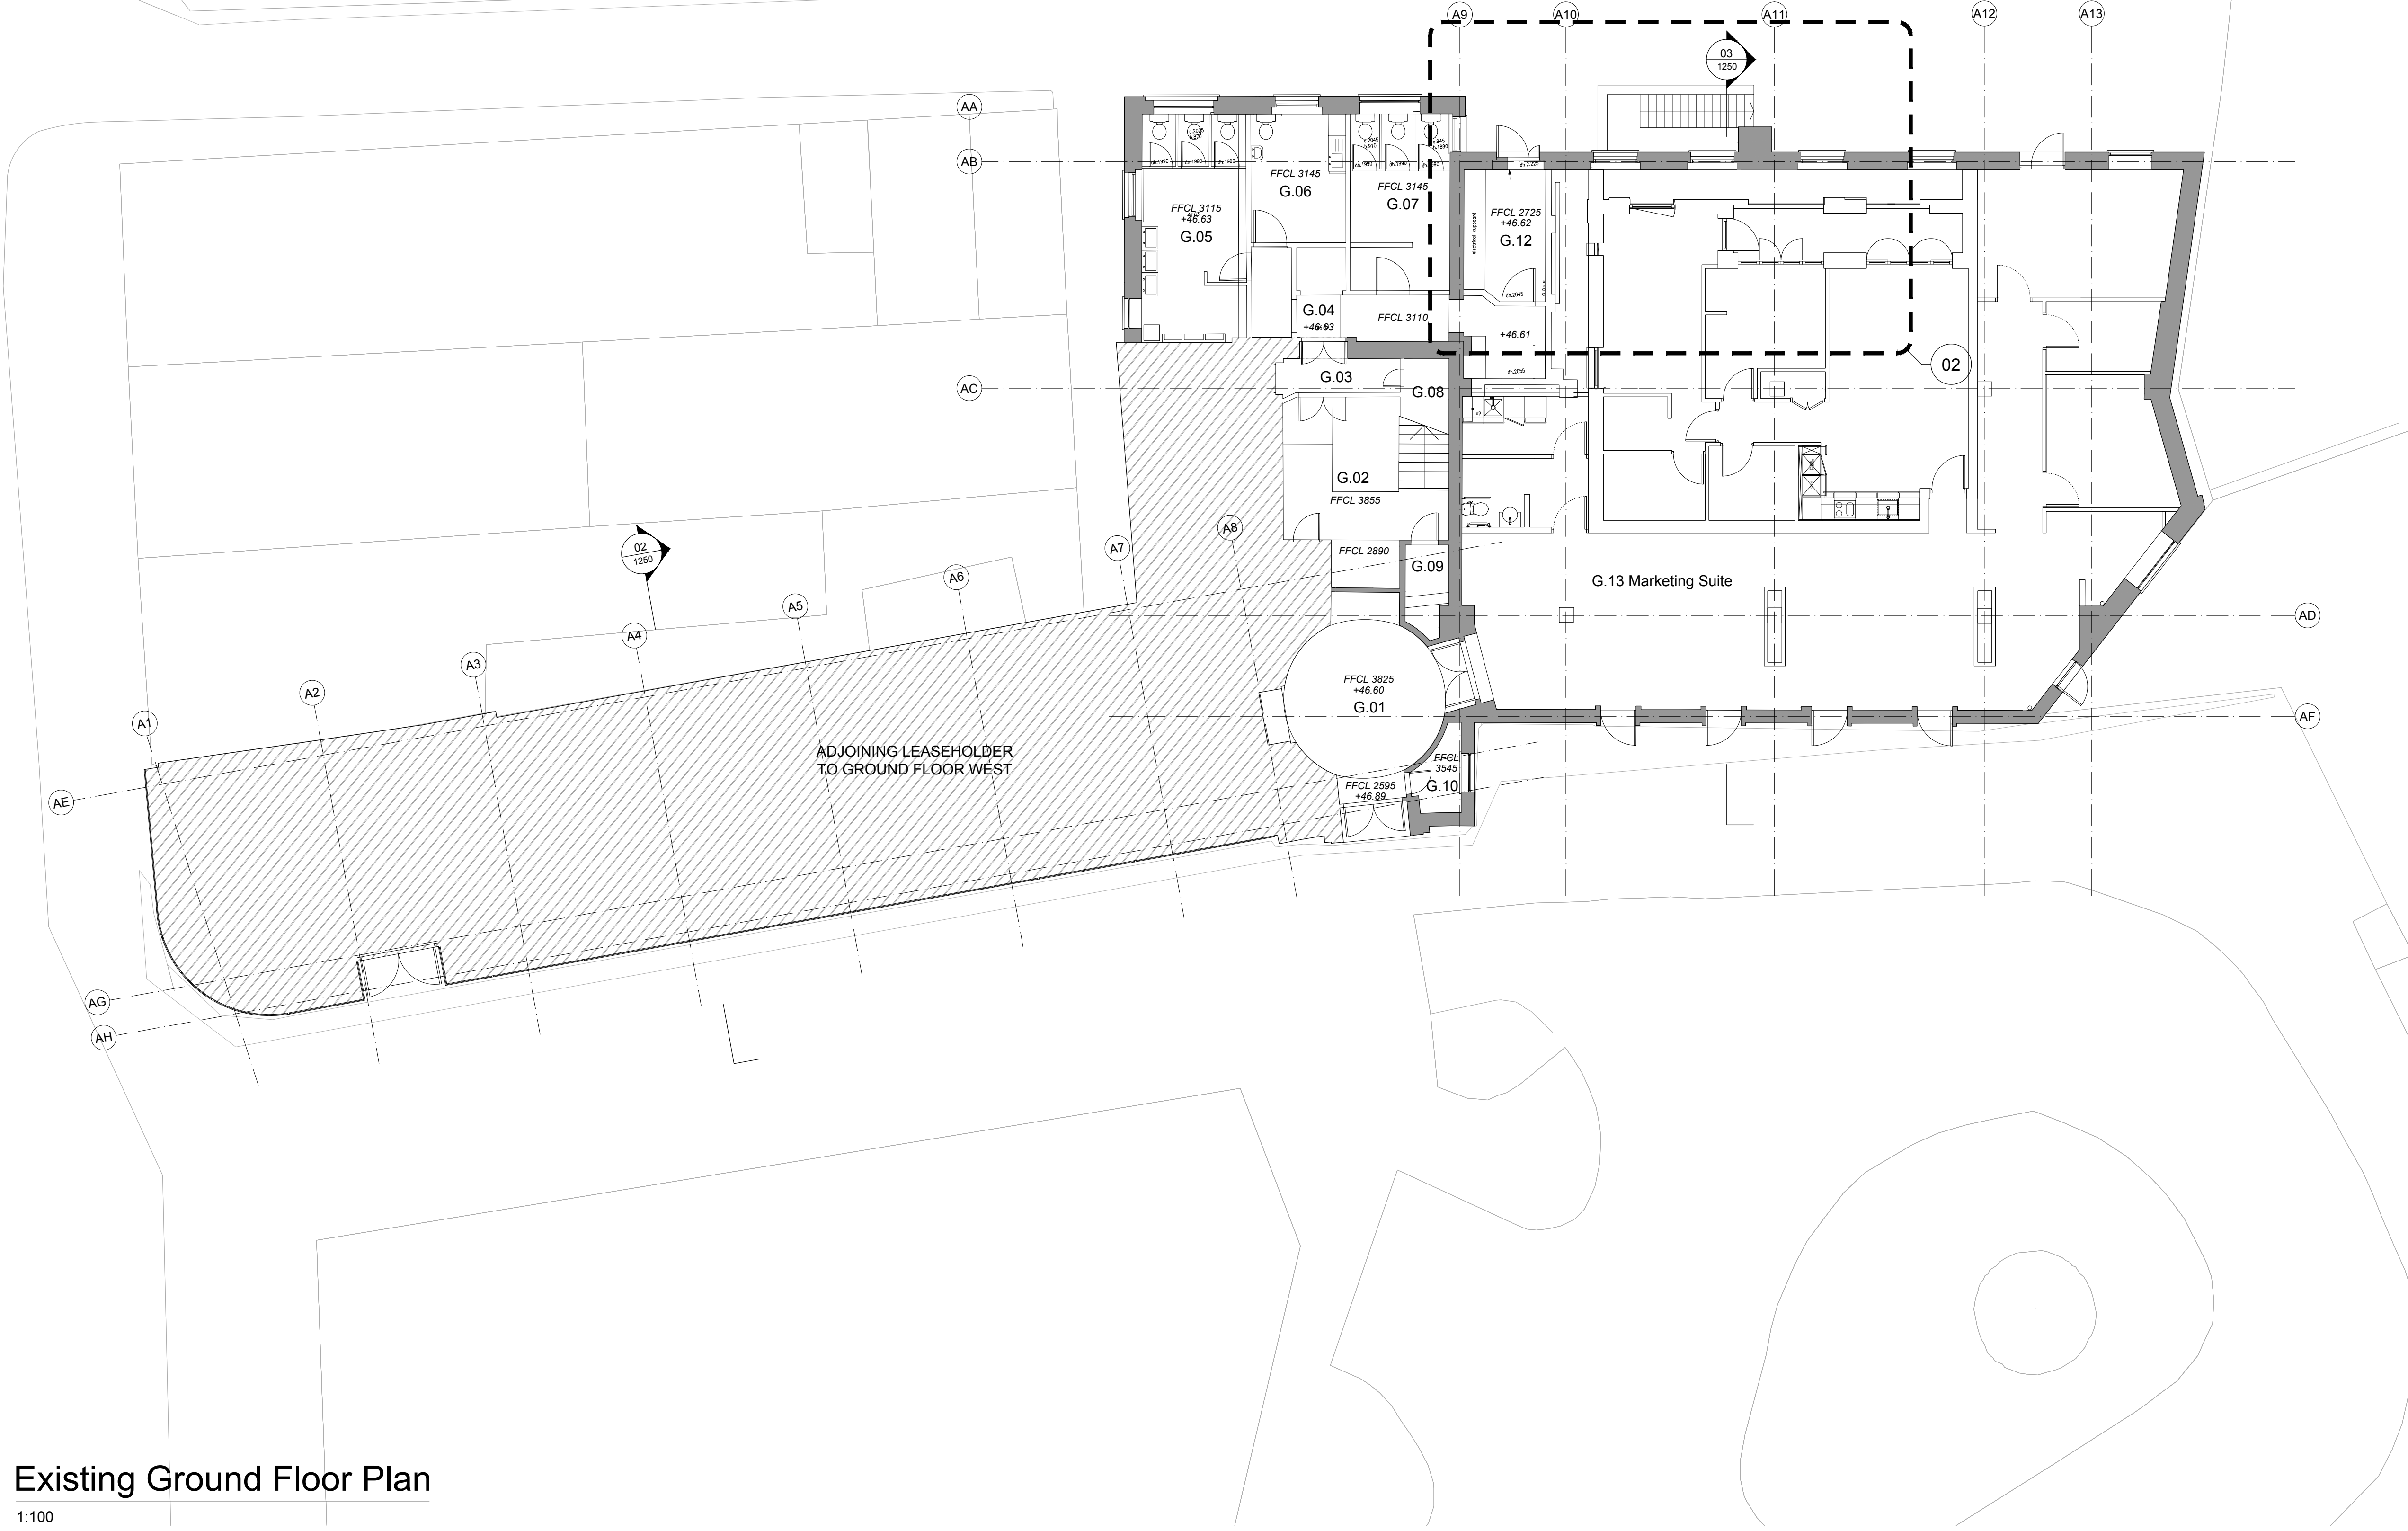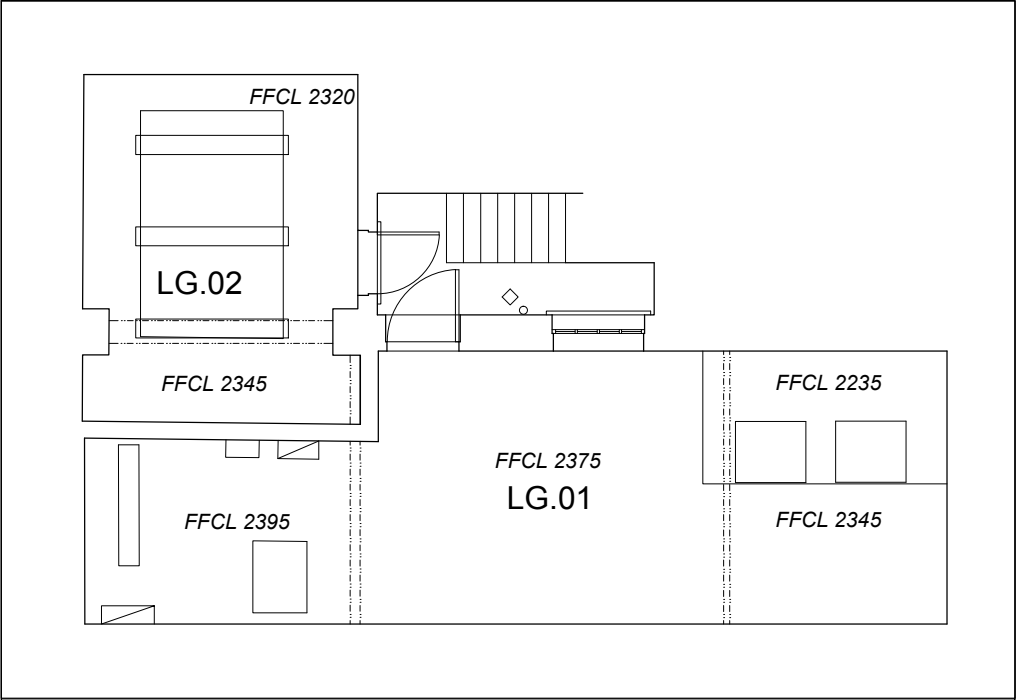


© KDS & Associates Ltd
No part of this drawing may be reproduced without written consent.
All contractors must visit site and be responsible for taking and checking all dimensions relating to this work.
Do not scale from this drawing.

REVISION NOTES

P1	09-08-2019	AC	FOR INFORMATION
C1	08-10-2020	AC	ISSUE FOR CONSTRUCTION

Keyplan

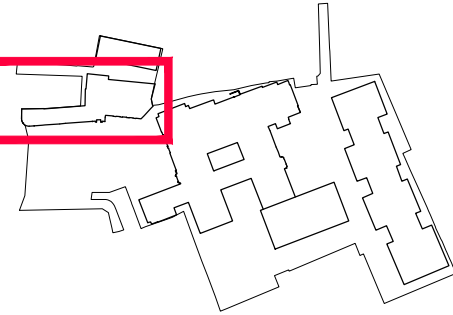

ARDMORE CONSTRUCTION LTD
6 WHARF STUDIOS,
25 WHARF ROAD,
LONDON, N1 7GR
TEL: 0208-344 0300
www.ardmoregroup.co.uk

KDS ASSOCIATES LTD
TECHNICAL ● ARCHITECTURAL ● MANAGEMENT ● CONSULTANTS
101 THE BLACKFRIARS FOUNDRY
156 BLACKFRIARS ROAD
LONDON SE1 1EN
0203 355 0775
www.kdsassociates.co.uk

CONSTRUCTION

PROJECT / DRAWING TITLE
**HORNSEY TOWN HALL
BROADWAY ANNEX
N8 9JJ**

DRAWING TITLE
**EXISTING PLAN
LOWER GROUND & GROUND FLOOR**

DATE / DRAWN BY 18-06-19 AC	SCALE 1:100 @A1
--------------------------------	--------------------

PROJECT / DRAWING NO 3670-KDS-BA-ZZ-DR-A-03-1000	REV C1
---	-----------