

01 Proposed First Floor Plan

1:100



© KDS & Associates Ltd
No part of this drawing may be reproduced without written consent.
All contractors must visit site and be responsible for taking and checking all dimensions relating to this work.
Do not scale from this drawing.

REVISION NOTES			
P1	09-08-2019	AC	FOR INFORMATION
C1	22-09-2020	AC	REVISED LAYOUT BA A 203, 204 205 & ENLARGED CHIMNEY REVISED STAIRCASE
C2	04-11-2020	AC	REVERTED BACK TO ER LAYOUT, AMENDED RAISED FLOOR & UTILITY CUPBOARD
C3	27-11-2020	AC	REVISED LEVELS AND ADDED STEPS
C4	09-02-2021	AC	ADDED BOXING UP, SVP, RWP, REVISED KITCHEN, SHOWER ROOM, ADDED FLOOR ACCESS PANELS
C5	06-05-2022	AC	REVISED RISER AT THE LOFT

PRIVATE APARTMENTS- STRUCTURAL DESIGN AND M&E IN
ABEYANCE

FLOOR ACCESS PANEL

RETAIL UNIT BELOW

+50.XXXX EXISTING PROPOSED LEVEL

+51.XXXX NEW PROPOSED LEVEL

1 BEDROOM UNIT


2 BEDROOM UNIT

ANGEL BARROW

FOOD AND BEVERAGE

ACCESS AND CIRCULATION

Keyplan

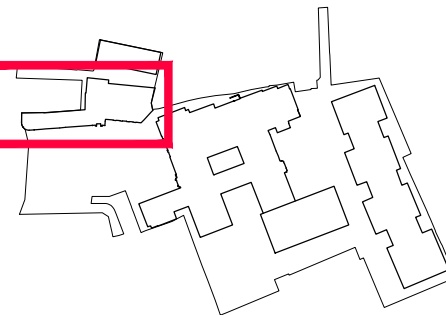

North



ARDMORE CONSTRUCTION LTD.
6 WHARF STUDIOS,
25 WHARF ROAD,
LONDON, N1 7GR
TEL: 0208-344 0300
www.ardmoregroup.co.uk

KDS ASSOCIATES LTD
TECHNICAL • ARCHITECTURAL • MANAGEMENT • CONSULTANTS

101 THE BLACKFRIARS FOUNDRY
156 BLACKFRIARS ROAD
LONDON SE1 1EN
0203 355 0775
www.kdsassociates.co.uk

CONSTRUCTION

PROJECT / DRAWING TITLE
HORNSEY TOWN HALL
BROADWAY ANNEX
N8 9JJ

DRAWING TITLE
PROPOSED PLAN
FIRST FLOOR

DATE / DRAWN BY
18-06-19 AC

SCALE
1:100 @A1

PROJECT / DRAWING NO
3670-KDS-BA-01-DR-A-03-2001


REV
C5

REVISION NOTES			
P1	09-08-2019	AC	FOR INFORMATION
P2	15-08-2019	AC	FOR INFORMATION
P3	11-12-2019	AC	REVISED STAIRCASE
C1	22-09-2020	AC	REVISED LAYOUT BA A203, A204 A205, A206 & ENLARGED CHIMNEY & FIRST ISSUE FOR CONSTRUCTION
C2	04-11-2020	AC	RELOCATED BA A201 KITCHEN & ROTATED BA A205 WARDROBE
C3	09-11-2020	AC	READJUSTED THE XREF FILE
C4	11-12-2020	AC	REVISED LEVELS AND ADDING STEPS
C5	03-02-2021	AC	ADDED BOXING UP, SUP. RWP, REVISED KITCHEN, SHOWER ROOM, ADDED BALCONY
C6	30-09-2021	AC	CHANGED HATCH COLOUR TO 1 BED COLOUR
C7	17-03-2022	RC	DRAWING REVISED AS CLOUDED, CAT LADDER ADDED

PRIVATE APARTMENTS- STRUCTURAL DESIGN AND M&E IN ABEYANCE

+50.XXXX EXISTING PROPOSED LEVEL
+51.XXXX NEW PROPOSED LEVEL

1 BEDROOM UNIT
2 BEDROOM UNIT
ANCILLARY
FOOD AND BEVERAGE
ACCESS AND CIRCULATION

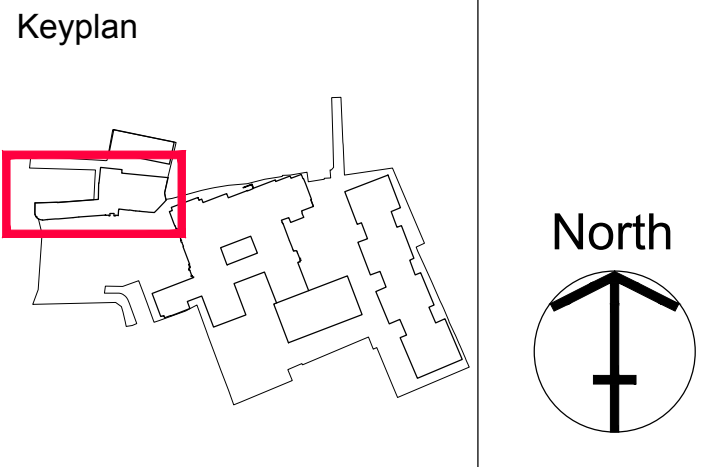

Armore GROUP
ARDMORE CONSTRUCTION LTD
6 WHARF STUDIOS,
25 WHARF ROAD,
LONDON, N1 7GR
TEL: 0208-344 0300
www.ardmoregroup.co.uk

KDS ASSOCIATES LTD
TECHNICAL • ARCHITECTURAL • MANAGEMENT • CONSULTANTS
101 THE BLACKFRIARS FOUNDRY
156 BLACKFRIARS ROAD
LONDON SE1 6EN
0203 355 0775
www.kdsassociates.co.uk

CONSTRUCTION

PROJECT / DRAWING TITLE
HORNSEY TOWN HALL
BROADWAY ANNEX
N8 9JJ


DRAWING TITLE
PROPOSED PLAN
SECOND FLOOR

DATE / DRAWN BY
18-06-19 AC

SCALE
1:100 @A1

PROJECT / DRAWING NO
3670-KDS-BA-02-DR-A-03-2002


REV
C7

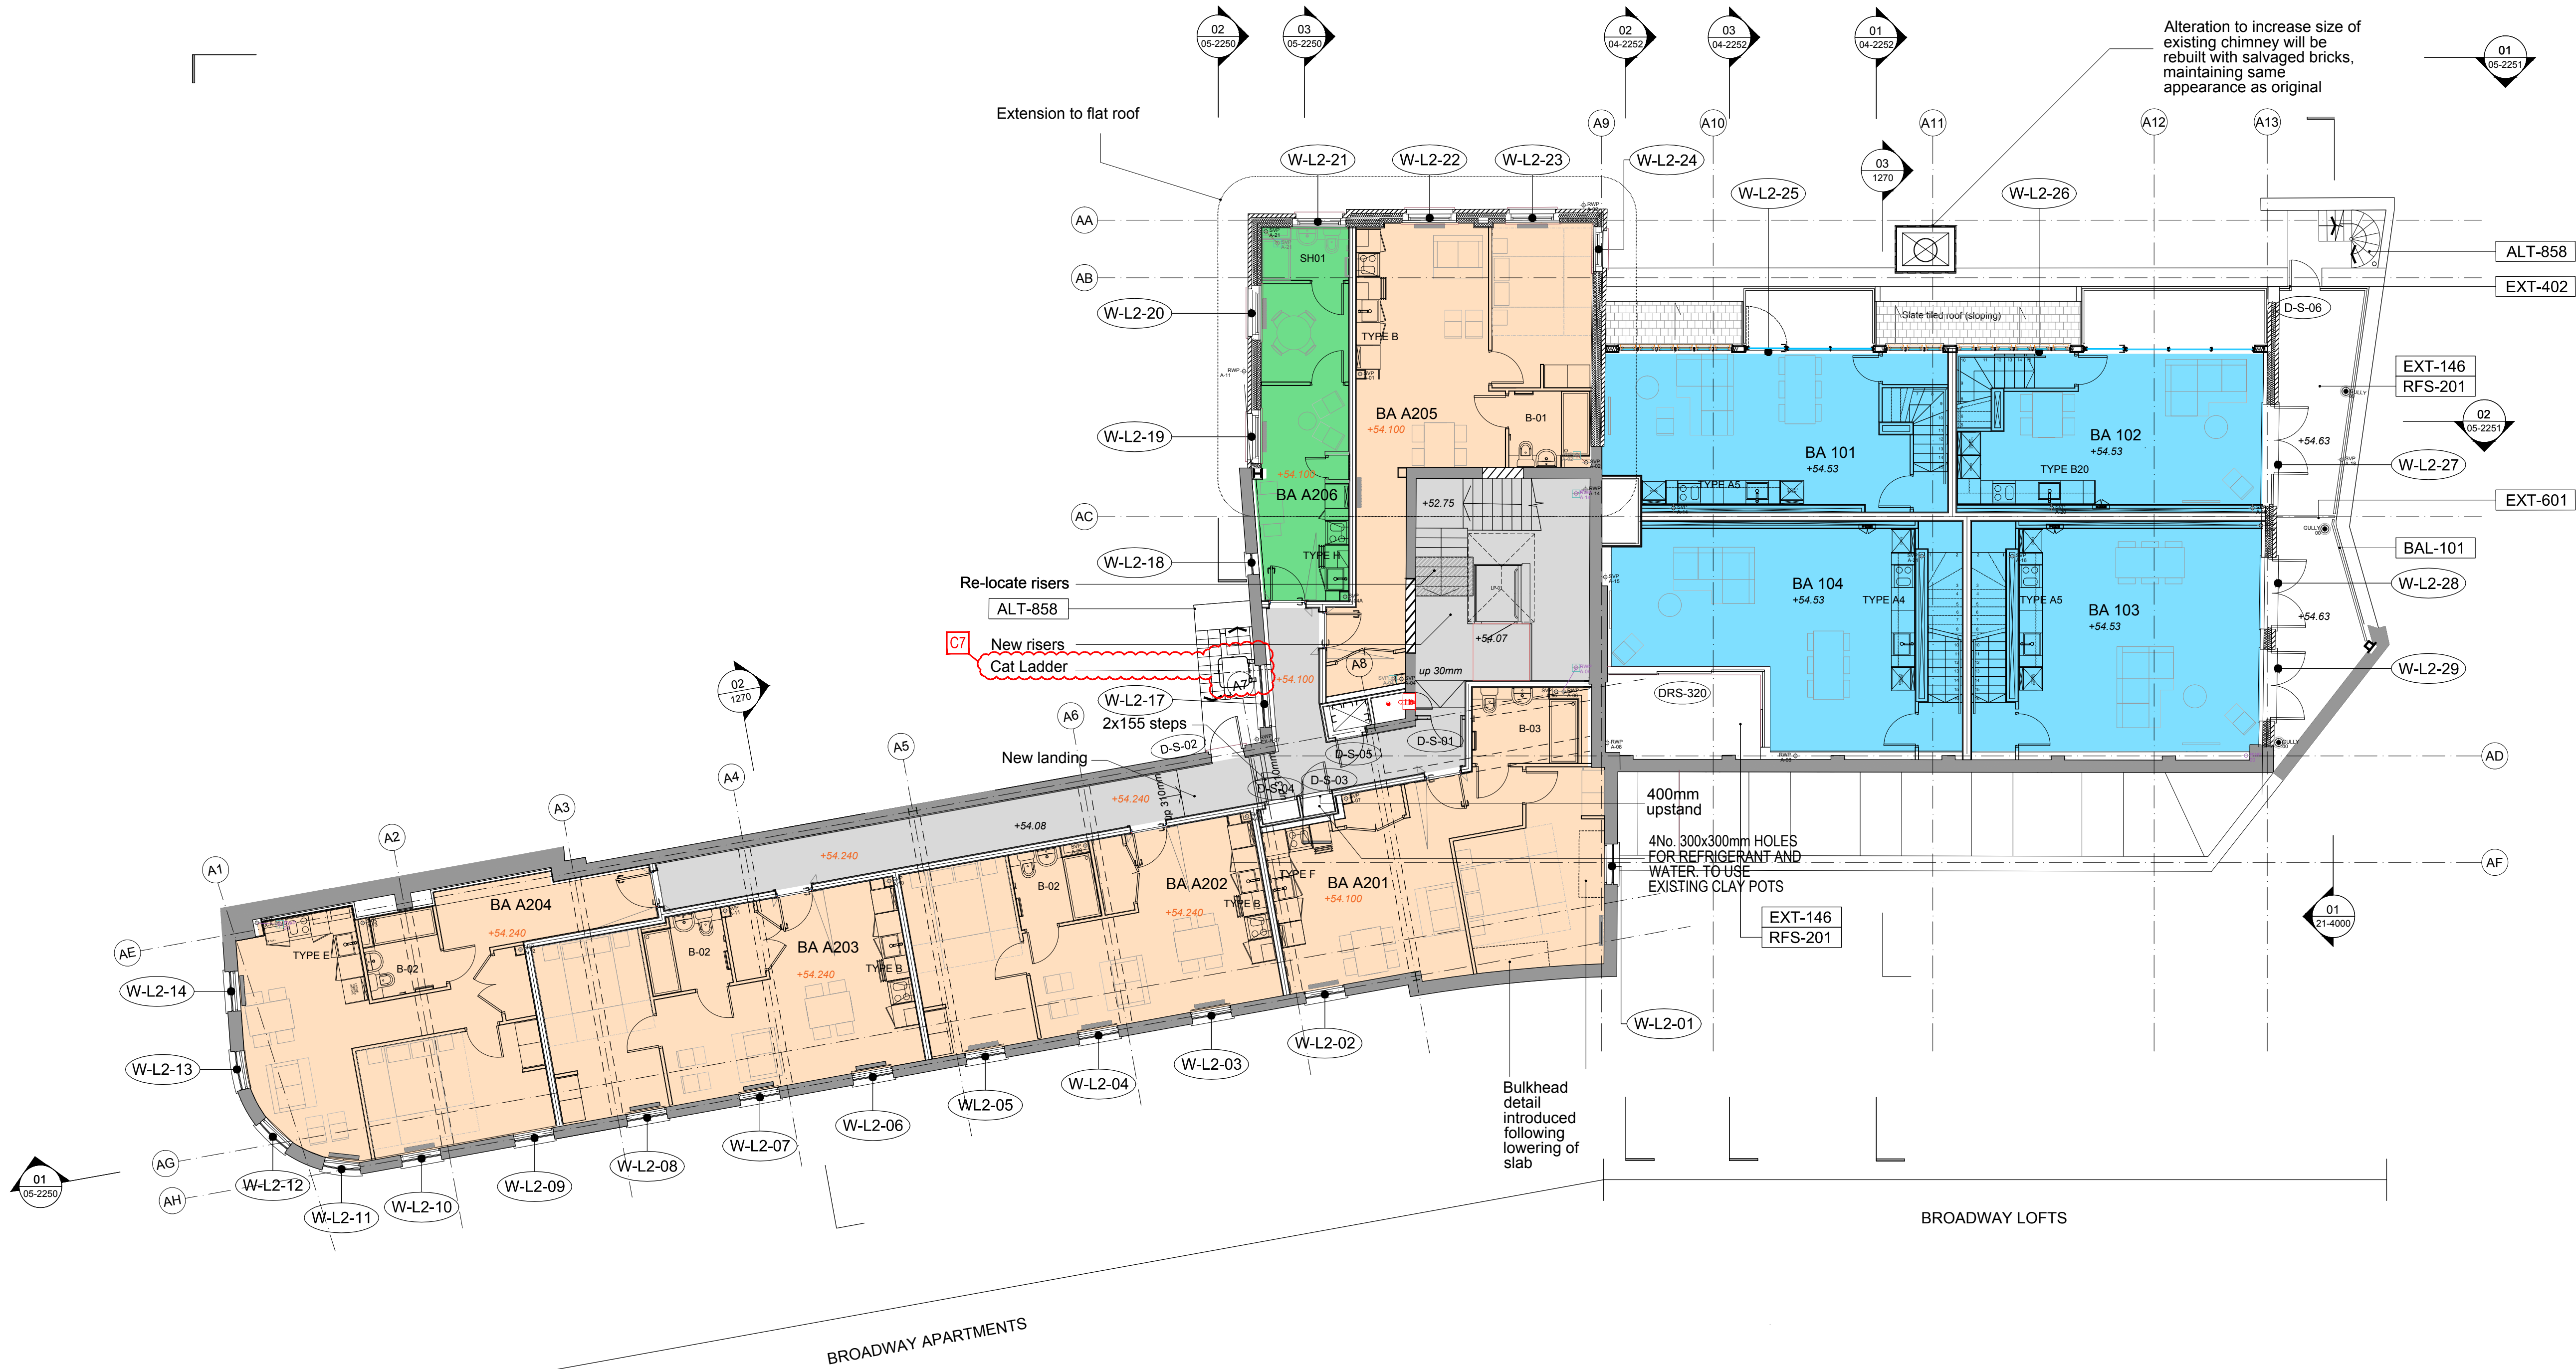


01 Proposed Second Floor Plan
1:100

01 Proposed Roof Plan

REVISION NOTES			
P1	09-08-2019	AC	FOR INFORMATION
P2	05-10-2020	AC	ENLARGED CHIMNEY & ADDED AOVS
P3	04-11-2020	AC	ISSUE FOR CONSTRUCTION
C2	09-02-2021	AC	ADDED SERVICES
C3	10-03-2022	AC	ADDED AOVS NOTES

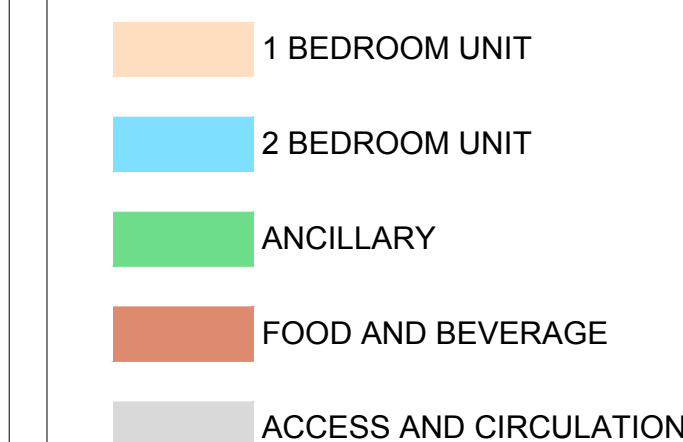

Nor

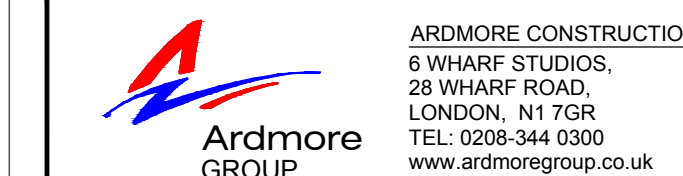

KDS ASSOCIATES LTD.
TECHNICAL & ARCHITECTURAL MANAGEMENT & CONSULTING

101 THE BLACKFRIARS FOUNDRY
156 BLACKFRIARS ROAD
LONDON SE1 8EN
0203 355 0775
www.kdsassociates.co.uk

CONSTRUCTION

PROJECT / DRAWING TITLE
HORNSEY TOWN HALL
BROADWAY ANNEX
N8 9JJ

DRAWING TITLE
PROPOSED PLAN
ROOF


DATE / DRAWN BY
18-06-19 AC

PROJECT / DRAWING NO	3670-KDS-BA-03-DB-A-03-2003
----------------------	-----------------------------

REV
C

02 Proposed Lower Ground Floor Plan

1:100

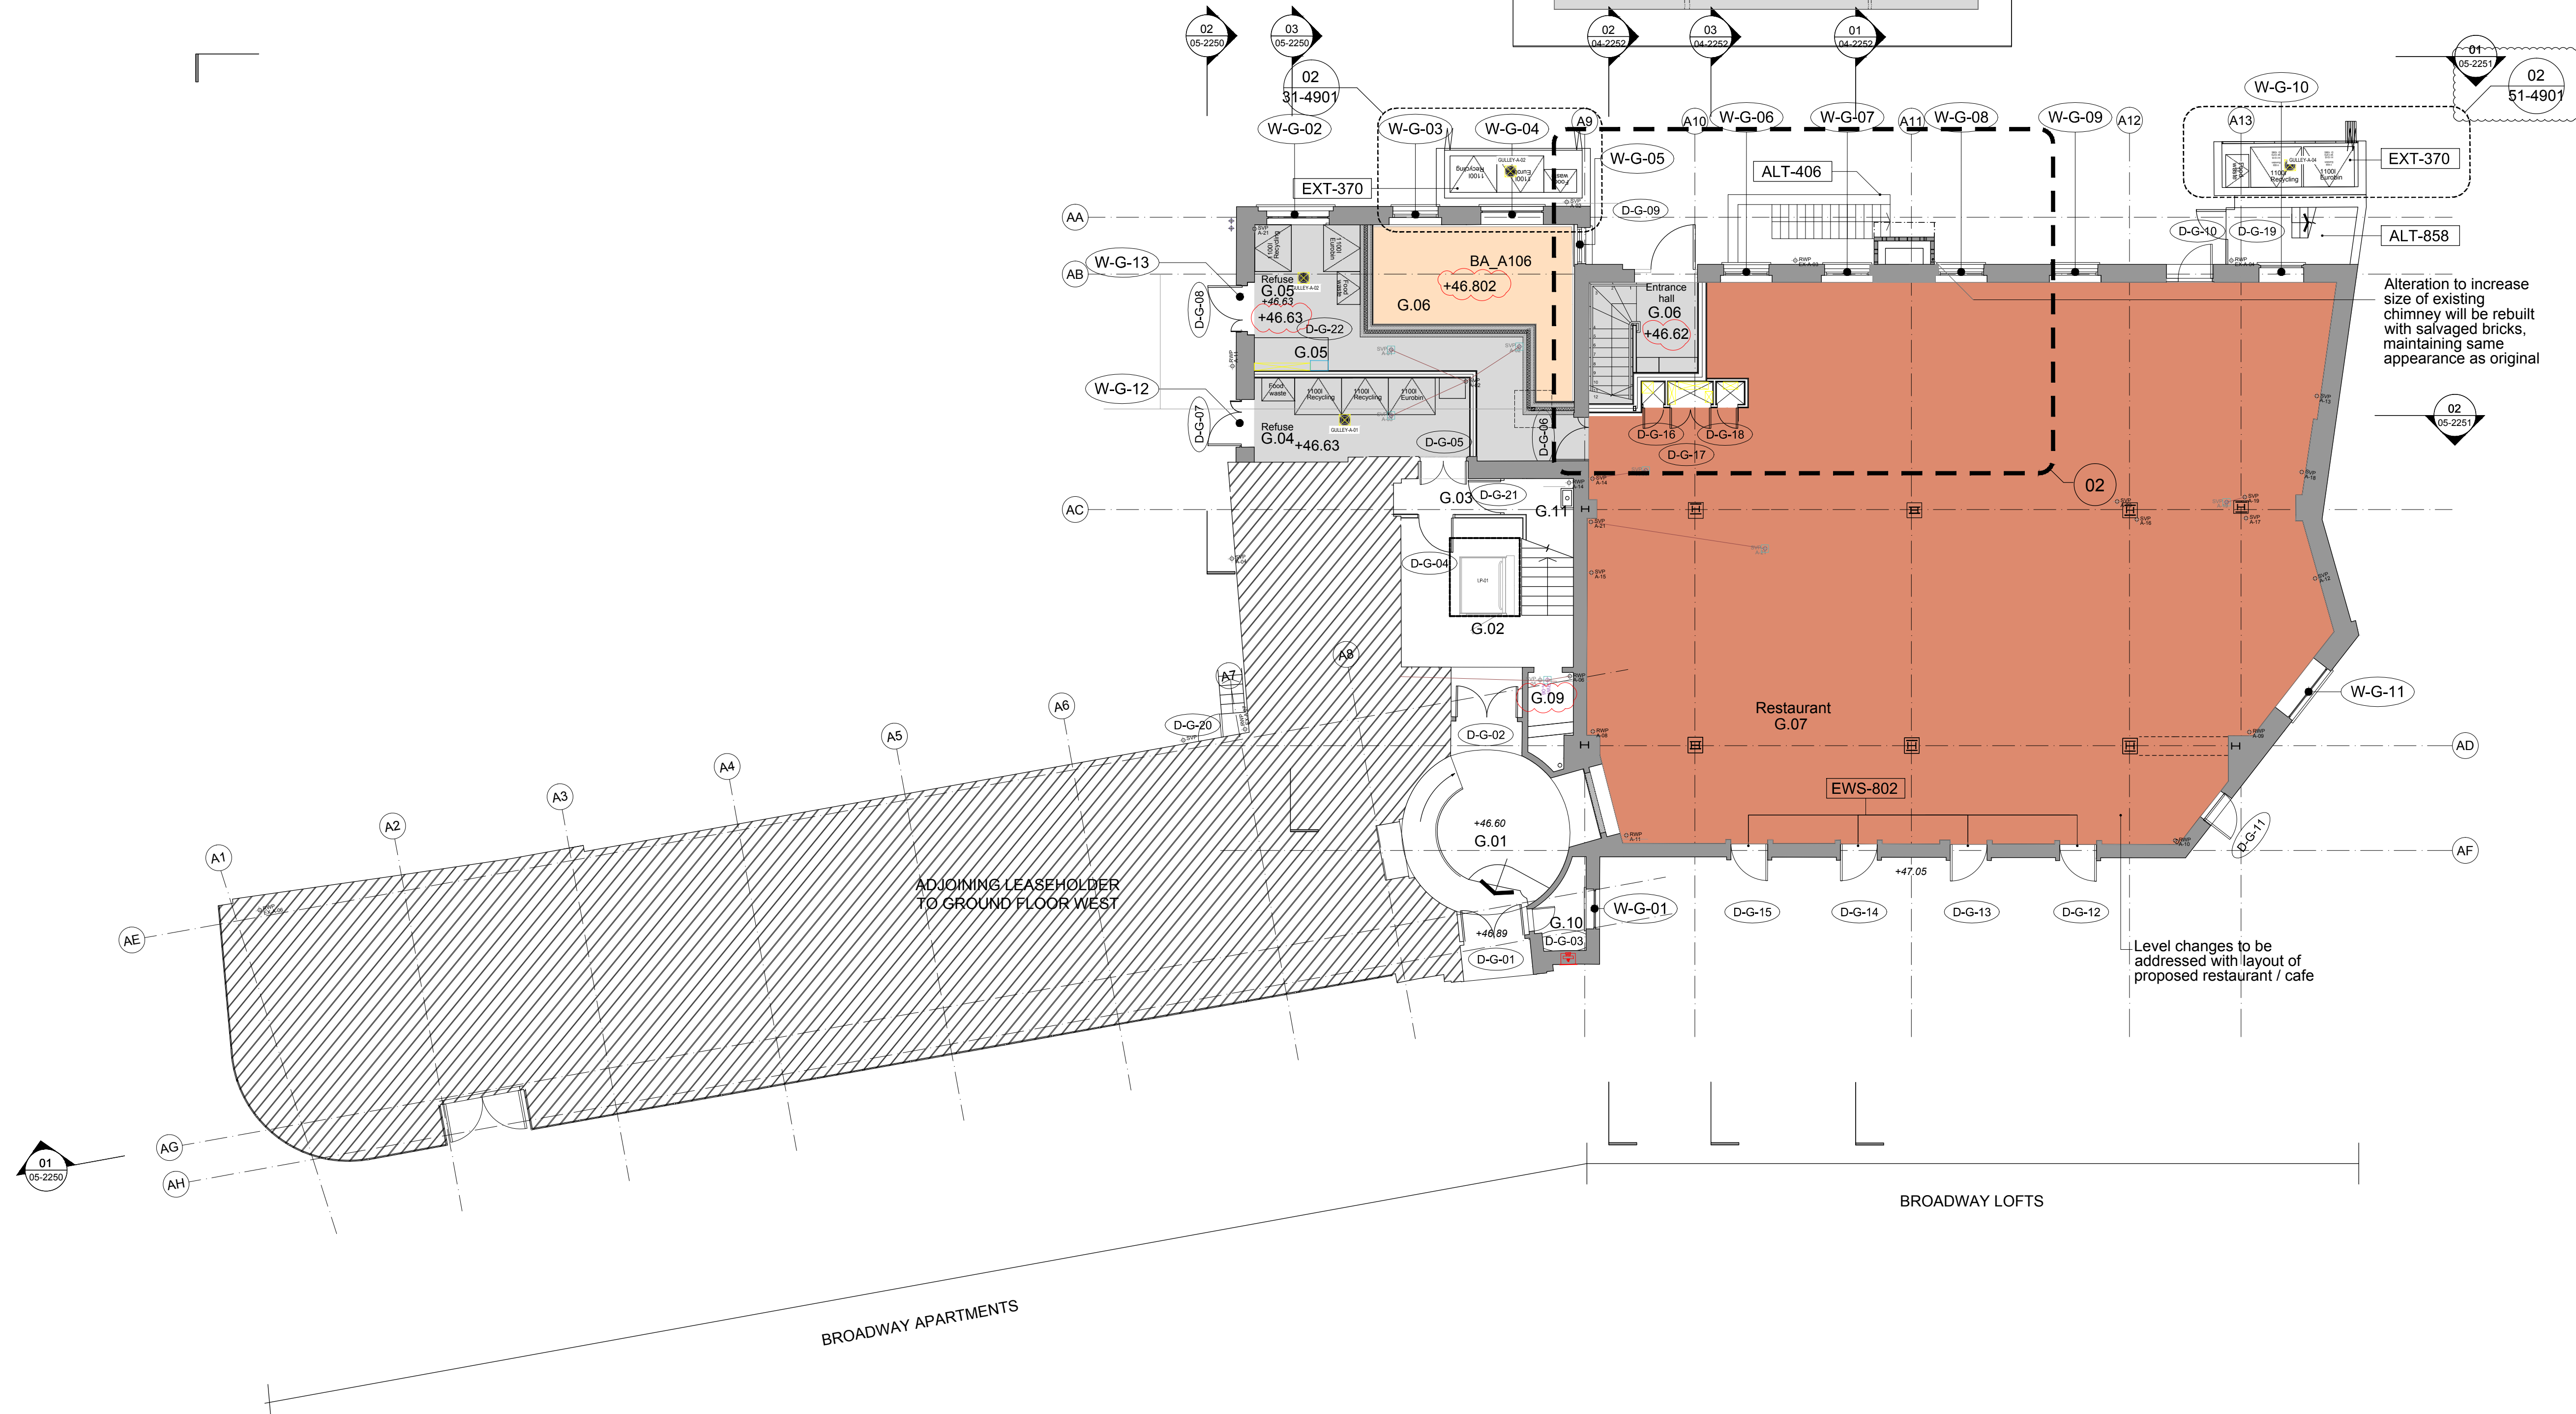

© KDS & Associates Ltd
No part of this drawing may be reproduced without written consent.
All contractors must visit site and be responsible for taking and checking all dimensions relating to this work.
Do not scale from this drawing.

REVISION NOTES

P1	08-09-2019	AC	ISSUED FOR INFORMATION
P2	11-12-2019	AC	REVISED INTERNAL STAIRCASE
P3	15-08-2020	AC	ENLARGED CHIMNEY, BA A106 AND REFUSE AREA
C1	22-08-2020	AC	ISSUED FOR CONSTRUCTION
C2	09-02-2021	AC	ADDED SERVICES
C3	01-10-2021	AC	ADDED LEVELS, REMOVED A DOOR G0.9
C4	10-06-2022	AC	REMOVED LANDSCAPE & REVISED REFER NUMBER

EXTERNAL LEVELS, CYCLE SPACES REFER TO LANDSCAPE ARCHITECT DRAWINGS

+50.XXXXX EXISTING PROPOSED LEVEL

+51.XXXXX NEW PROPOSED LEVEL

1 BEDROOM UNIT


2 BEDROOM UNIT

ANCILLARY

FOOD AND BEVERAGE

ACCESS AND CIRCULATION

Keyplan

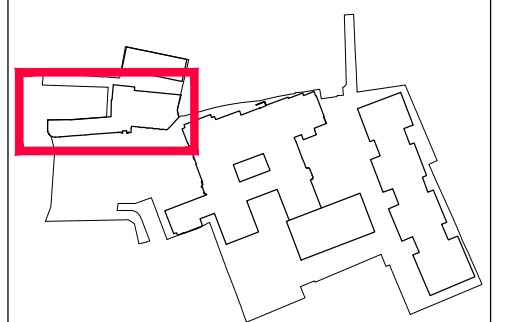

North

Armore GROUP
ARDMORE CONSTRUCTION LTD
6 WHARF STUDIOS,
25 WHARF ROAD,
LONDON, N1 7GR
TEL: 0208-344 0300
www.ardmoregroup.co.uk

KDS ASSOCIATES LTD
TECHNICAL ● ARCHITECTURAL ● MANAGEMENT ● CONSULTANTS
101 THE BLACKFRIARS FOUNDRY
156 BLACKFRIARS ROAD
LONDON SE1 1BN
0203 355 0775
www.kdsassociates.co.uk

CONSTRUCTION

PROJECT / DRAWING TITLE
HORNSEY TOWN HALL
BROADWAY ANNEX
N8 9JJ

DRAWING TITLE
PROPOSED PLAN
LOWER GROUND & GROUND FLOOR

DATE / DRAWN BY
18-06-19 AC

SCALE
1:100 @A1

PROJECT / DRAWING NO
3670-KDS-BA-ZZ-DR-A-03-2000

REV
C4

01 Proposed Ground Floor Plan

1:100