



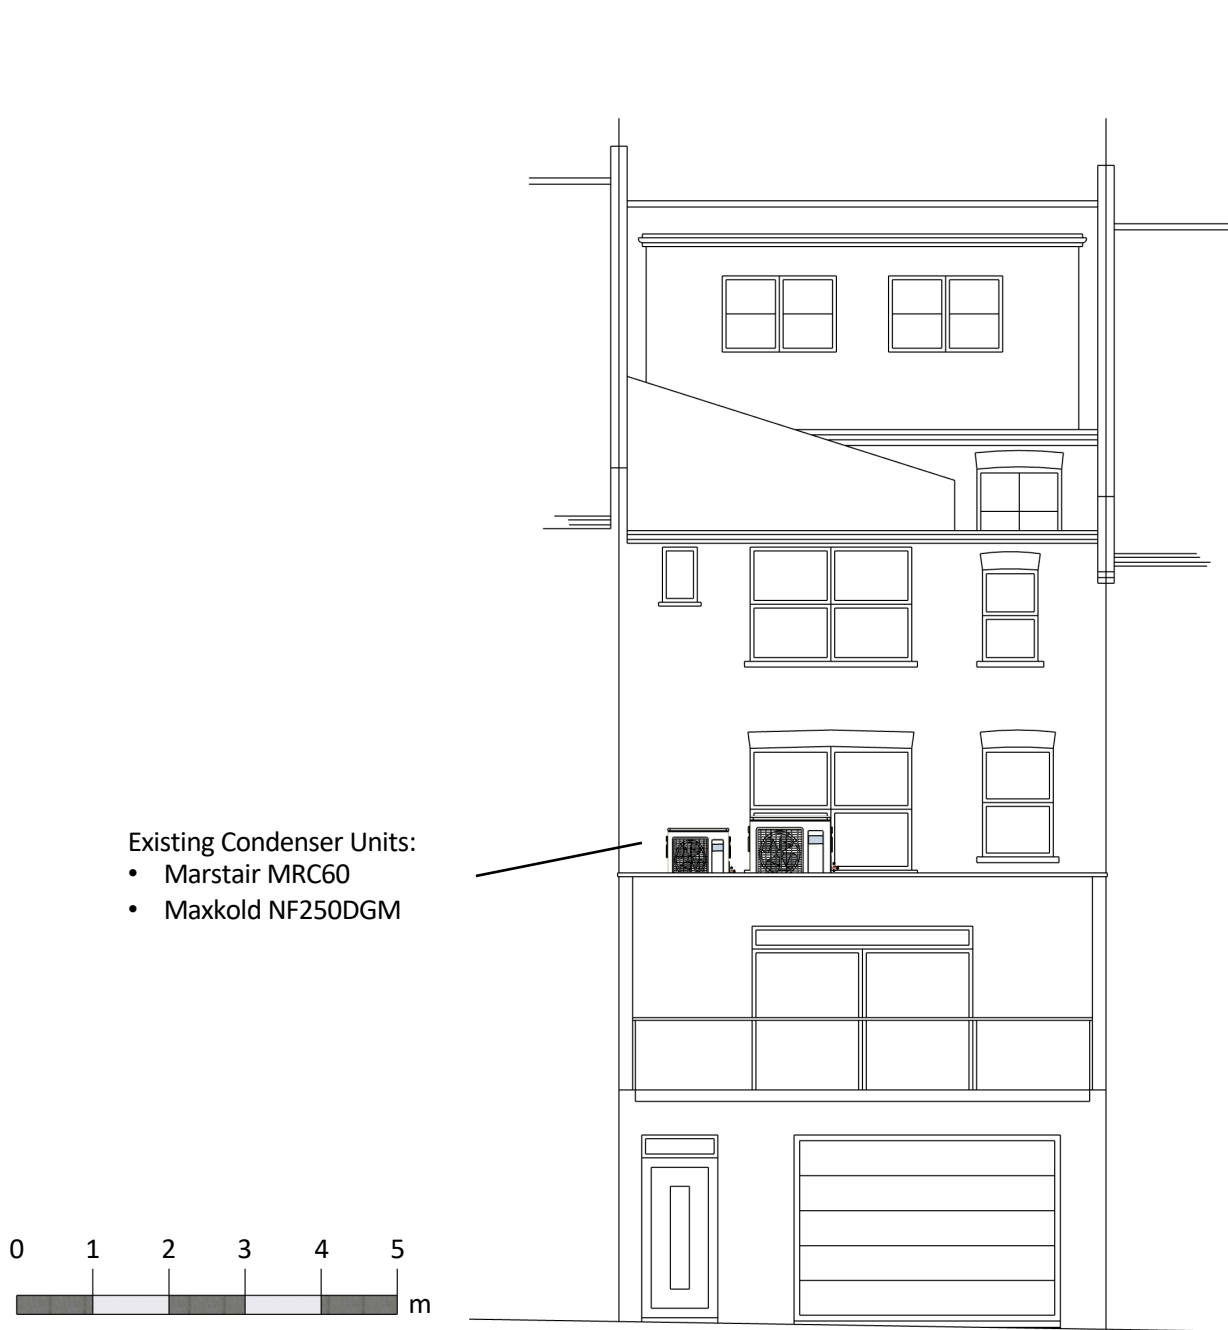

Existing Rear Elevation

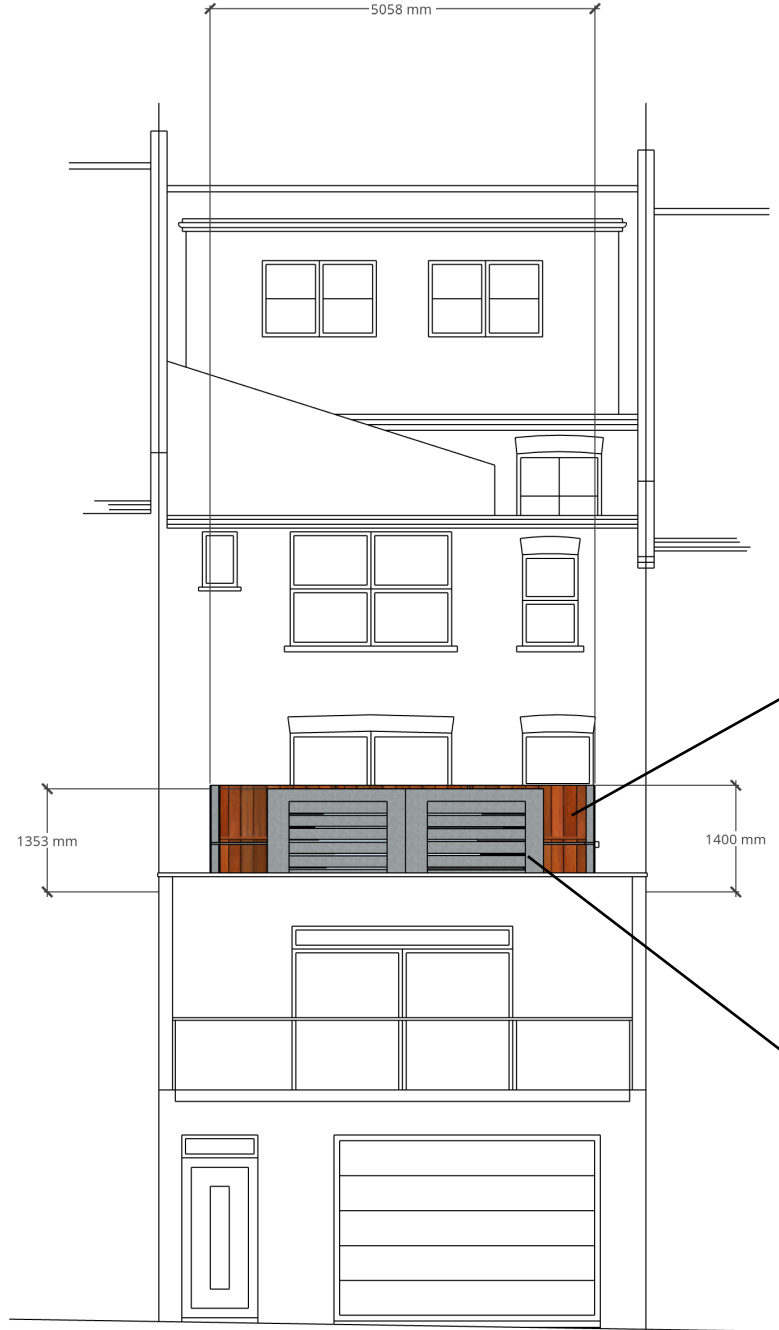

Proposed Rear Elevation

Proposed Acoustic Screen

- Plant enclosure to be surrounded on three sides, along the north/ east/ west elevations by a screen 1.4m in height.
- Barrier to be solid, imperforate and have a minimum surface density of 15kg/m², such as 22mm plywood (690kg/m³).

Proposed Enclosure

- The condenser units are to be housed within a louvred enclosure.
- Suitable enclosure to be Caice SH300 or equivalent.

Rear Elevation

Date: December 2022

Site Location: 100 Alexandra Park Road, Muswell Hill, N10 2AE

Scale: 1:100

Client: Mr R Patel

Drawing No: 100APR_RE001