

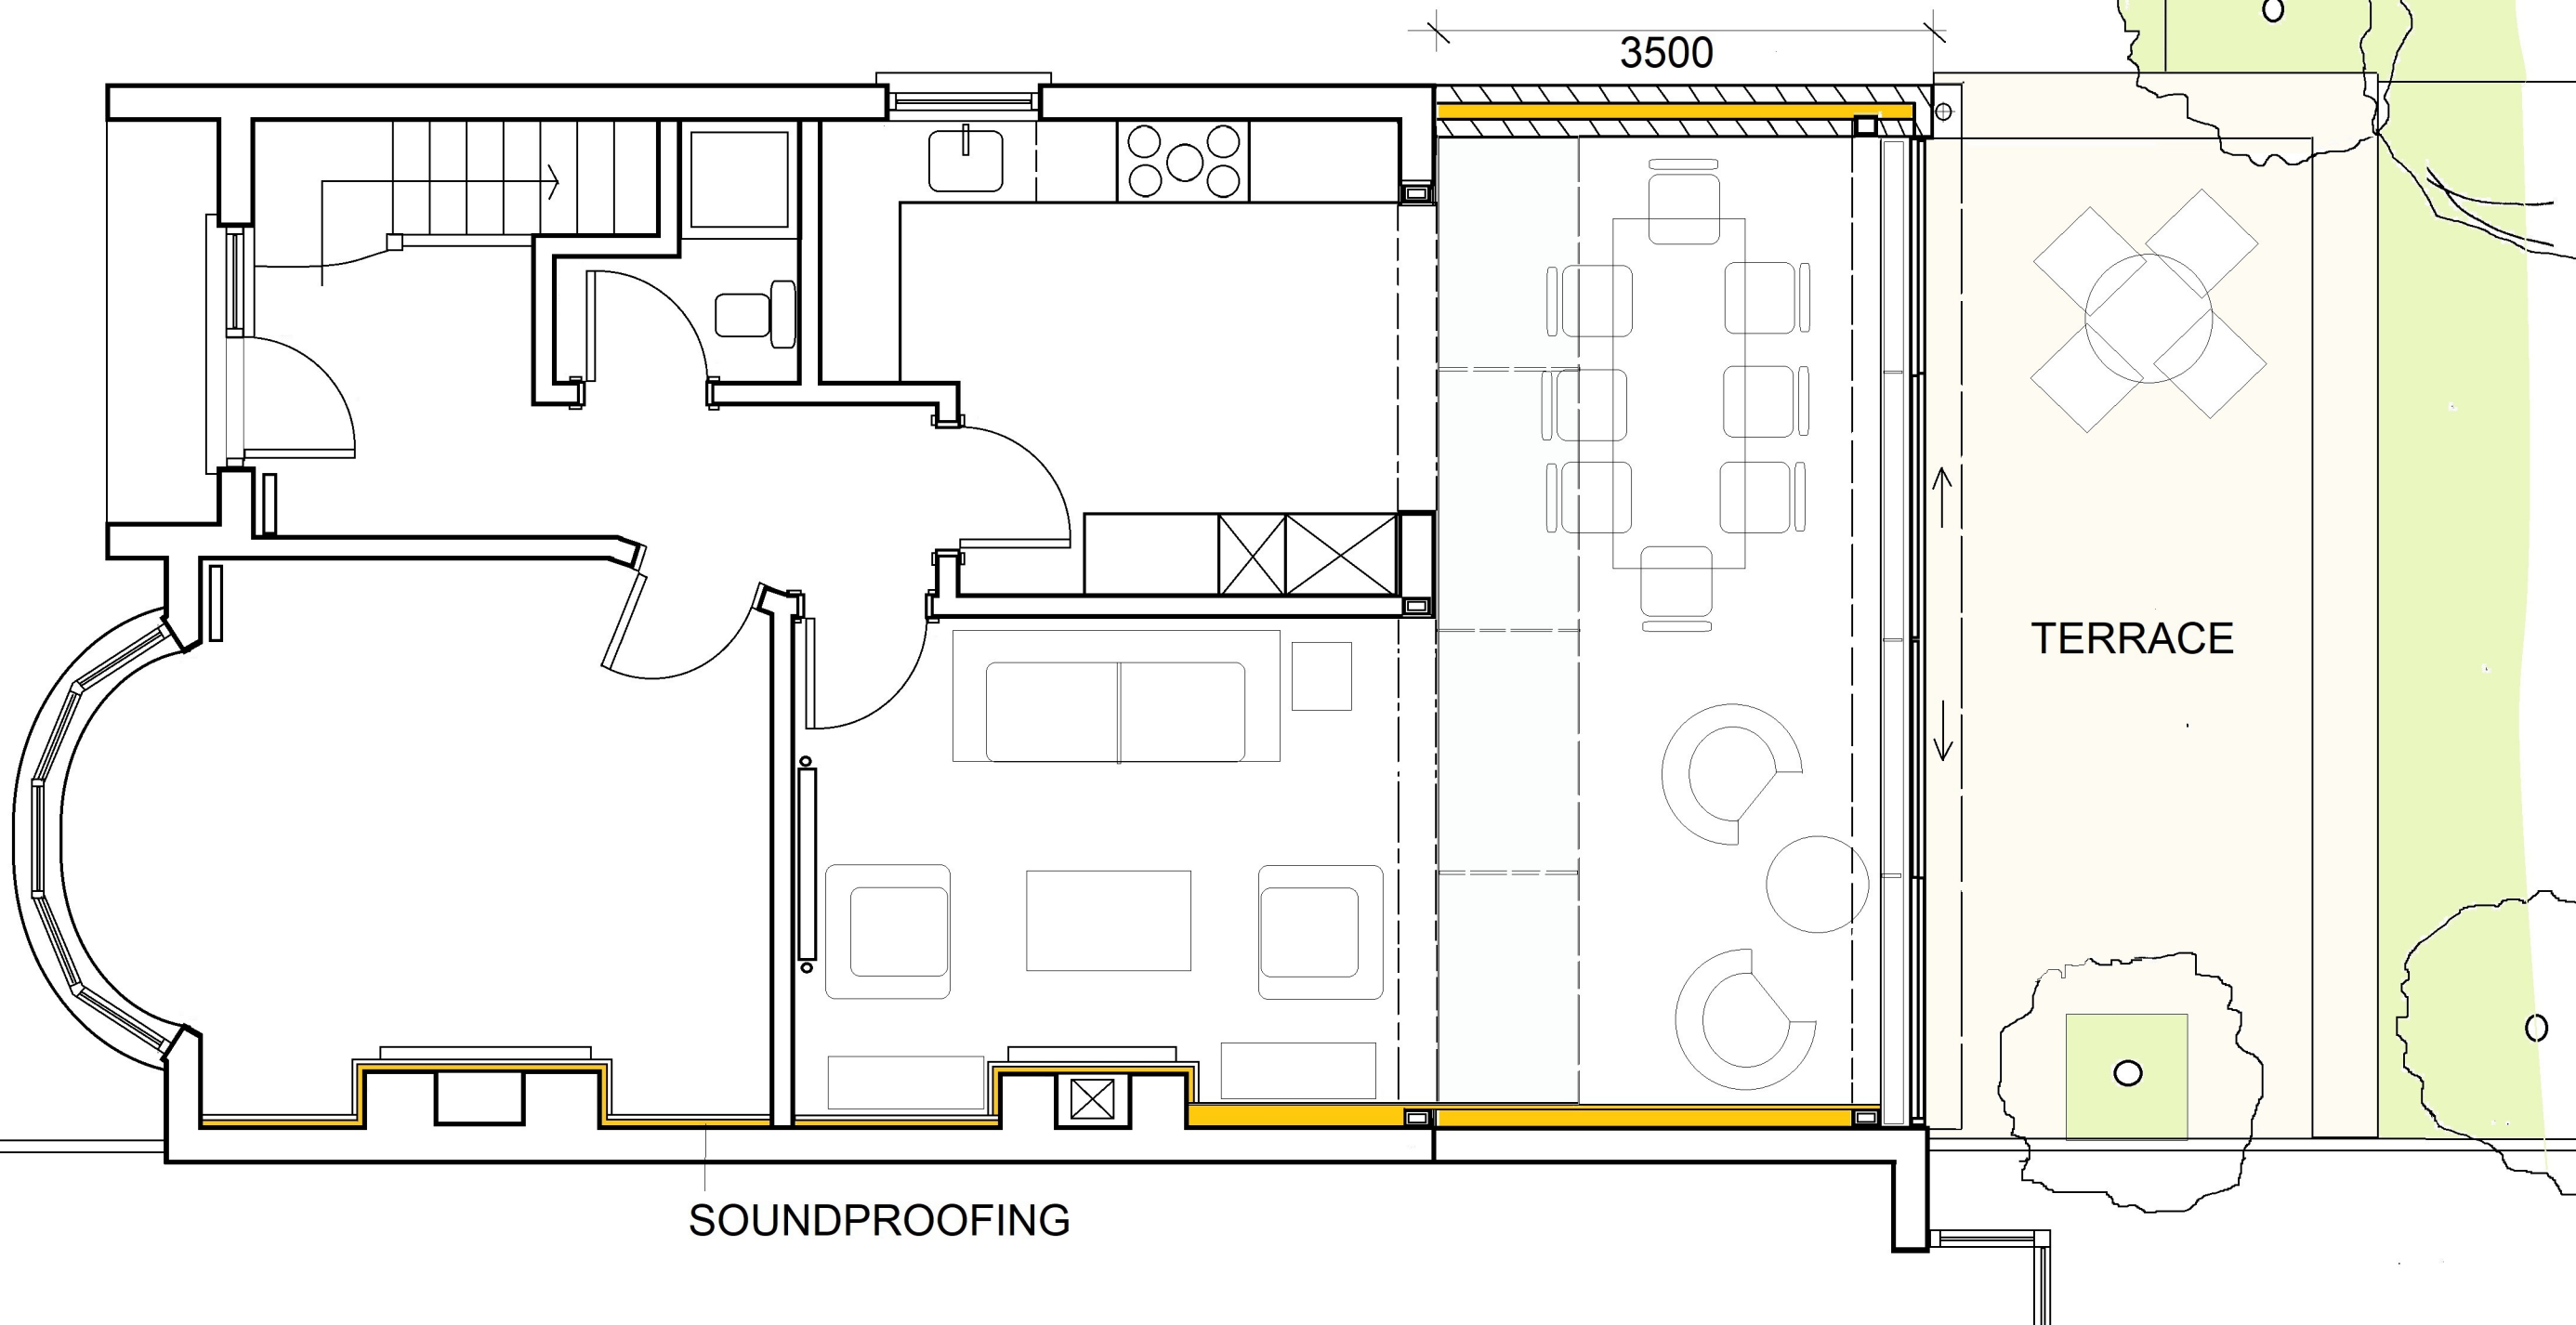


 

archplan architects and property management 1 Millfield Place, Highgate, London N6 6JP Tel: 020 8341 5628 e-mail: archplan@hotmail.com	Date	Scale	Project	Drawing no
	JAN 23	1:50	20 CHOLMELEY CRES	CR/ 10 Copyright Archplan 2020
	Drawn by	At A3	LONDON N6 5HA	
	Checked by		GROUND FLOOR PLAN AS PROPOSED	

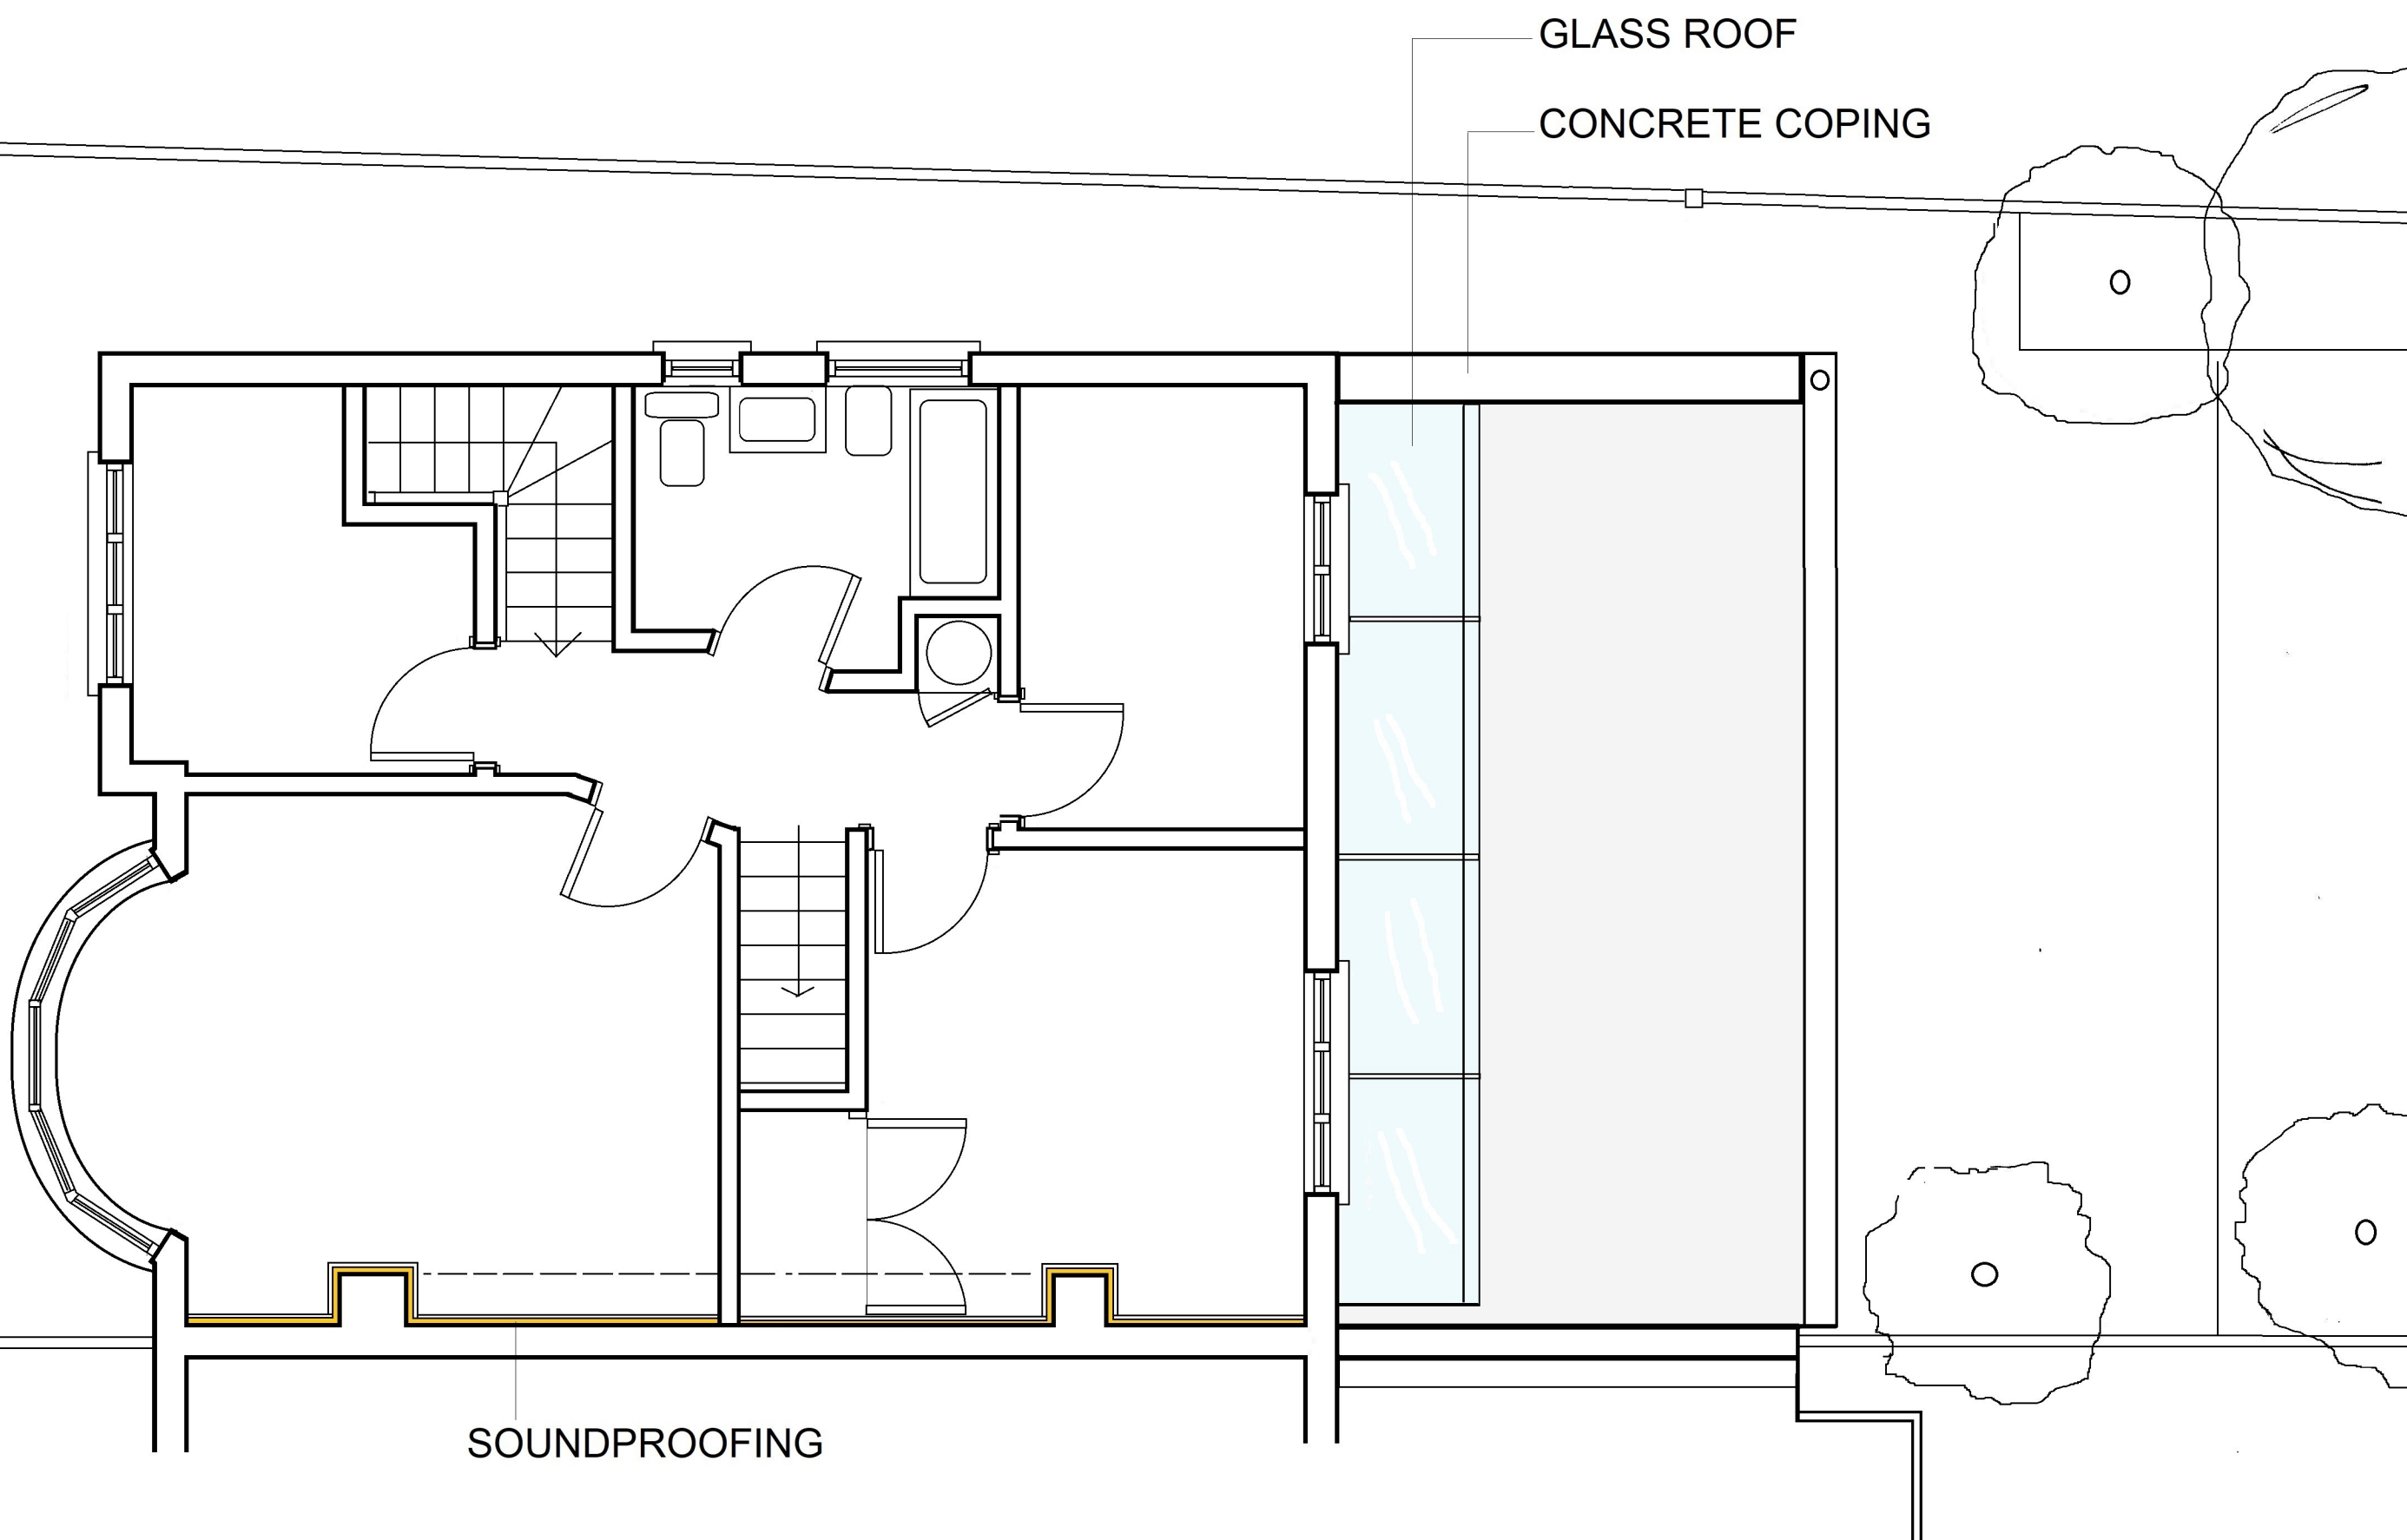

archplan

architects and property management

1 Millfield Place, Highgate, London N6 6JP
Tel: 020 8341 5628 e-mail: archplan@hotmail.com

Date
JAN 23

Drawn by


Checked by

Scale
1:50
At A3

Project
20 CHOLMELEY CRES
LONDON N6 5HA
FIRST FLOOR PLAN
AS PROPOSED

Drawing no
CR/11

Copyright
Archplan 2020

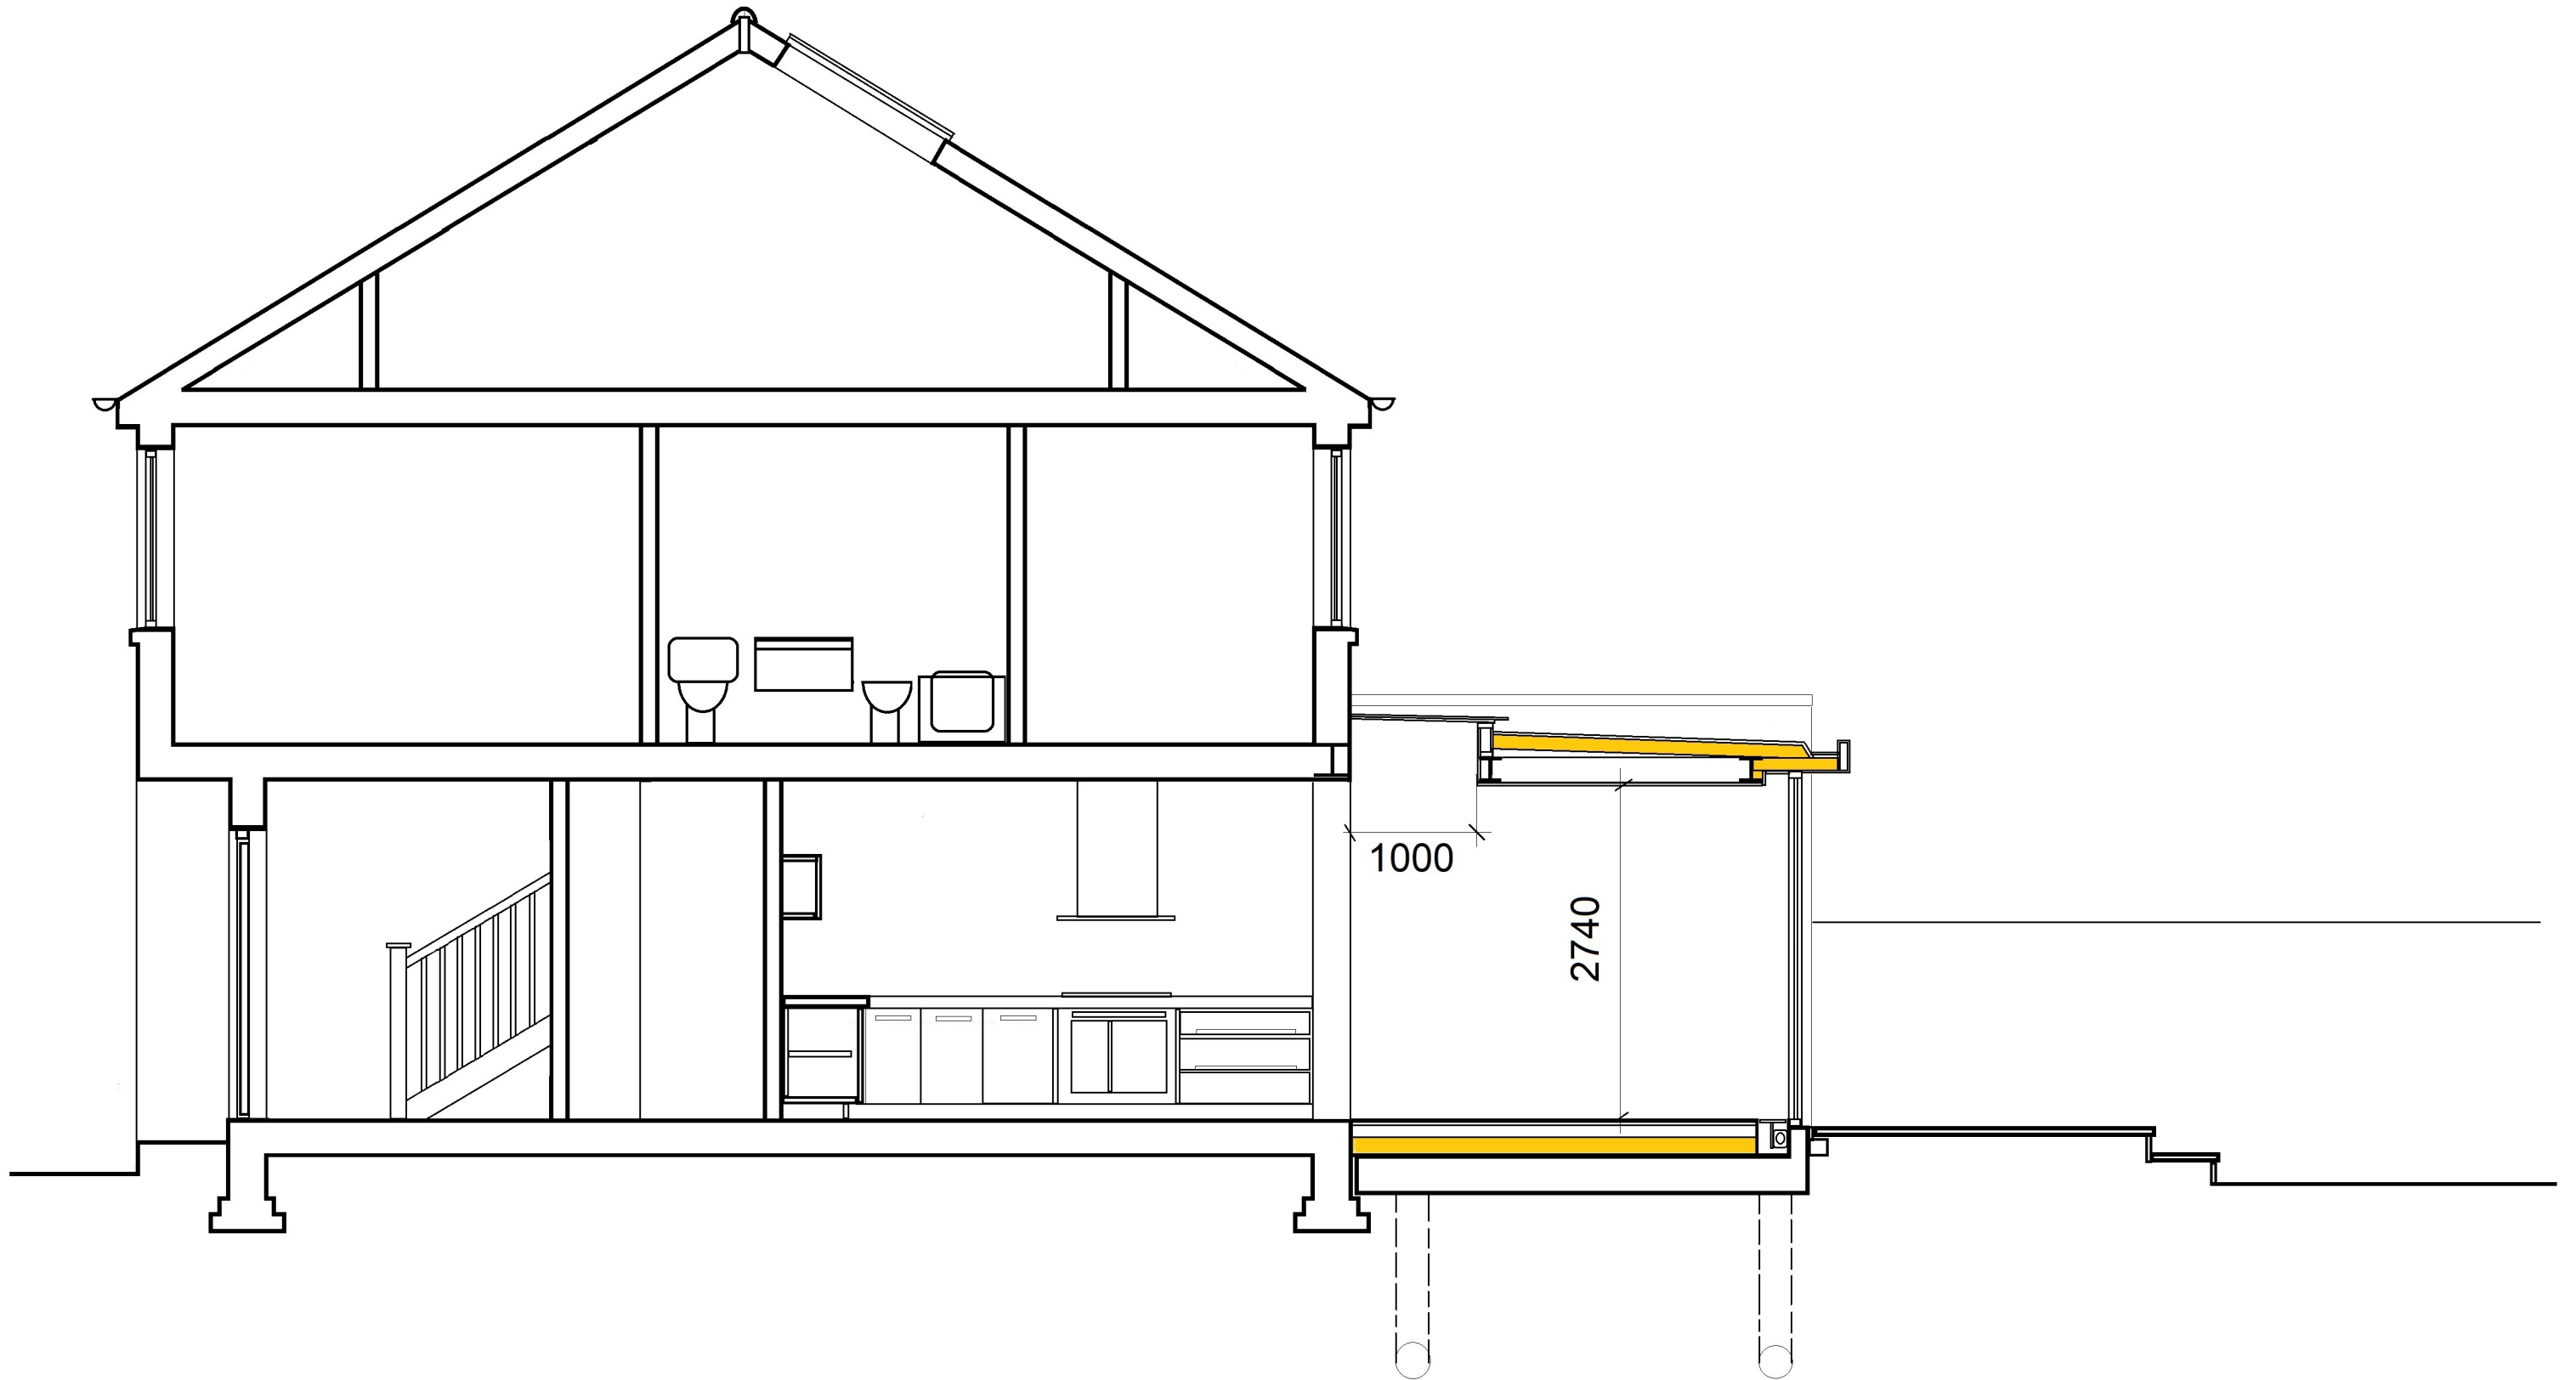

archplan

architects and property management

1 Millfield Place, Highgate, London N6 6JP
Tel: 020 8341 5628 e-mail: archplan@hotmail.com

Date

JAN 23

Drawn by

Checked by

Scale

1:50
At A3

Project

20 CHOLMELEY CRES
LONDON N6 5HA

SECTION A-A
AS PROPOSED

Title


Drawing no

CR/12

Copyright
Archplan 2020



SLIMLINE ALUMINIUM GLAZING SYSTEM

 

archplan

architects and property management

1 Millfield Place, Highgate, London N6 6JP
Tel: 020 8341 5628 e-mail: archplan@hotmail.com

Date
JAN 23

Drawn by

Checked by

Scale
1:50
At A3


Project

20 CHOLMELEY CRES
LONDON N6 5HA
REAR ELEVATION
AS PROPOSED

Title

Drawing no
CR/13

Copyright
Archplan 2020

 

archplan

architects and property management

1 Millfield Place, Highgate, London N6 6JP
Tel: 020 8341 5628 e-mail: archplan@hotmail.com

Date
JAN 23

Drawn by

Checked by

Scale
1:50
At A3

Project
20 CHOLMELEY CRES
LONDON N6 5HA
**SIDE ELVATION
AS PROPOSED**

Title

Drawing no
CR/14

Copyright
Archplan 2020