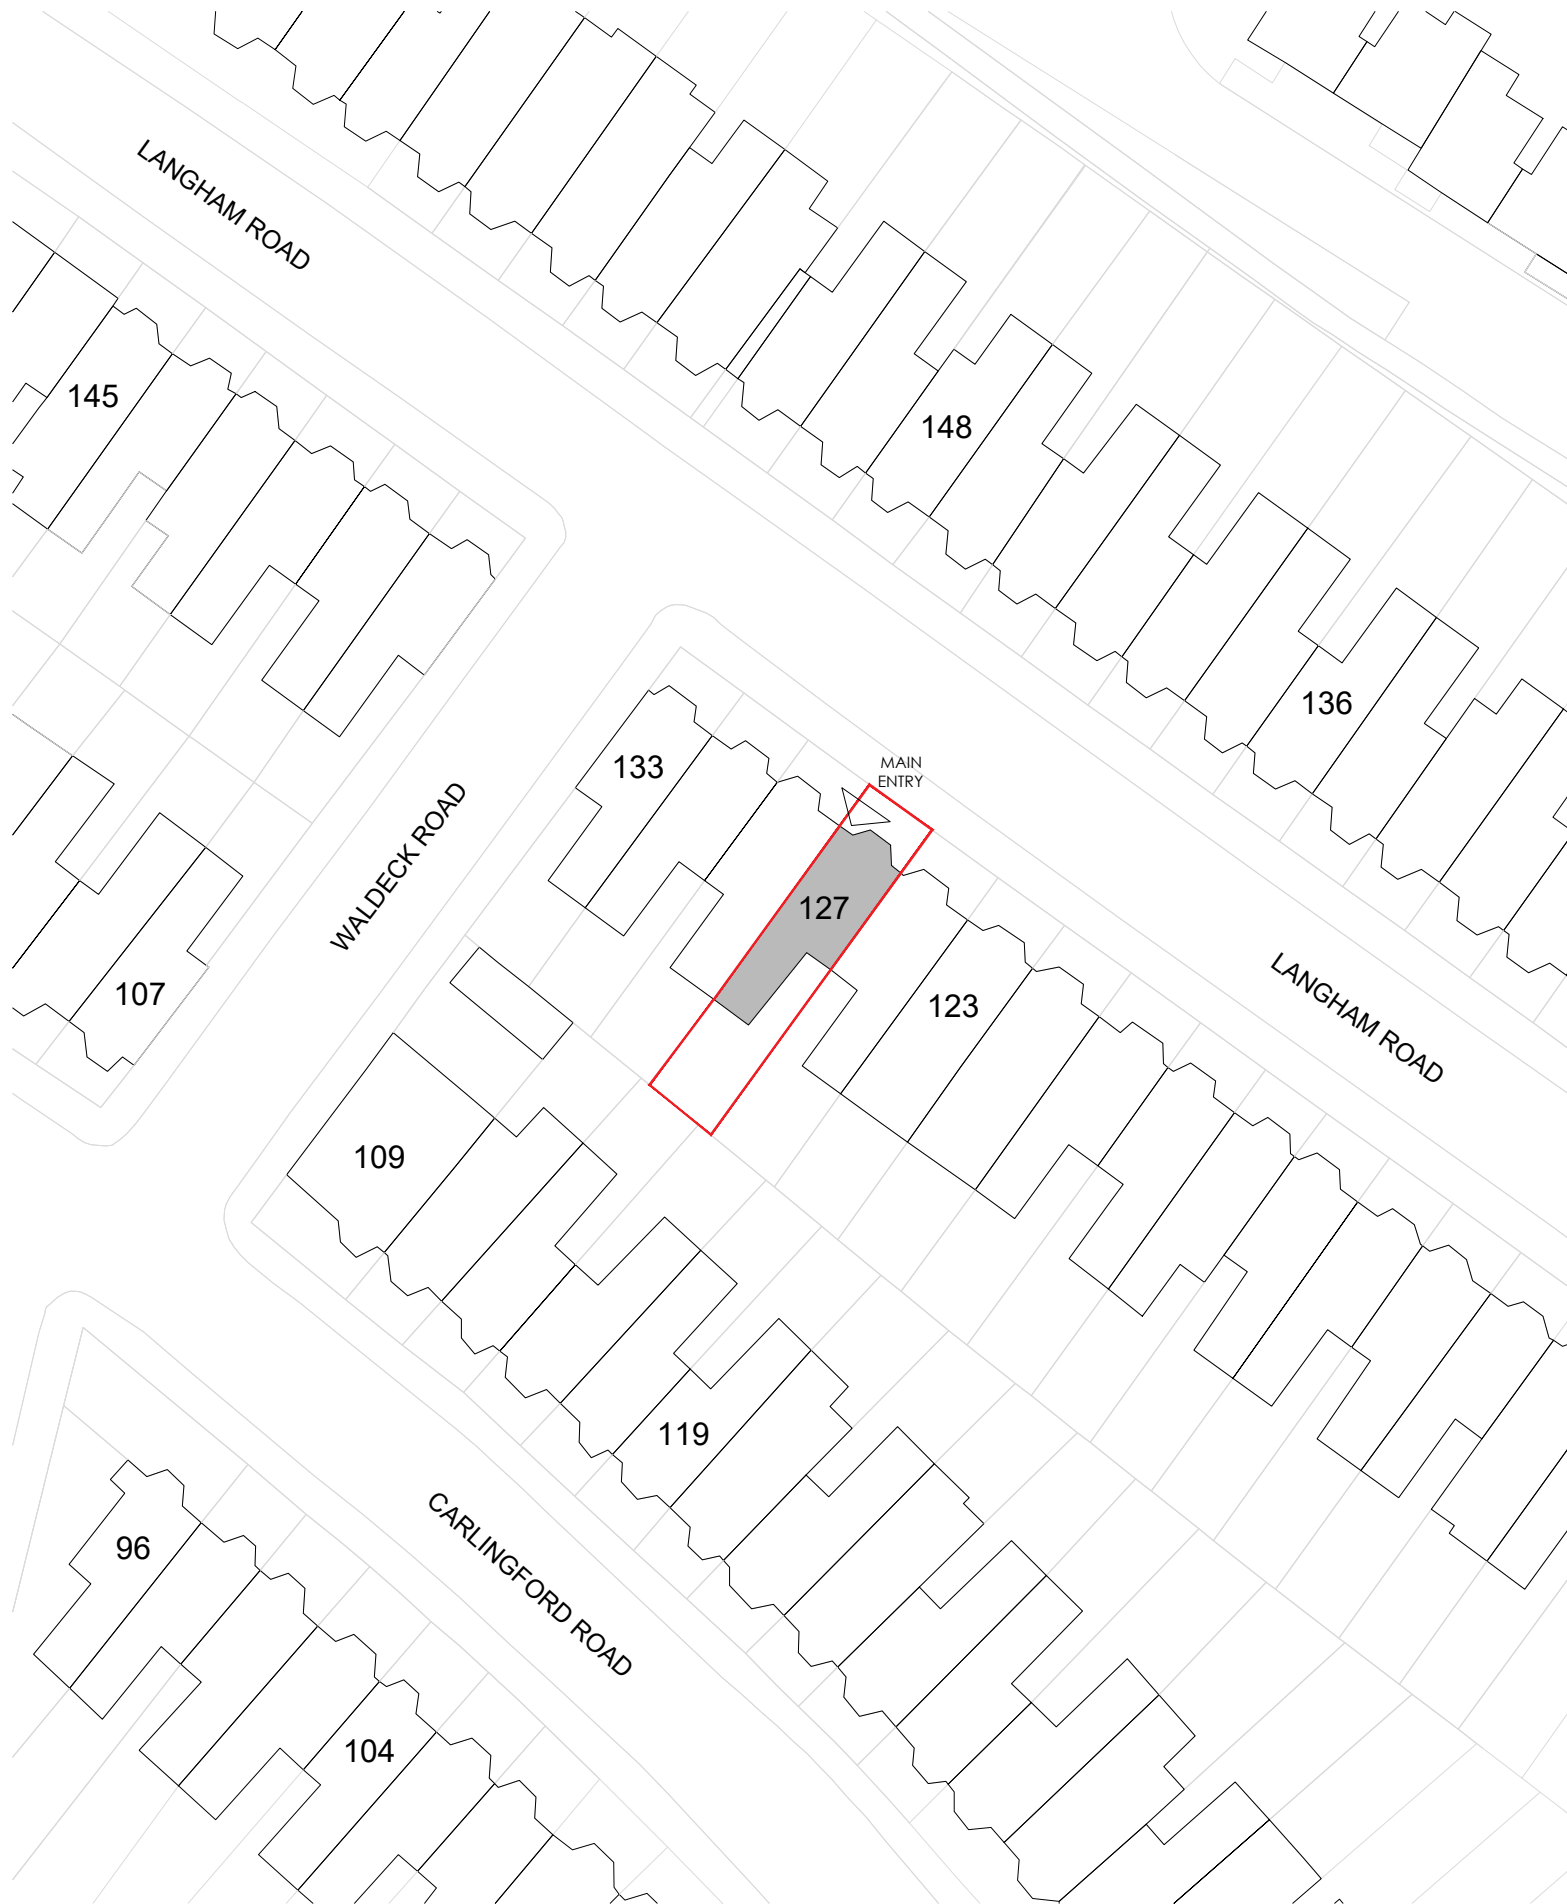


This map is reproduced upon Ordnance Survey material with the permission of Ordnance Survey on behalf of the Controller of Her Majesty's Stationary Office
© Crown copyright and database rights 2022
Ordnance Survey 0100031673

FOR PLANNING
PURPOSES ONLY

REV	DATE	NOTE	BY
-----	------	------	----

Client
MRS JACQUELINE PELHAM-LEIGH

127 LANGHAM RD,
TOTTENHAM, LONDON
N15 3LR

Project
PROPOSED HOUSE
CONVERSION INTO 2No
FLATS (INC. LOFT CONVERSION)

Title
EXISTING SITE PLAN /
BLOCK PLAN

Scale 1:500 @ A3	Date OCTOBER 2022
Drawn JMG	Checked AKC

Job Number / Drawing Number 22007-A-PL501	Revision -
--	---------------

