




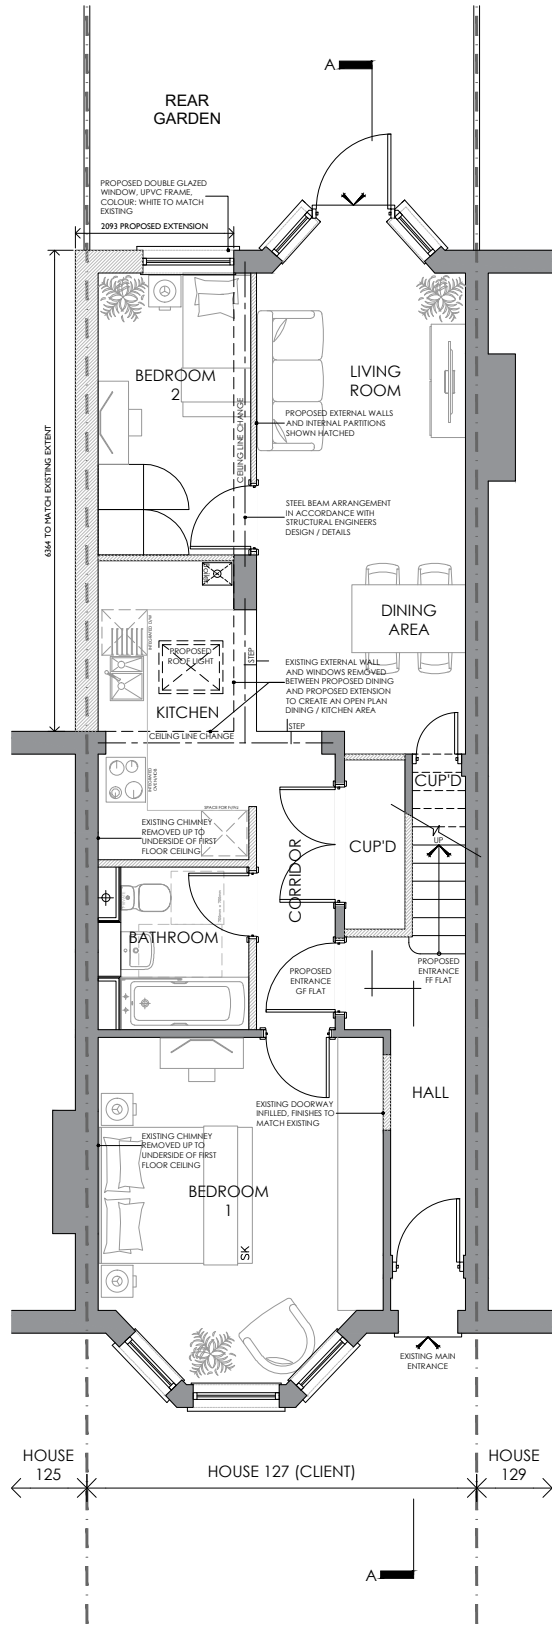


PROPOSED GROUND FLOOR PLAN | 1:100

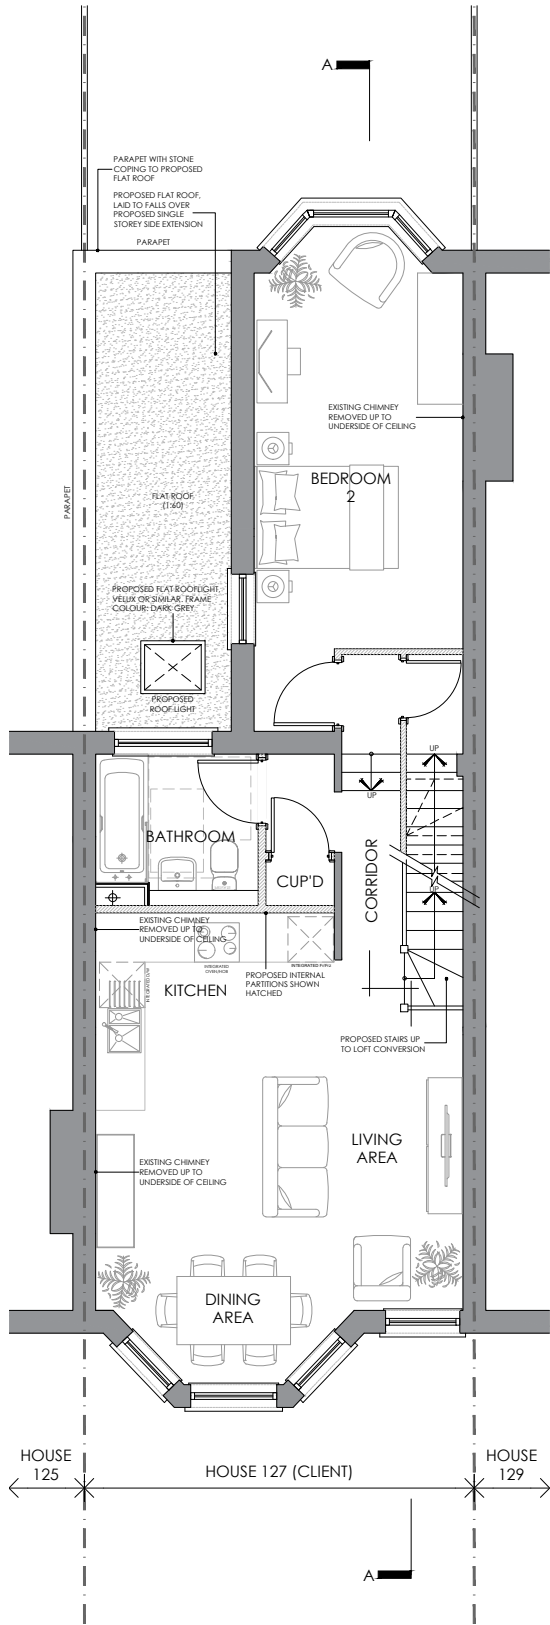


PROPOSED FIRST FLOOR PLAN | 1:100

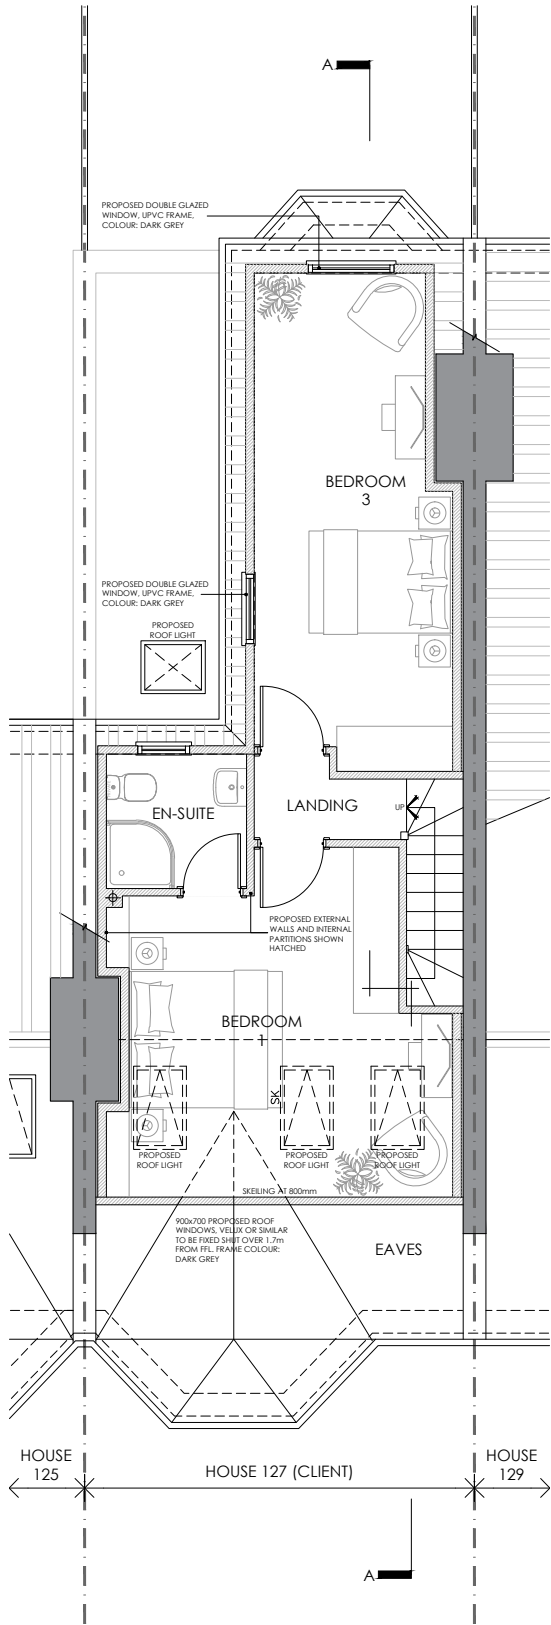


PROPOSED LOFT PLAN | 1:100

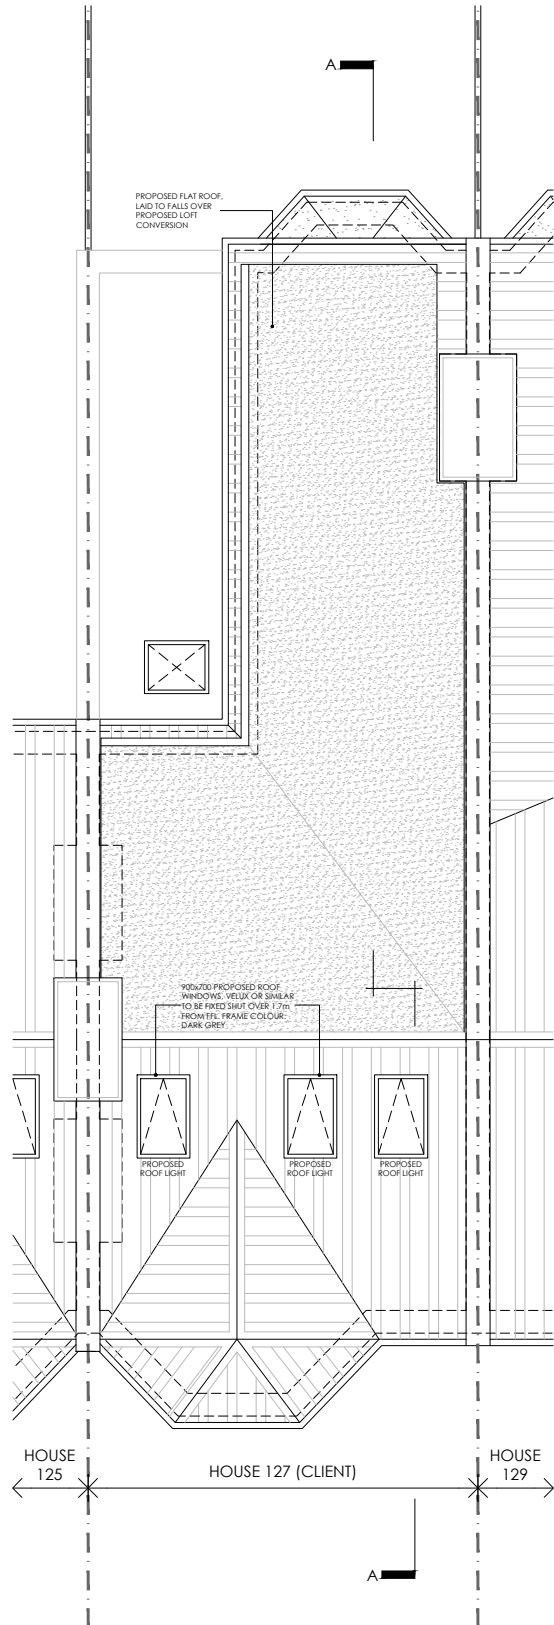

PROPOSED ROOF PLAN | 1:100

 

Scale 1:100

 

NOTES

This drawing is copyright and may not be reproduced, wholly or in part, without prior written consent of Owner.

Drawings should not be used to scale from and are solely for information purposes.

These drawings should not be used for Building Regulations or construction purposes.

PROPOSED INTERNAL AREAS:

- Ground Floor: 69sqm
- First Floor: 56.6sqm
- Loft Plan: 42.4
- TOTAL INTERNAL AREA: 168sqm

FOR PLANNING PURPOSES ONLY

REV DATE NOTE

Client
MRS JACQUELINE PELHAM-LEIGH

127 LANGHAM RD,
TOTTENHAM, LONDON
N15 3LR

Project
PROPOSED HOUSE
CONVERSION INTO 2No
FLATS (INC. LOFT CONVERSION)

Title
PROPOSED FLOORS PLANS &
ROOF PLAN

Scale
1:100 @ A3

Date
OCTOBER 2022

Drawn
JMG

Checked
AKC

Job Number / Drawing Number
22007-A-PL110

Revision
-

