




PROPOSED FRONT ELEVATION | 1:100



PROPOSED RHS ELEVATION | 1:100



PROPOSED REAR ELEVATION | 1:100

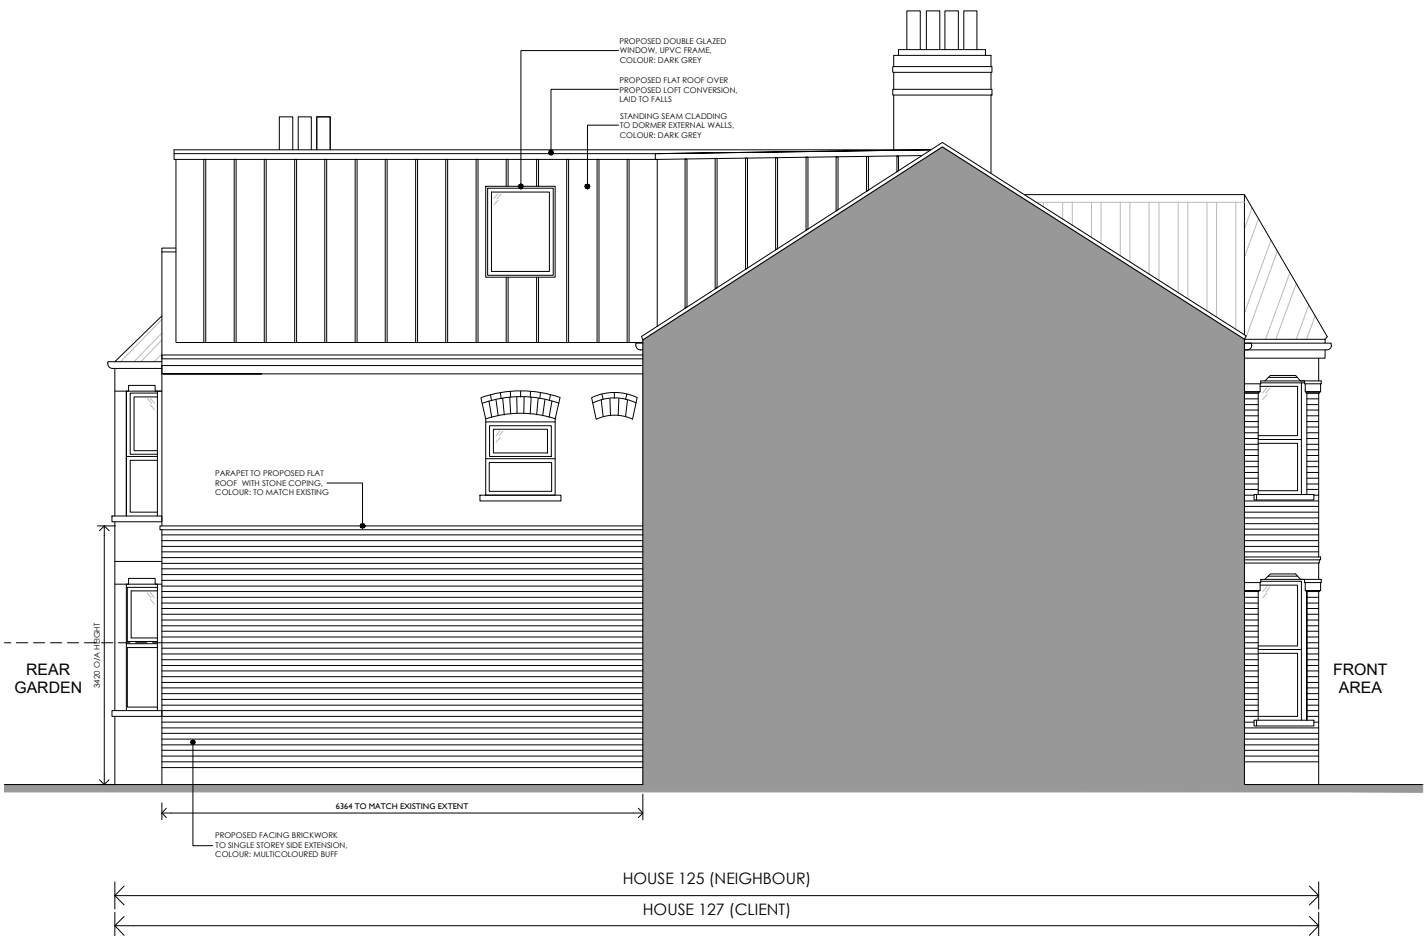

PROPOSED LHS ELEVATION | 1:100

NOTES

This drawing is copyright and may not be reproduced, wholly or in part, without prior written consent of Owner.

Drawings should not be used to scale from and are solely for information purposes.

These drawings should not be used for Building Regulations or construction purposes.

EXISTING INTERNAL AREAS:
- Ground Floor: 56sqm
- First Floor: 56.6sqm
TOTAL INTERNAL AREA: 112.6sqm

FOR PLANNING
PURPOSES ONLY

REV	DATE	NOTE	IN
Client			
MRS JACQUELINE PELHAM-LEIGH			
127 LANGHAM RD, TOTTENHAM, LONDON N15 3LR			
Project			
PROPOSED HOUSE CONVERSION INTO 2No FLATS (INC. LOFT CONVERSION)			
Title			
PROPOSED ELEVATIONS			
Scale 1:100 @ A3		Date OCTOBER 2022	
Drawn JMG		Checked AKC	
Job Number / Drawing Number 22007-A-PL210		Revision -	
 COMPASS DESIGN STUDIO architectural services			