




All dimensions to be checked on site. Written dimensions to be followed in preference to scaled dimensions.
All errors and omissions to be reported to the architect.

ARCHITECT DRAWINGS


- 22 671 GA01 Site Plan
- 22 671 GA02 Existing Floor Plans
- 22 671 GA03 Existing Elevations
- 22 671 GA04 Proposed Floor Plans
- 22 671 GA05 Proposed Elevations

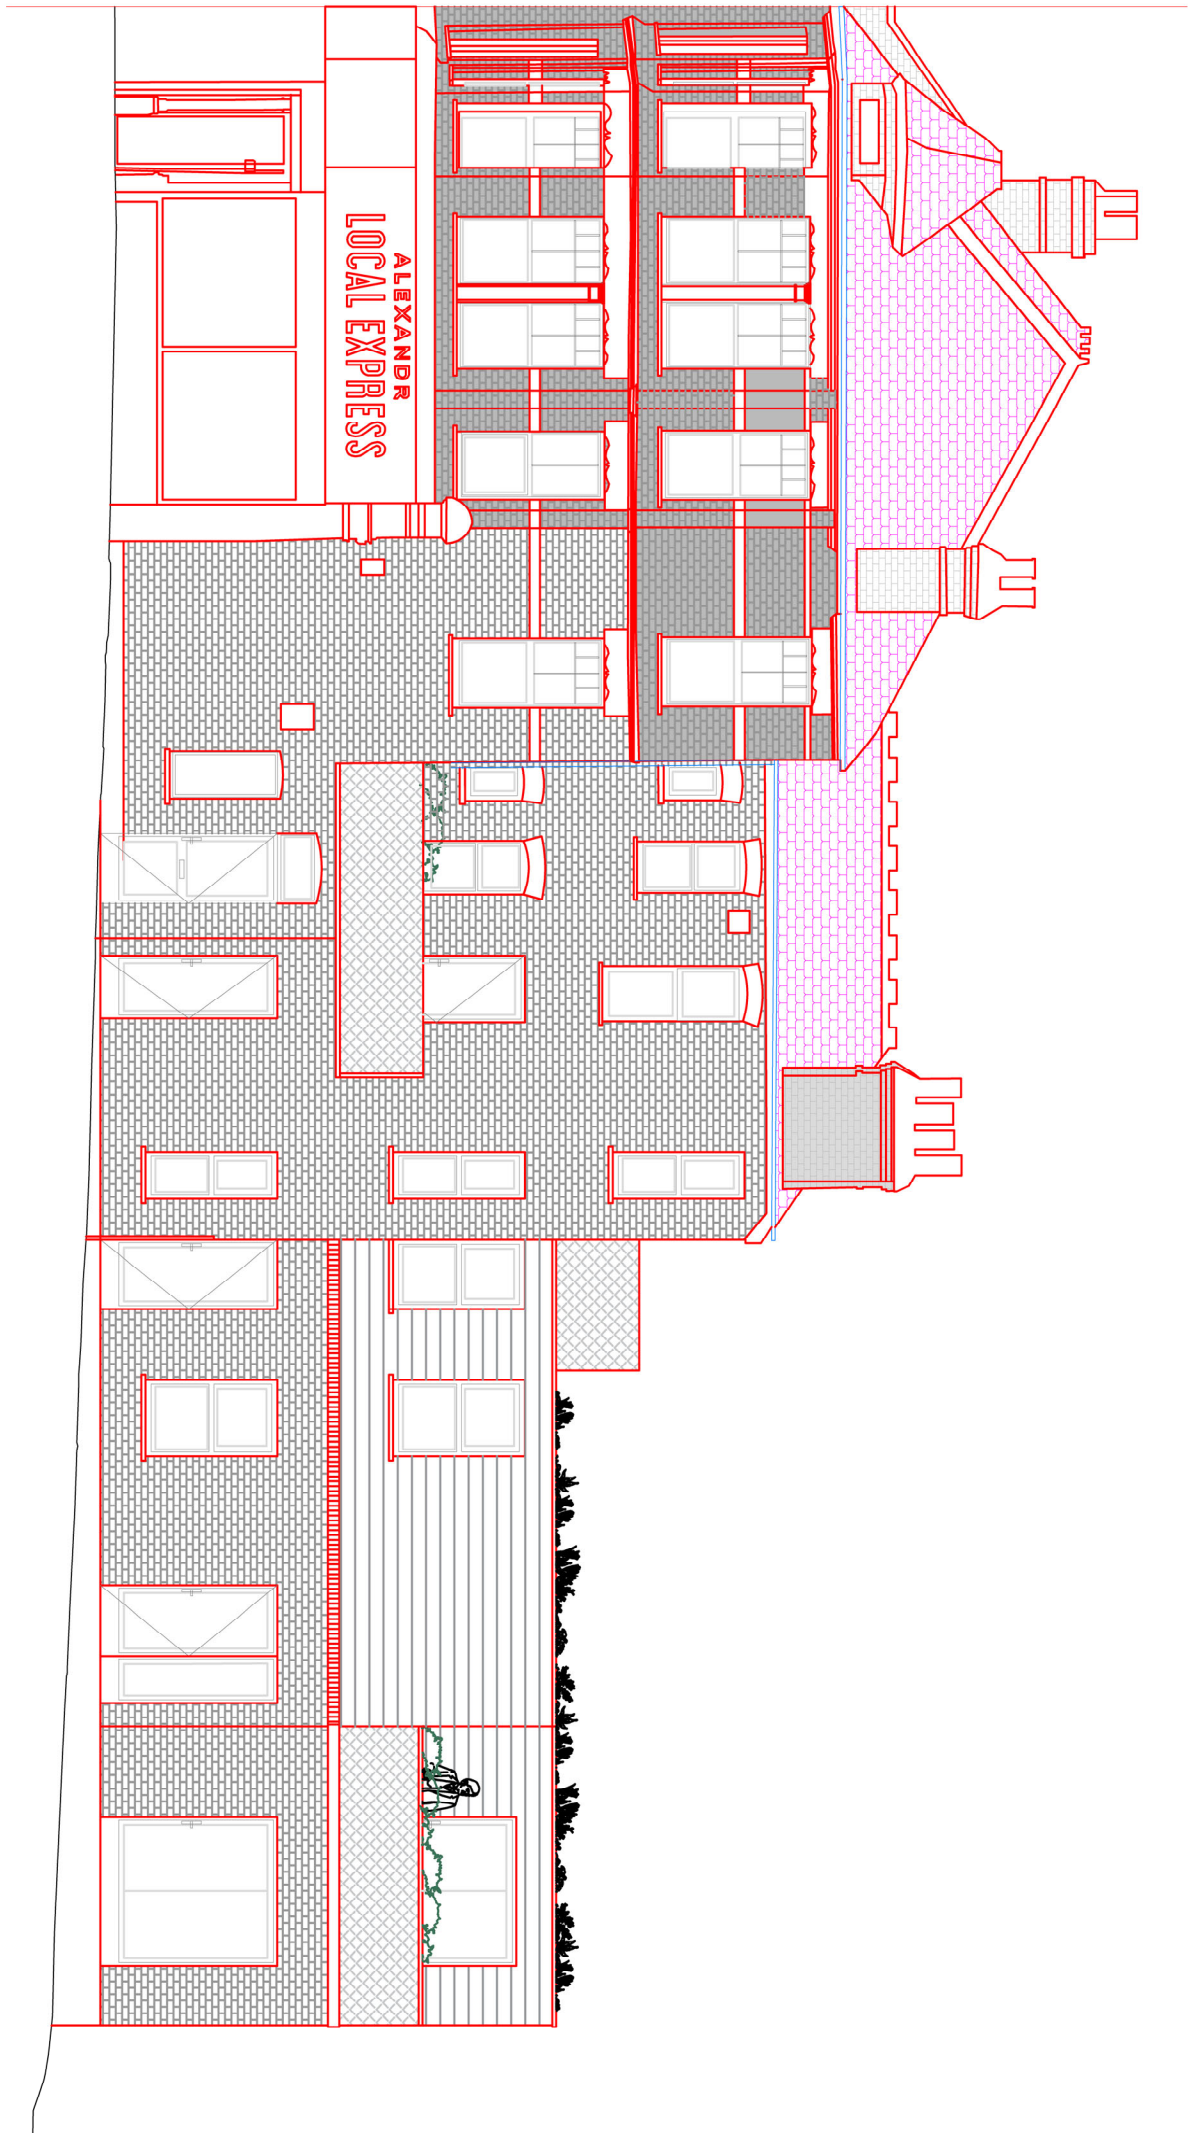


PROPOSED ELEVATION 2

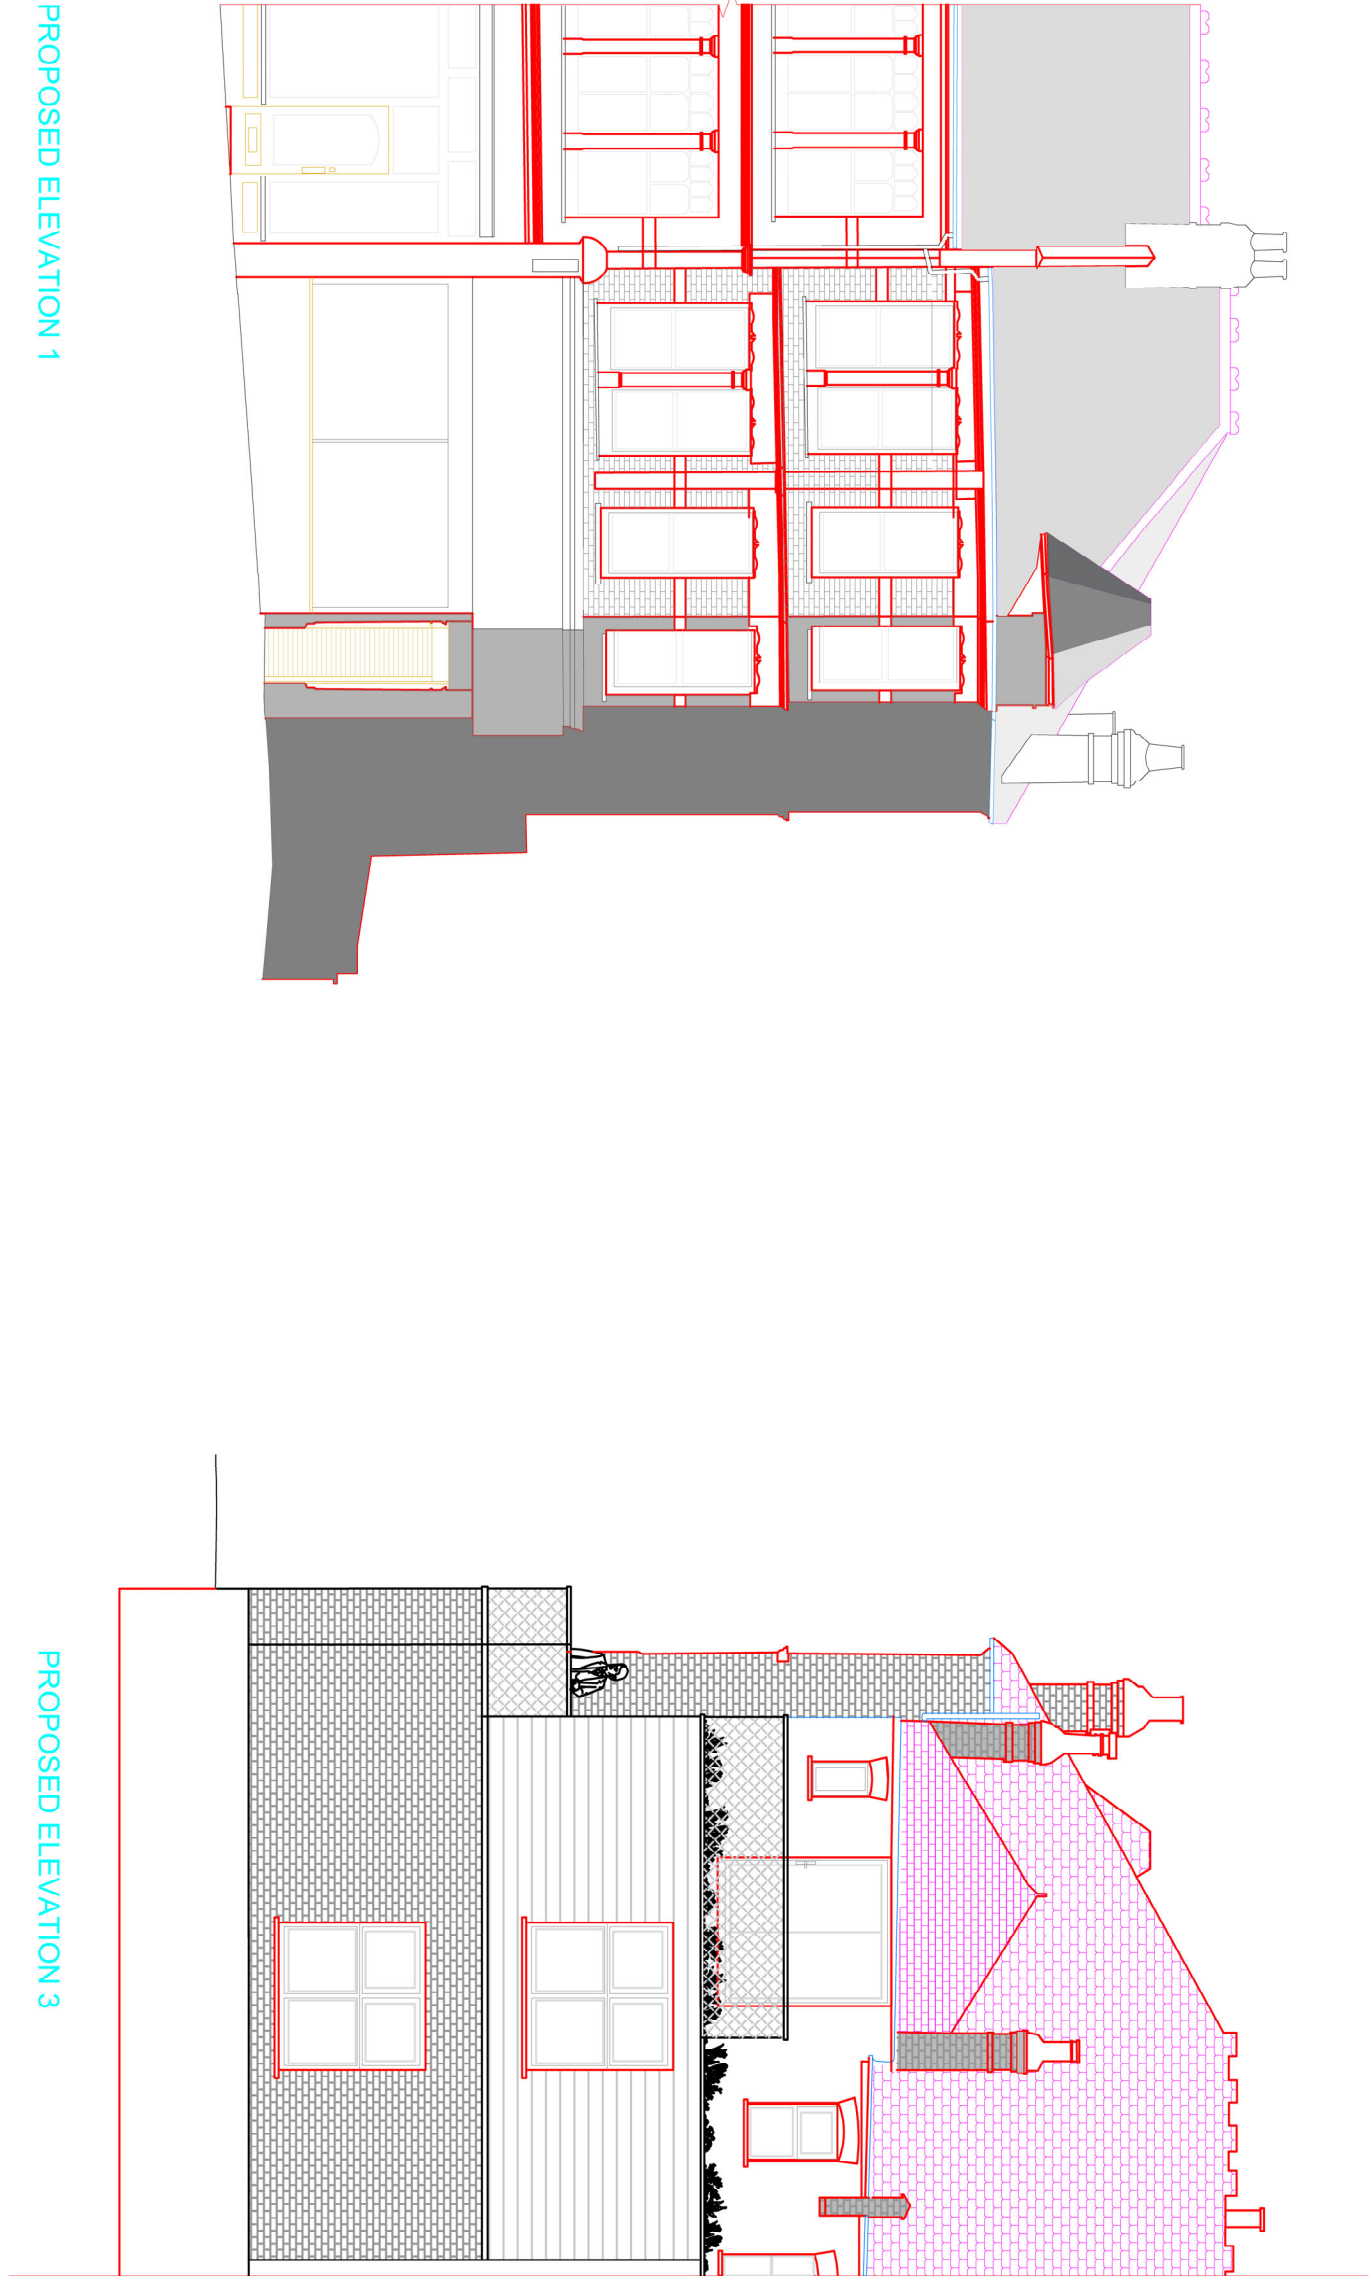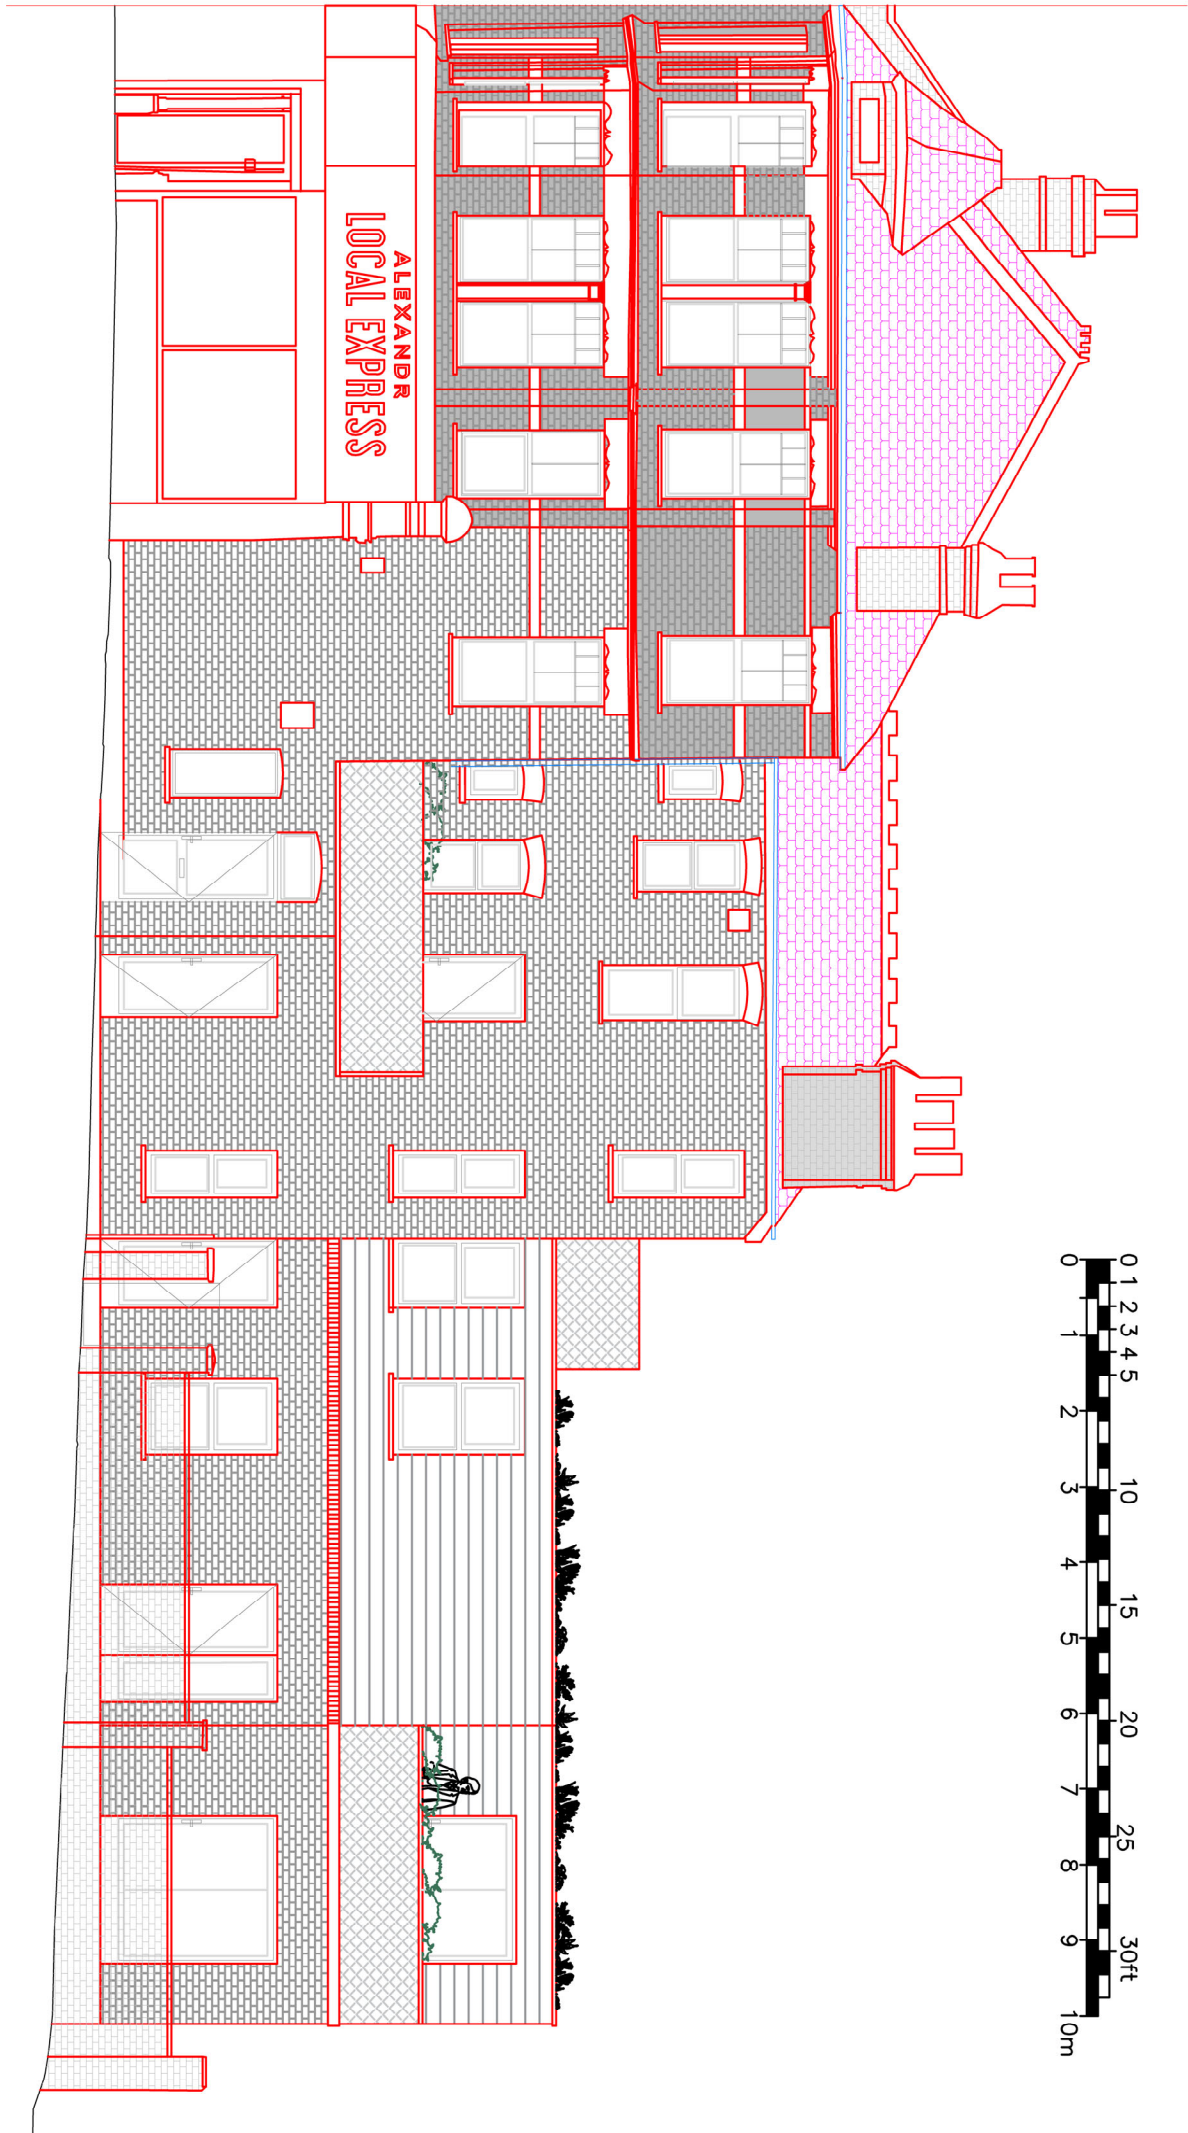


PROPOSED ELEVATION 1

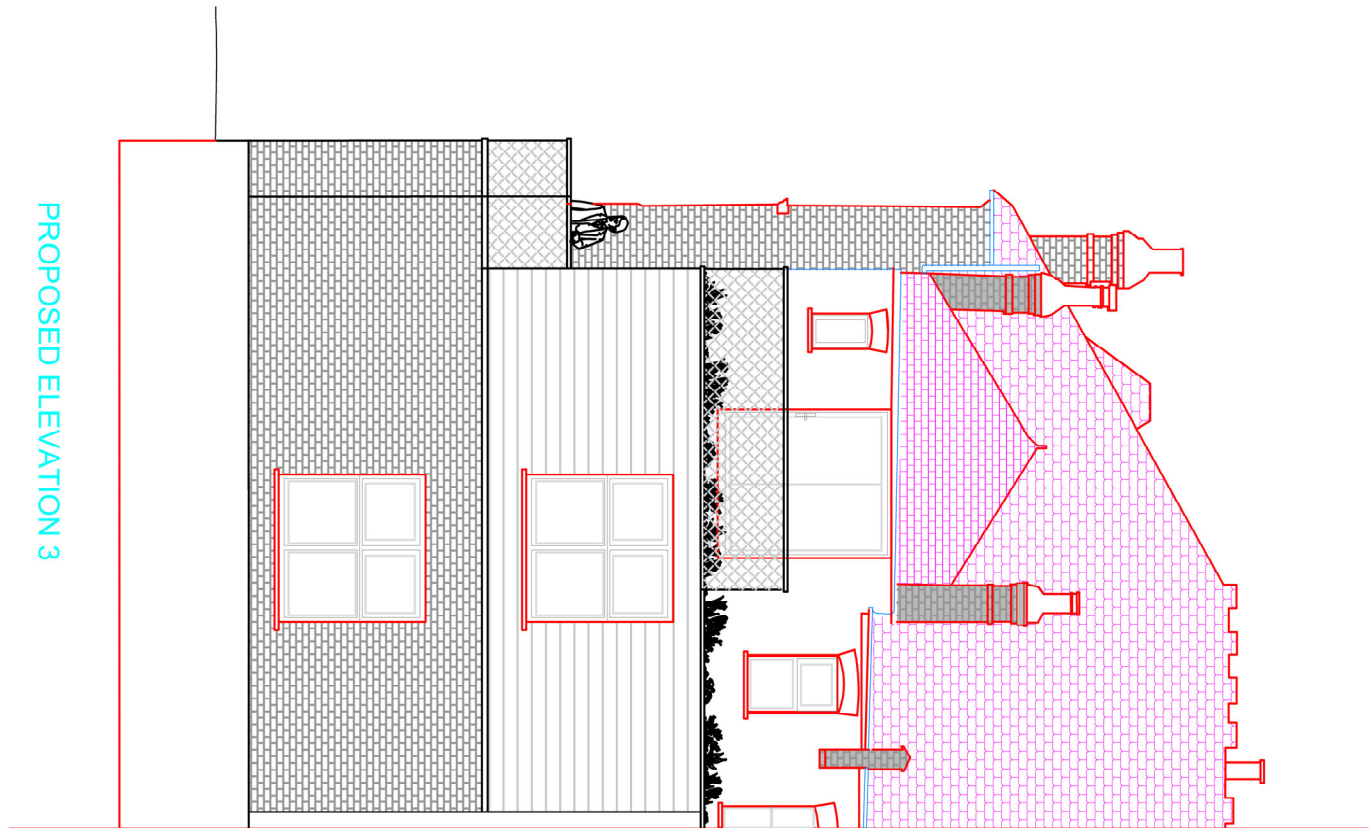


PROPOSED ELEVATION 3

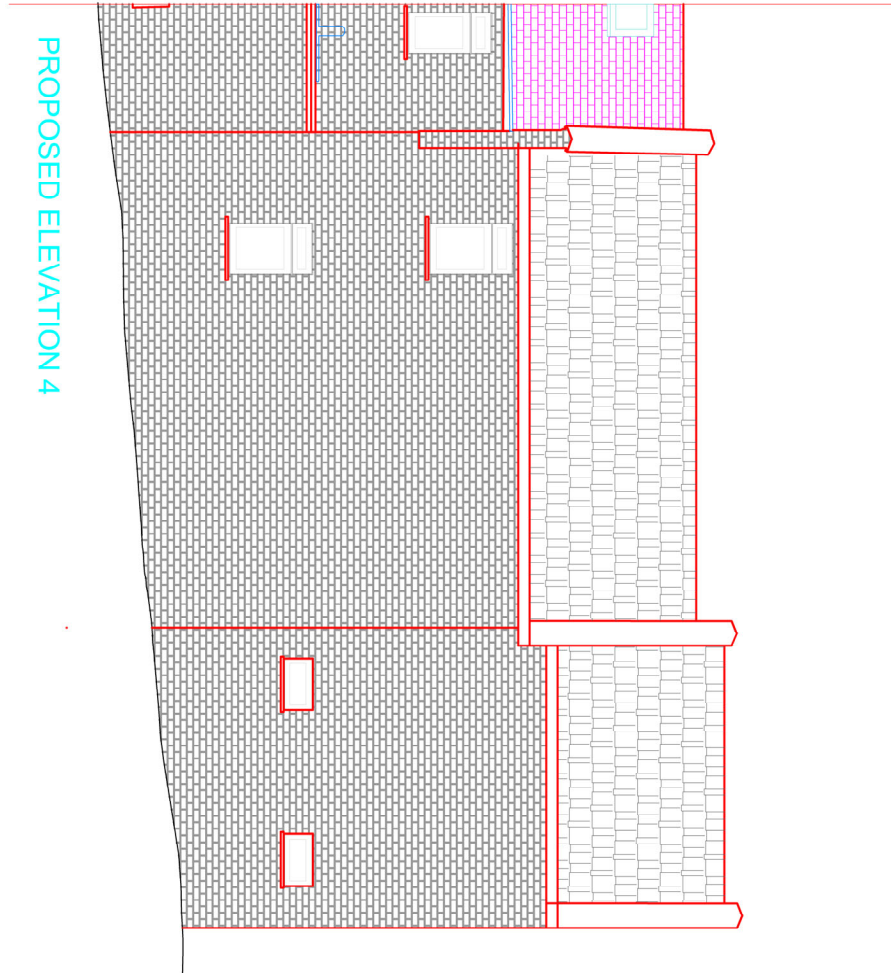


PROPOSED ELEVATION 4

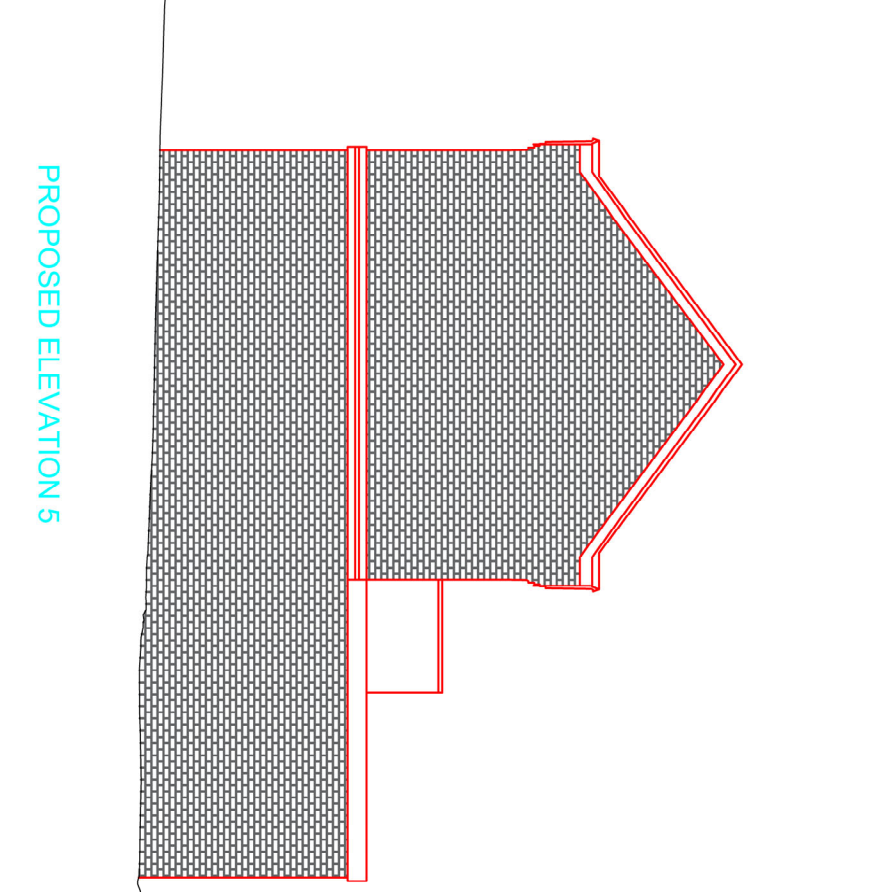

PROPOSED ELEVATION 5

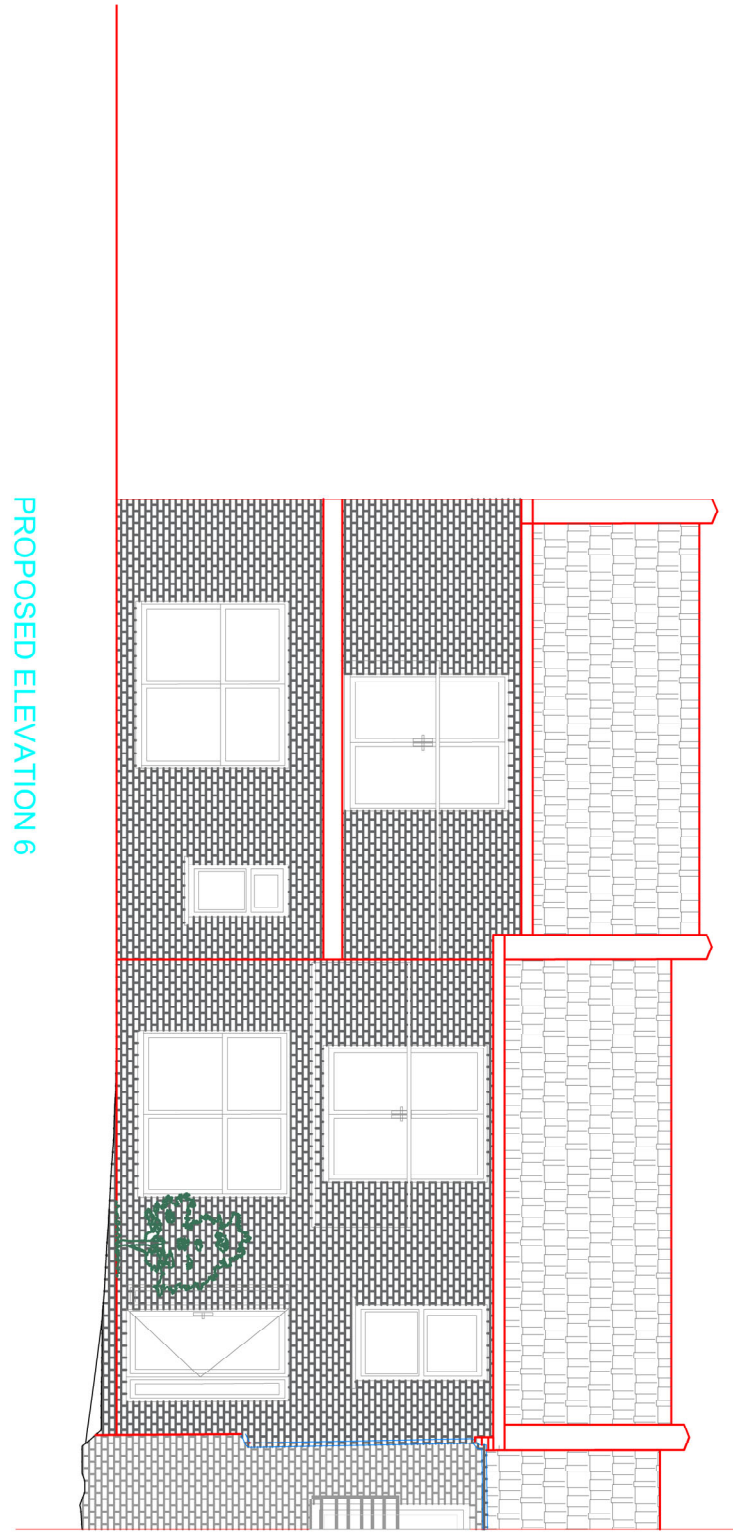

PROPOSED ELEVATION 6

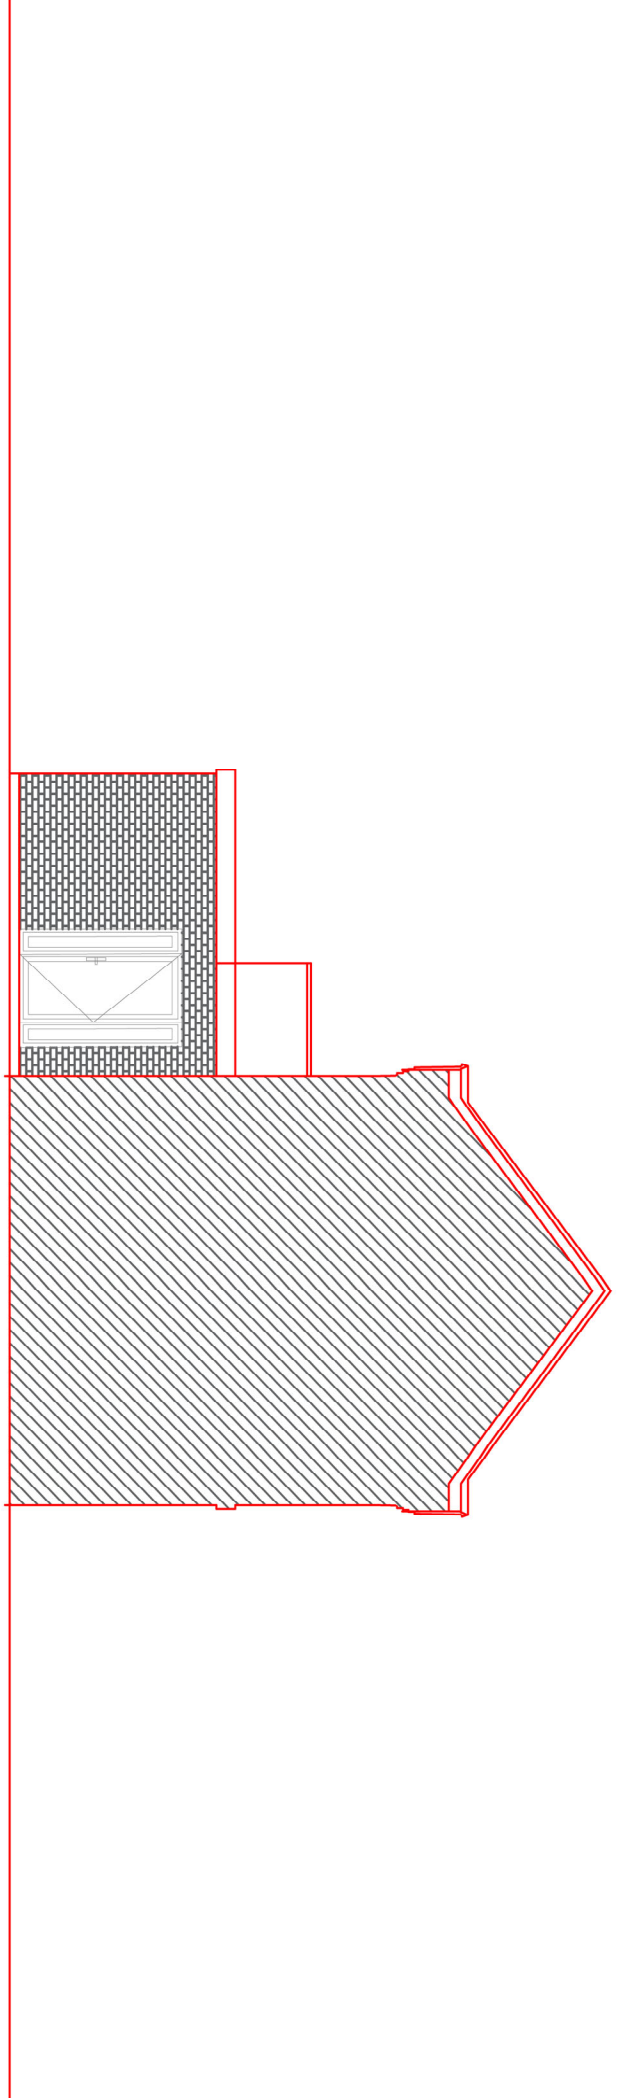

PROPOSED ELEVATION 7

PLANNING

Rev.	Date	Description	Drawn
------	------	-------------	-------



The Old Registry Office, Ta01494 512717
20 Amersham Hill, Fax:01494 471714
High Wycombe, email:info@tw-2.co.uk
Buckinghamshire, HP13 8NZ

Project:
MR. M.S. CHANA
88, ALEXANDRA PARK ROAD
MUSWELL HILL,
LONDON
N10 2AE

Drawing Title
PROPOSED
ELEVATIONS

Date	Scale	Cod Ref	Drawn	Checked
20/09/22	1:100 @ A1	NA		
Drawing No. 22 671 GA 05				

