




EXISTING BASEMENT

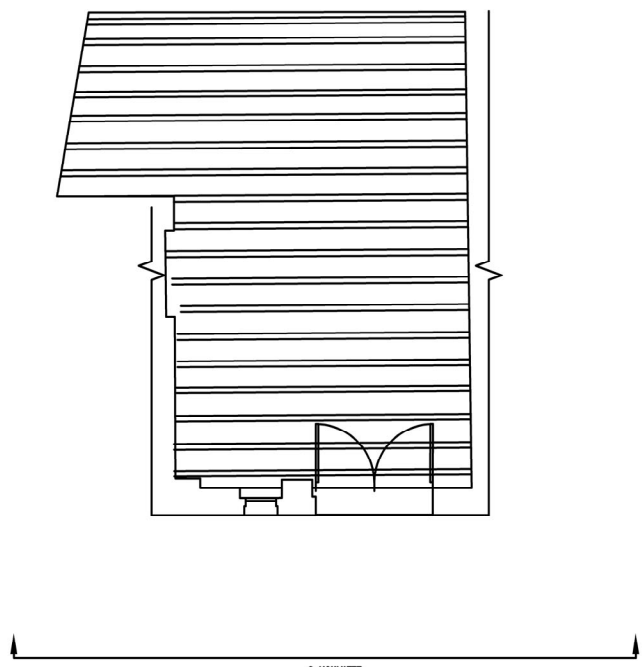



EXISTING GROUND FLOOR PLAN

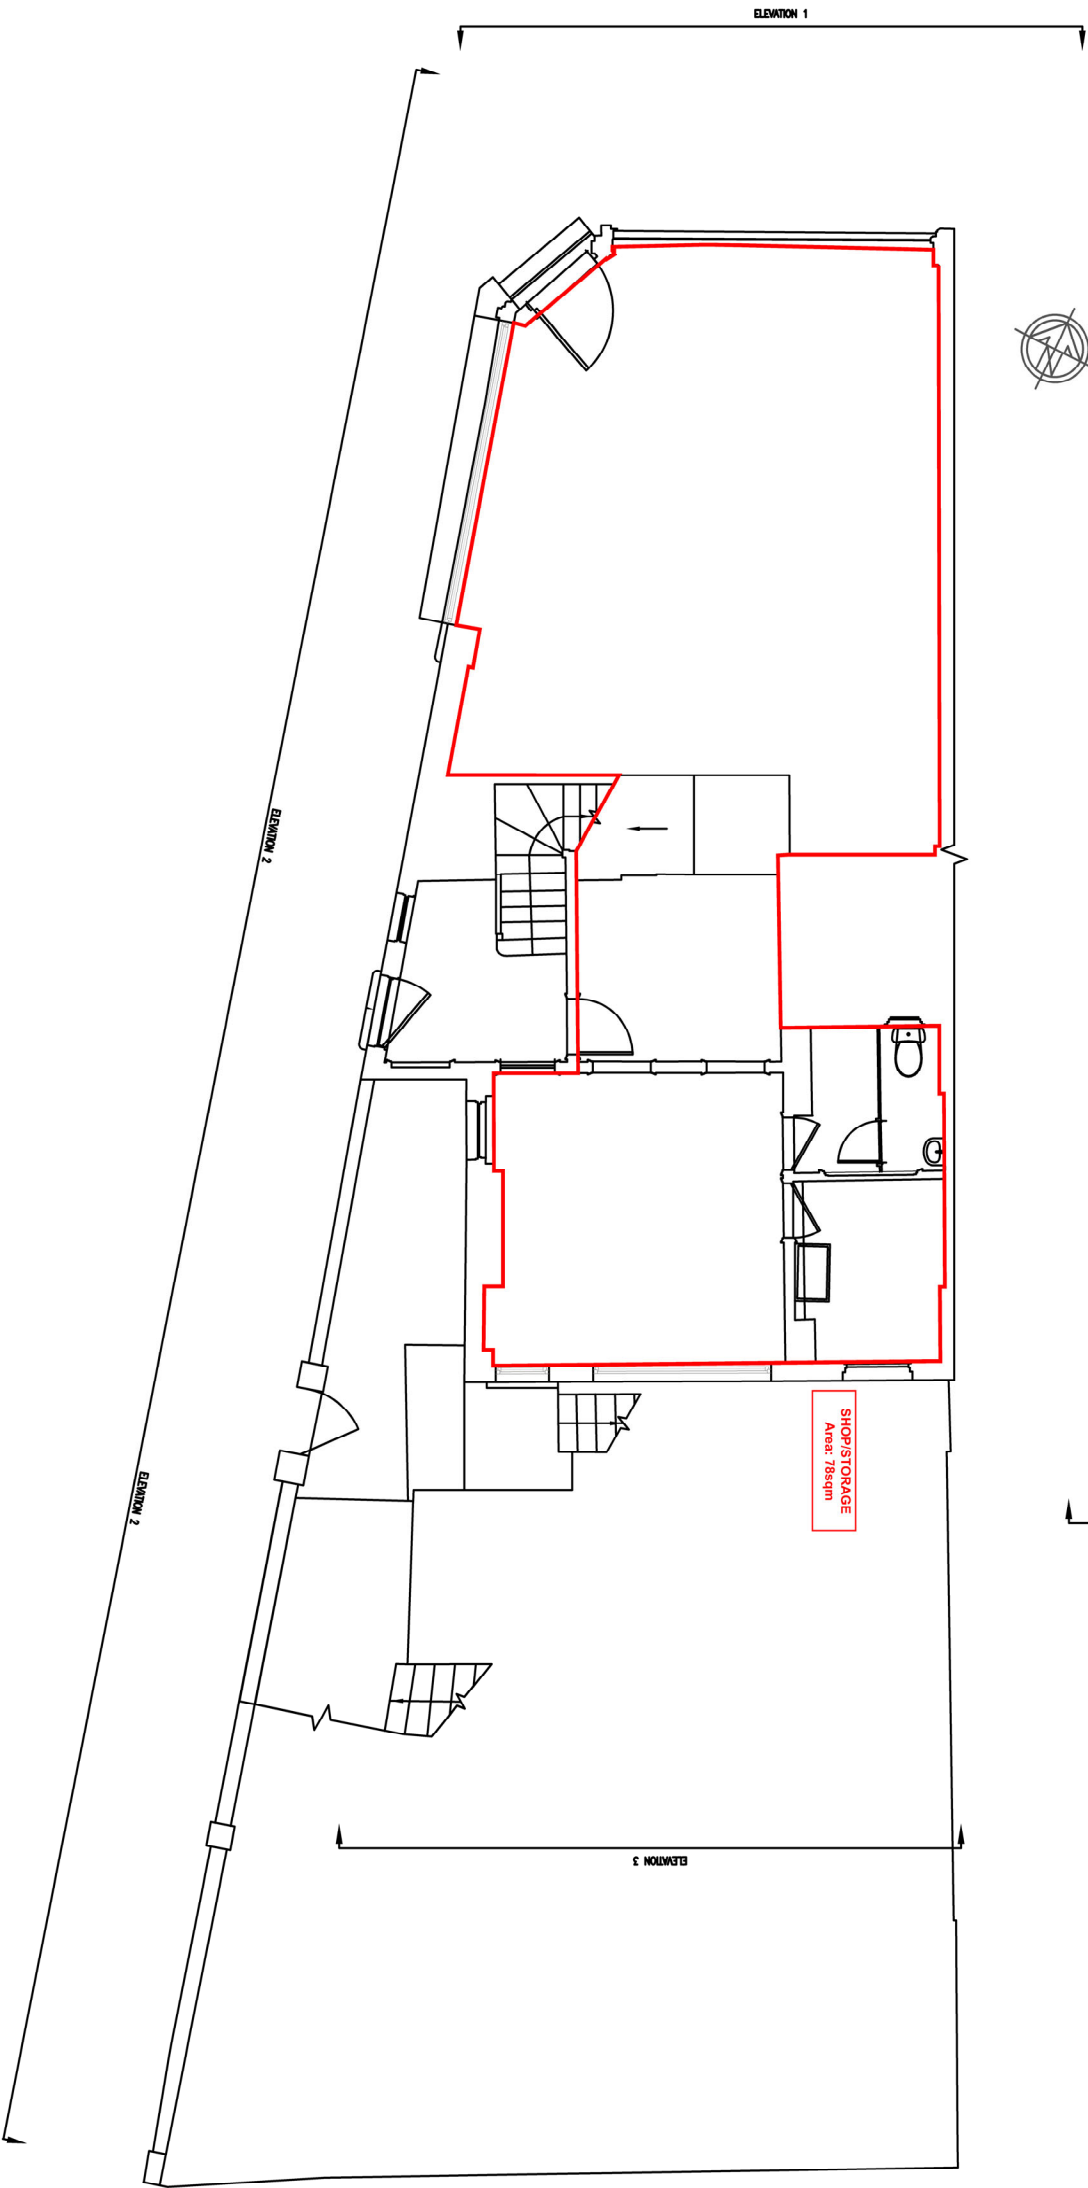

EXISTING FIRST FLOOR PLAN

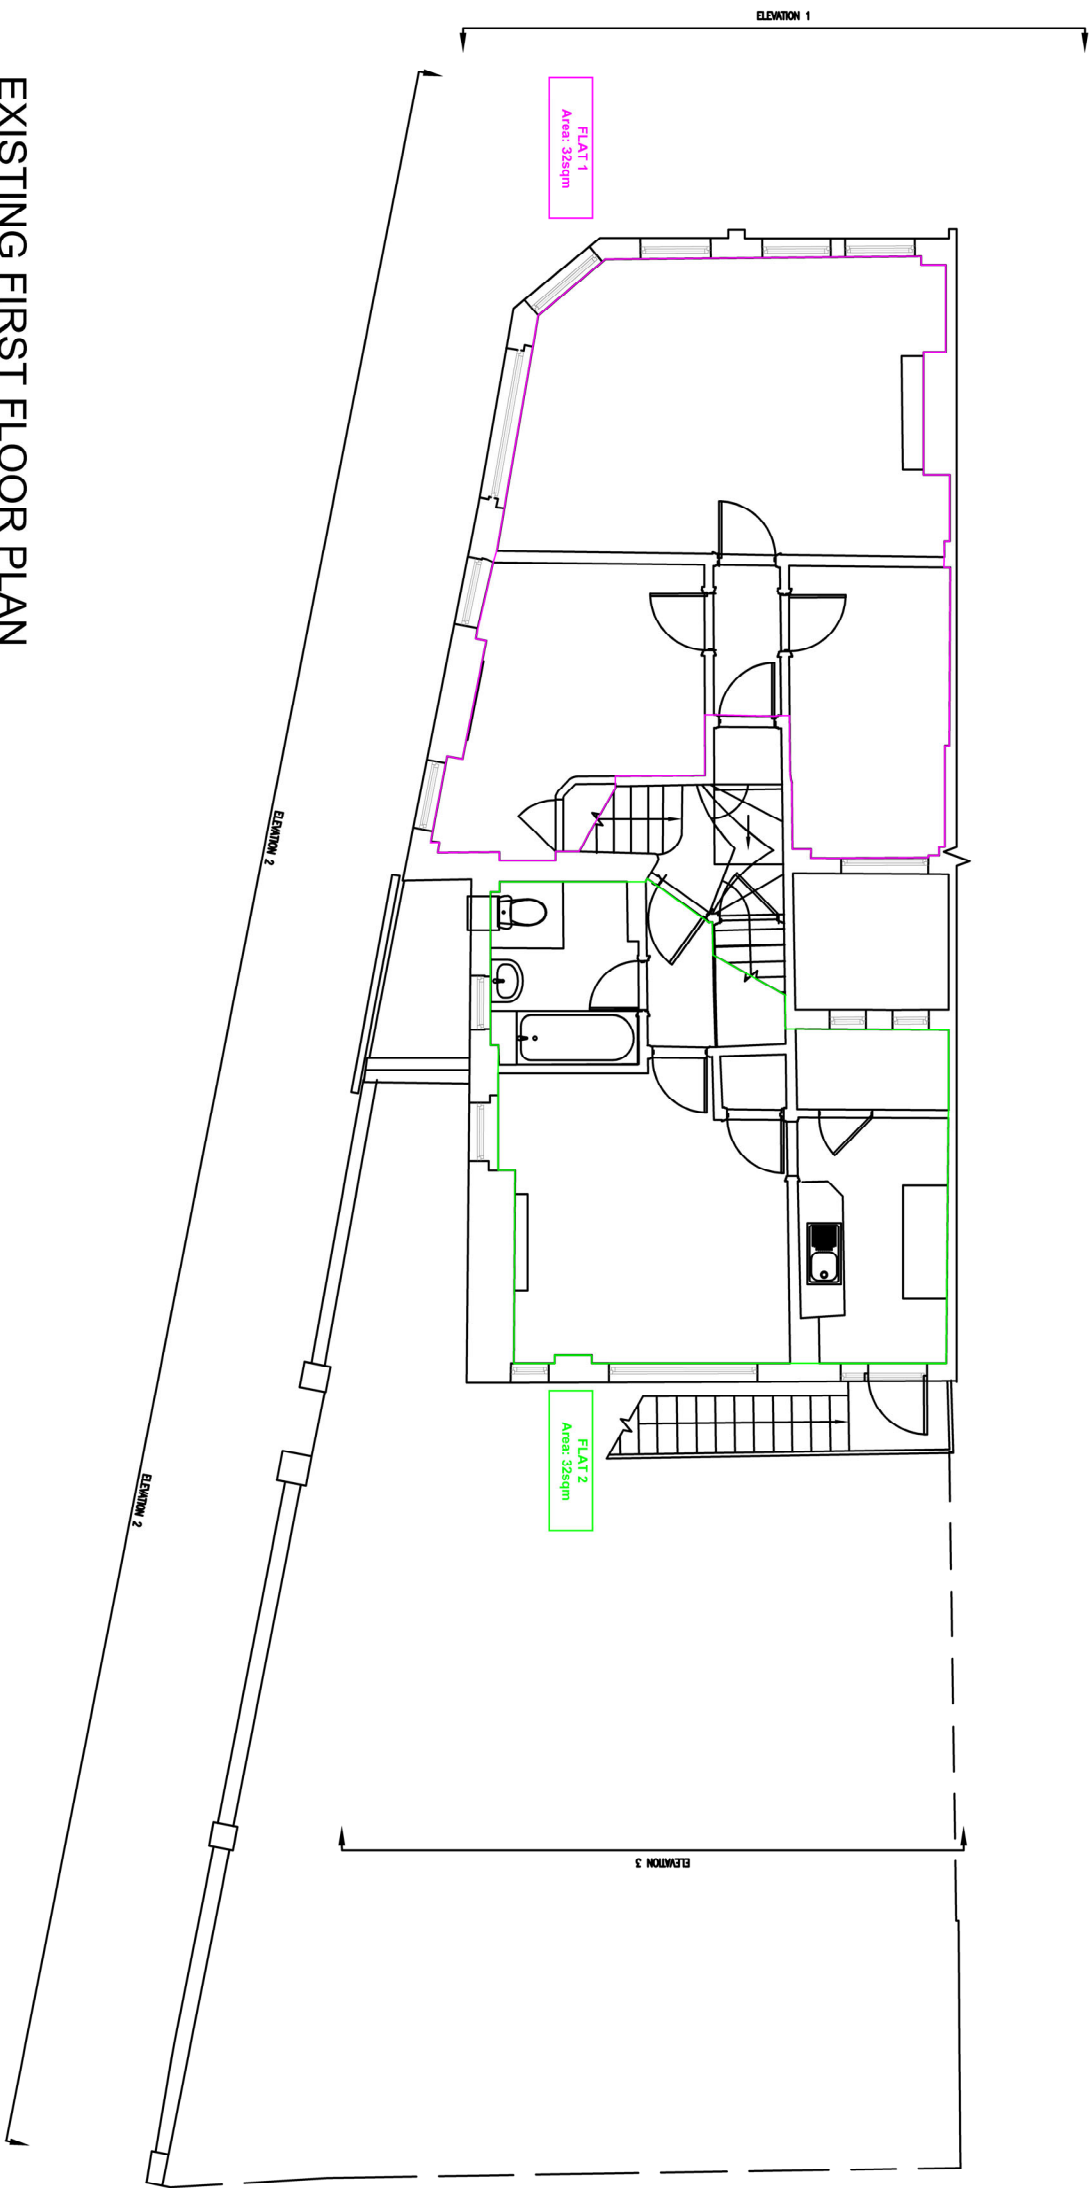

EXISTING SECOND FLOOR PLAN

 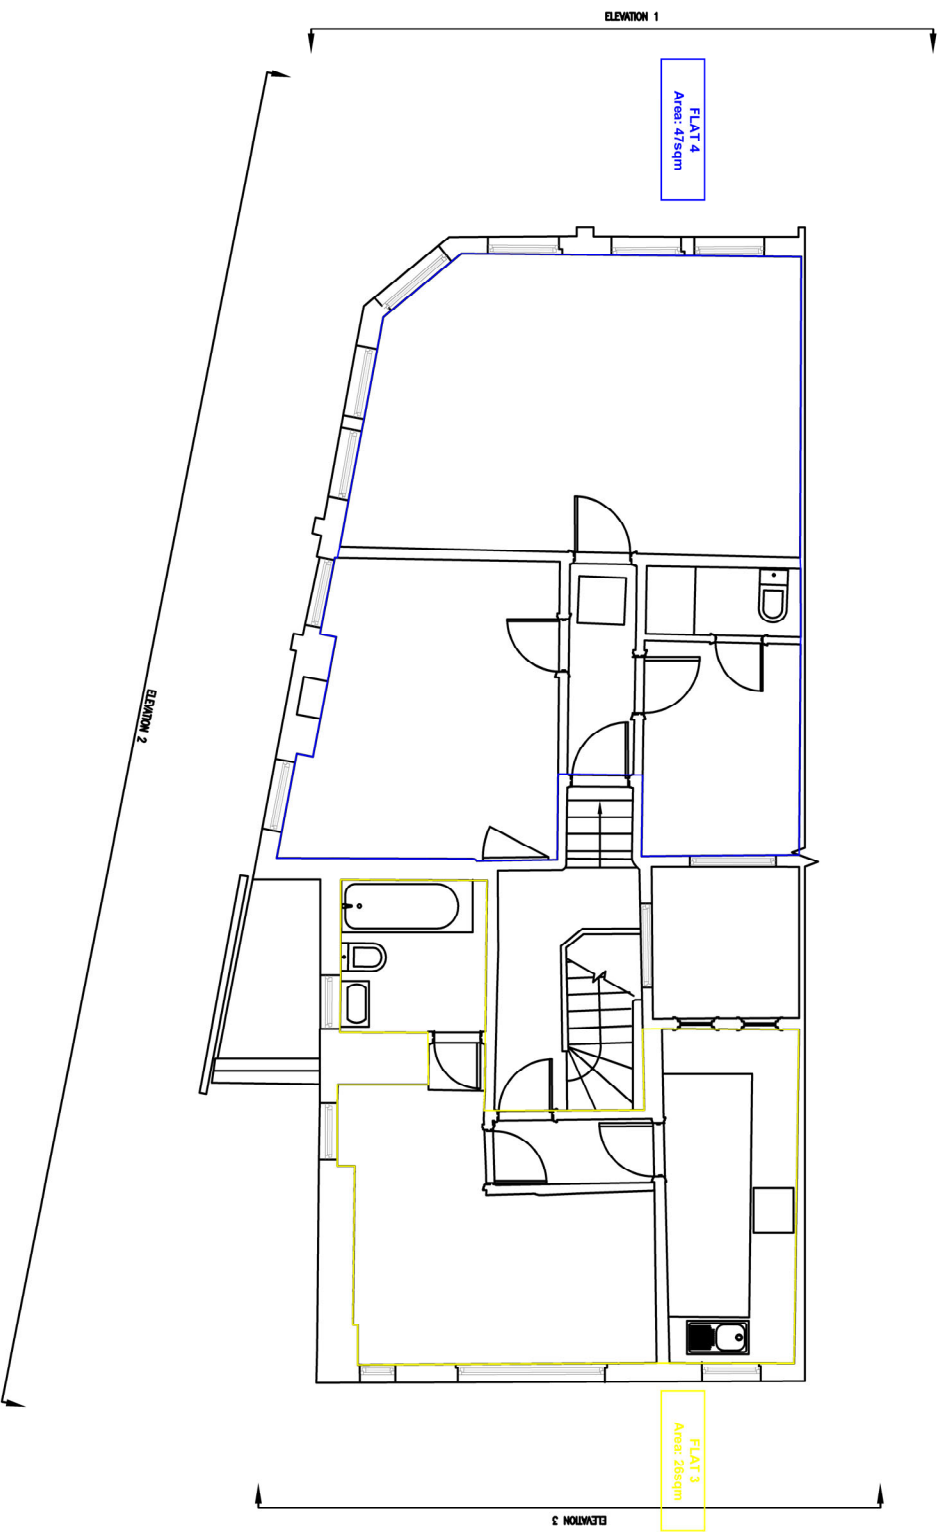

ARCHITECT DRAWINGS

- 22 671 GA01 Site Plan
- 22 671 GA02 Existing Floor Plans
- 22 671 GA03 Existing Elevations
- 22 671 GA04 Proposed Floor Plans
- 22 671 GA05 Proposed Elevations

All dimensions to be checked on site. Written dimensions to be followed in preference to scaled dimensions. All errors and omissions to be reported to the architect.

PLANNING

Rev. Date Description Drawn



The Old Registry Office, Ta:01494 512717
20 Arneham Hill, Fra:01494 477174
High Wycombe, Bucks HP13 8NZ
email:info@tw-2.co.uk

Project: MR. M.S. CHANA
88, ALEXANDRA PARK ROAD
WUSWELL HILL,
LONDON
N10 2AE

Drawing Title
EXISTING
Floor Plans

Date 23/09/22 Scale 1:100 Cod Ref N/A Drawn Checked
Drawing No. 22 671 GA 02