



All dimensions to be checked on site. Written dimensions to be followed in preference to scaled dimensions.
All errors and omissions to be reported to the architect.

ARCHITECT DRAWINGS


- 22 671 GA01 Site Plan
- 22 671 GA02 Existing Floor Plans
- 22 671 GA03 Existing Elevations
- 22 671 GA04 Proposed Floor Plans
- 22 671 GA05 Proposed Elevations

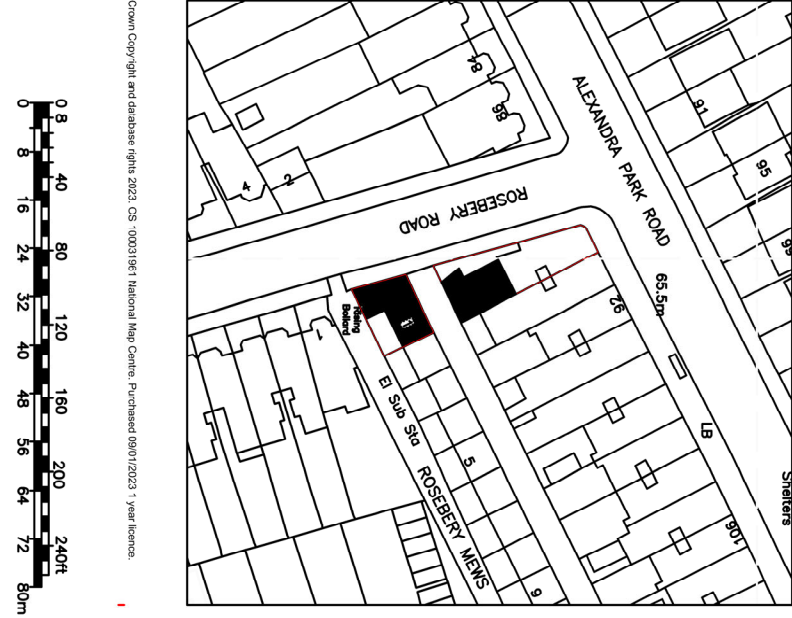

LOCATION PLAN

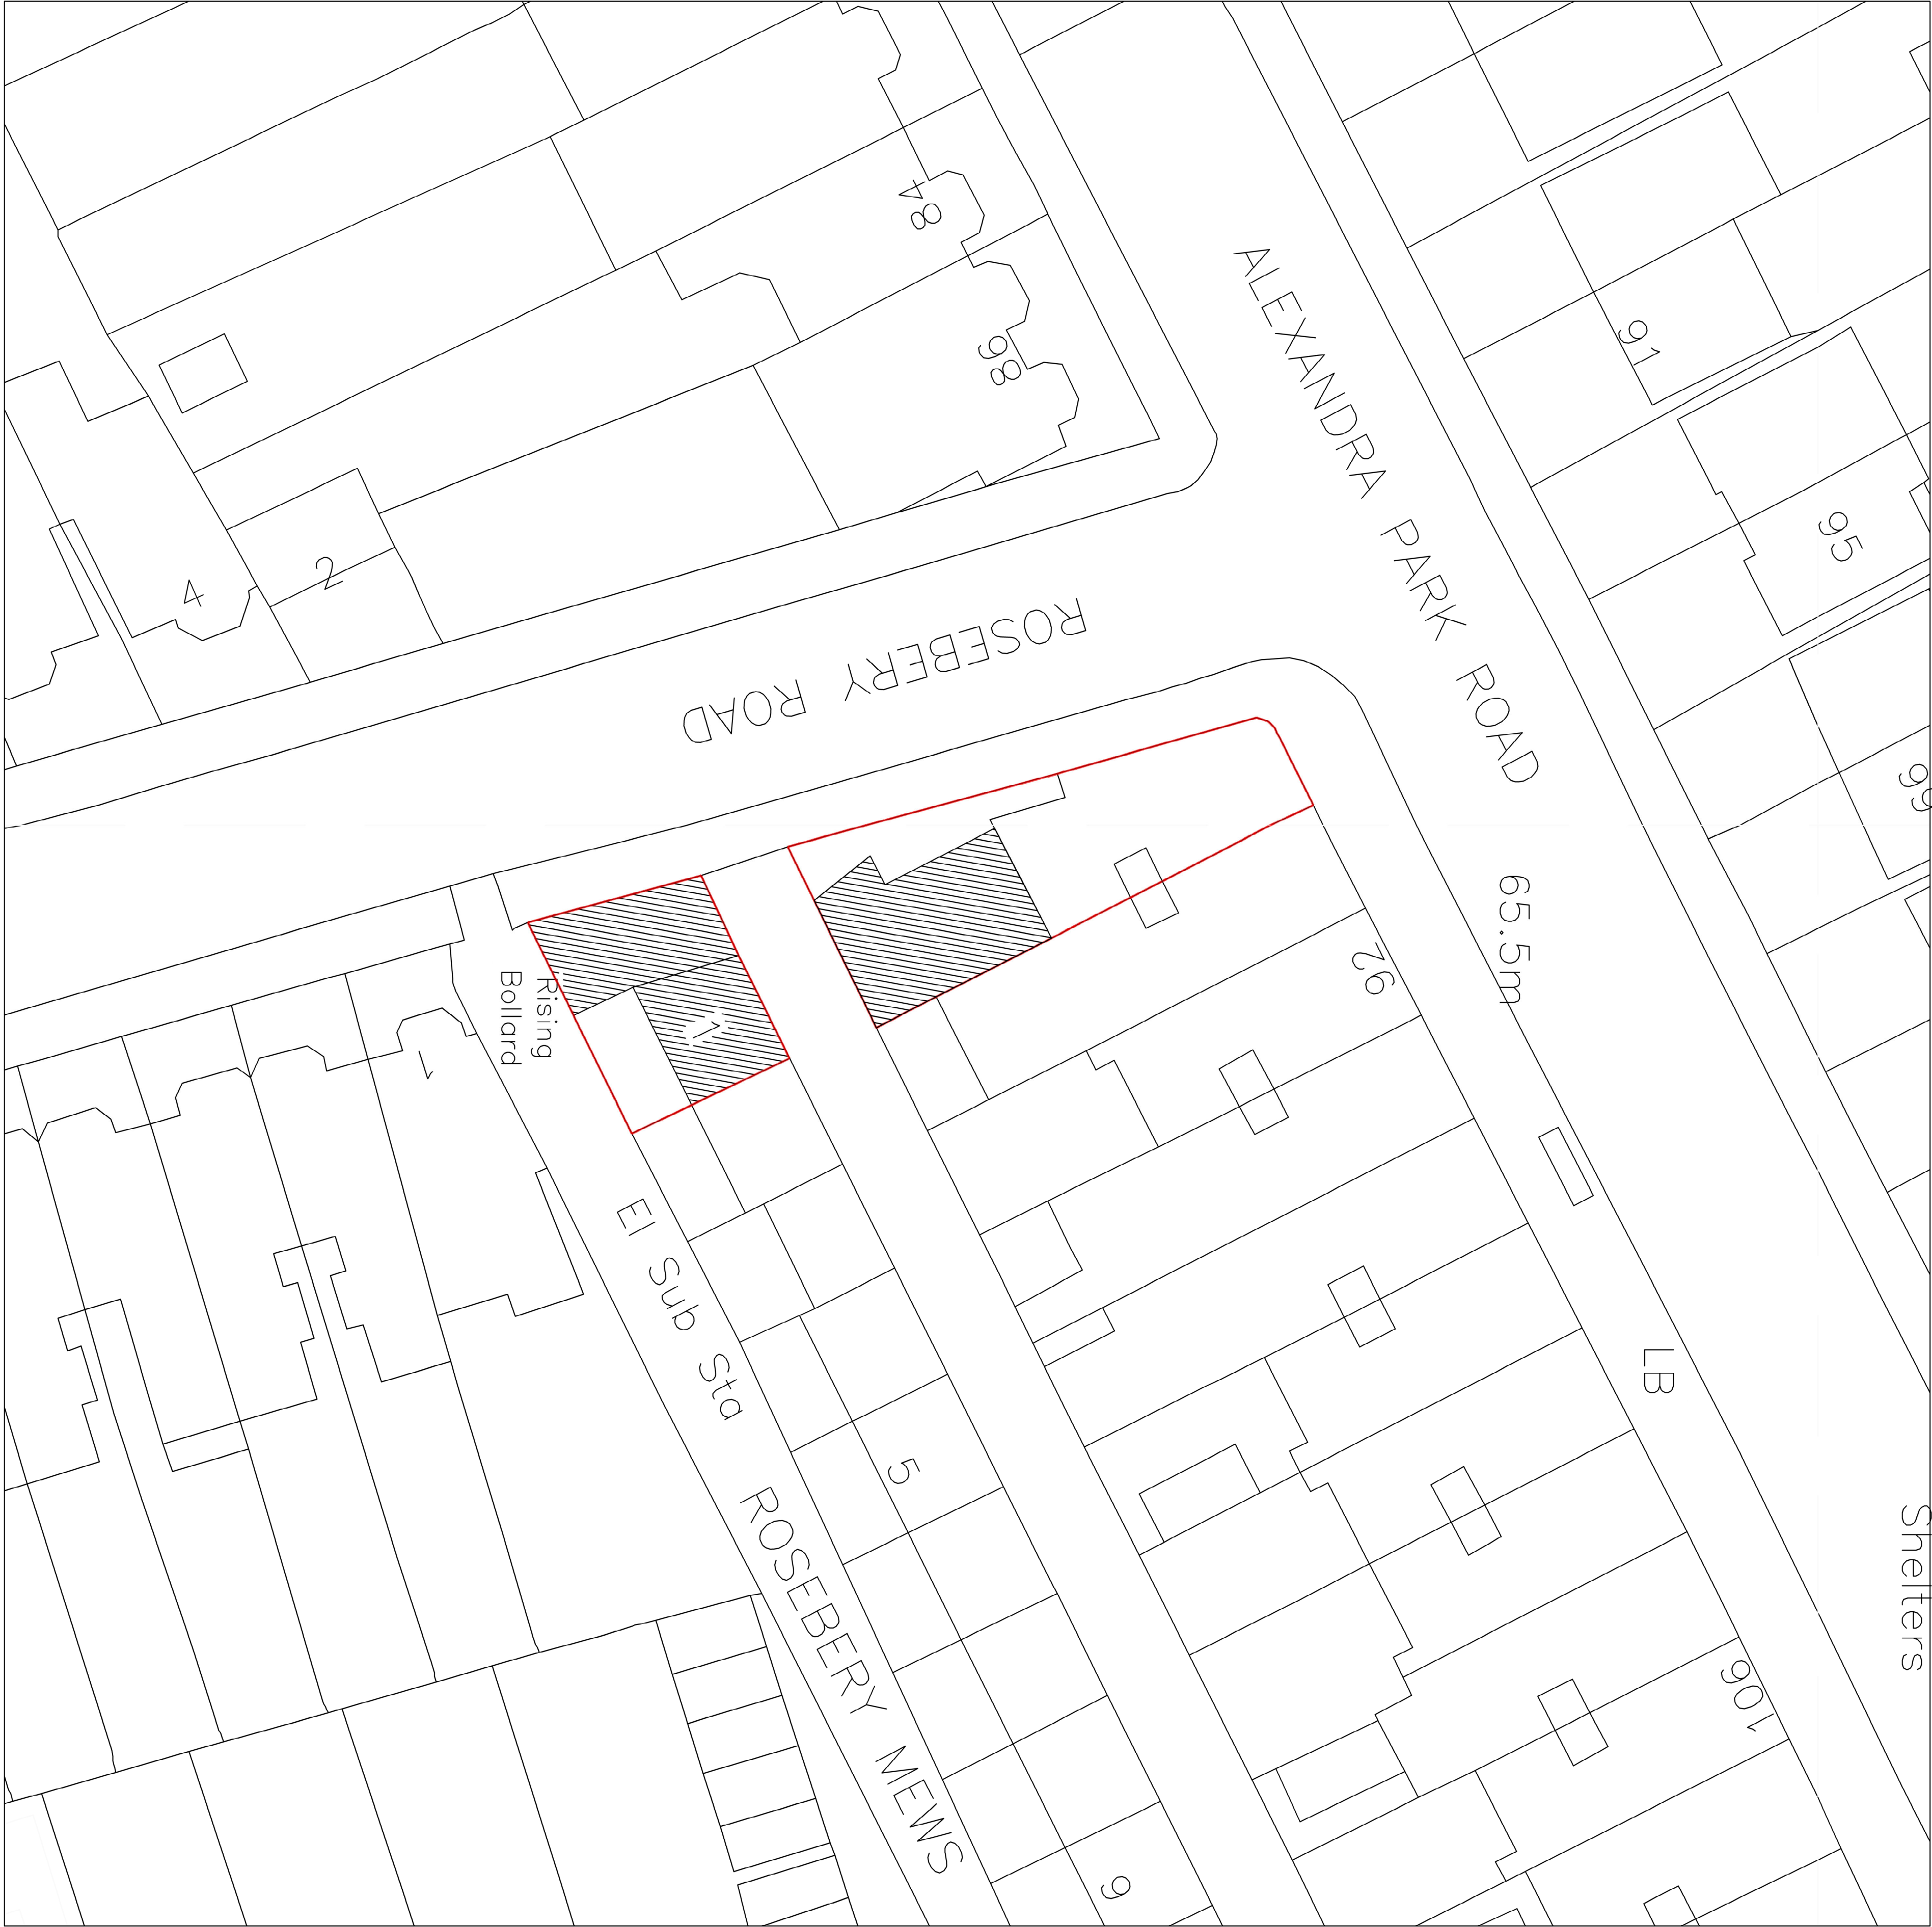

BLOCK PLAN

 

PLANNING

Rev. Date Description Drawn



The Old Registry Office,
20 Arnesham Hill
High Wycombe,
Buckinghamshire,
HP13 8NZ

Project:
MR. M.S. CHANA
88, ALEXANDRA PARK ROAD
MUSWEL HILL
LONDON
N10 2AE

Drawing Title
EXISTING/PROPOSED
Site and Location Plan

Date Scale Cod Ref Drawn Checked
20/12/22 1:1250 & 1:200 A1 NA

Drawing No. 22 671 GA 01

