



All dimensions to be checked on site. Written dimensions to be followed in preference to scaled dimensions. All errors and omissions to be reported to the architect.

ARCHITECT DRAWINGS



- 22 671 GA01 Site Plan
- 22 671 GA02 Existing Floor Plans
- 22 671 GA03 Existing Elevations
- 22 671 GA04 Proposed Floor Plans
- 22 671 GA05 Proposed Elevations

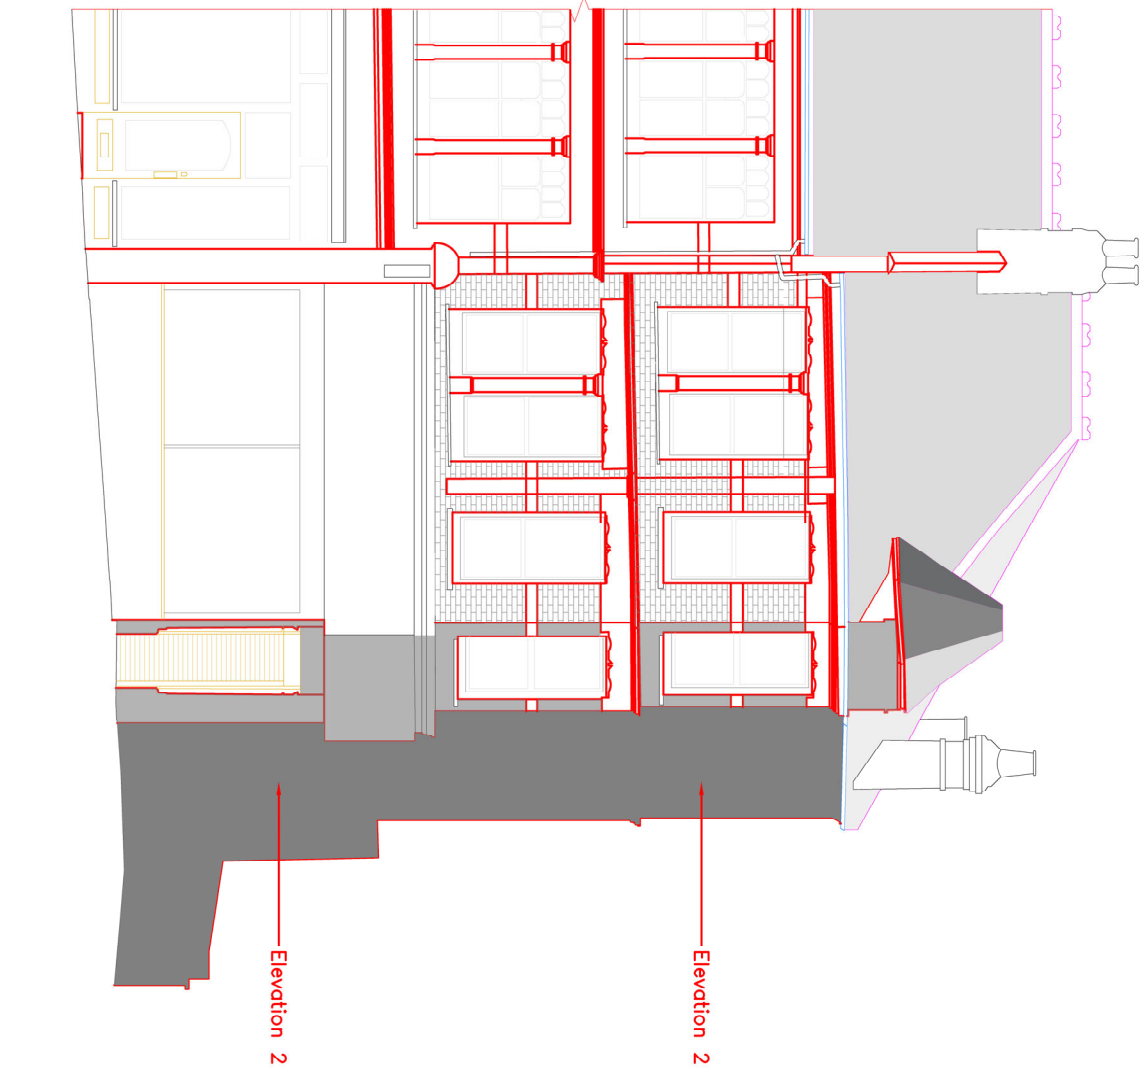


EXISTING ELEVATION 1

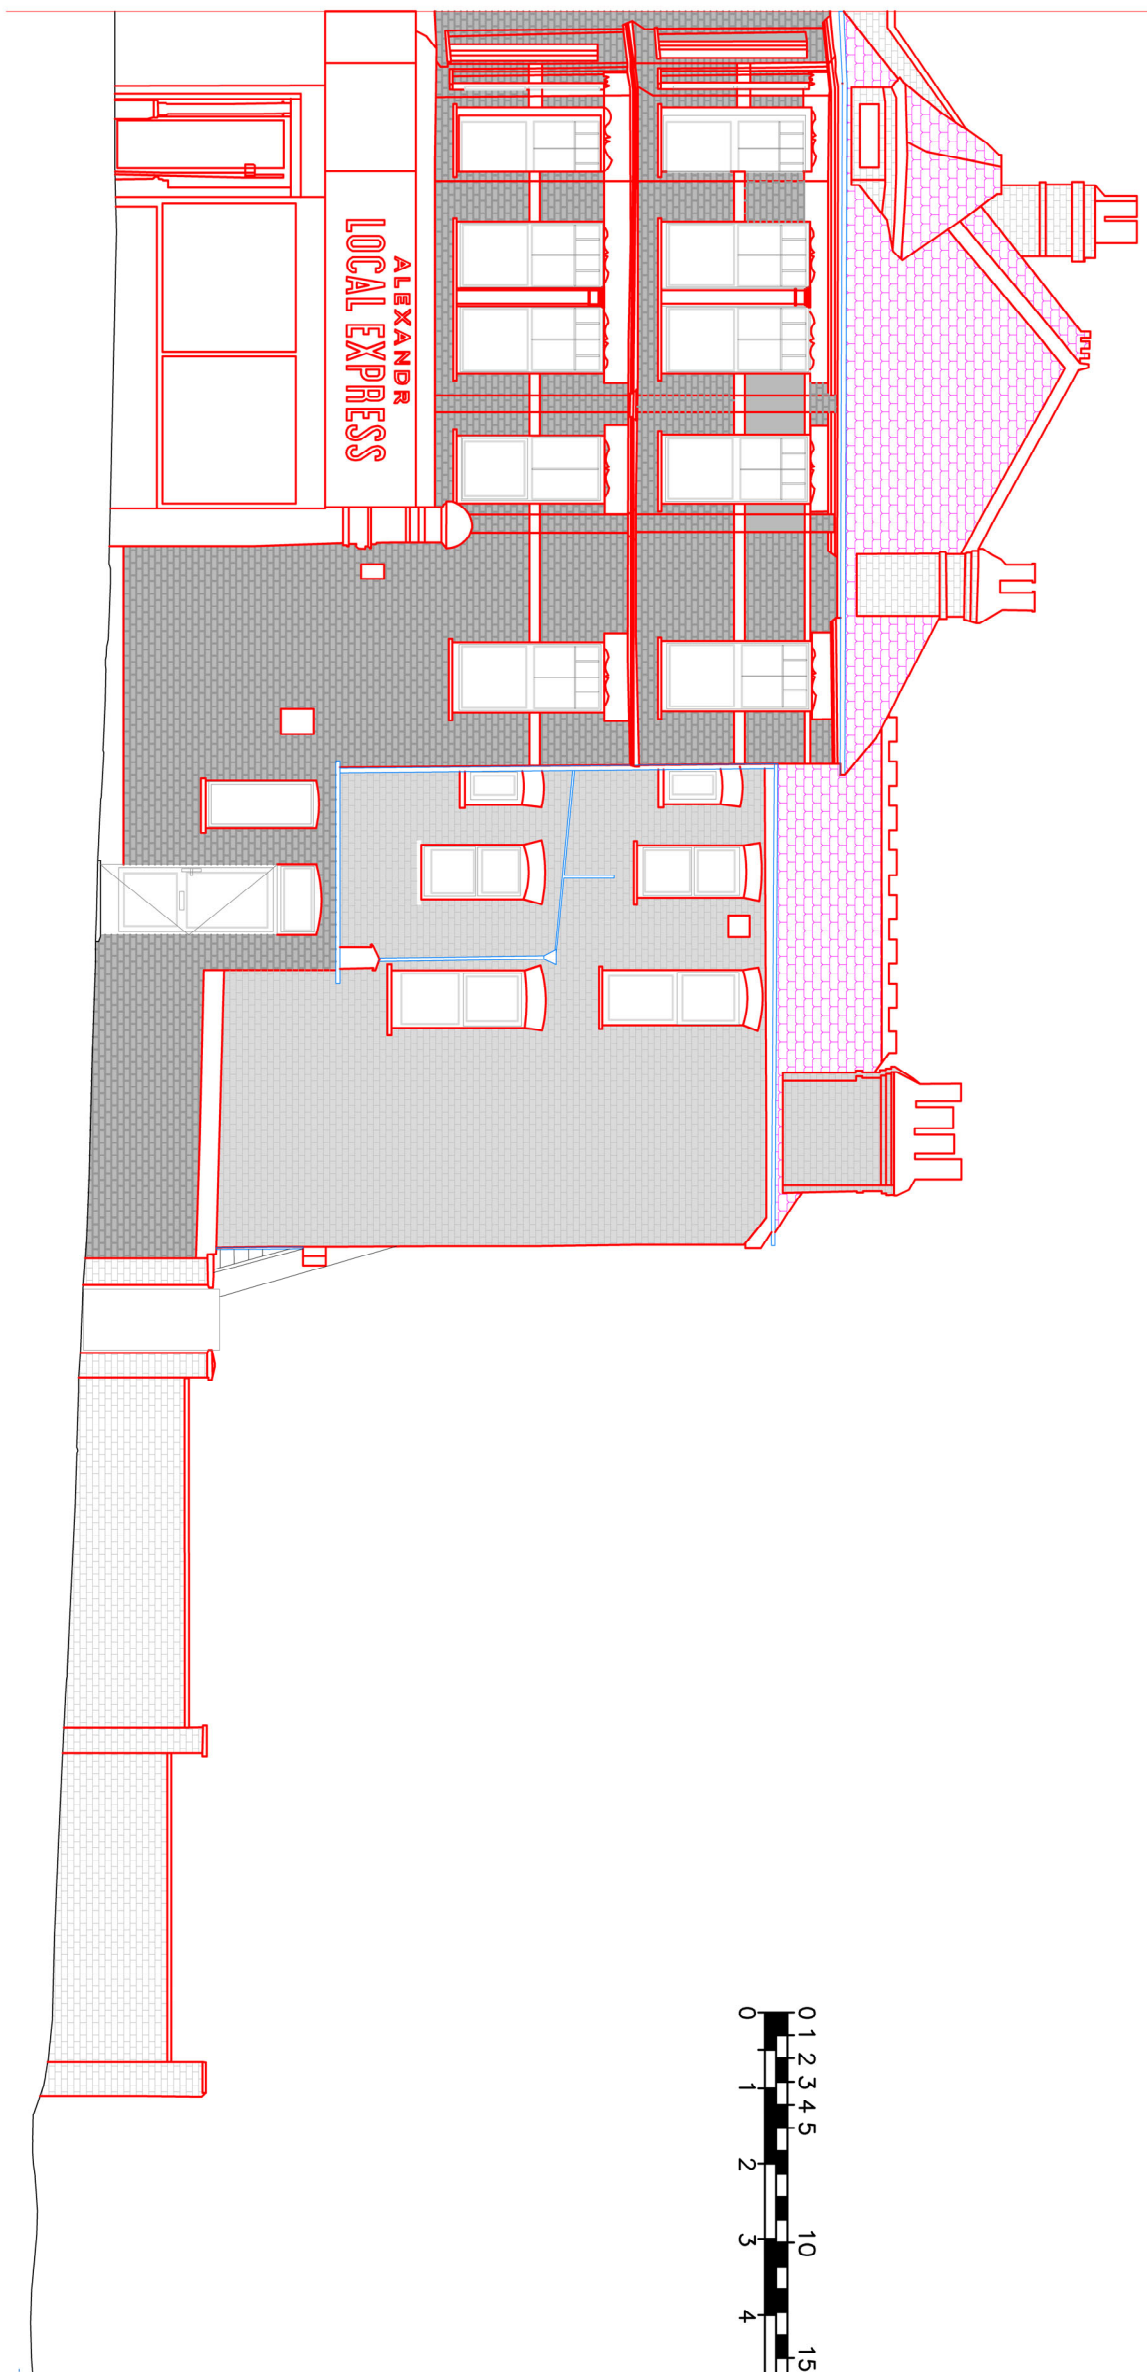


EXISTING ELEVATION 2

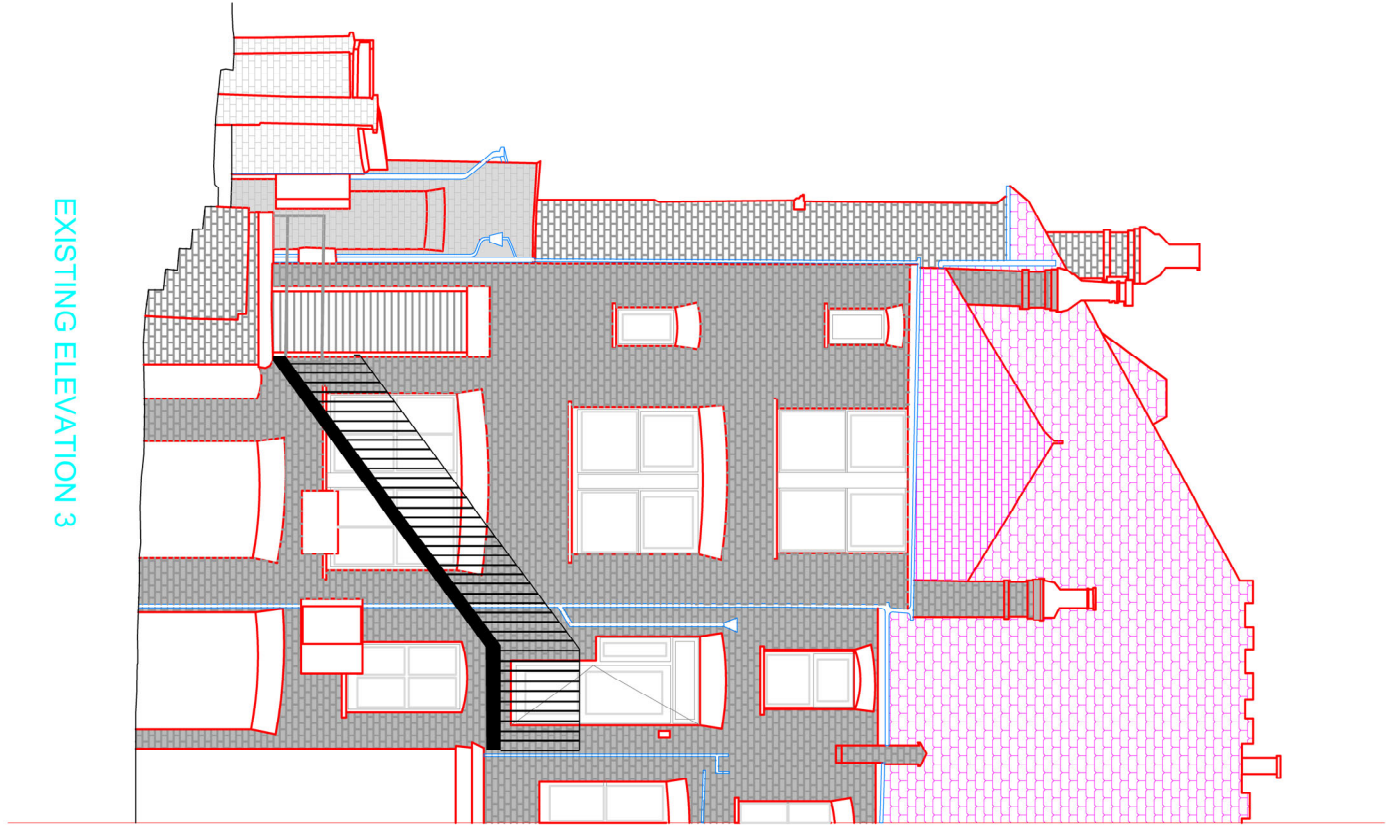 


EXISTING ELEVATION 3

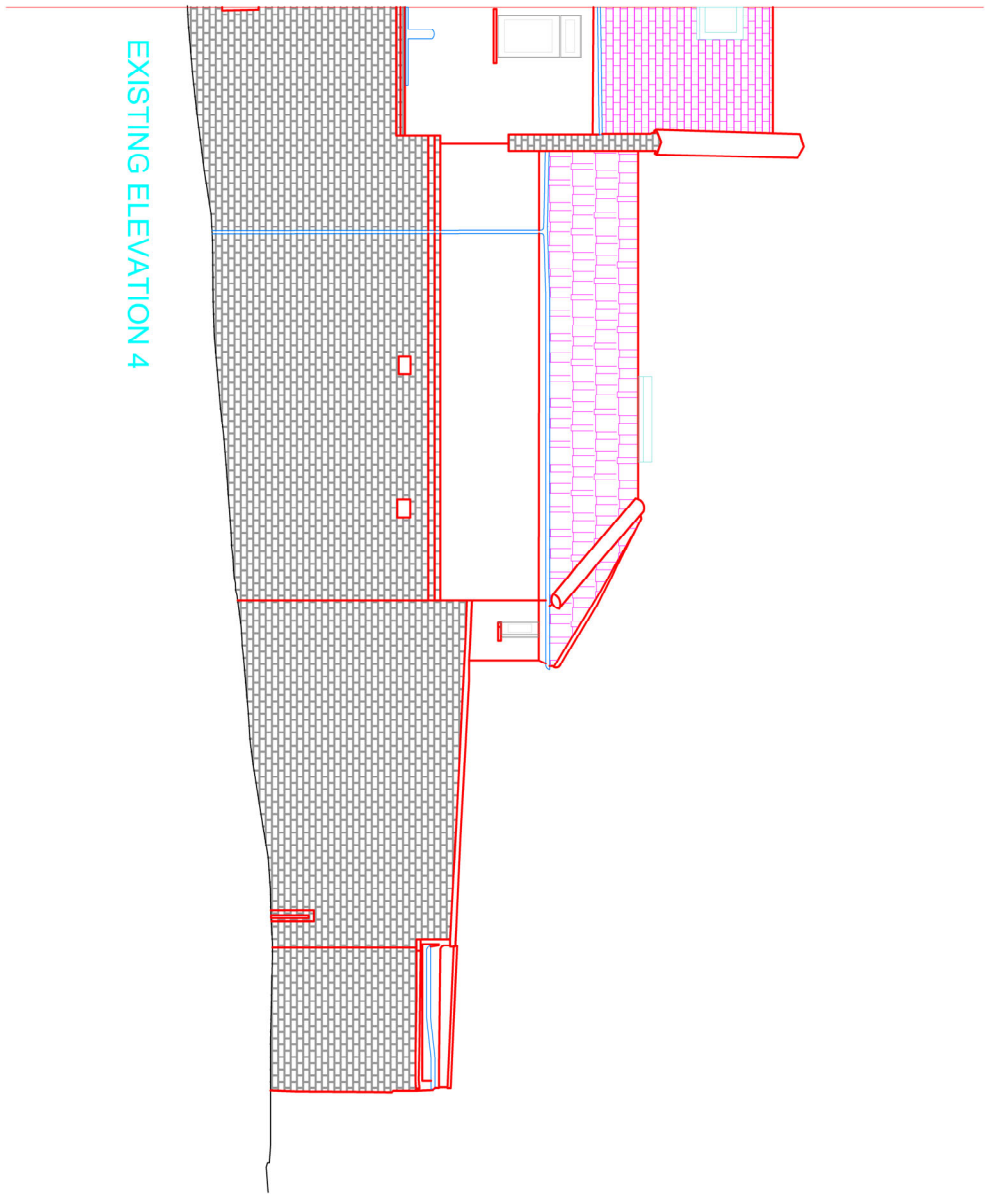


EXISTING ELEVATION 4

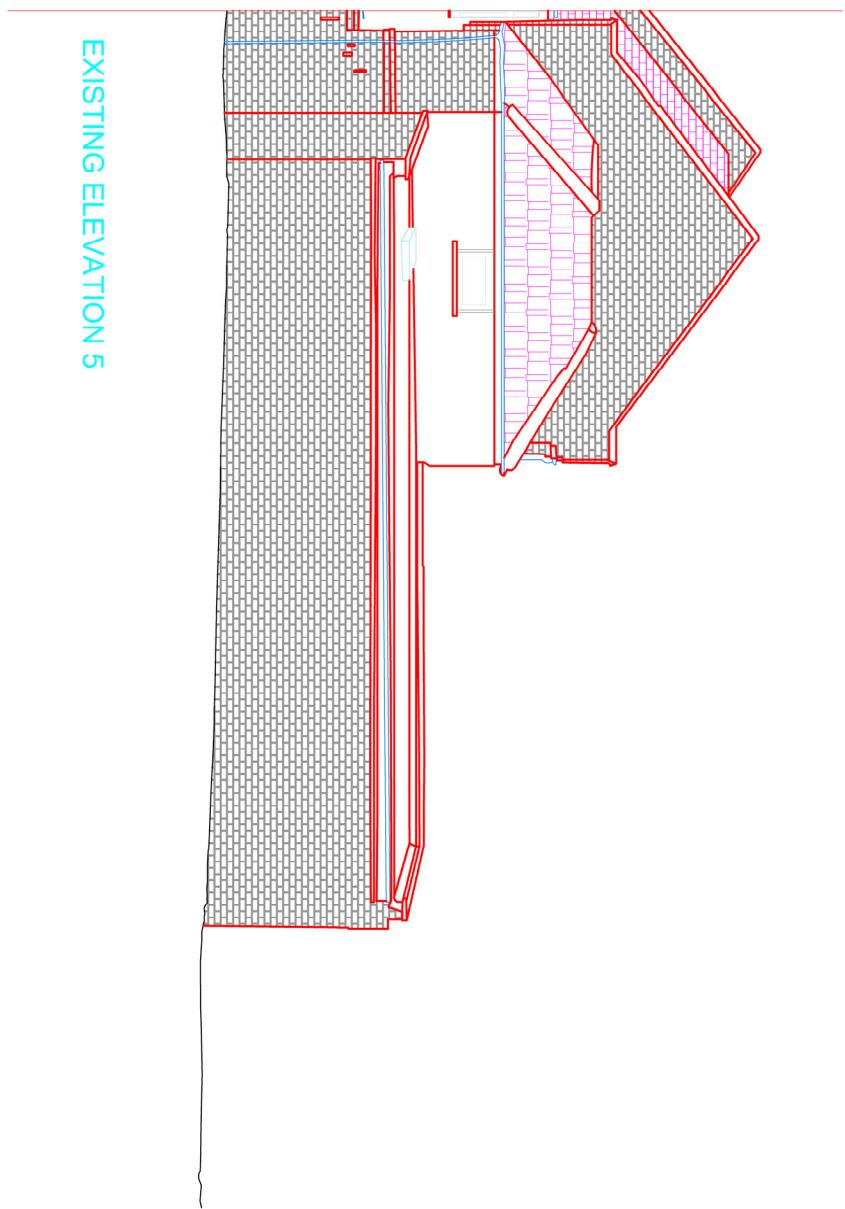

EXISTING ELEVATION 5

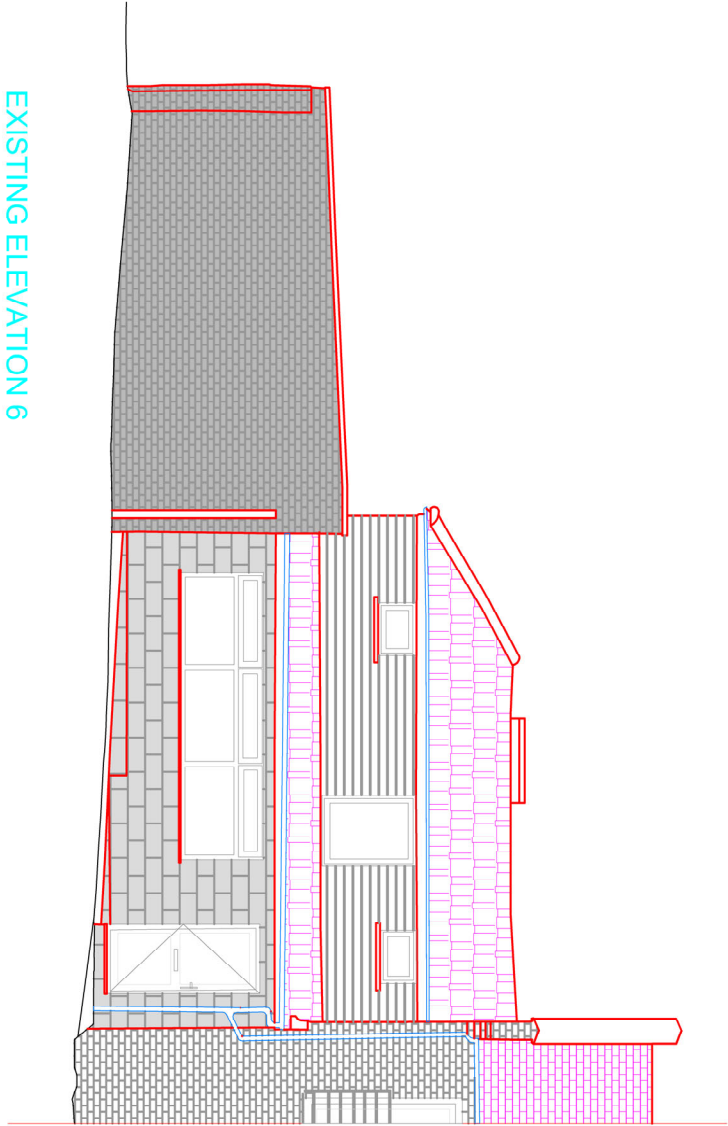

EXISTING ELEVATION 6

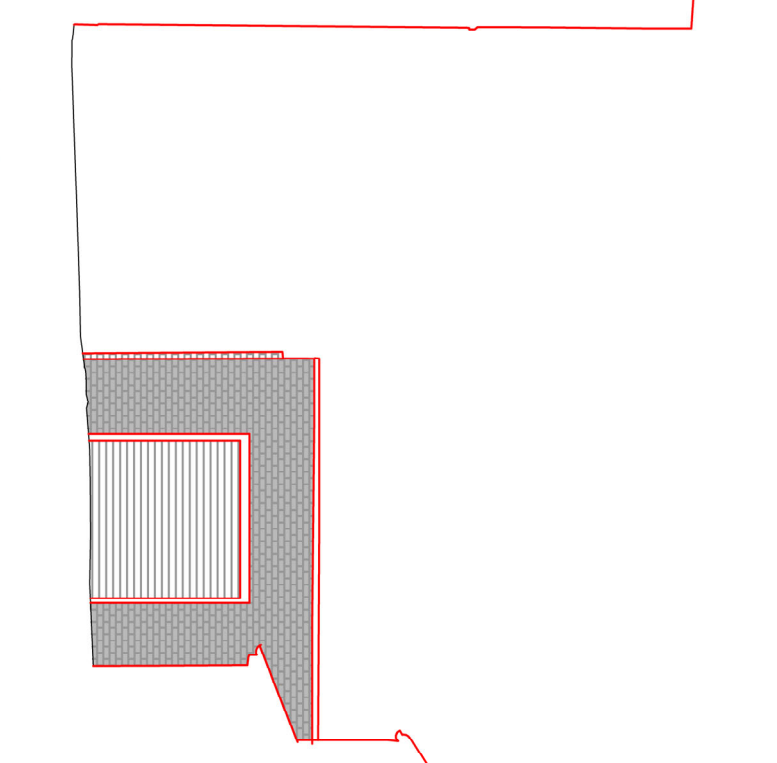

EXISTING ELEVATION 7

PLANNING

Rev.	Date	Description	Drawn
------	------	-------------	-------



The Old Registry Office, Ta:01494 512717
20 Amersham Hill, Fa:01494 471714
High Wycombe, Bucks HP13 8NZ
email:info@tw-2.co.uk

Project: MR. M.S. CHANA
88, ALEXANDRA PARK ROAD
MUSWELL HILL,
LONDON
N10 2AE

Drawing Title
EXISTING
Elevations

Date	Scale	Cod Ref	Drawn	Checked
21.09.22	1:100 @ A1	NA		
Drawing No.	22 671 GA 03			

